

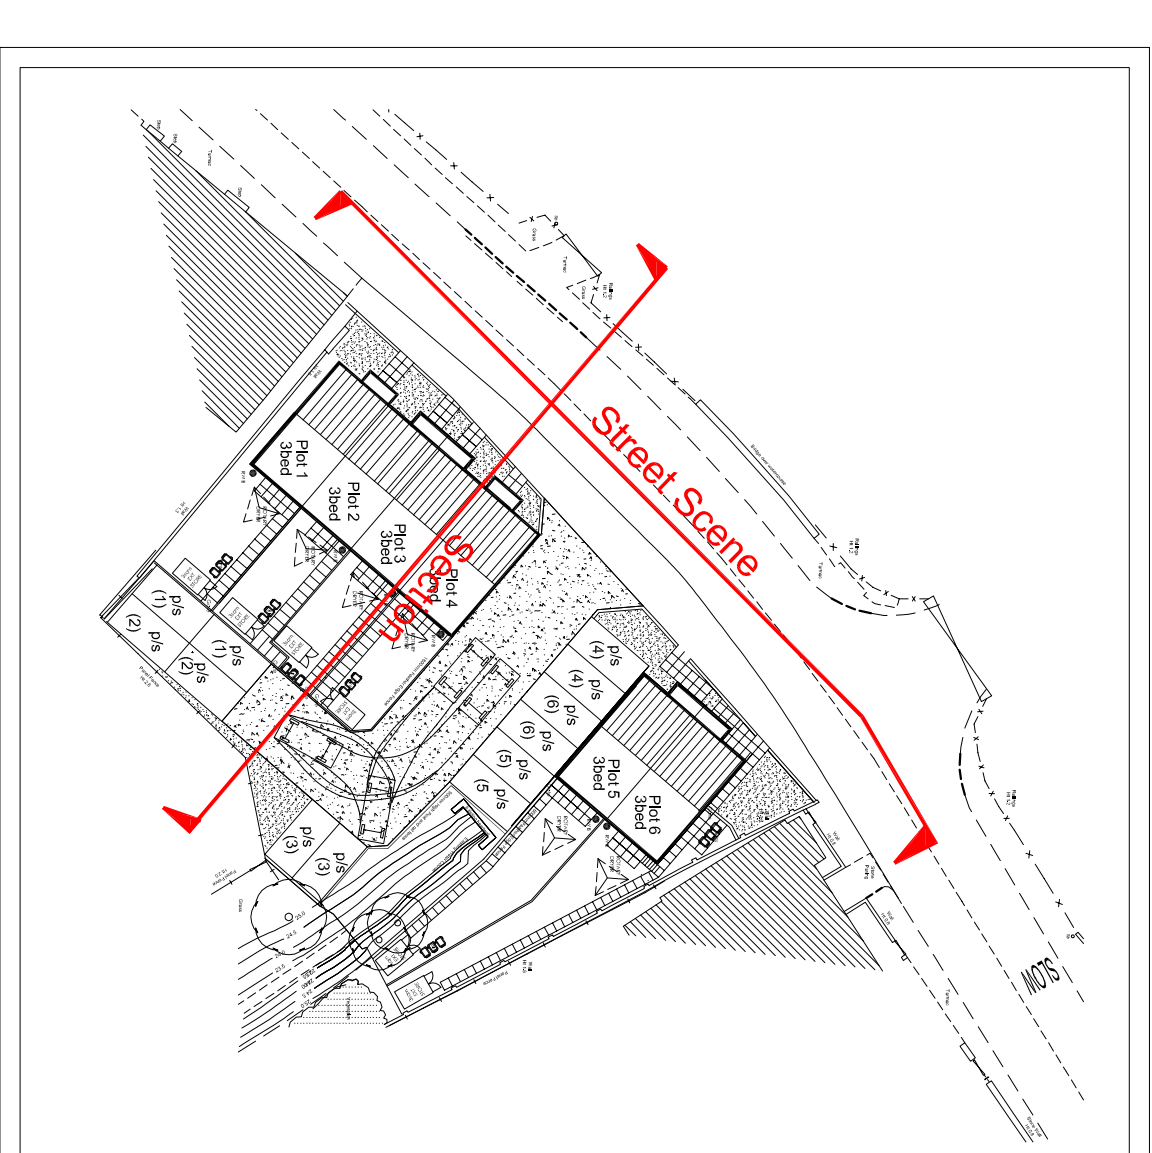
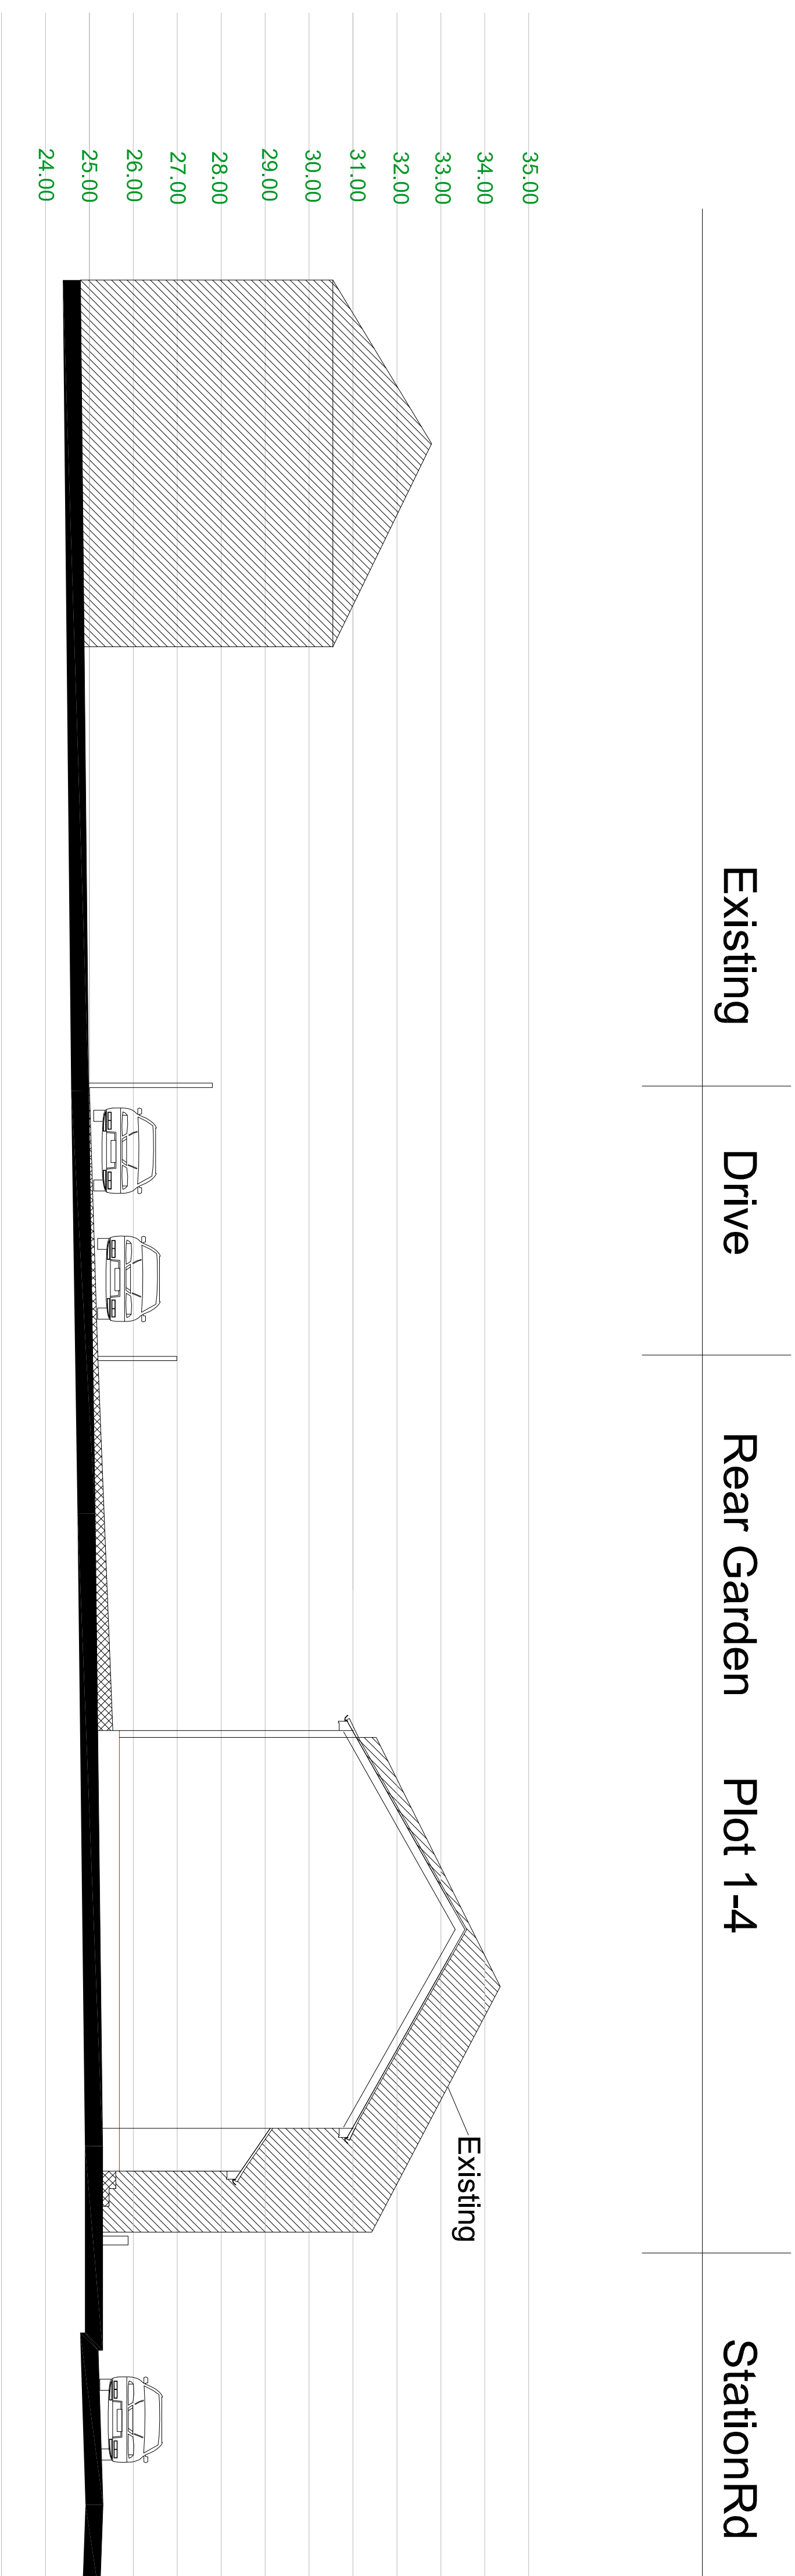


LAND OFF STATION ROAD, WOMBELL

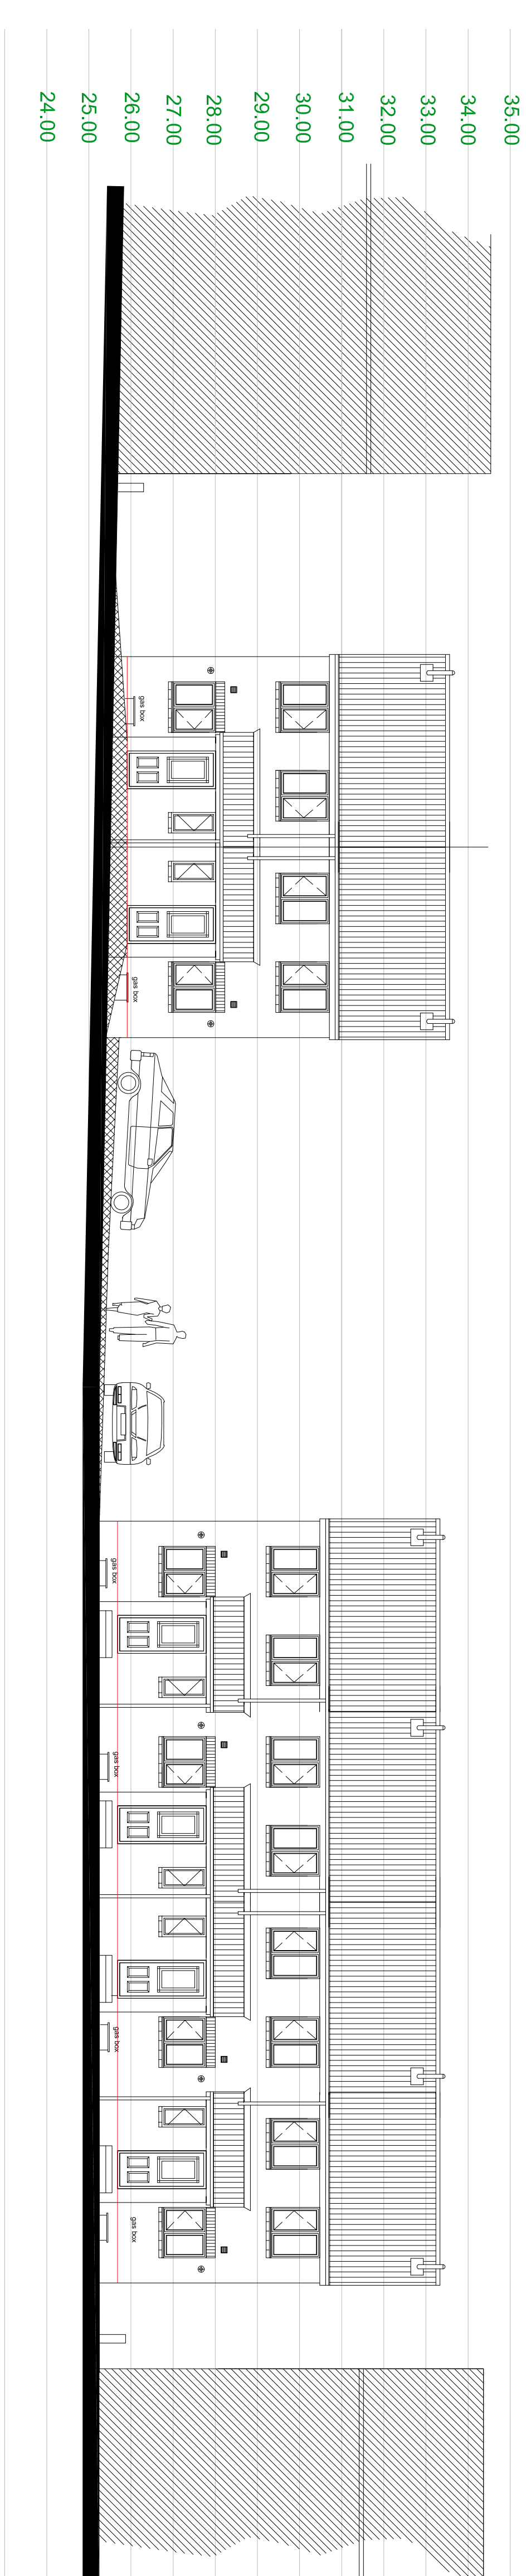

Site Plan 1:500

SECTION THROUGH SITE

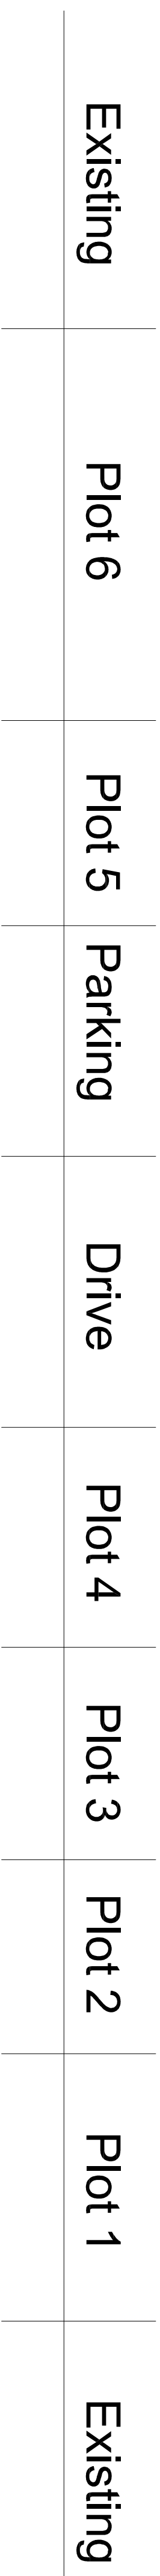

STREET SCENE STATION ROAD

SUBJECT PLANNING APPROVAL		
SUBJECT TO BUILDING REGS APPROVAL		
Rev#	Date	Remarks
DK DESIGNS FUTURE PROJECTS TODAY		
96 BLACKBURN ROAD CHAPPELTOWN SHEFFIELD S35 2ZP		
TEL/FAX:- 0114 2571043 MOB:- 07710783875 EMAIL :- DESIGNS@DK-DESIGNS.CO.UK WEB:- WWW.DK-DESIGNS.CO.UK		
Client White Rose Homes Ltd		
Project Title Station Road, Wombwell Existing/Proposed Levels		
Scales	Date	
1:100 1:500	July 14	
Drawing Number	Revision	
2013-76-11	Drawn by	