





FRONT ELEVATION




REAR ELEVATION

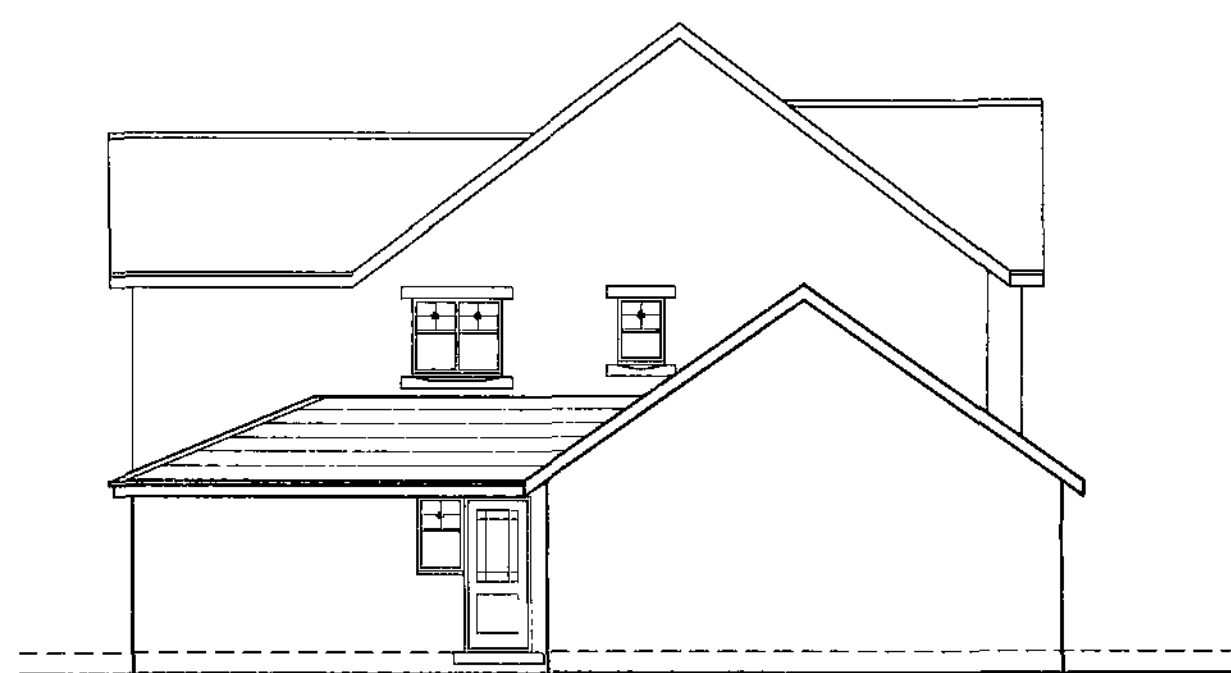


SIDE ELEVATION

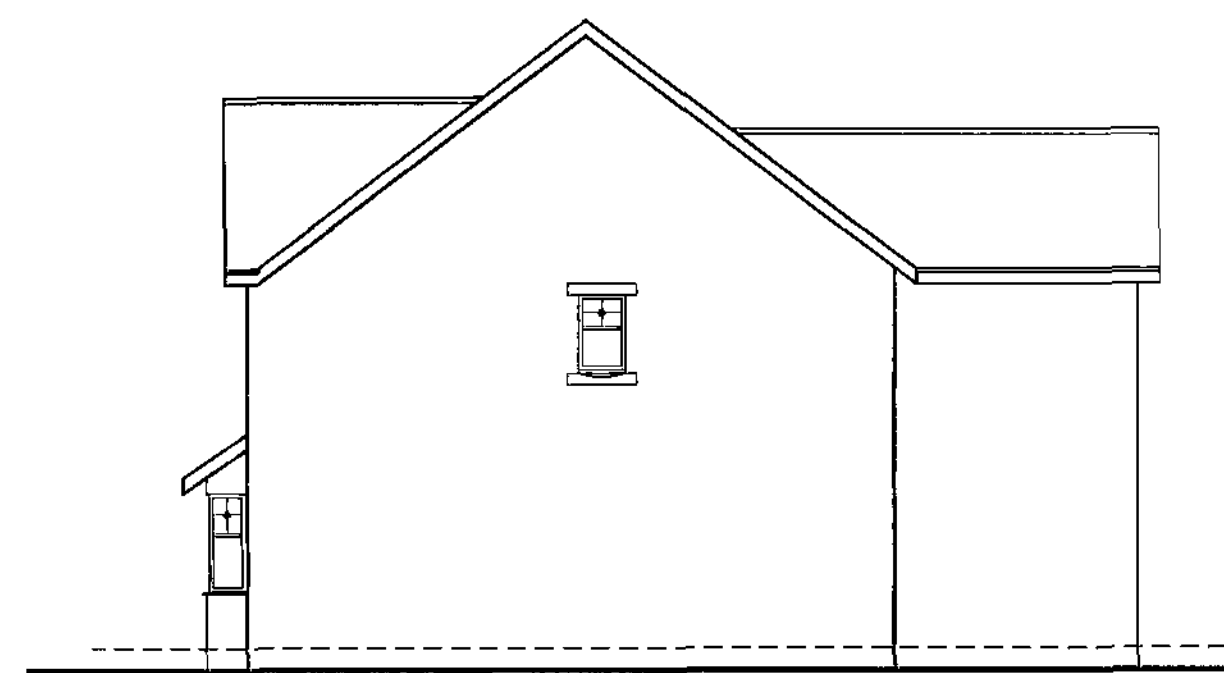


SIDE ELEVATION

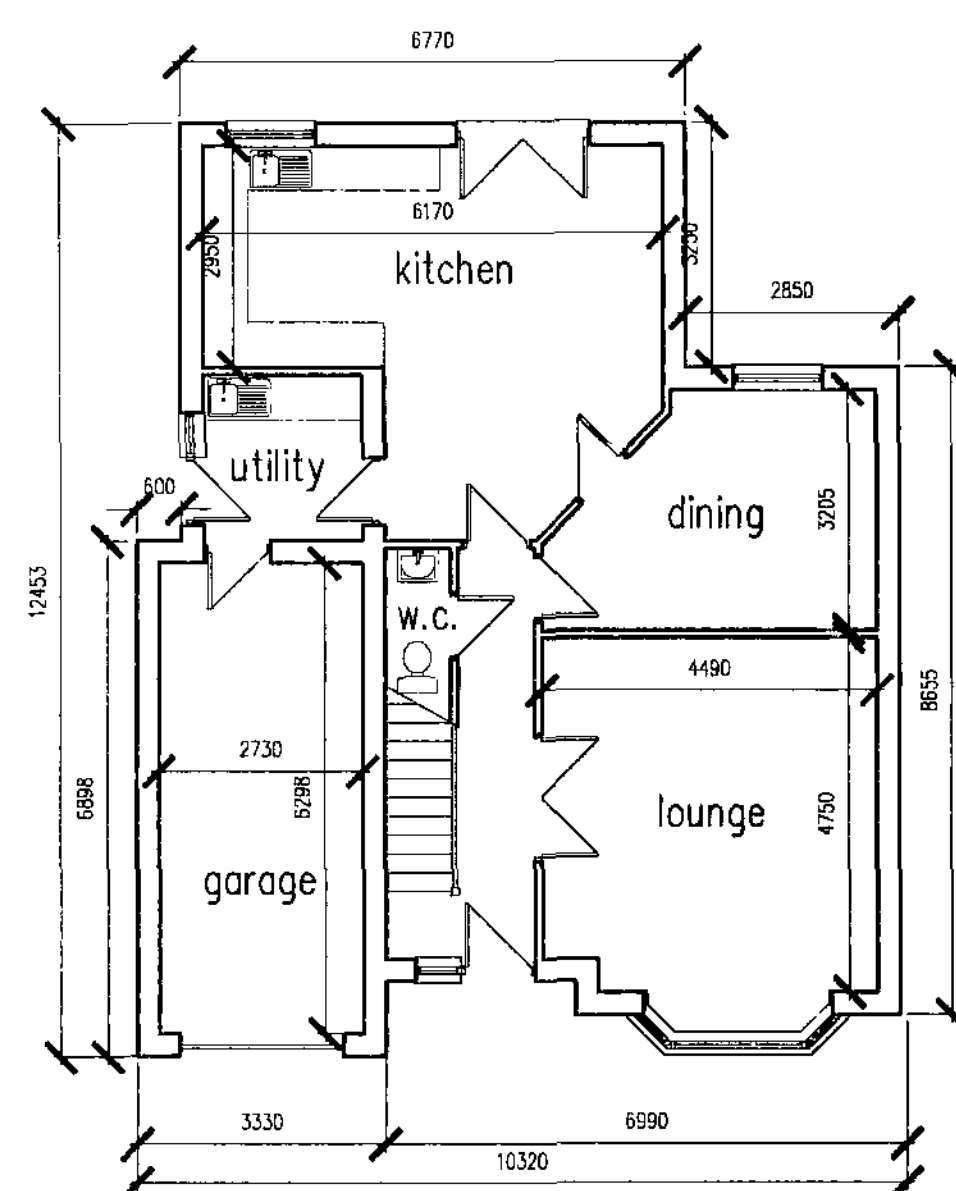


GROUND FLOOR PLAN

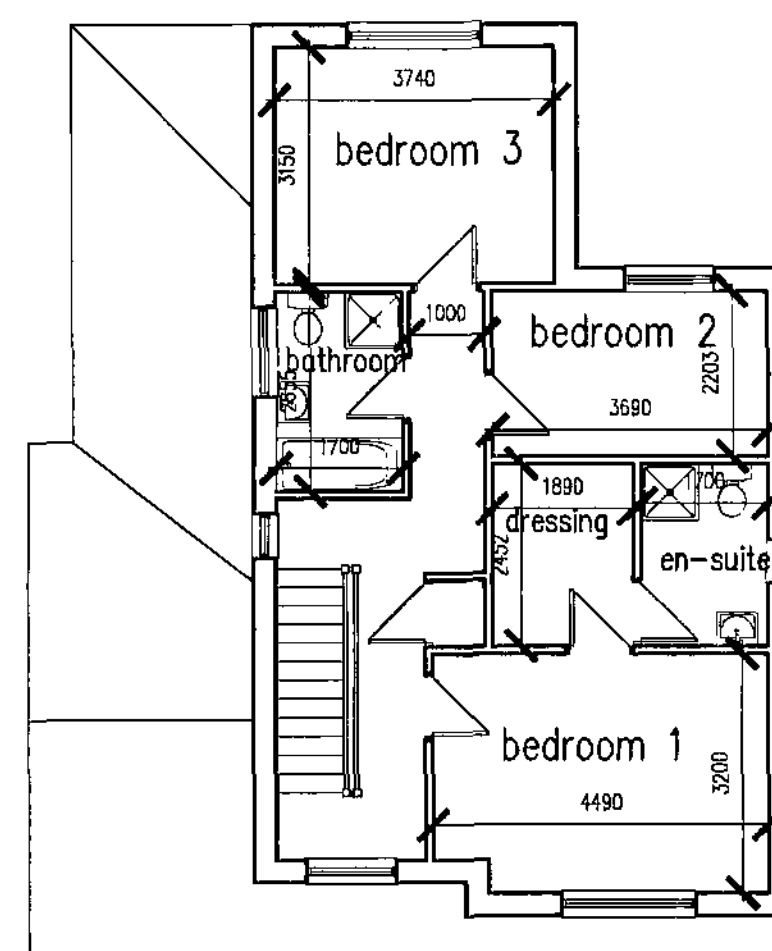


FIRST FLOOR PLAN

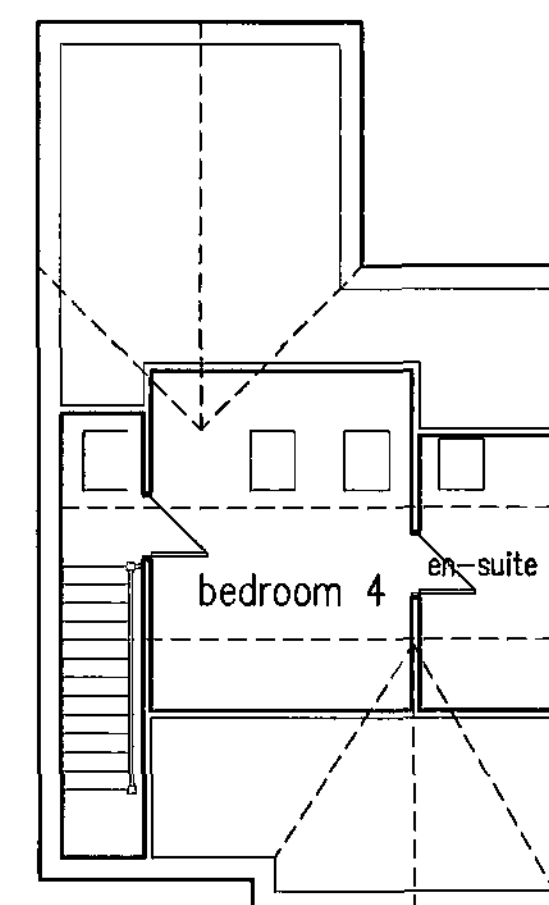

SECOND FLOOR PLAN

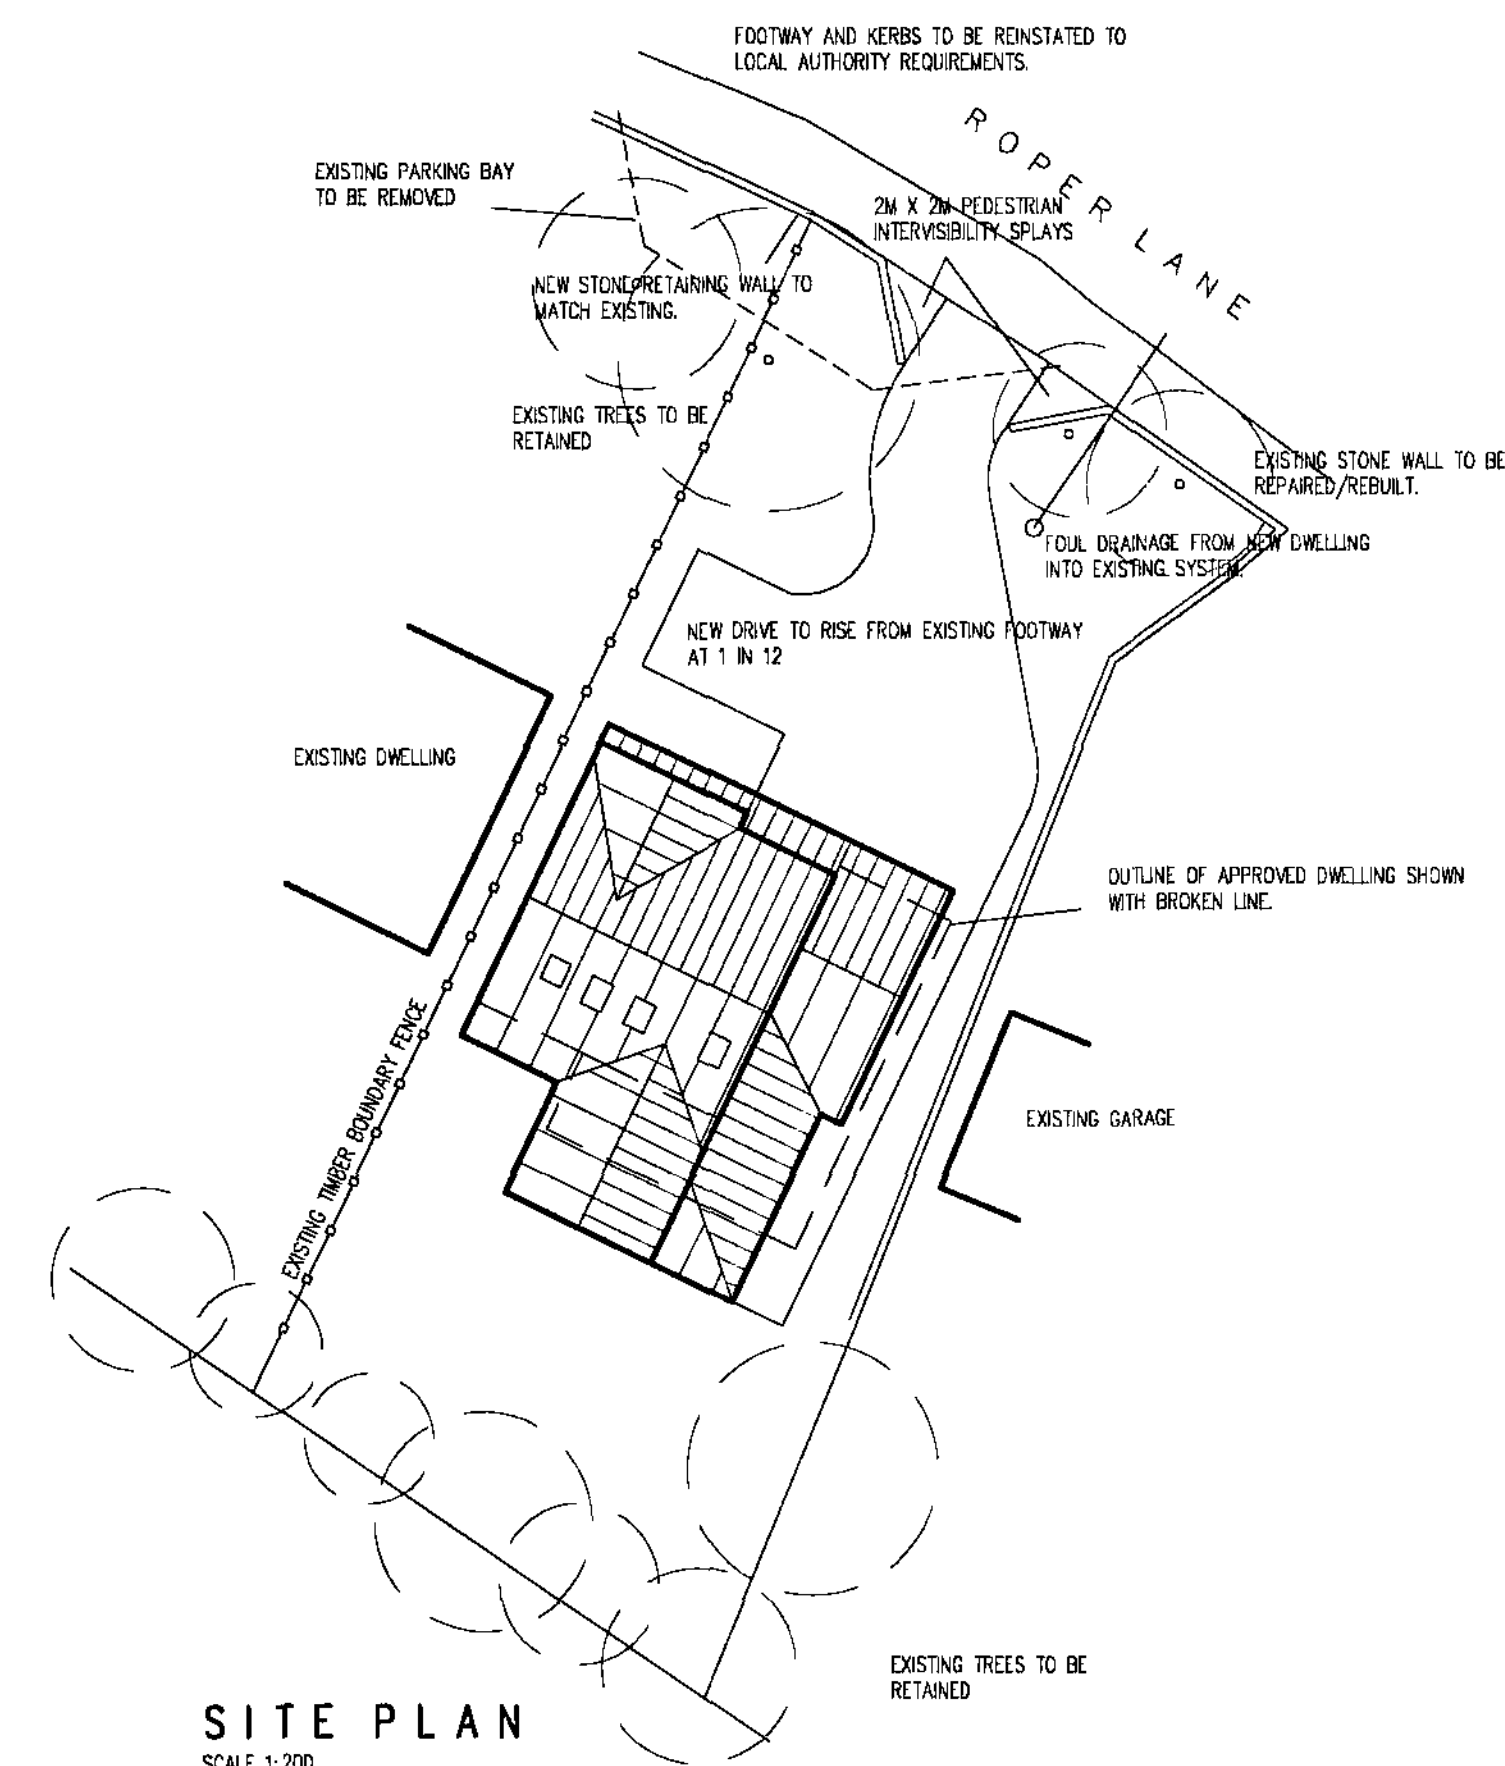

SITE PLAN
SCALE 1:200

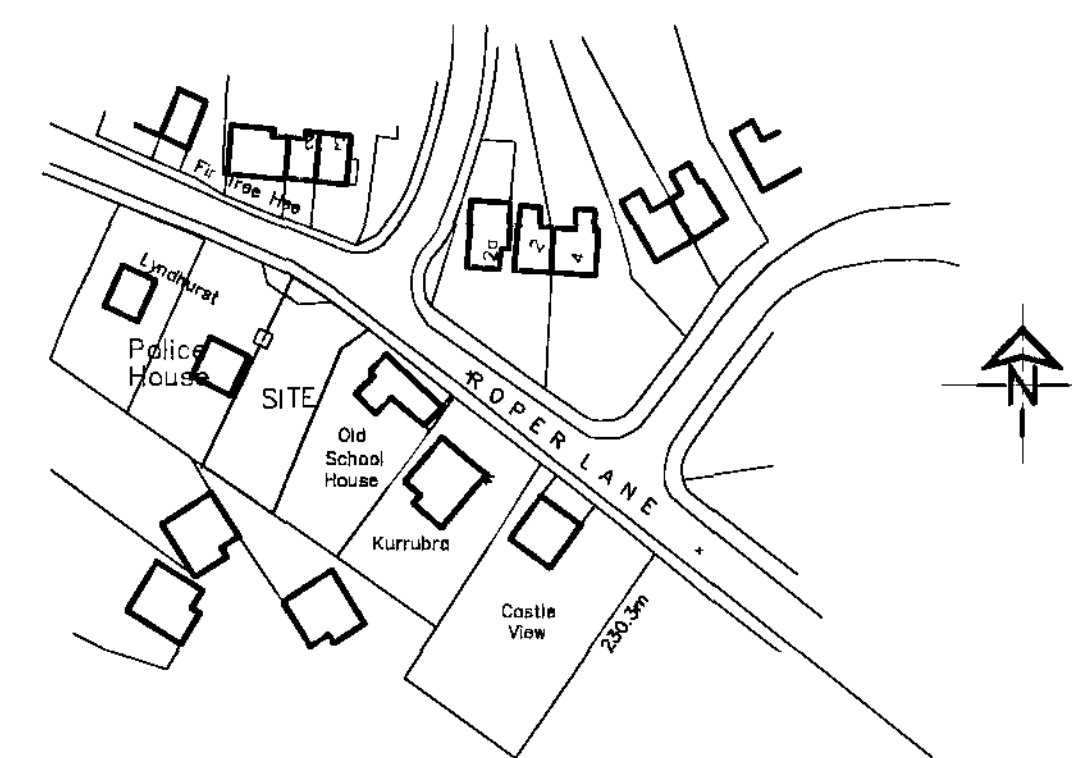

LOCATION PLAN
SCALE 1:1250

White Agus Partnership

128B, NEW ROAD,
STAINCROSS,
BARNSELY,
S75 6PP

Barnsley Metropolitan
Borough
12 MAY 2009
Corporate Map Room

PHONE/FAX: 01226 208482
E mail: agus@btinternet.com

CHARTERED SURVEYORS AND BUILDING DESIGN CONSULTANTS

Project PROPOSED DWELLING AT "OLD POLICE STATION" ROPER LANE, THURGOLAND			Client MR N. TURNER		
Drawing Title PLANS & ELEVATIONS AS PROPOSED			Date APRIL 2009	Scale 1:100	
Ref. 09-005			Dwg. No. 01	Rev. A	
Date 01-05-09	Suffix A	Description MINOR REVISIONS TO CLIENTS REQUIREMENTS	Date	Suffix	Description