



EXISTING FASCIAS WILL BE REMOVED
IN ALL CASES UNLESS PRIOR
ARRANGEMENTS HAVE BEEN MADE.

CO-OP ARE TO ENSURE THAT AN L.T.
SUPPLY IS LEFT ON THE OUTSIDE OF
THE BUILDING TO WHICH FUTURAMA
CAN CONNECT TO ILLUMINATE
ANY SIGNAGE.

FRONT ELEVATION - SIGN A
2 SETS OF 284mm M4 MOULDED LETTERS (ONE SET OVER ENTRANCE & ONE SET HALF WAY DOWN EXISTING BACKGROUND)
SCALE 1:100

SPECIFICATION:
FASCIA SIGNS

ALUMINIUM TRAY PANEL 75mm DEEP ON AN EXTRUDED ALUMINIUM FIXING SYSTEM & PAINTED PANTONE GREEN REF 375. THE LETTERS "co-operative" TO BE MOULDED FROM ACRYLIC WITH SILVER EDGES AND PANTONE BLUE REF 2757 APPLIED VINYL FACES, FIXED TO AN OPAL CARRIER, INTERNALLY ILLUMINATED BY FLUORESCENT TUBES TO GIVE A 'HALO' EFFECT. THE WORD "The" (PRECEDING 'co-operative') TO BE FRET-CUT, STEP INLAID 8mm OPAL ACRYLIC WITH PANTONE BLUE REF 2757 APPLIED VINYL FACES, INTERNALLY ILLUMINATED BY FLUORESCENT TUBES. THE WORD 'food' TO BE FRET-CUT, STEP-INLAID, 8mm OPAL ACRYLIC WITH APPLIED WHITE VINYL FACES, INTERNALLY ILLUMINATED BY FLUORESCENT TUBES.

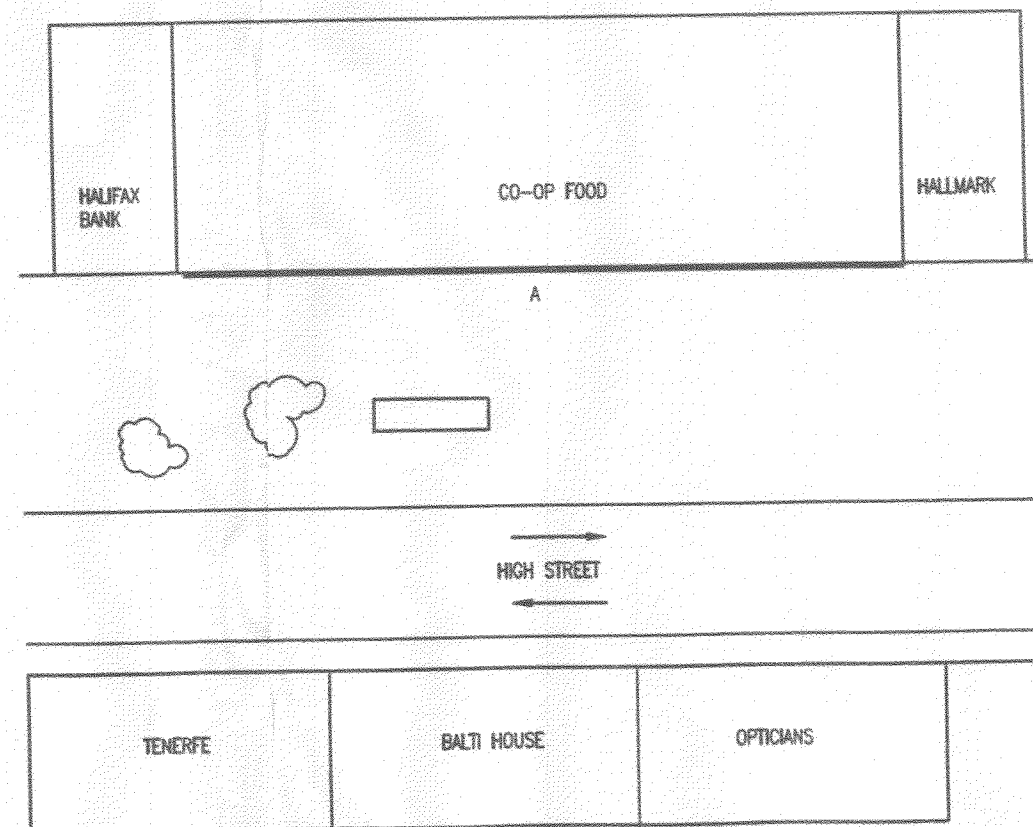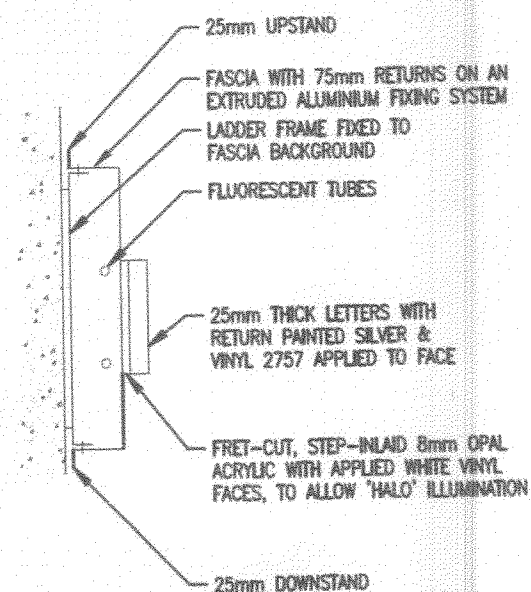

SITE PLAN
SCALE NTS

REV	DATE	INITIALS	DESCRIPTION
B	28/03/08	KEN	MEASUREMENTS AMENDED & SIGN A EXTENDED TO FULL LENGTH OF BACKGROUND
A	17/01/08	DJH	ORIGINAL SCHEME

Client: CO-OP FOOD
Site: WOMBWELL
HIGH STREET
WOMBWELL
SOUTH YORKSHIRE
S73 8DA

Job No. 101614 Dwg No. -1
Scale: AS SHOWN Site No.
Date: 17.01.08 Issue: B
Drawn: DJH Checked:

Futurama

*realising corporate identity
in the built environment*

Olympia House Telephone :
Metro Park 45 0113 270 5595
Middleton Grove Facsimile :
Leeds 0113 277 1143
LS11 5TJ E-mail :
United Kingdom postbox@futurama.ltd.uk

© Copyright Design. Do Not Scale