



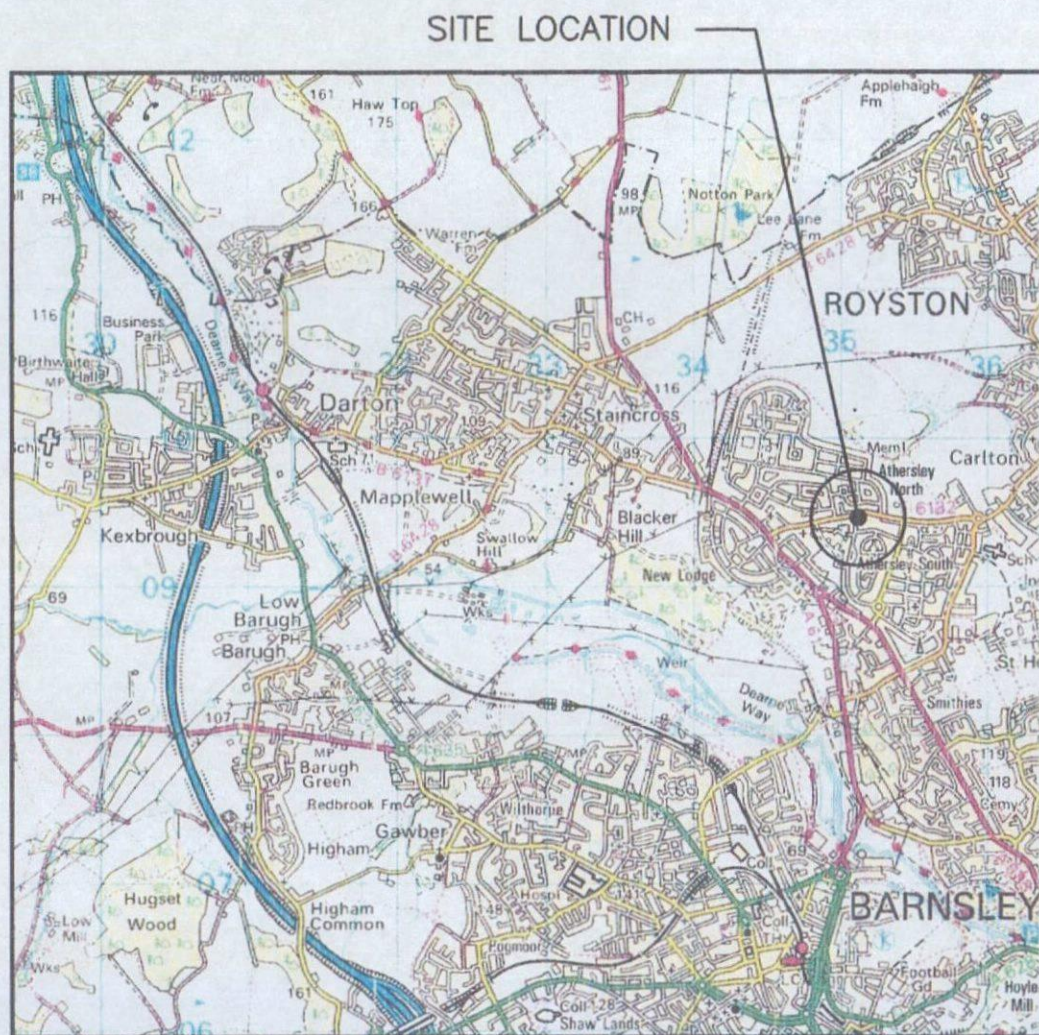


SITE LOCATION (Scale 1:50000)

Ordnance Survey map extract
based upon Landranger map series
with the permission of the controller of
Her Majesty's Stationery Office
Licence No. 0100023487
Crown copyright.

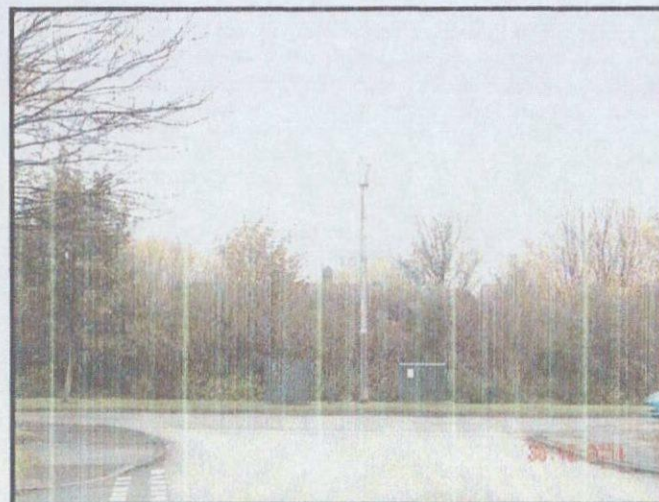

SITE PHOTOGRAPH

The drawings comply with TEF & Vodafone Standard ICNIRP guidelines.
Designed in accordance with CTIL document: SDN0008

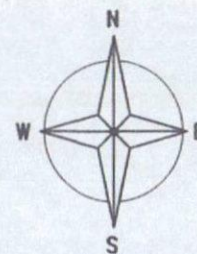

← = Site Access
← = Access Route



DETAILED SITE LOCATION (Scale 1:1250)

Based upon Ordnance Survey map extract
with the permission of the Controller of
Her Majesty's Stationery Office.
Crown copyright.
Licence No. 100020449

ALL DIMENSIONS ARE IN mm UNLESS NOTED OTHERWISE

N.G.R. E: 435094 N: 409472

CONCESSION REQUIRED NO

DIRECTIONS TO SITE:
TRAVELLING ON THE M1, EXIT AT JUNCTION 38 AND TAKE
THE A637 PARK HILL, HEADING FOR BARNSELY.
PASS OVER THE M1 & CONTINUE FOR A FURTHER 1.5KM
BEFORE TURNING LEFT ONTO B6428 DEARN HALL ROAD.
CONTINUE FOR APPROX. 2.75KM THEN AT JUNCTION WITH
THE A61, TURN RIGHT ONTO THE A61, (WAKEFIELD
ROAD).
CONTINUE ON THE A61 FOR APPROX. 1.5KM, THEN TURN
LEFT ONTO THE B6132 LAITHES LANE.
SITE IS APPROX. 600m FURTHER UP ON THE LEFT HAND
SIDE, OPPOSITE WHIGFIELD ROAD.

NOTES:

A	Issued for Approval	PD	DW	13.11.14
REV	MODIFICATION	BY	CH	DATE

CLARKE
telecom
Partington House, Stock Lane, Chadderton,
Oldham, OL9 9EY
Tel: 0161 785 4500
Fax: 0161 785 4501
Web: www.clarke-telecom.com

O₂

CTIL - BEACON

Cell Name Opt.

LAITHES LANE & WINGFIELD ROAD JUNCTION -

Cell ID No

CTIL	TEF	VF
116789	046274	45754

Site Address / Contact Details

LAITHES LANE & WINGFIELD ROAD JUNCTION
ATHERSLEY
BARNSELY
SOUTH YORKSHIRE
S71 3ED


Drawing Title: SITE LOCATION MAPS

Purpose of issue: PLANNING Dwg Rev:

Drawing Number: 100 A

Surveyed By: DW Original Sheet Size: A3 Pack Issue:

Drawn: PD Date: 12.11.14 Checked: DW Date: 13.11.14 A

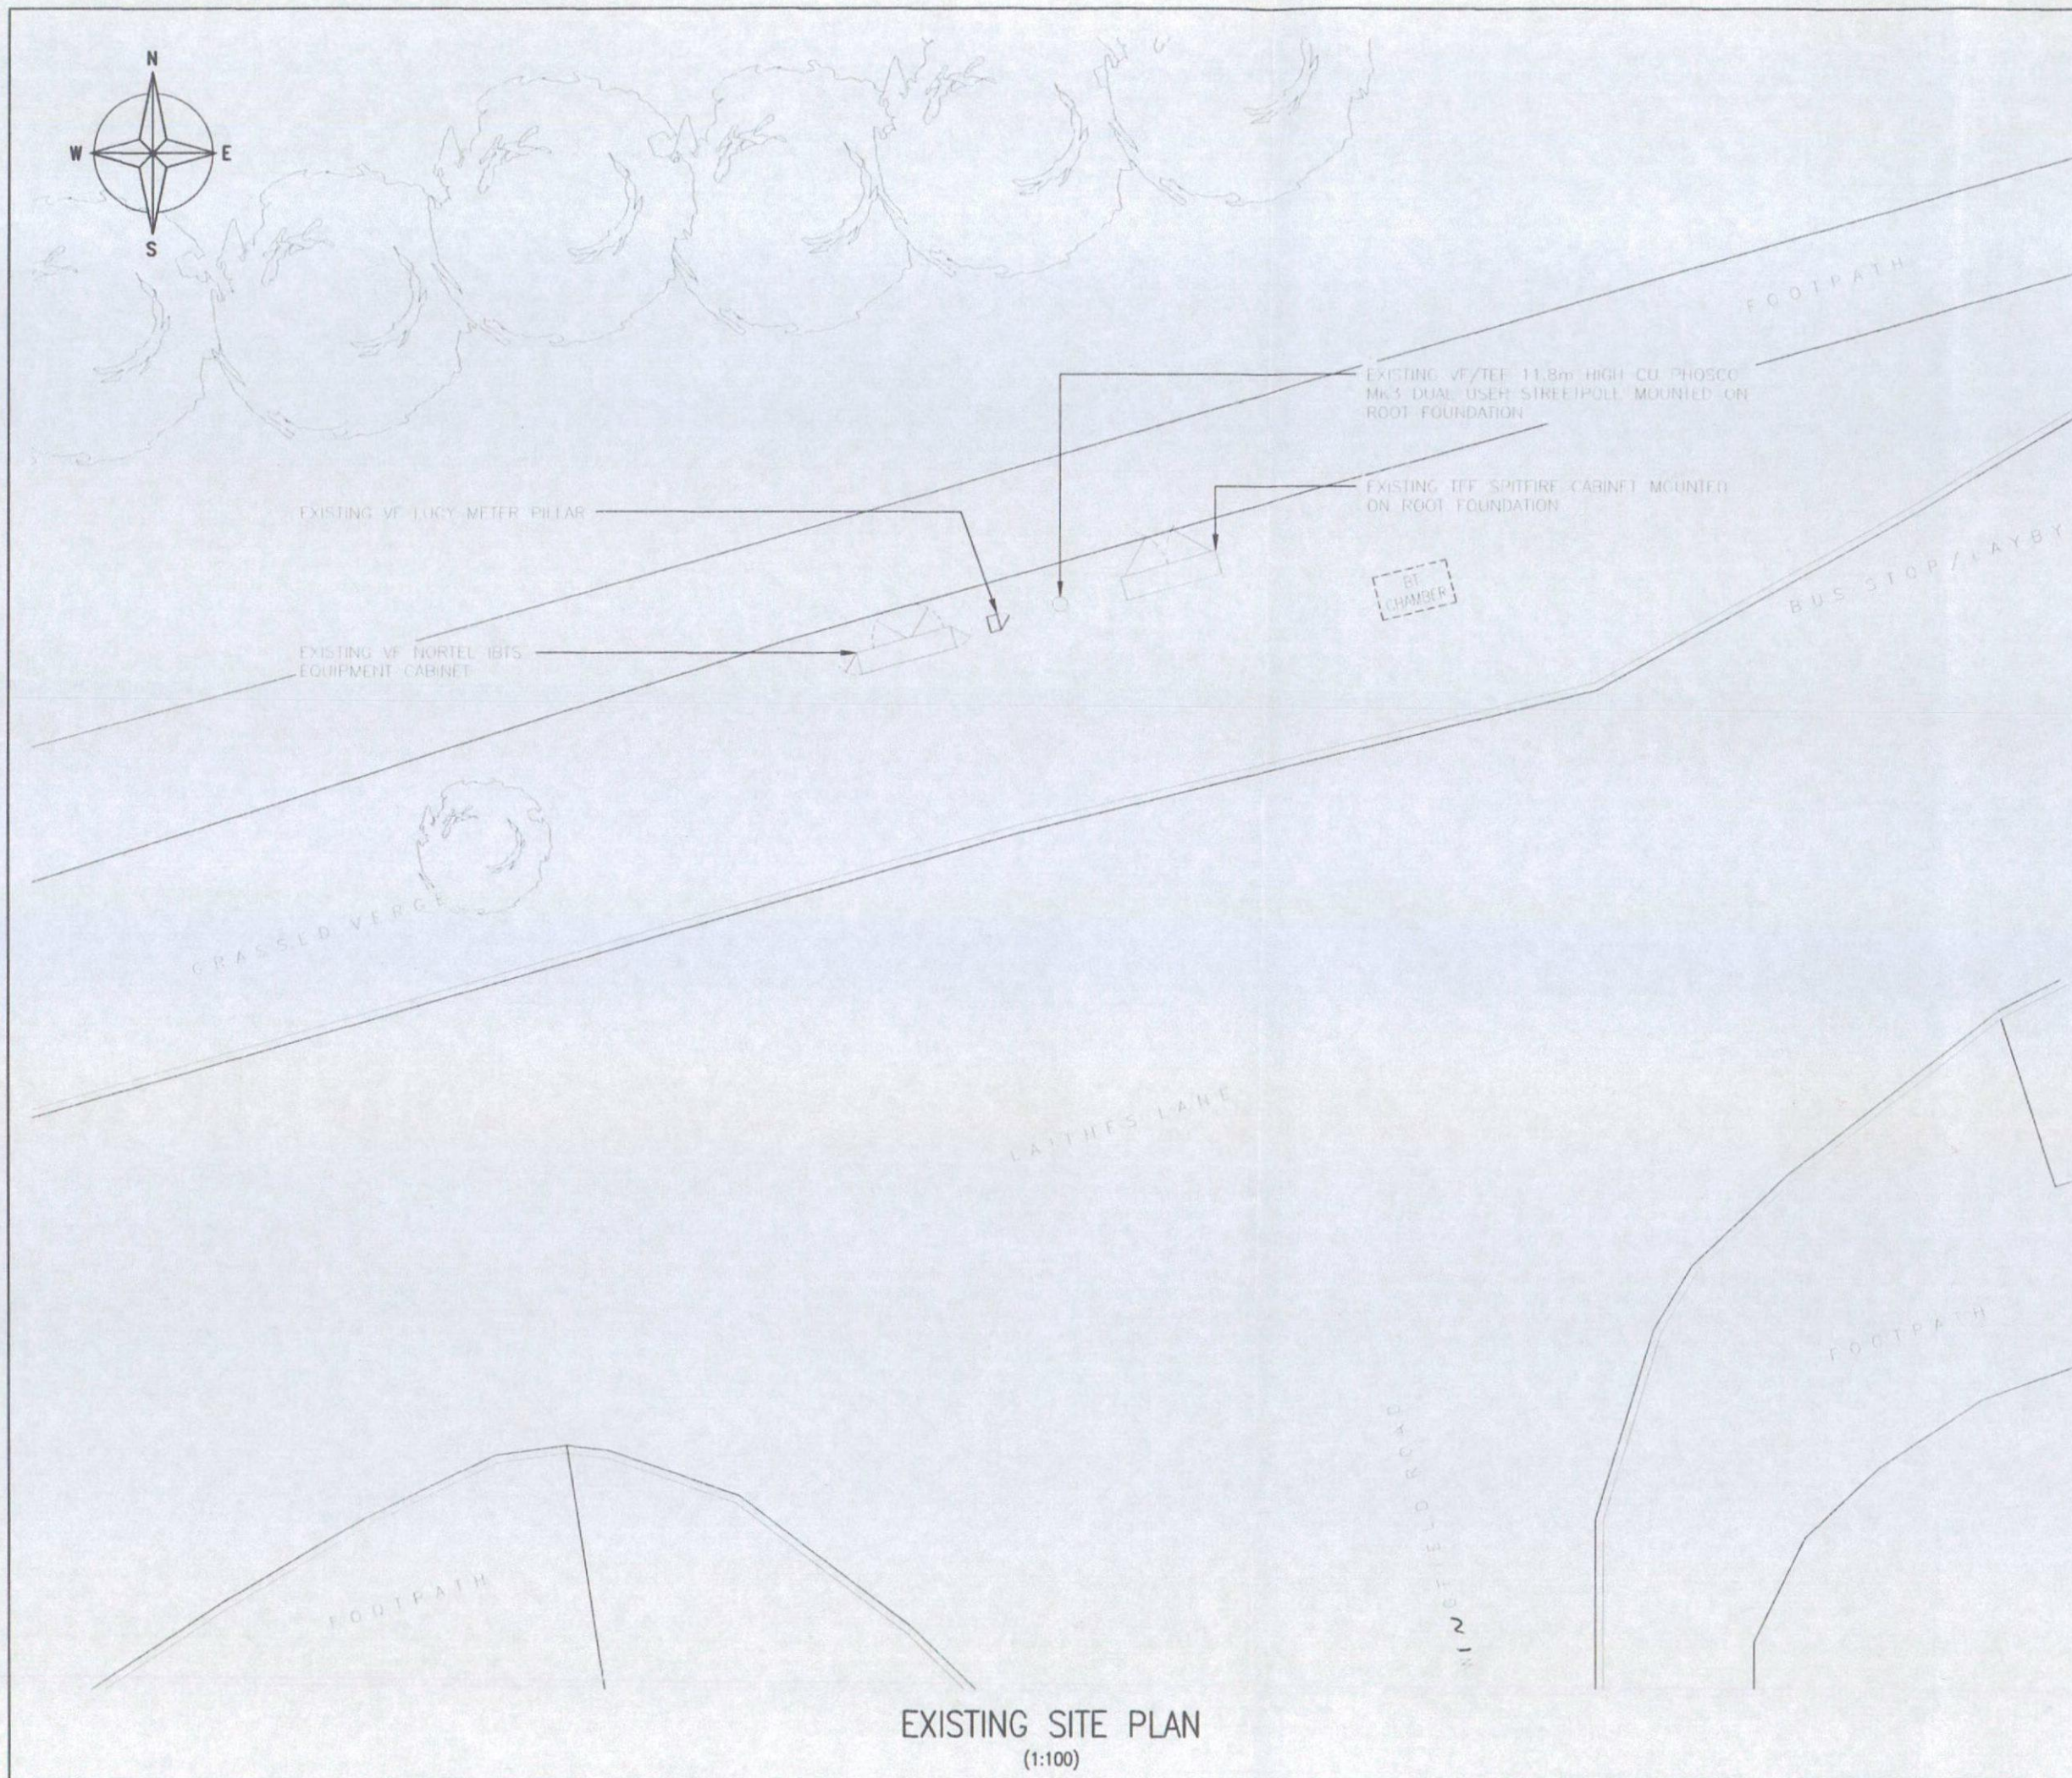

ALL DIMENSIONS ARE IN mm UNLESS NOTED OTHERWISE

N.G.R. E: 435094 N: 409472

CONCESSION REQUIRED NO

NOTES:

REV	MODIFICATION	BY	CH	DATE
A	Issued for Approval	PD	DW	13.11.14

CLARKE telecom
 Partington House, Stock Lane, Chadderton,
 Oldham, OL9 9EY
 Tel: 0161 785 4500
 Fax: 0161 785 4501
 Web: www.clarke-telecom.com

O₂
 CTIL - BEACON

Cell Name Opt.
 LAITHES LANE & WINGFIELD ROAD JUNCTION -

Cell ID No		
CTIL	TEF	VF
116789	046274	45754

Site Address / Contact Details
 LAITHES LANE & WINGFIELD ROAD JUNCTION
 ATHERSLEY
 BARNESLEY
 SOUTH YORKSHIRE
 S71 3ED


Drawing Title:
 EXISTING SITE PLAN

Purpose of issue: PLANNING Dwg Rev: A

Drawing Number: 200

Surveyed By: DW Original Sheet Size: A3 Pack Issue:

Drawn: PD Date: 12.11.14 Checked: DW Date: 13.11.14 A

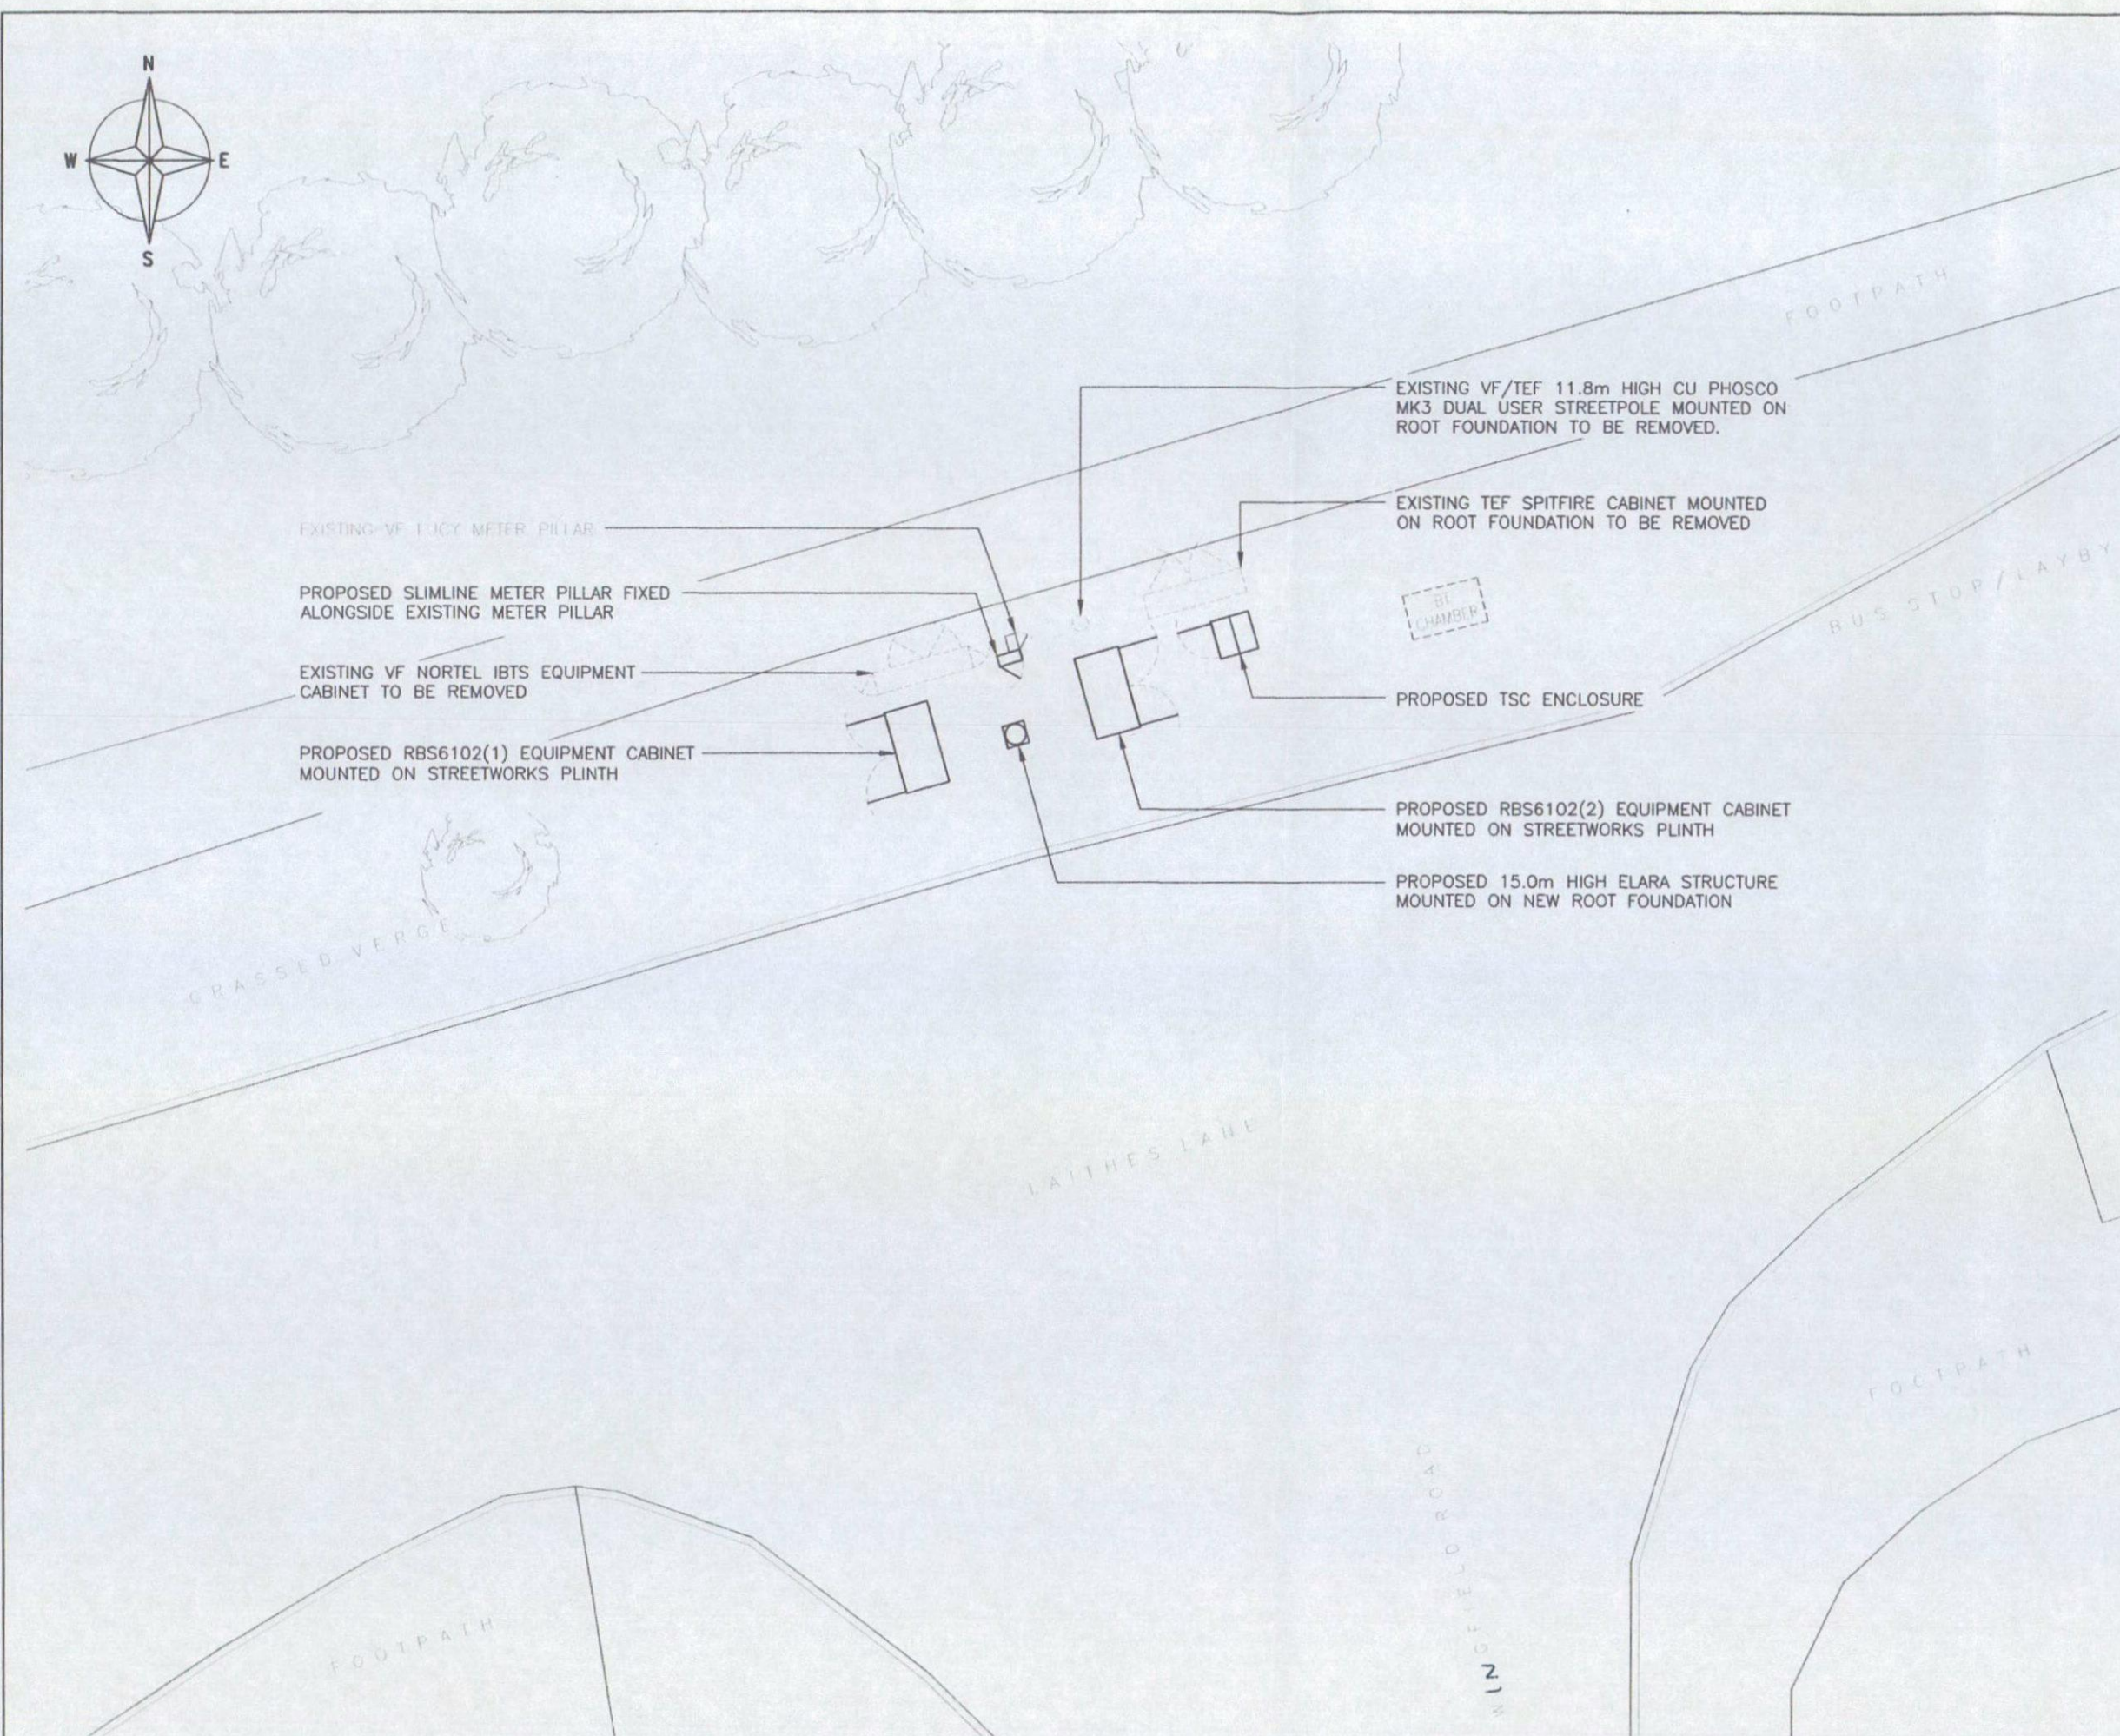

Drawn: PD	Date: 12.11.14	Checked: DW	Date: 13.11.14	A
--------------	-------------------	----------------	-------------------	---

PROPOSED SITE PLAN
(1:100)

ALL DIMENSIONS ARE IN mm UNLESS NOTED OTHERWISE

N.G.R. E: 435094 N: 409472

CONCESSION REQUIRED NO

NOTES:

A	Issued for Approval	PD	DW	13.11.14
REV	MODIFICATION	BY	CH	DATE

CLARKE telecom
 Partington House, Stock Lane, Chadderton,
 Oldham, OL9 9EY
 Tel: 0161 785 4500
 Fax: 0161 785 4501
 Web: www.clarke-telecom.com

O₂
 CTIL - BEACON

Cell Name	Opt.
LAITHES LANE & WINGFIELD ROAD JUNCTION	-

Cell ID No		
CTIL	TEF	VF
116789	046274	45754

Site Address / Contact Details
LAITHES LANE & WINGFIELD ROAD JUNCTION AIHERSLEY BARNSELY SOUTH YORKSHIRE S71 3ED

Drawing Title: EXISTING SITE ELEVATION

Purpose of issue: PLANNING Dwg Rev:

Drawing Number: 300 A

Surveyed By: DW Original Sheet Size: A3 Pack Issue:

Drawn: PD Date: 12.11.14 Checked: DW Date: 13.11.14 A

TOP OF EXISTING POLE +11.80m AGL



TOP OF EXISTING ANTENNAS +11.60m AGL



U/S OF EXISTING ANTENNAS +10.30m AGL



TOP OF TREES
 +6.00m AGL (APPROX)



EXISTING VF LUCY METER PILLAR
 EXISTING VF NORTEL IBS
 EQUIPMENT CABINET

EXISTING VF/TEF 11.8m HIGH CU PHOSCO
 MK3 DUAL USER STREETPOLE MOUNTED ON
 ROOF FOUNDATION

EXISTING TEF SP-TIRE CABINET MOUNTED
 ON ROOF FOUNDATION


EXISTING SOUTH EAST ELEVATION
 (1:100)

ALL DIMENSIONS ARE IN mm UNLESS NOTED OTHERWISE

N.G.R E: 435094 N: 409472

CONCESSION REQUIRED NO

NOTES:

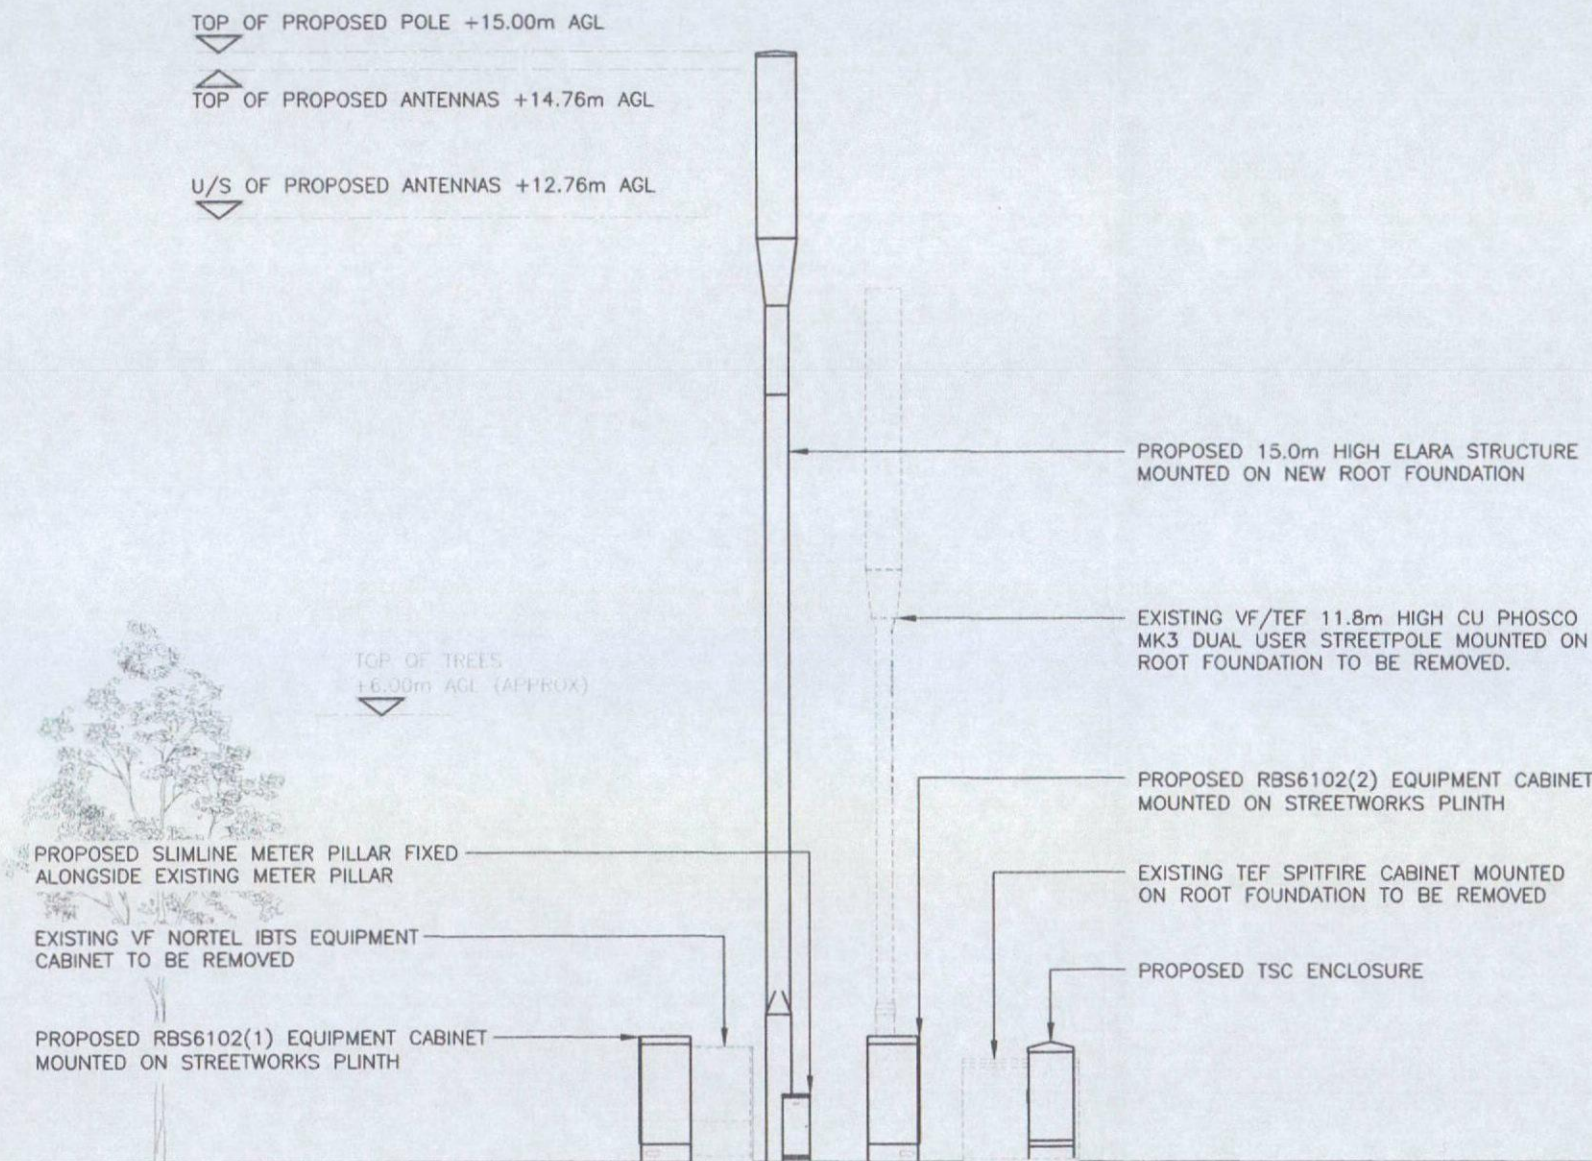

PROPOSED SOUTH EAST ELEVATION
(1:100)

The drawings comply with TEF & Vodafone Standard ICNIRP guidelines.
Designed in accordance with CTIL document: SDN0008

CLARKE
telecom
Partington House, Stock Lane, Chadderton,
Oldham, OL9 9EY
Tel: 0161 785 4500
Fax: 0161 785 4501
Web: www.clarke-telecom.com

O₂

CTIL - BEACON

Cell Name	Opt.
LAITHES LANE & MANSFIELD ROAD JUNCTION	-

Cell ID No		
CTIL	TEF	VF
116789	046274	45754

Site Address / Contact Details
LAITHES LANE & MANSFIELD ROAD JUNCTION ATHERSLEY BARNESLEY SOUTH YORKSHIRE S71 3ED

Drawing Title:	PROPOSED SITE ELEVATION
----------------	-------------------------

Purpose of issue:	PLANNING	Dwg Rev:
-------------------	----------	----------

Drawing Number:	301	A
-----------------	-----	---

Surveyed By:	DW	Original Sheet Size:	A3	Pack Issue:
--------------	----	----------------------	----	-------------

Drawn:	PD	Date:	12.11.14	Checked:	DW	Date:	13.11.14	A
--------	----	-------	----------	----------	----	-------	----------	---