


Constructor staff and operatives must ensure the principal contractor has provided the following information and that it is correct and up to date. If not, the principal contractor must be notified immediately. The principal contractor must ensure that the following information is provided to the design team for their review and approval. The design team must ensure that the following information is provided to the design team for their review and approval. The design team must ensure that the following information is provided to the design team for their review and approval.

- Designers/contractors risk assessments
- Method statements
- Permit to work
- Pre construction information


The designers note that the following health and safety risks relating to the drawing have not been eliminated during the design process.

ref	residual risk

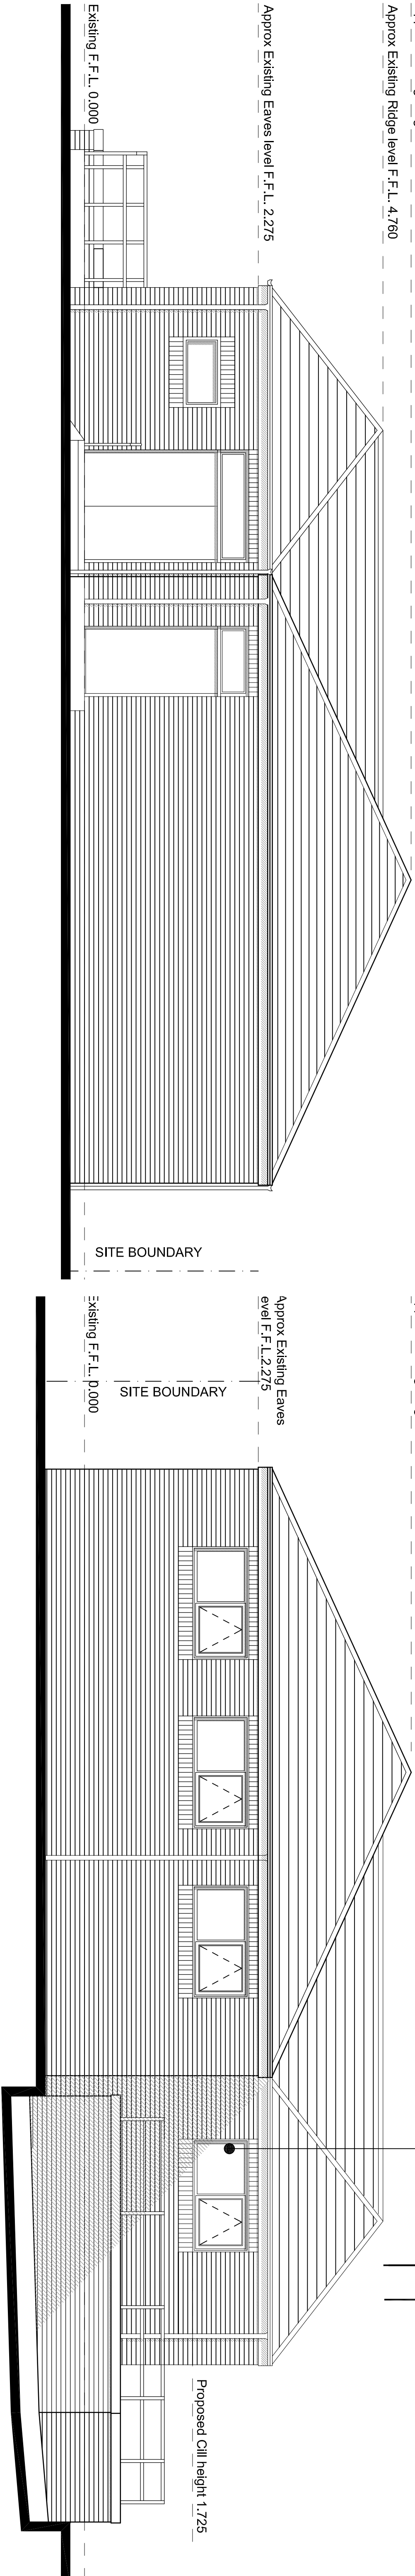


PROPOSED SIDE ELEVATION

PROPOSED SIDE ELEVATION

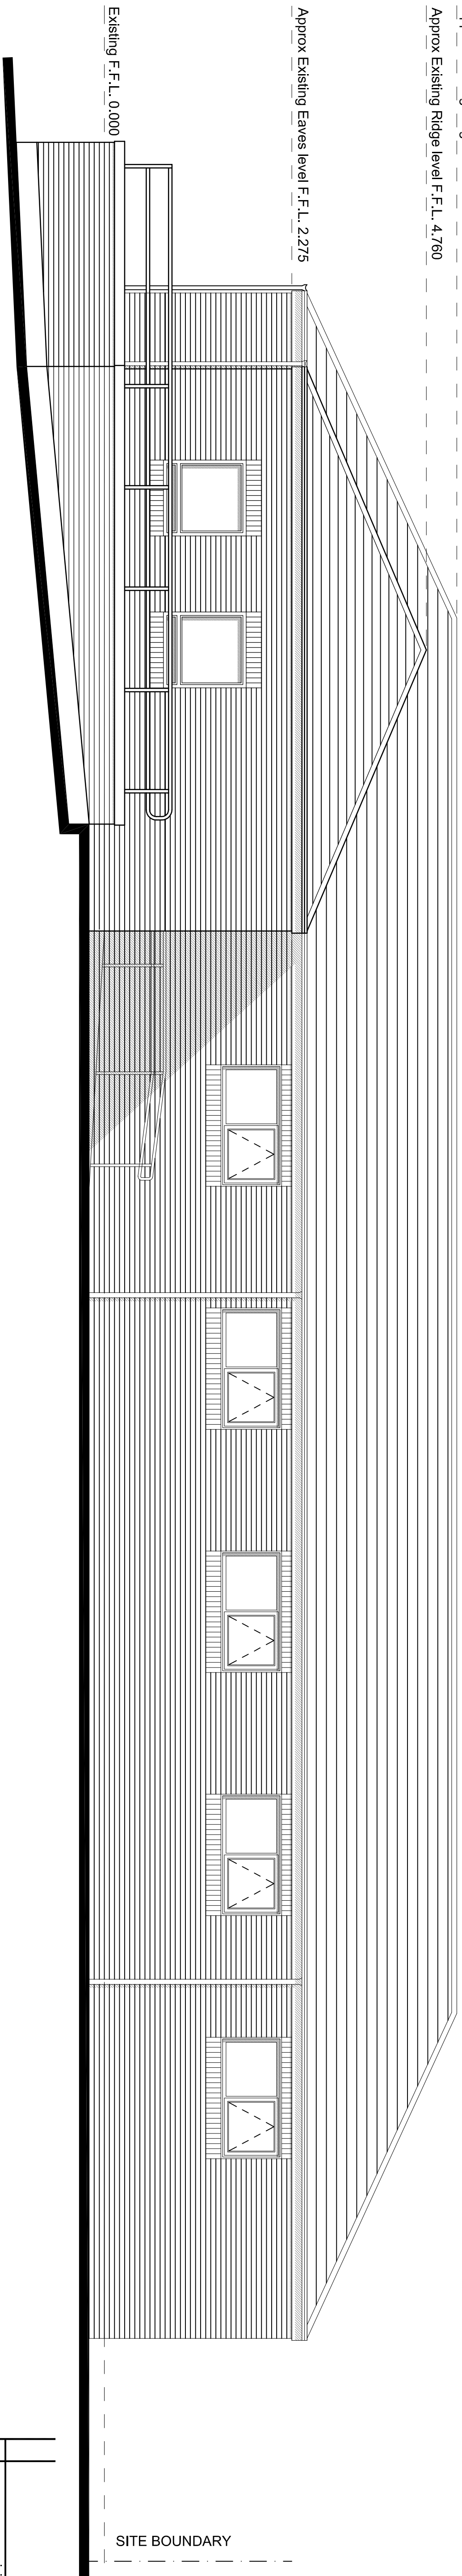

PROPOSED FRONT ELEVATION

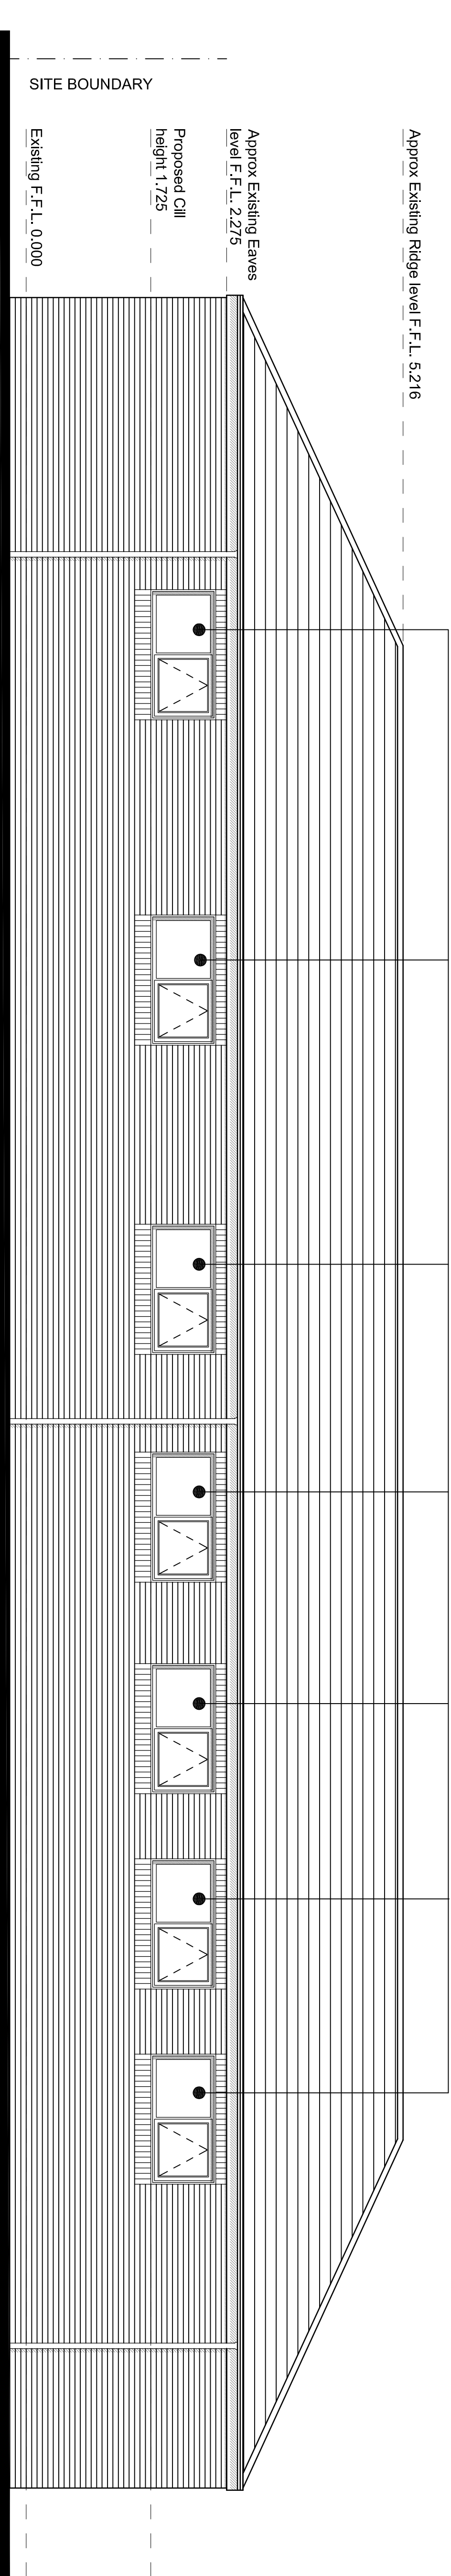

PROPOSED REAR ELEVATION

	revision	date	by	chk

All dimensions to be verified on site and the Architect informed of any discrepancy. All drawings and specifications should be read in conjunction with the Health and Safety Plan; all conflicts should be reported to the CDM Co-ordinator.

This drawing is the Property of Bowman Riley Architects Limited ©

DO NOT SCALE FROM THIS DRAWING

☒ preliminary

☐ comment

☐ construction

☐ planning

☐ tender

☐ record

bowmanrileyhealthcare
architects

Tronco Square, Tronco Street, Leeds, LS1 2JH
Leeds, T. London, T. Skipton, T. Delhi
0113 391 7570 - www.bowmanriley.com

Willmott Dixon

drawn by DS checked by MD date 28.08.13 scale @ A1

Podiatry Unit TP3/Task 02,
Kendray Hospital,
Barnsley, South Yorkshire

Proposed Elevations

project number 1216 drawing number 301 revision -