



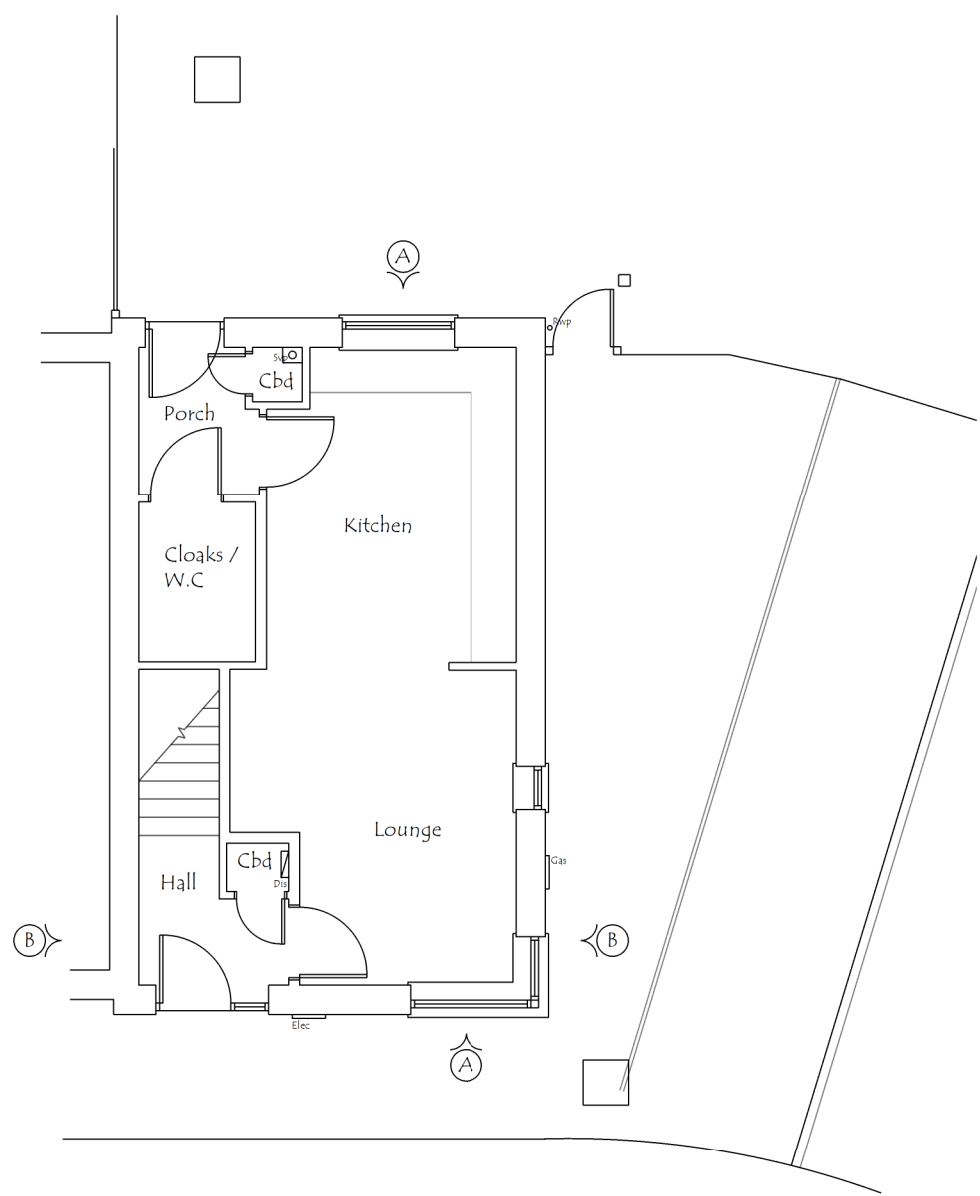


Existing Ground Floor Plan

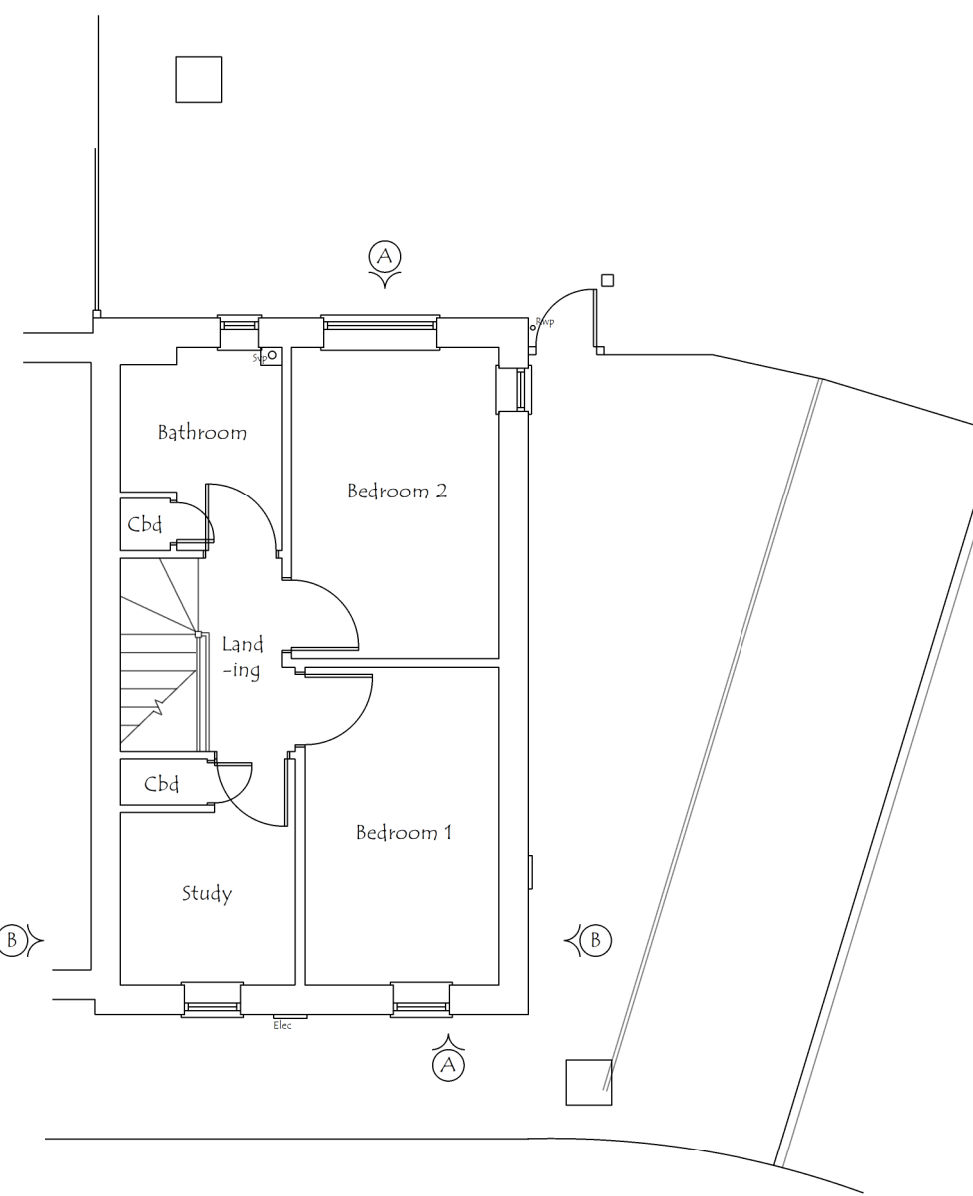

Existing First Floor Plan




Existing Front Elevation

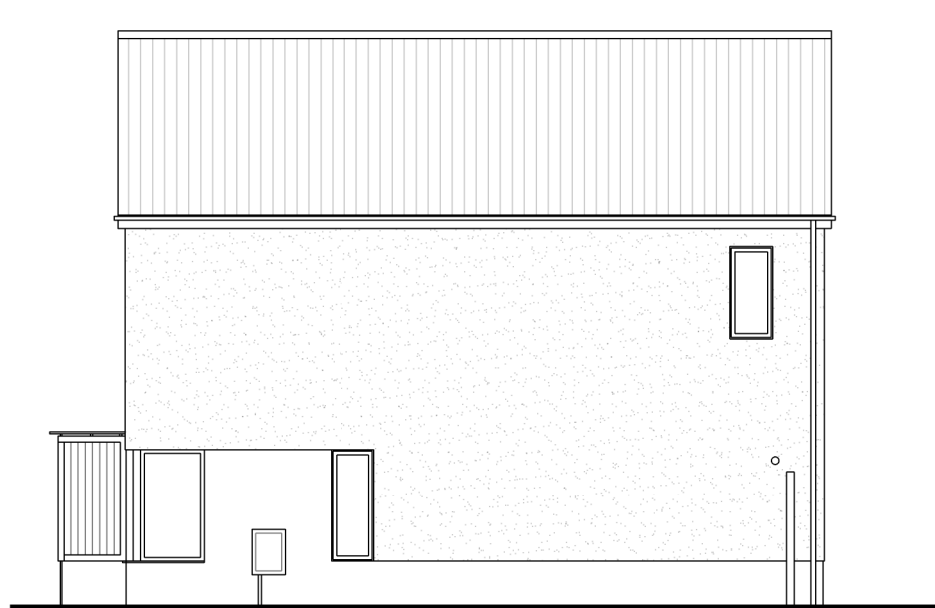

Existing Side Elevation



Existing Rear Elevation

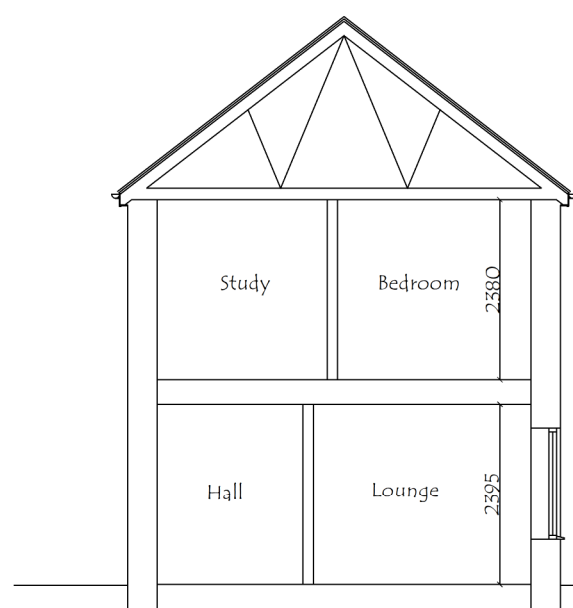

Existing Section A-A



Existing Section B-B




Proposed Front Elevation




Proposed Side Elevation




Proposed Rear Elevation

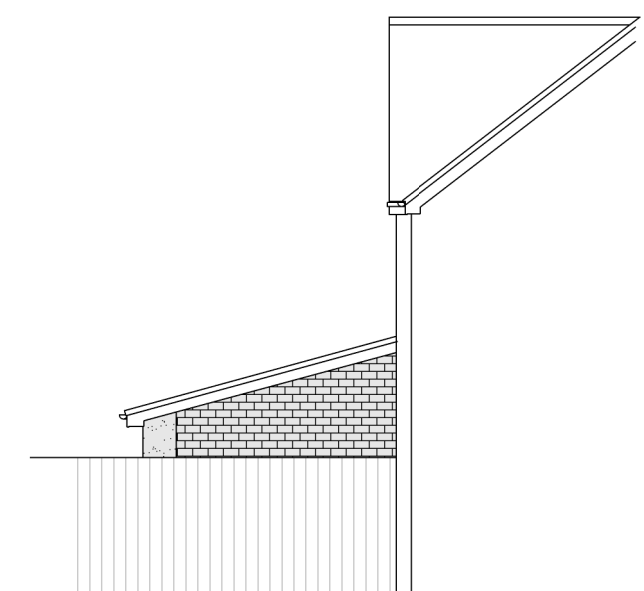


Proposed Side Elevation

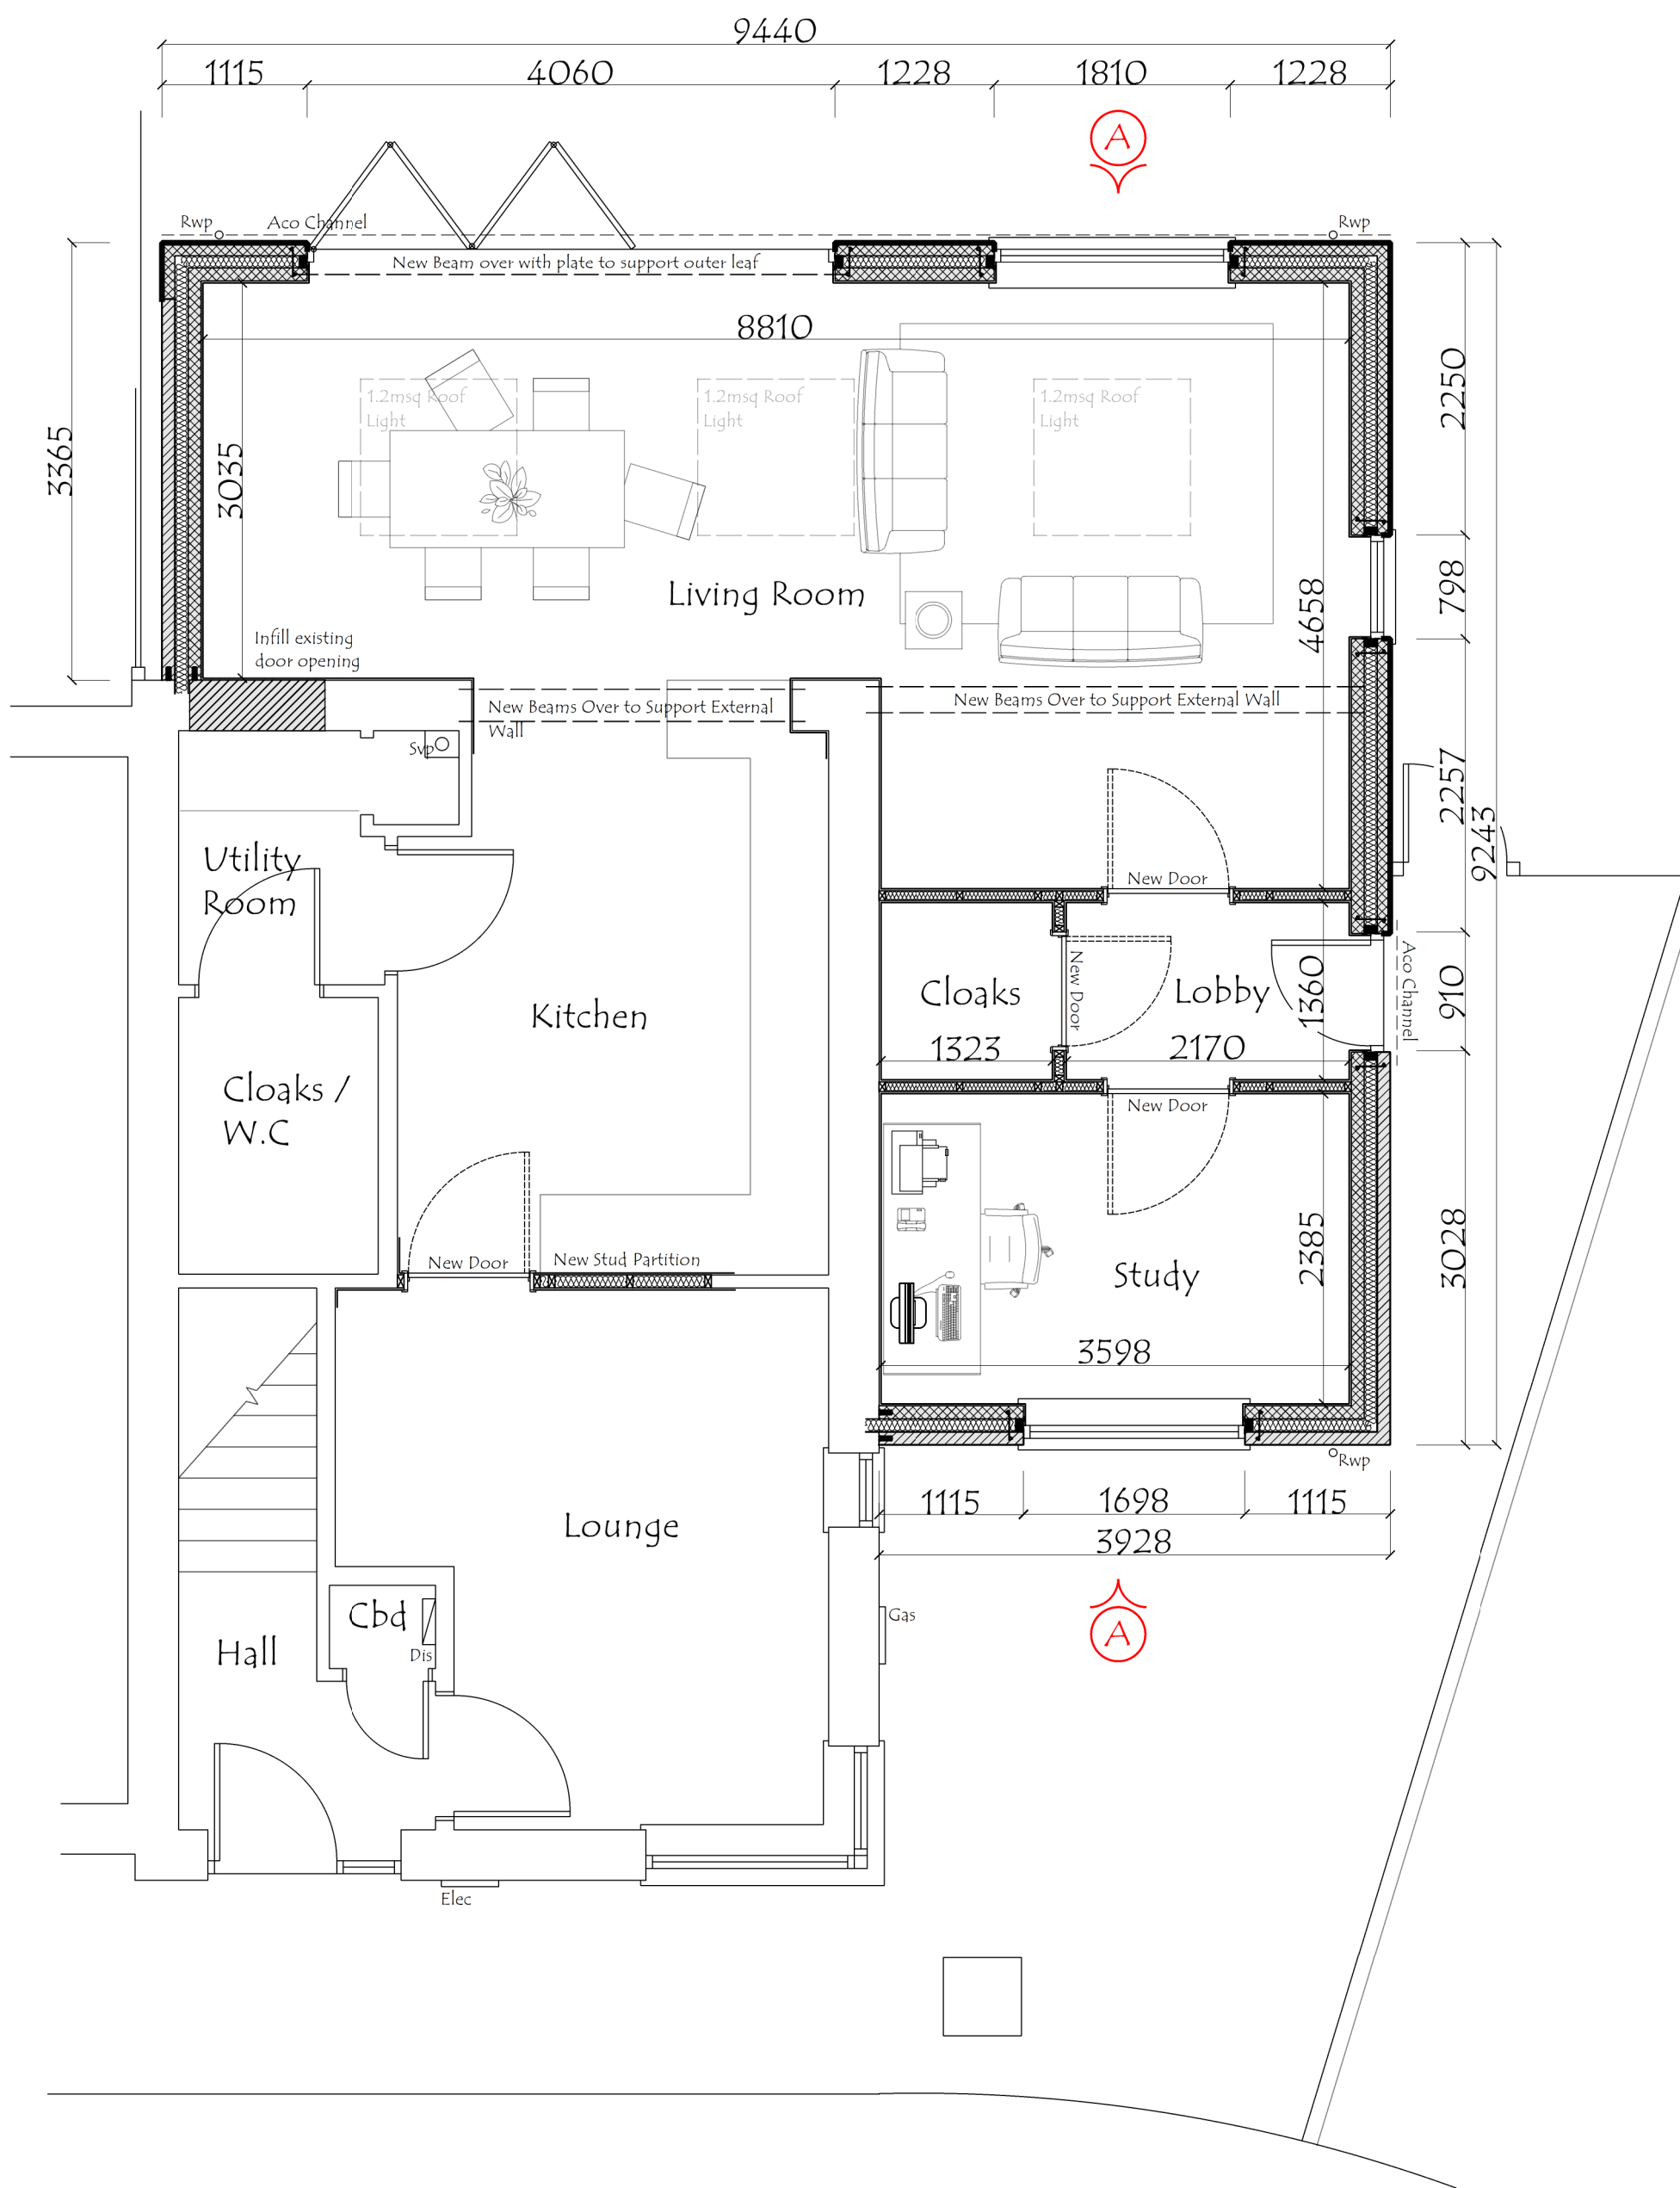


Proposed Ground Floor Plan

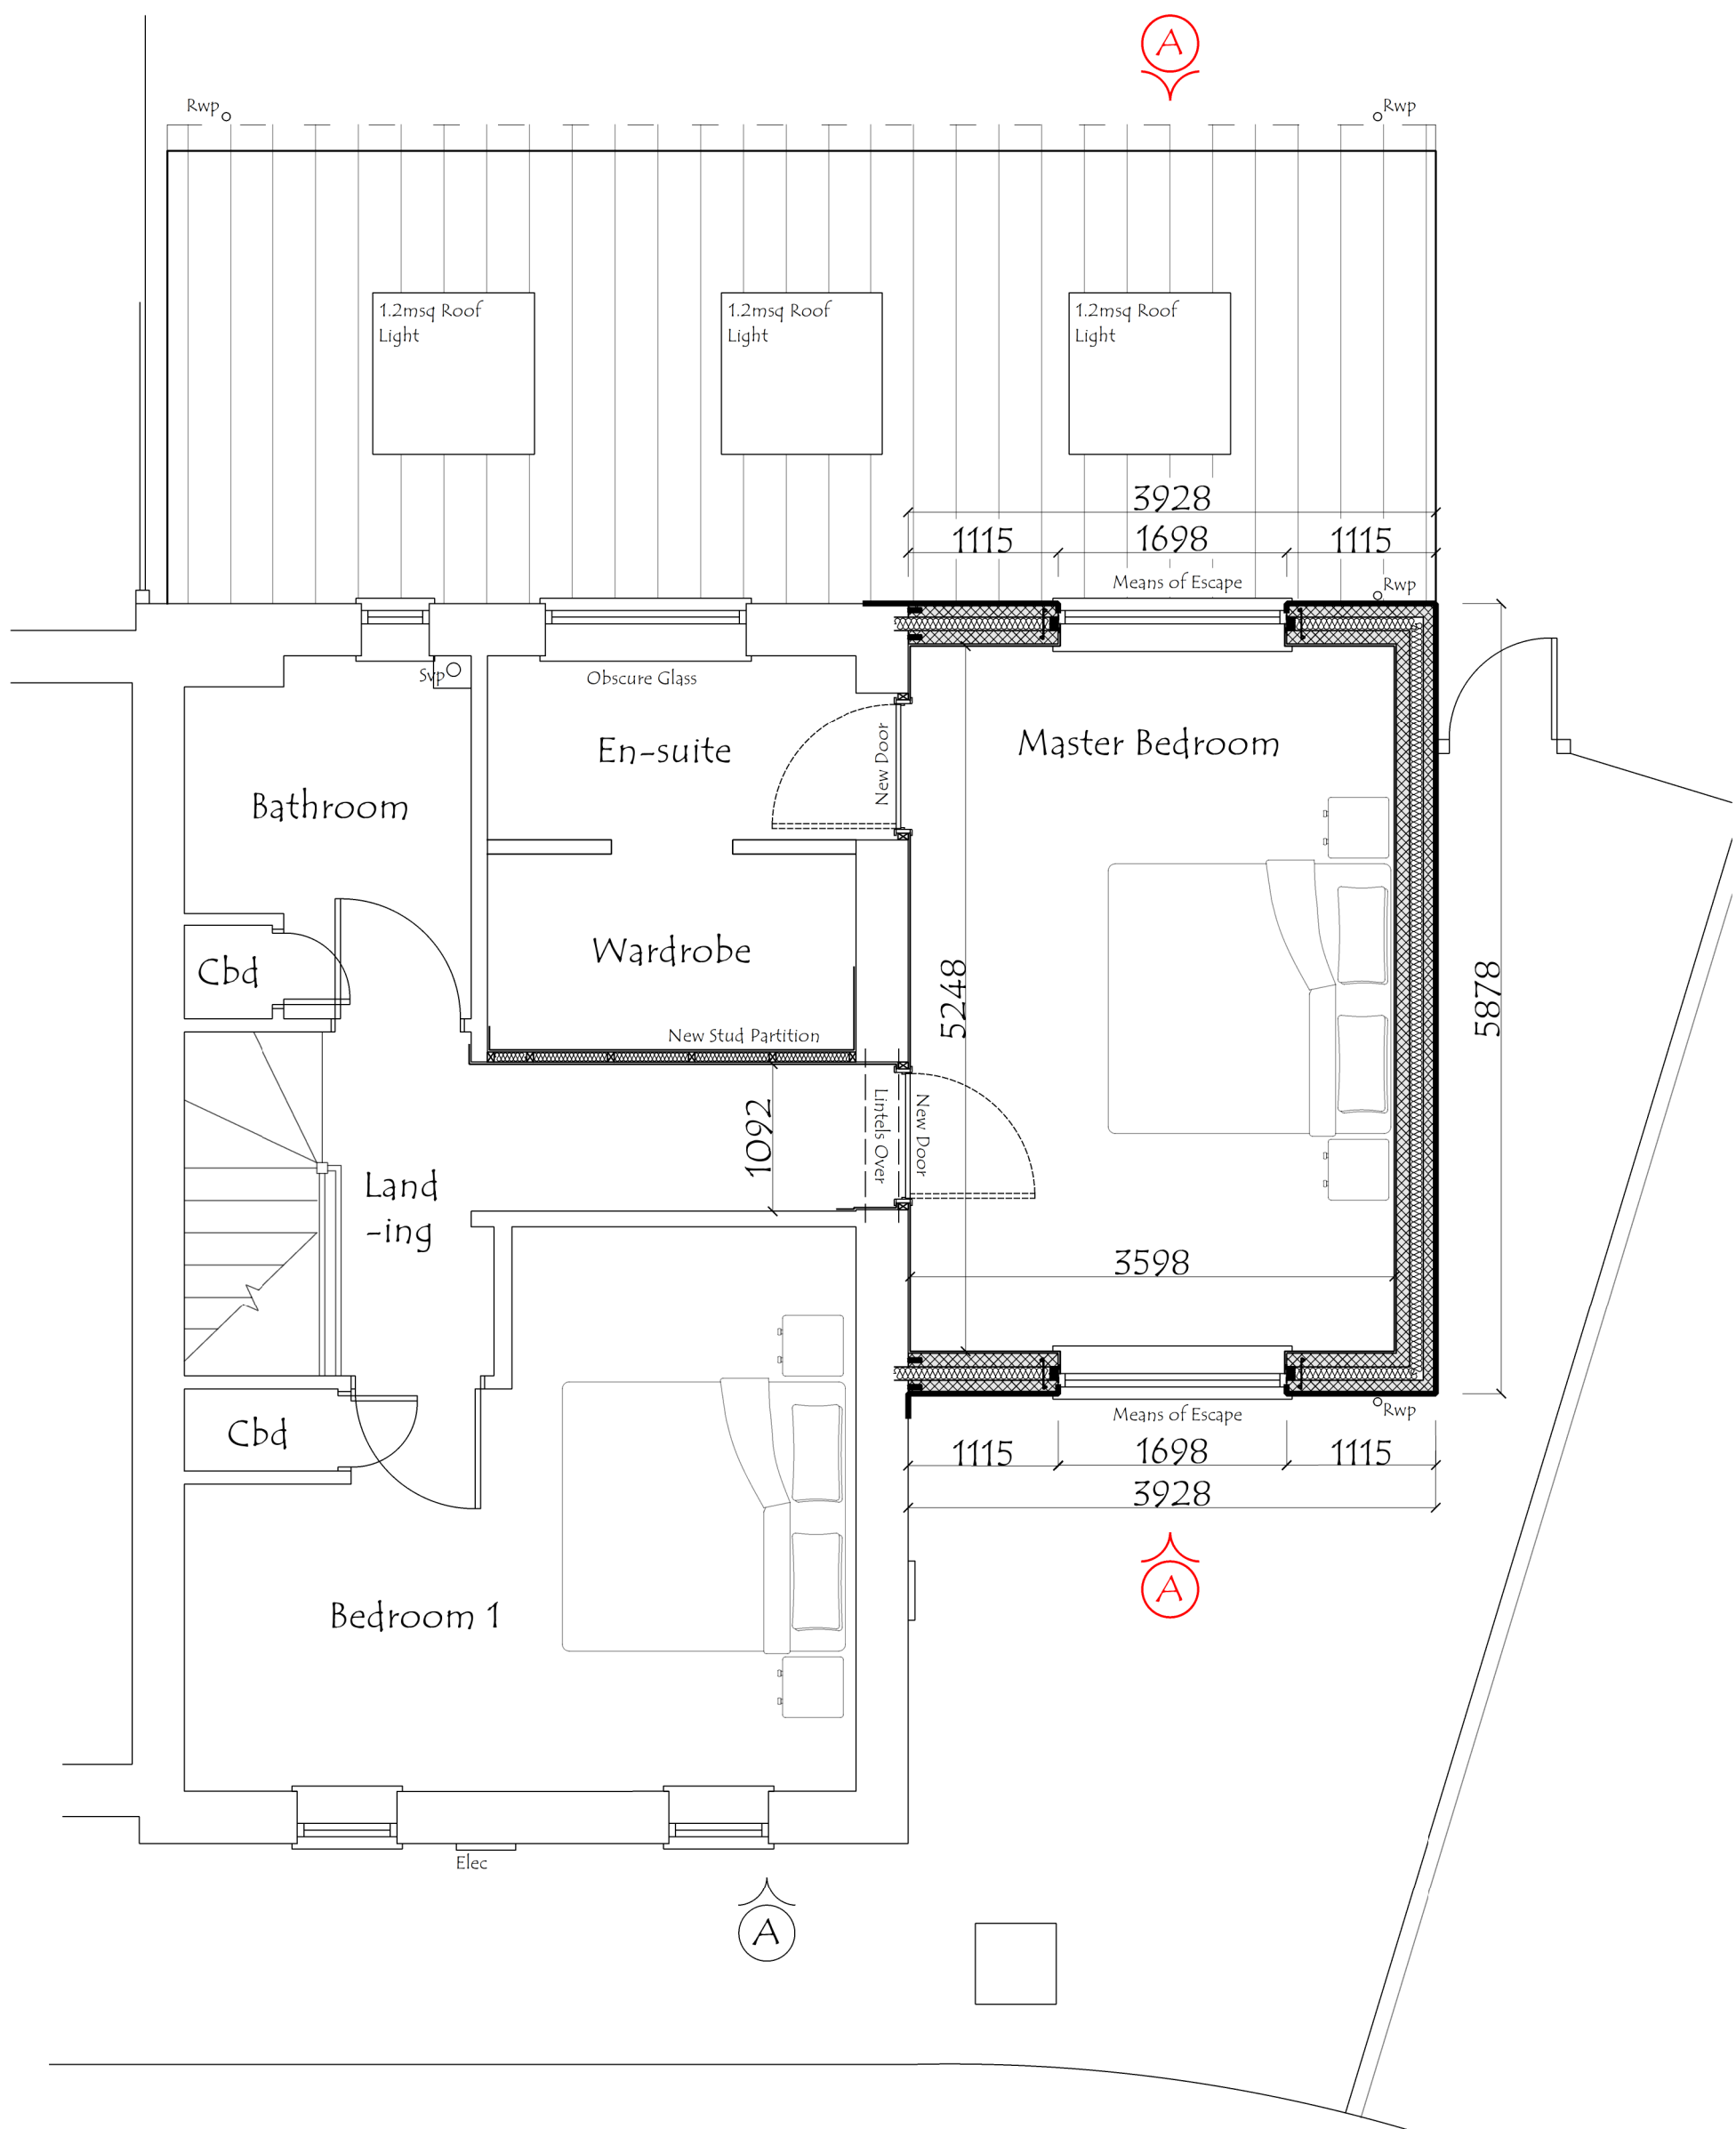

Proposed First Floor Plan

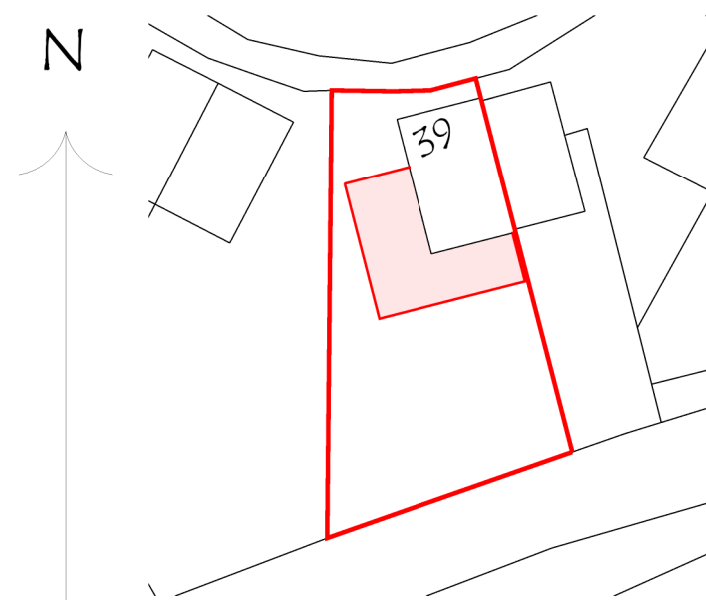

Site Plan 1:500

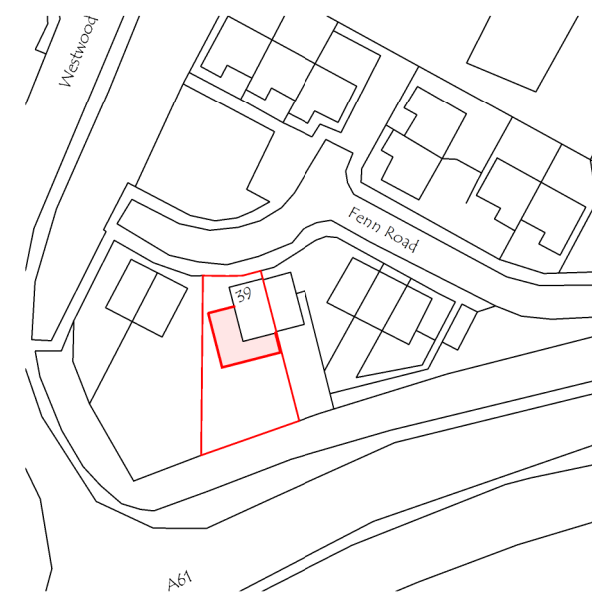

Location Plan 1:1250

REV	DESCRIPTION	DATE	DRWN
JDS DESIGNS LTD TEL - 07924437207 EMAIL - JDS.DESIGNS@GMAIL.COM			
PROJECT TITLE Proposed Two Storey Side and Single Storey Rear extension with internal alterations at 39 Fern Road Tankersley Barnsley			
DRAWING TITLE Existing and Proposed Plans			
PROJECT NO.	2021.000160.000	DWG NO.	PL001
SCALE	1:50 / 100	REV.	-