

- ## REVISIONS

Dip. Arch RIBA

CLIENT
K and W Firth.

PROJECT
Proposed detached dwelling
Plot 2

LOCATION
Site to the east of 'Stonecroft'
Hall Royd Lane, Silkstone Common.

DRAWING
PROPOSED SITE LAYOUT.


SCALES 1:500, DATE July 13

DRWG. No. 2005/009/07	DRAWN BY PD
-----------------------	-------------


REV




- 1) This drawing and the design and details depicted thereon are the copyright of Peter Dimberline Chartered Architect.
- 2) All dimensions on this drawing are to be checked by the Contractor and any discrepancies are to be reported to the Architect.
- 3) Do not scale critical dimensions off this drawing.
- 4) Contractor to ensure that all Health & Safety requirements (CDM Regulations) in relation to this project will be complied with.

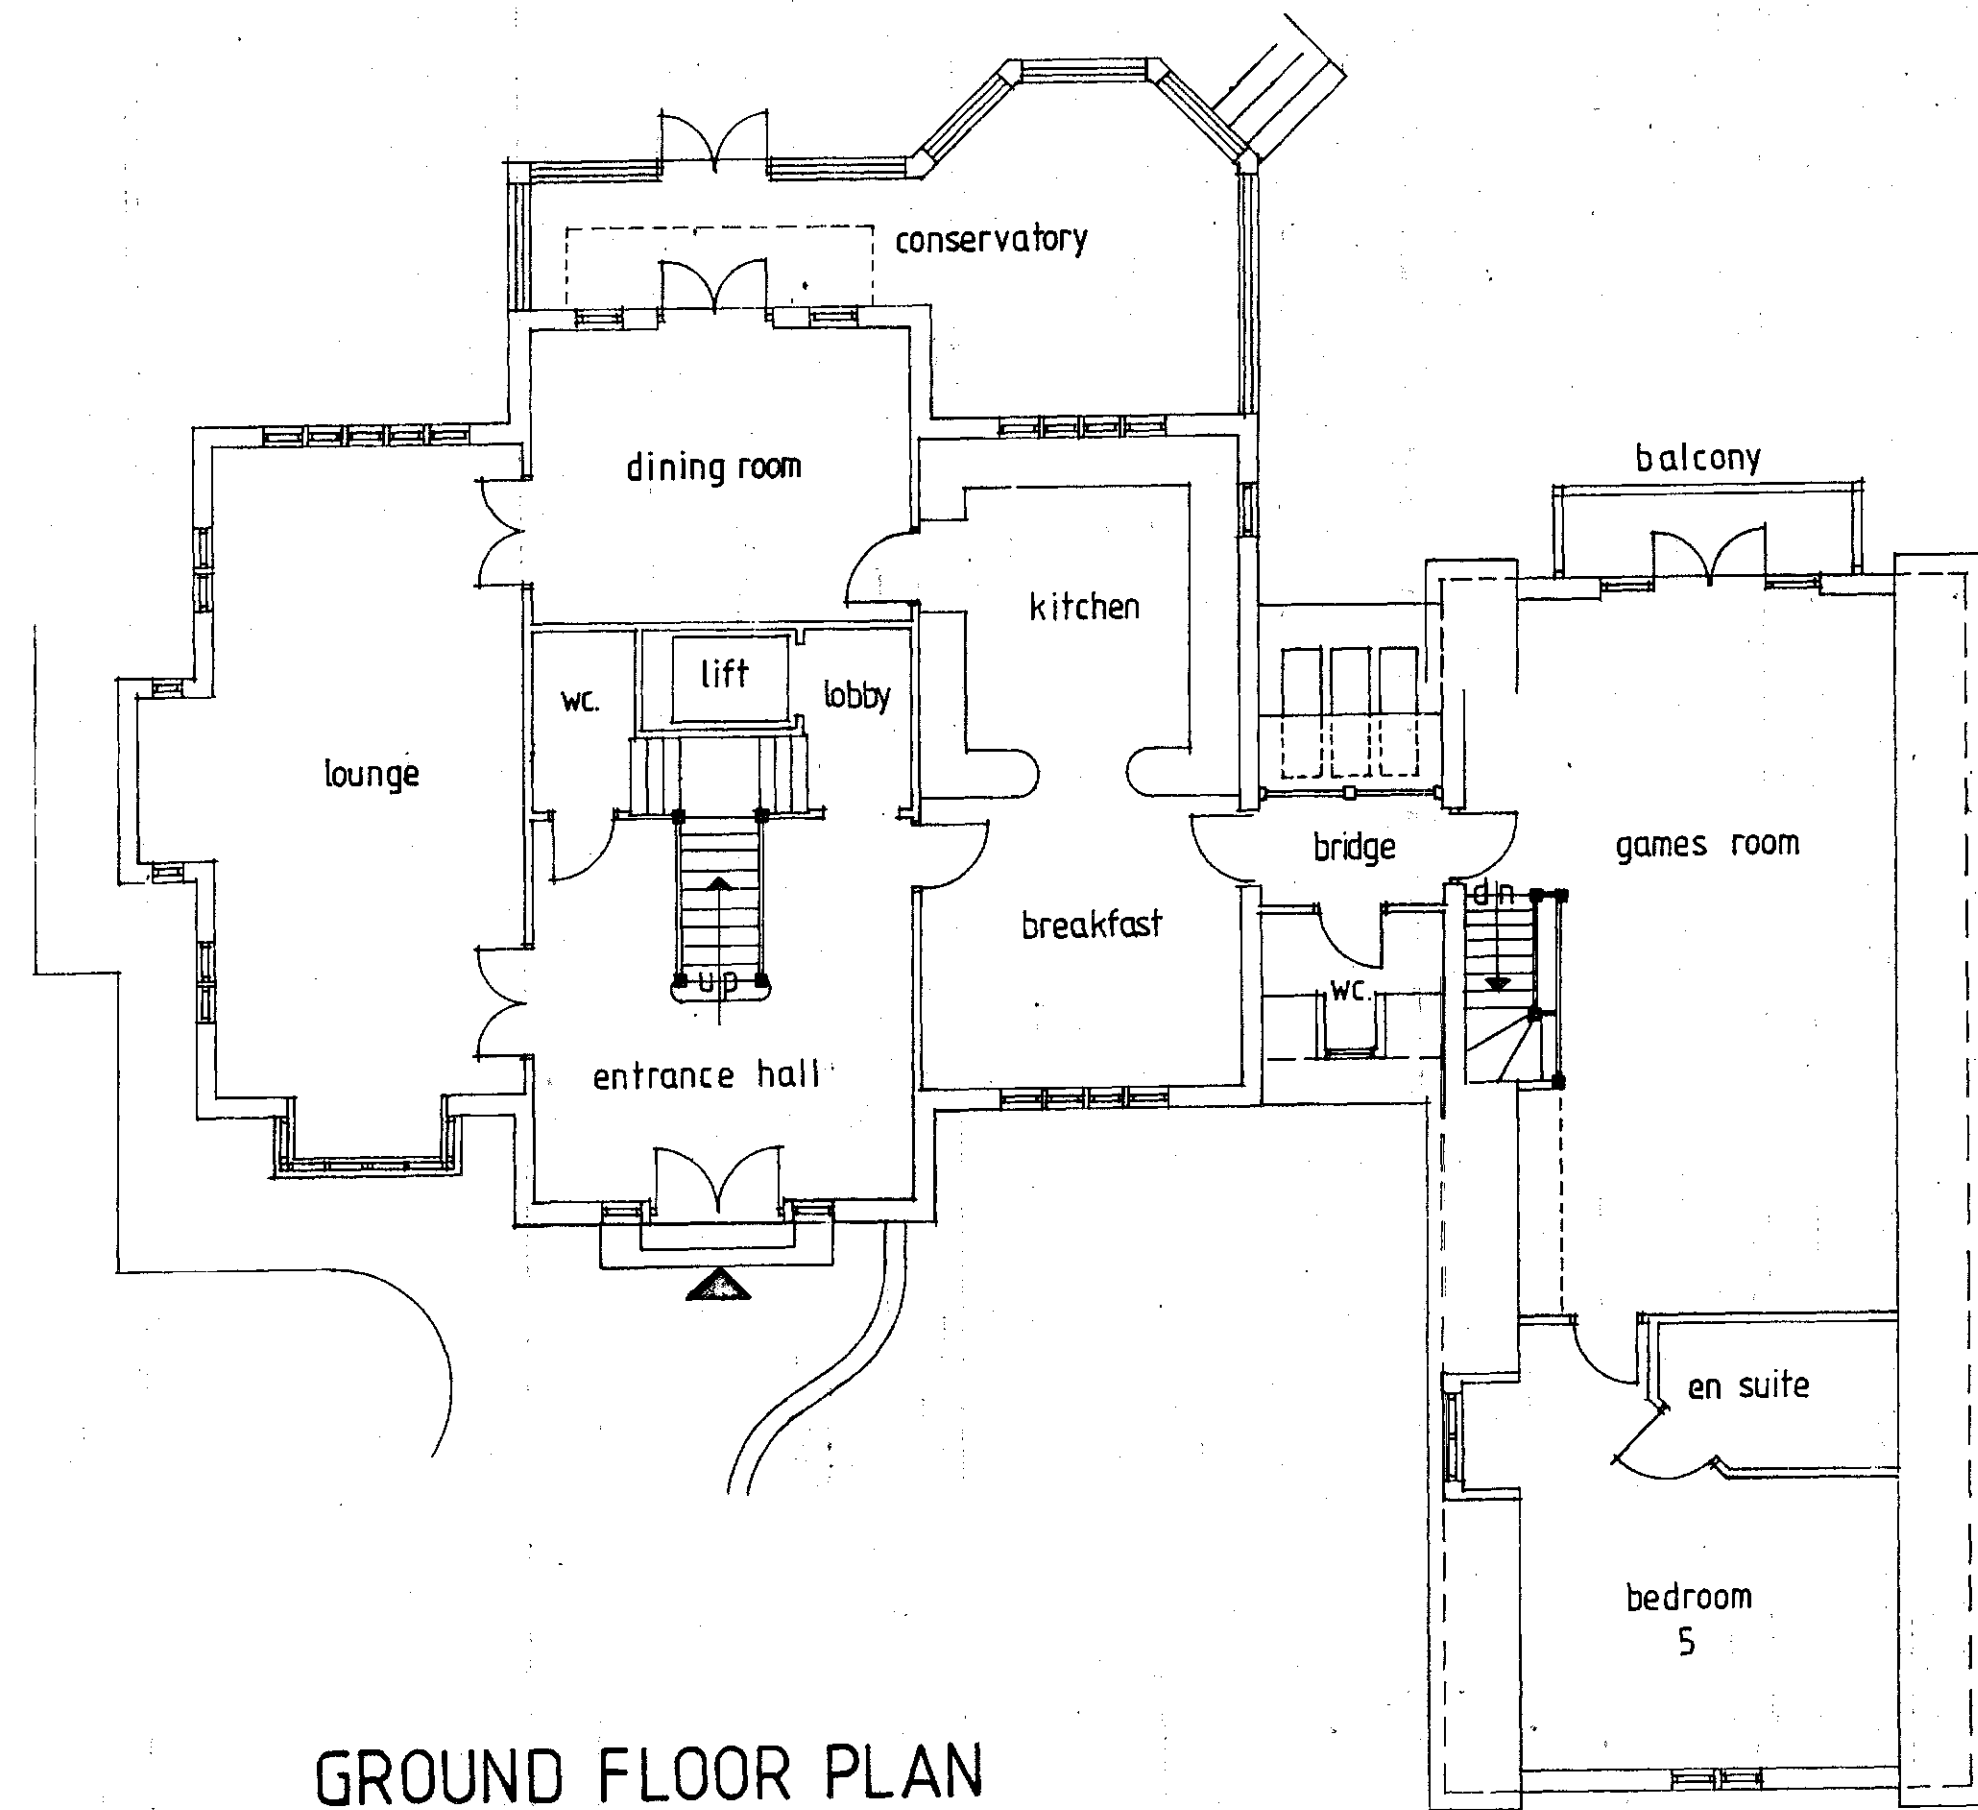

GROUND FLOOR PLAN

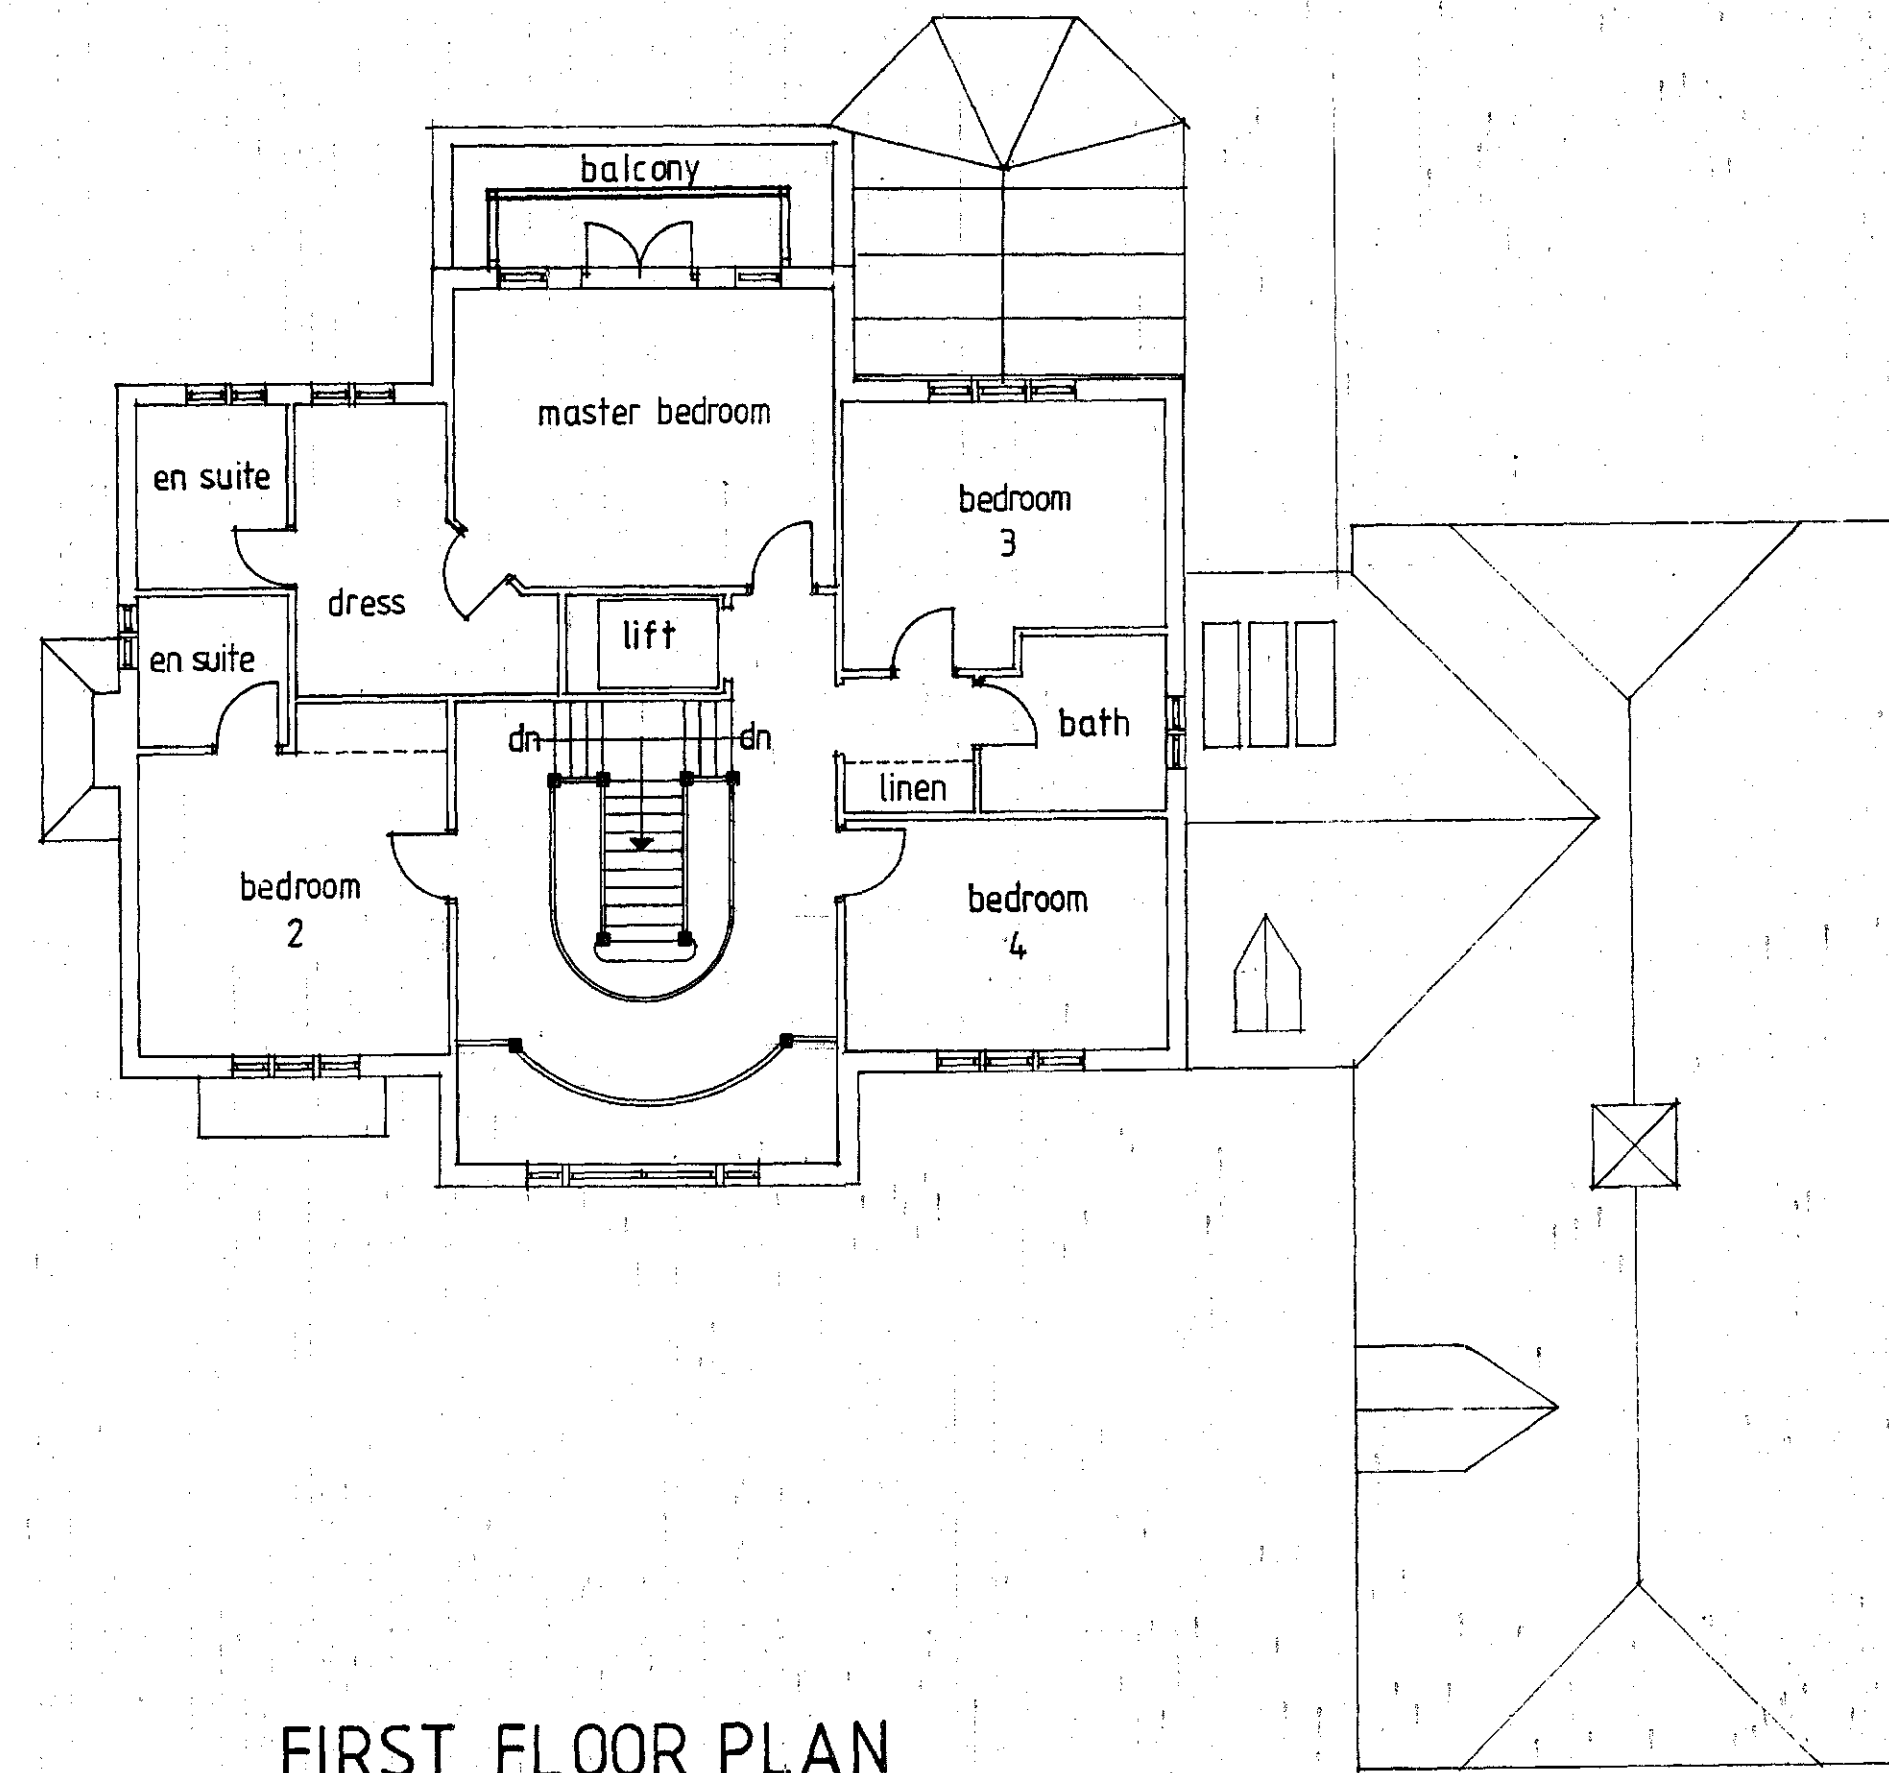


FIRST FLOOR PLAN

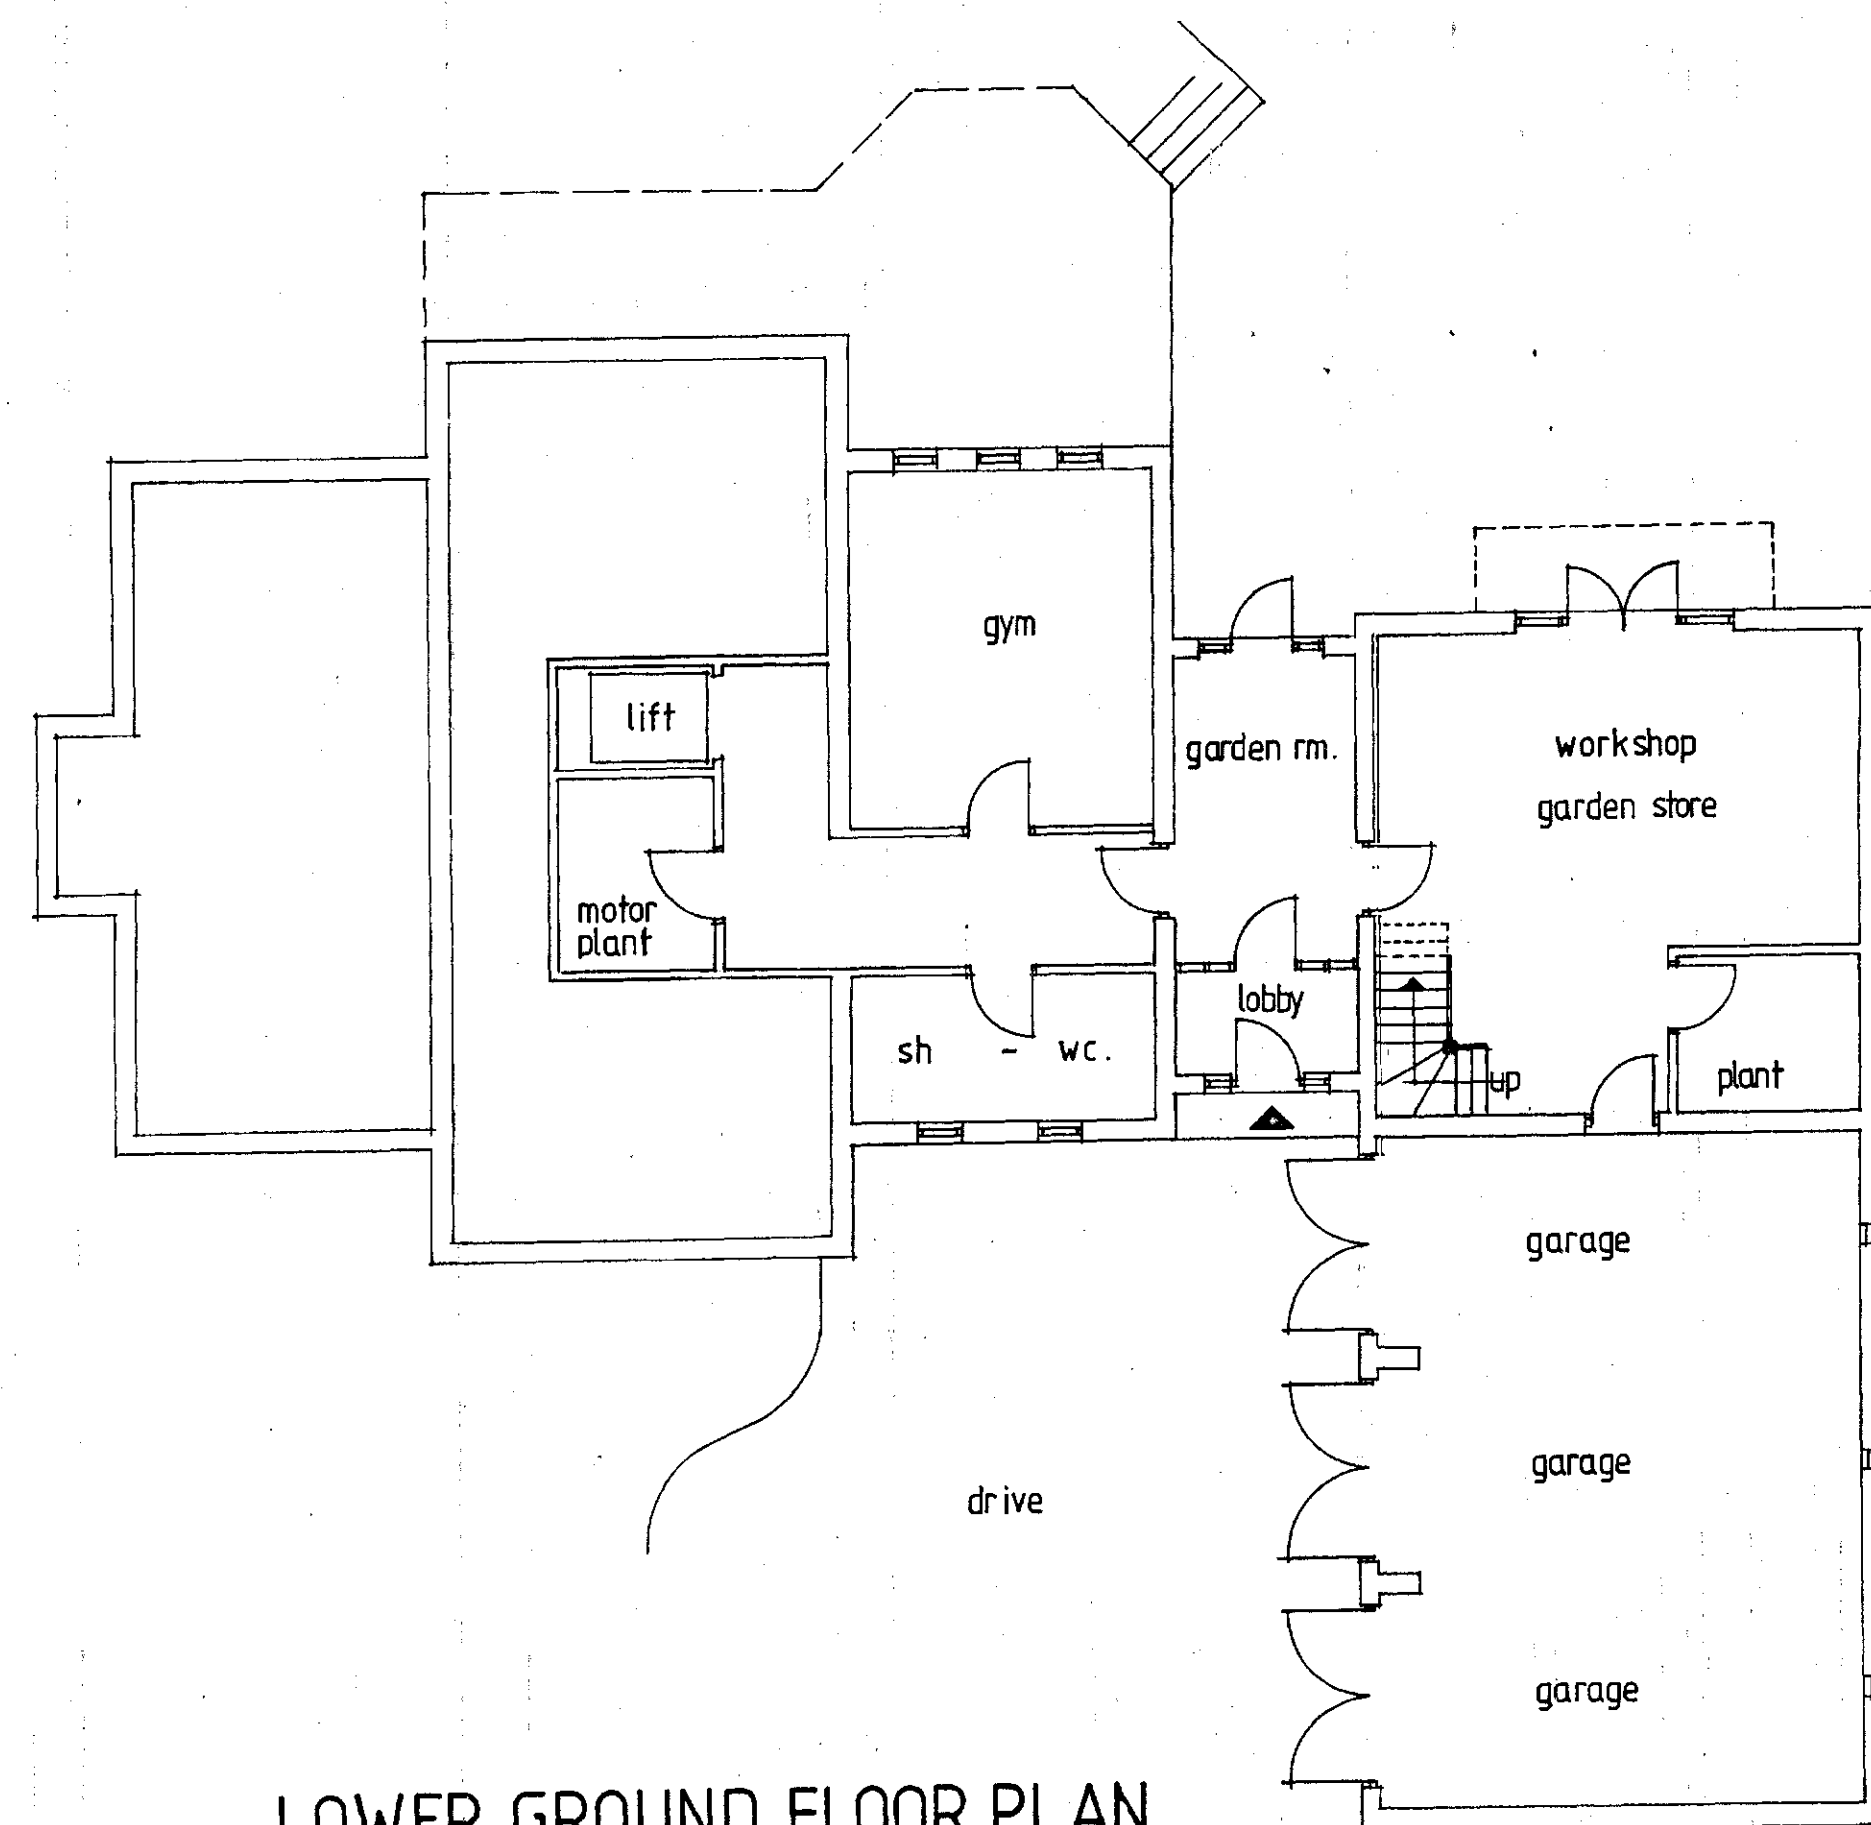

LOWER GROUND FLOOR PLAN


REVISIONS

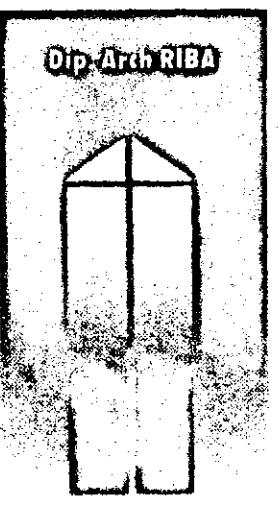PETER DIMBERLINE CHARTERED ARCHITECT		
2 TIPSEY COURT WAKEFIELD ROAD STAINCROSS BARNSELEY S75 6FZ TEL/FAX 01226 390947		
CIENT W Firth.		
PROJECT Proposed detached dwelling.		
LOCATION Site to the east of 'Stonecroft', Hall Royd Lane, Silkstone Common.		
DRAWING Proposed floor plans Plot 2.		
SCALES 1:100,	DATE July '13	
DRWG. No. 2005/009/03.	DRAWN BY PD.	
REV.		

- 1) This drawing and the design and details depicted thereon are the copyright of Peter Dimberline Chartered Architect.
- 2) All dimensions on this drawing are to be checked by the Contractor and any discrepancies are to be reported to the Architect.
- 3) Do not scale critical dimensions off this drawing.
- 4) Contractor to ensure that all Health & Safety requirements (CDM Regulations) in relation to this project will be complied with.




WEST ELEVATION

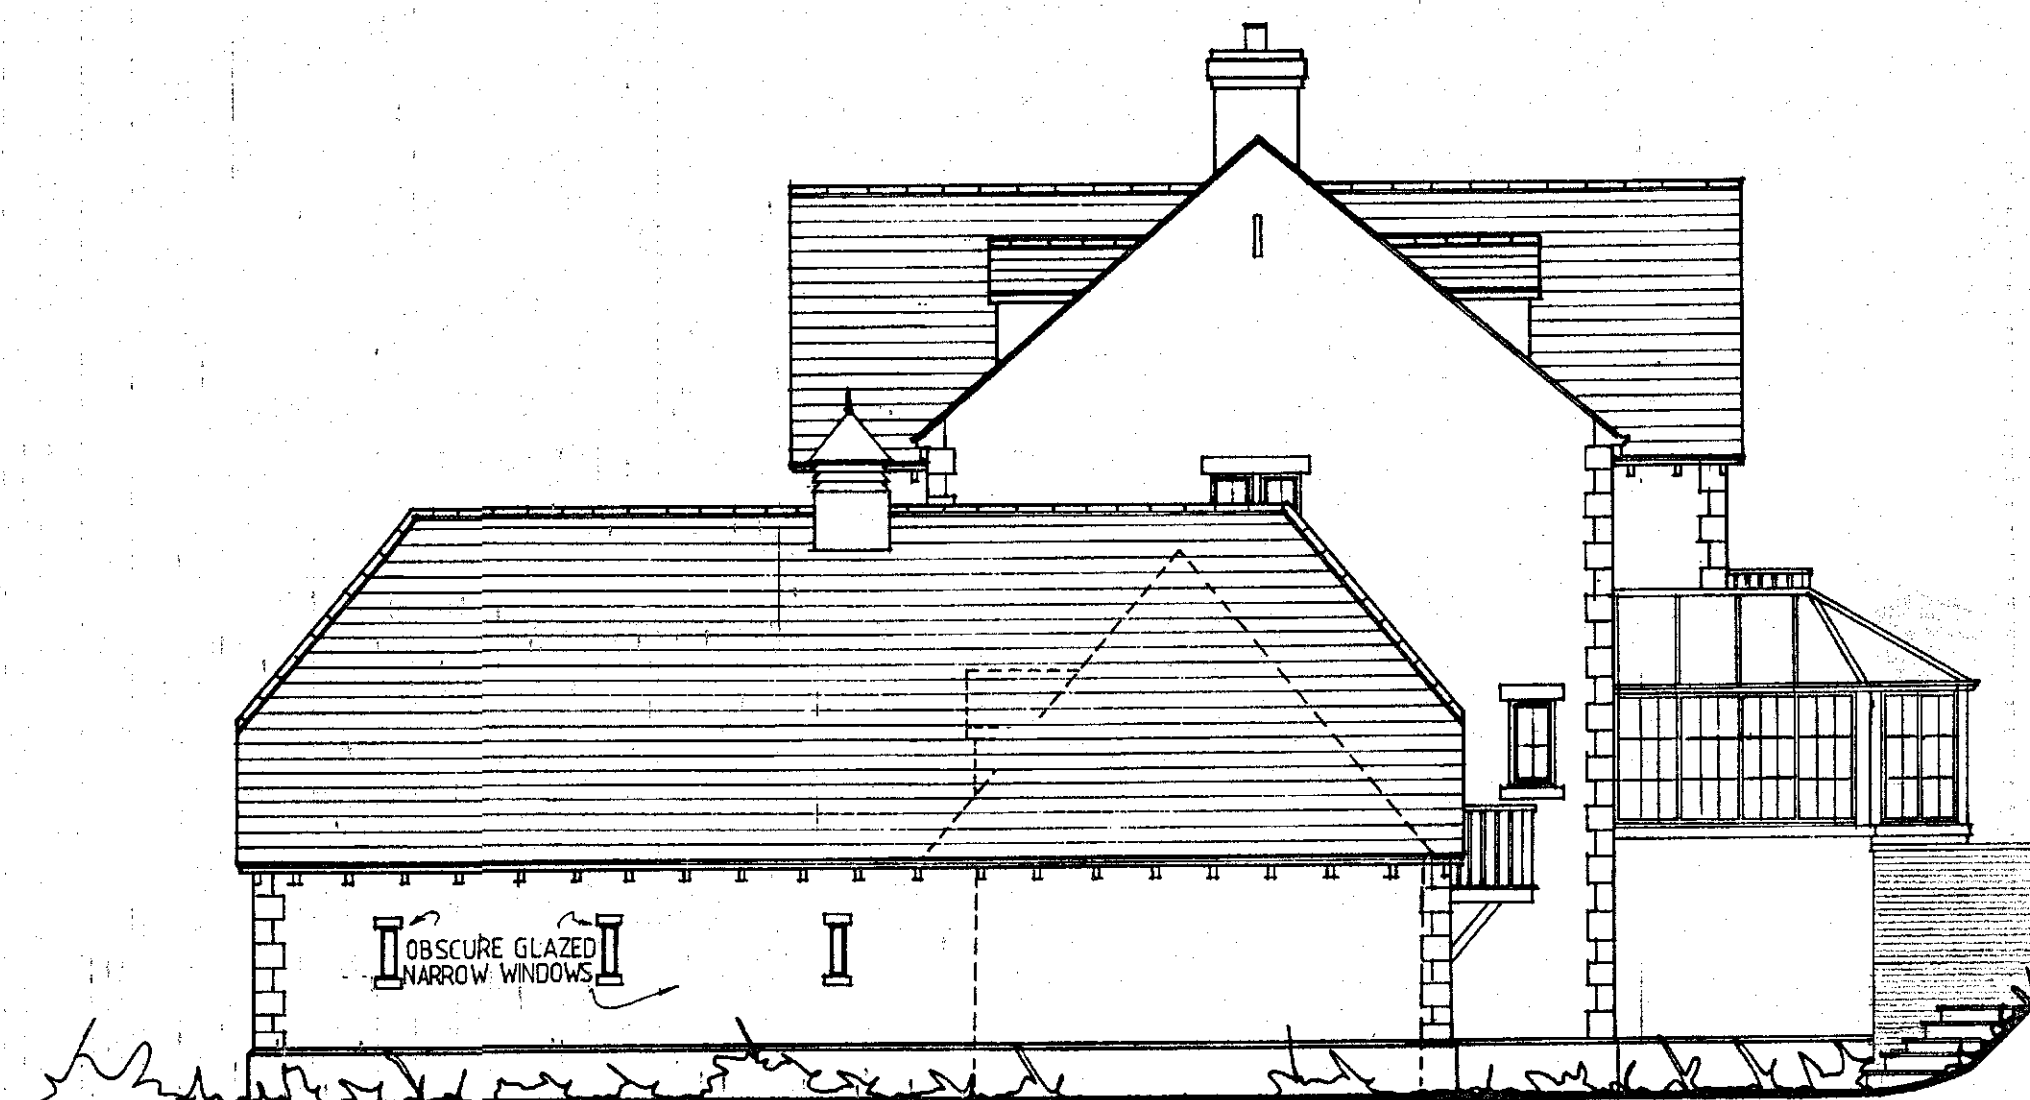

SOUTH ELEVATION



EAST ELEVATION

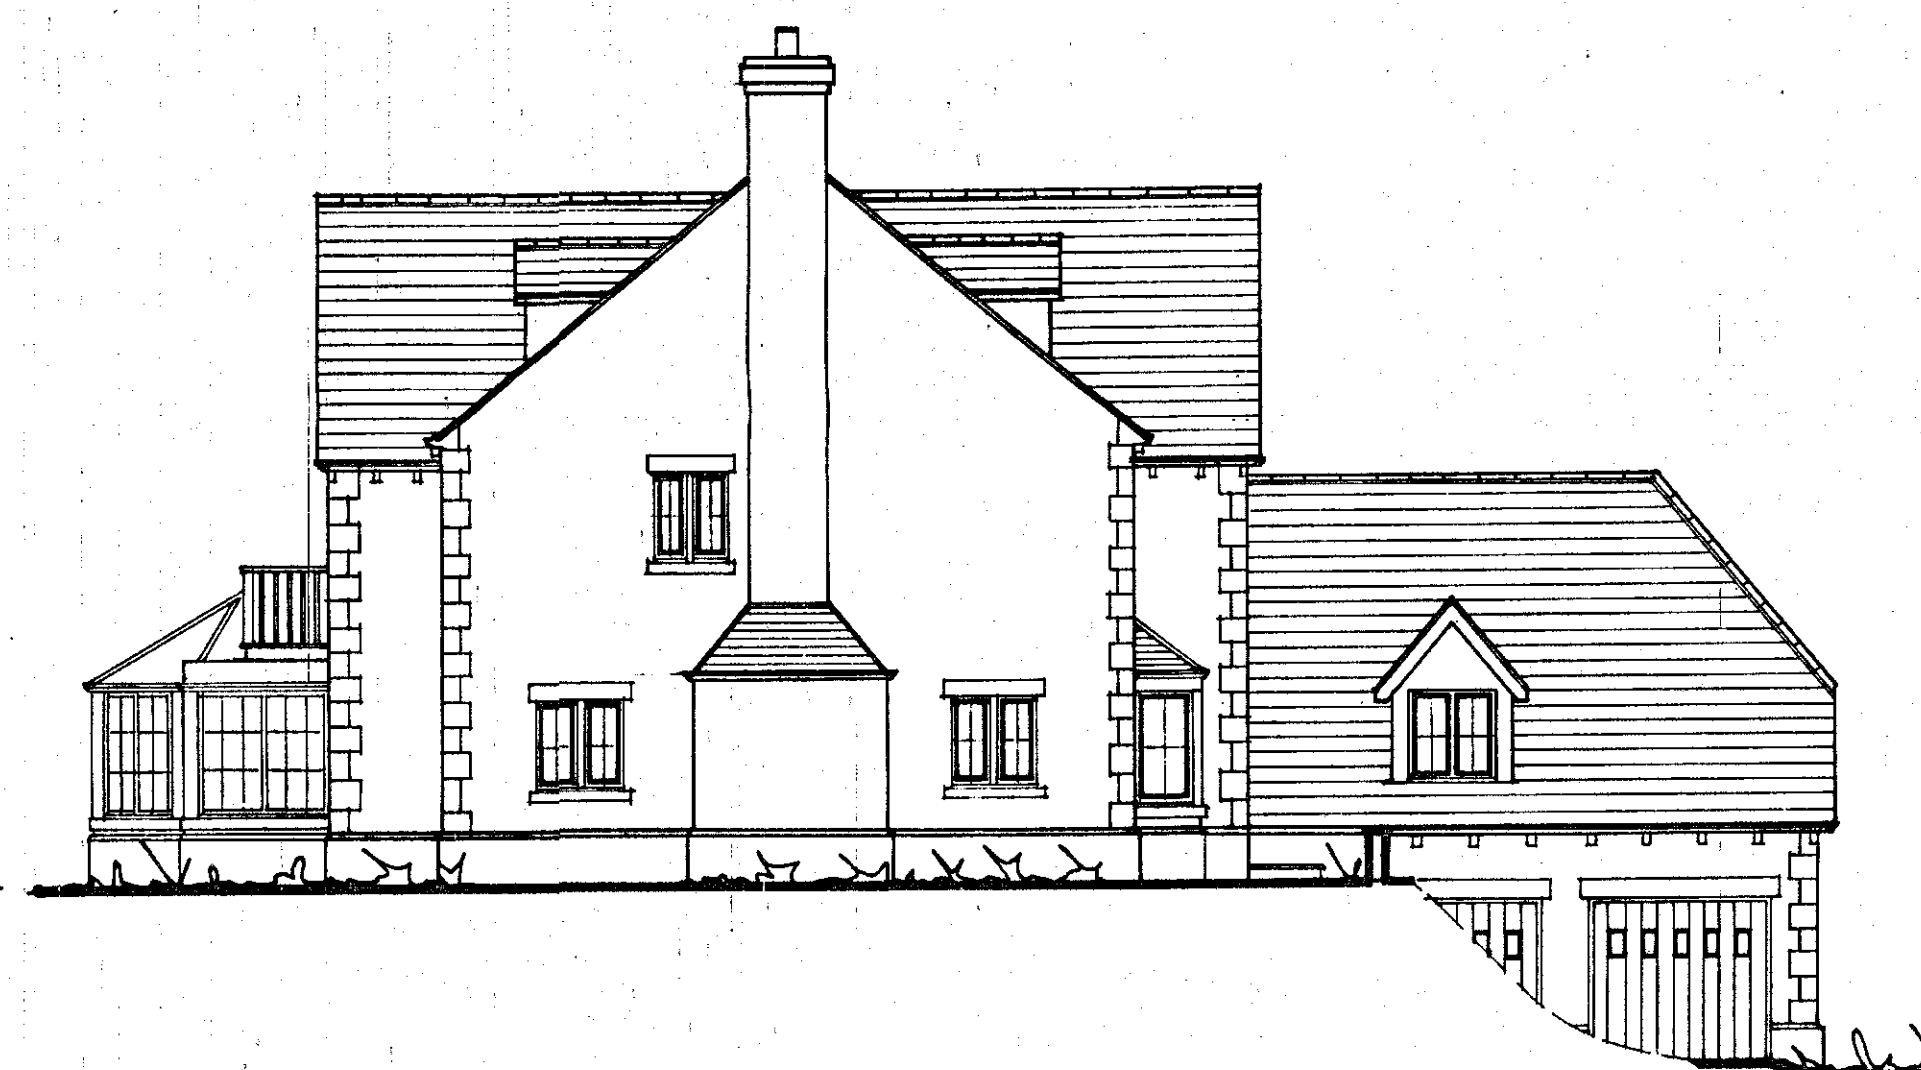


NORTH ELEVATION

REVISIONS

PETER DIMBERLINE
CHARTERED ARCHITECT

2 TIPSEY COURT
WAKEFIELD ROAD
STAINCROSS
BARNSELY S75 6FZ

TEL/FAX 01226 390927

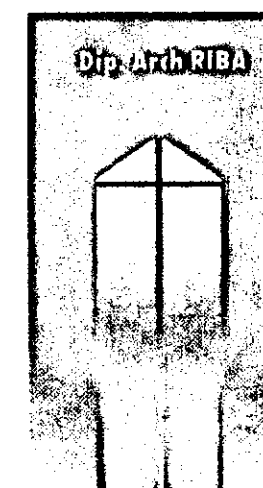

CLIENT
W Firth .

PROJECT
Proposed detached dwelling.

LOCATION
Site to the east of 'Stonecroft',
Hall Royd Lane, Silkstone Common.

DRAWING
Proposed elevations. Plot 2.

SCALES 1:100, DATE July '13

DRWG. No. 2005/009/04. DRAWN BY PD.

REV.