


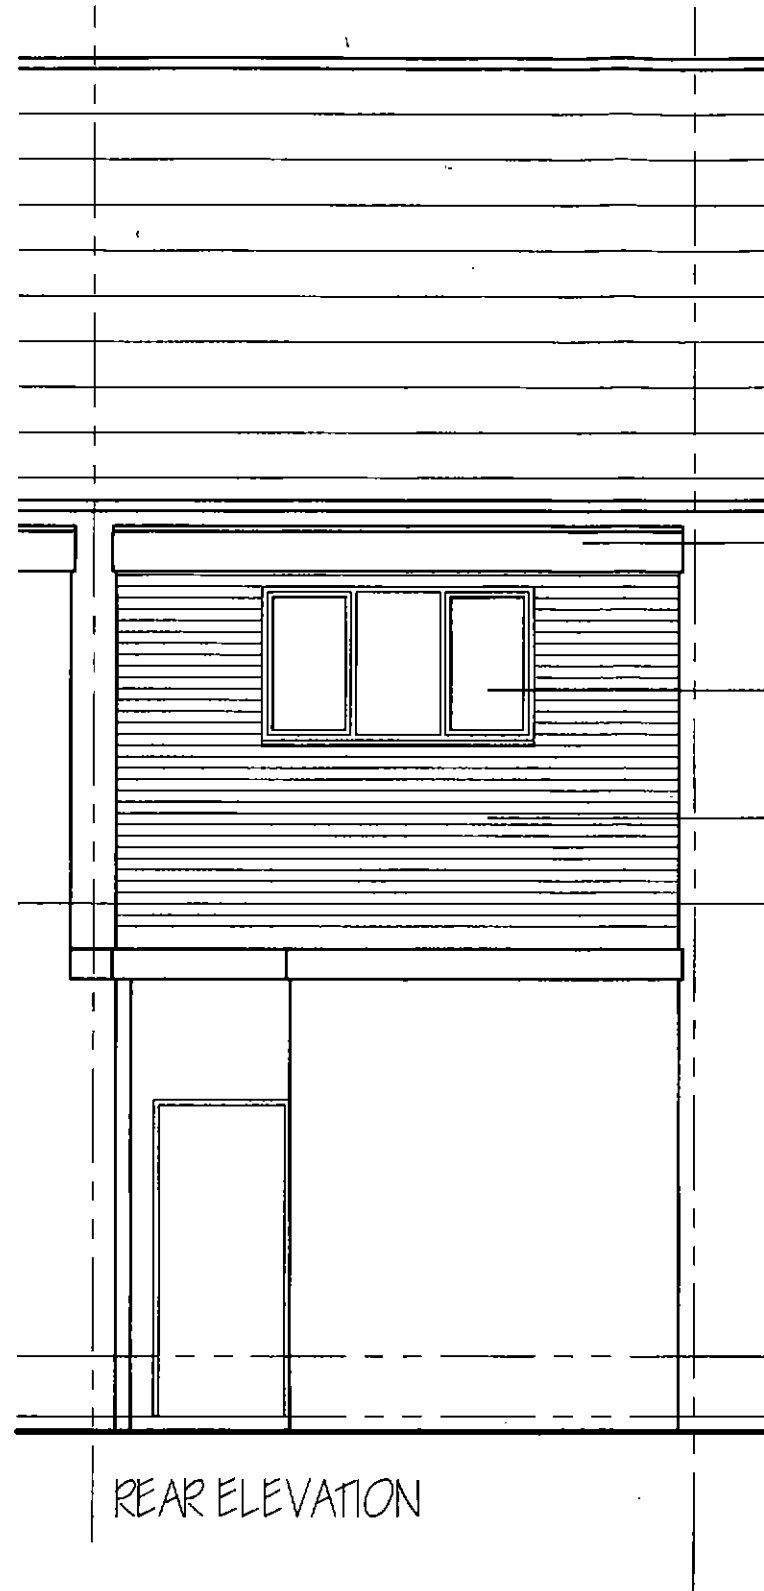

NEW UPVC GUTTER AND BRACKETS AND NEW FASCIA BOARDS TO MATCH EXISTING BUILDING

ALL NEW WINDOWS TO MATCH EXISTING BUILDING

ALL NEW WINDOWS TO MATCH EXISTING BUILDING

REAR ELEVATION



BIRCHLEIGH
468 SHADWELL LANE
SHADWELL
LEEDS
LS17 8BA


Email: s-eccles1@sky.com

Tel: 0113 808 4157
eFax: 0113 322 4639
Mob: 0794 6537770

RESIDENTIAL DEVELOPMENT
PIZZA PALACE, 23 BARNSELY ROAD
GOLDTHORPE, S63 9LS
for
PIZZA PALACE

PROPOSED PLANS

Date:	Drawn By:	Checked By:	Scale:
JUNE 2019	SDE		1:50
Project No:	Drawing No:	Revision:	
J31 - 60	004		

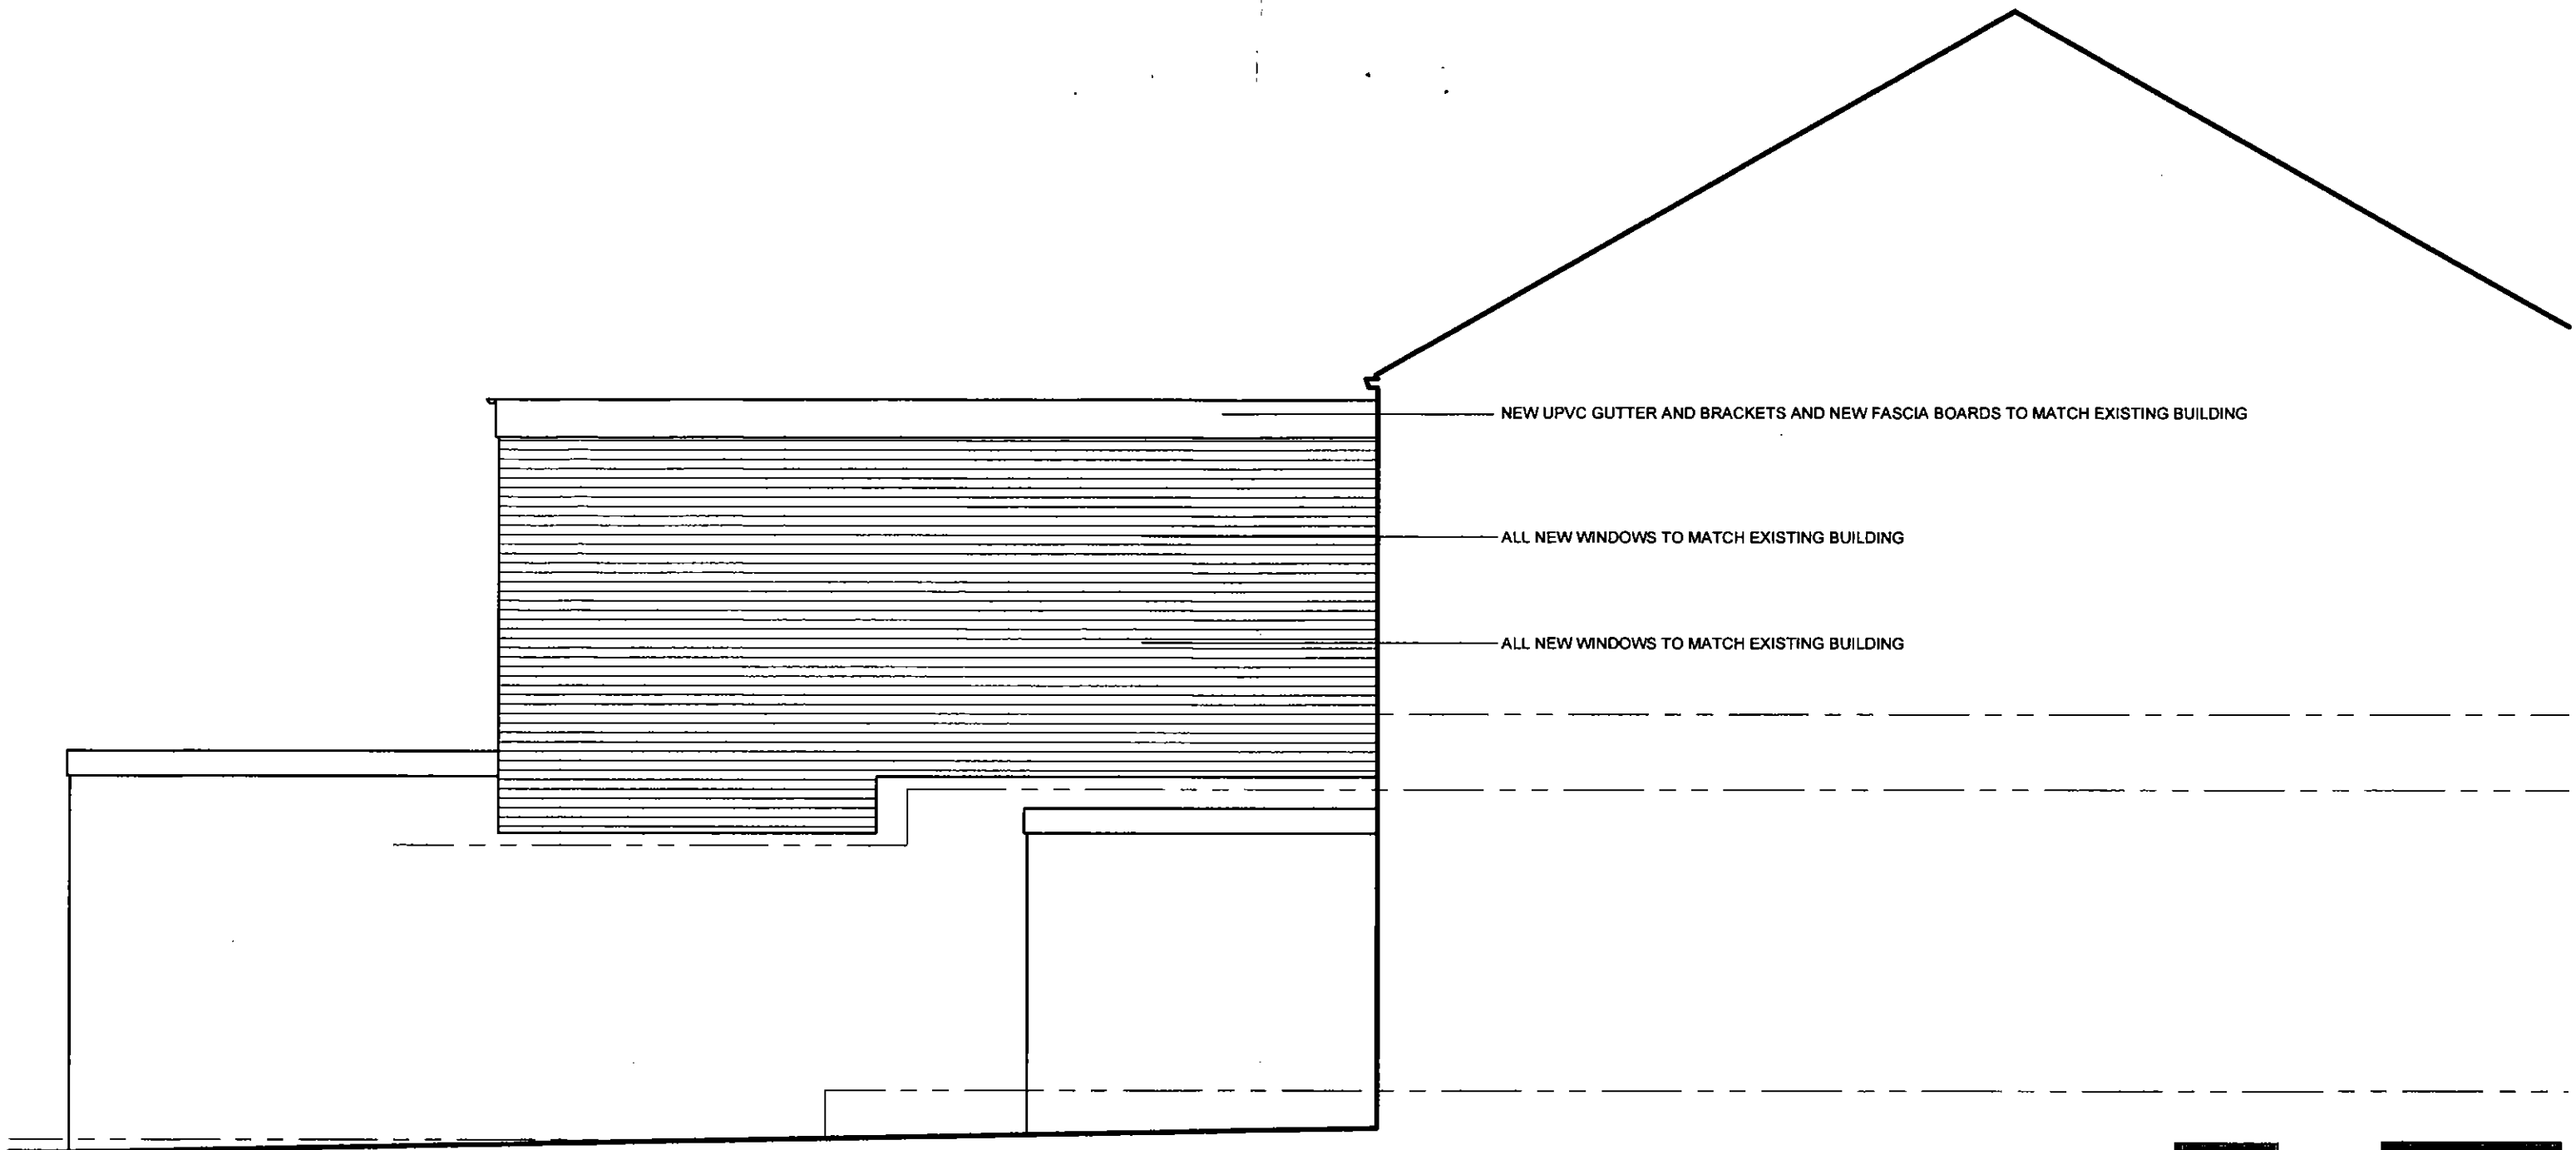

SIDE ELEVATION



BIRCHLEIGH
468 SHADWELL LANE
SHADWELL
LEEDS
LS17 8BA



Email: s-eccles1@sky.com

Tel: 0113 808 4157
eFax: 0113 322 4639
Mob: 0794 6537770


RESIDENTIAL DEVELOPMENT
PIZZA PALACE, 23 BARNSELEY ROAD
GOLDTHORPE, S63 9LS
for
PIZZA PALACE

PROPOSED PLANS


Date:	Drawn By:	Checked By:	Scale:
JUNE 2019	SDE		1:50
Project No:	Drawing No:	Revision:	
J31 - 60	005		

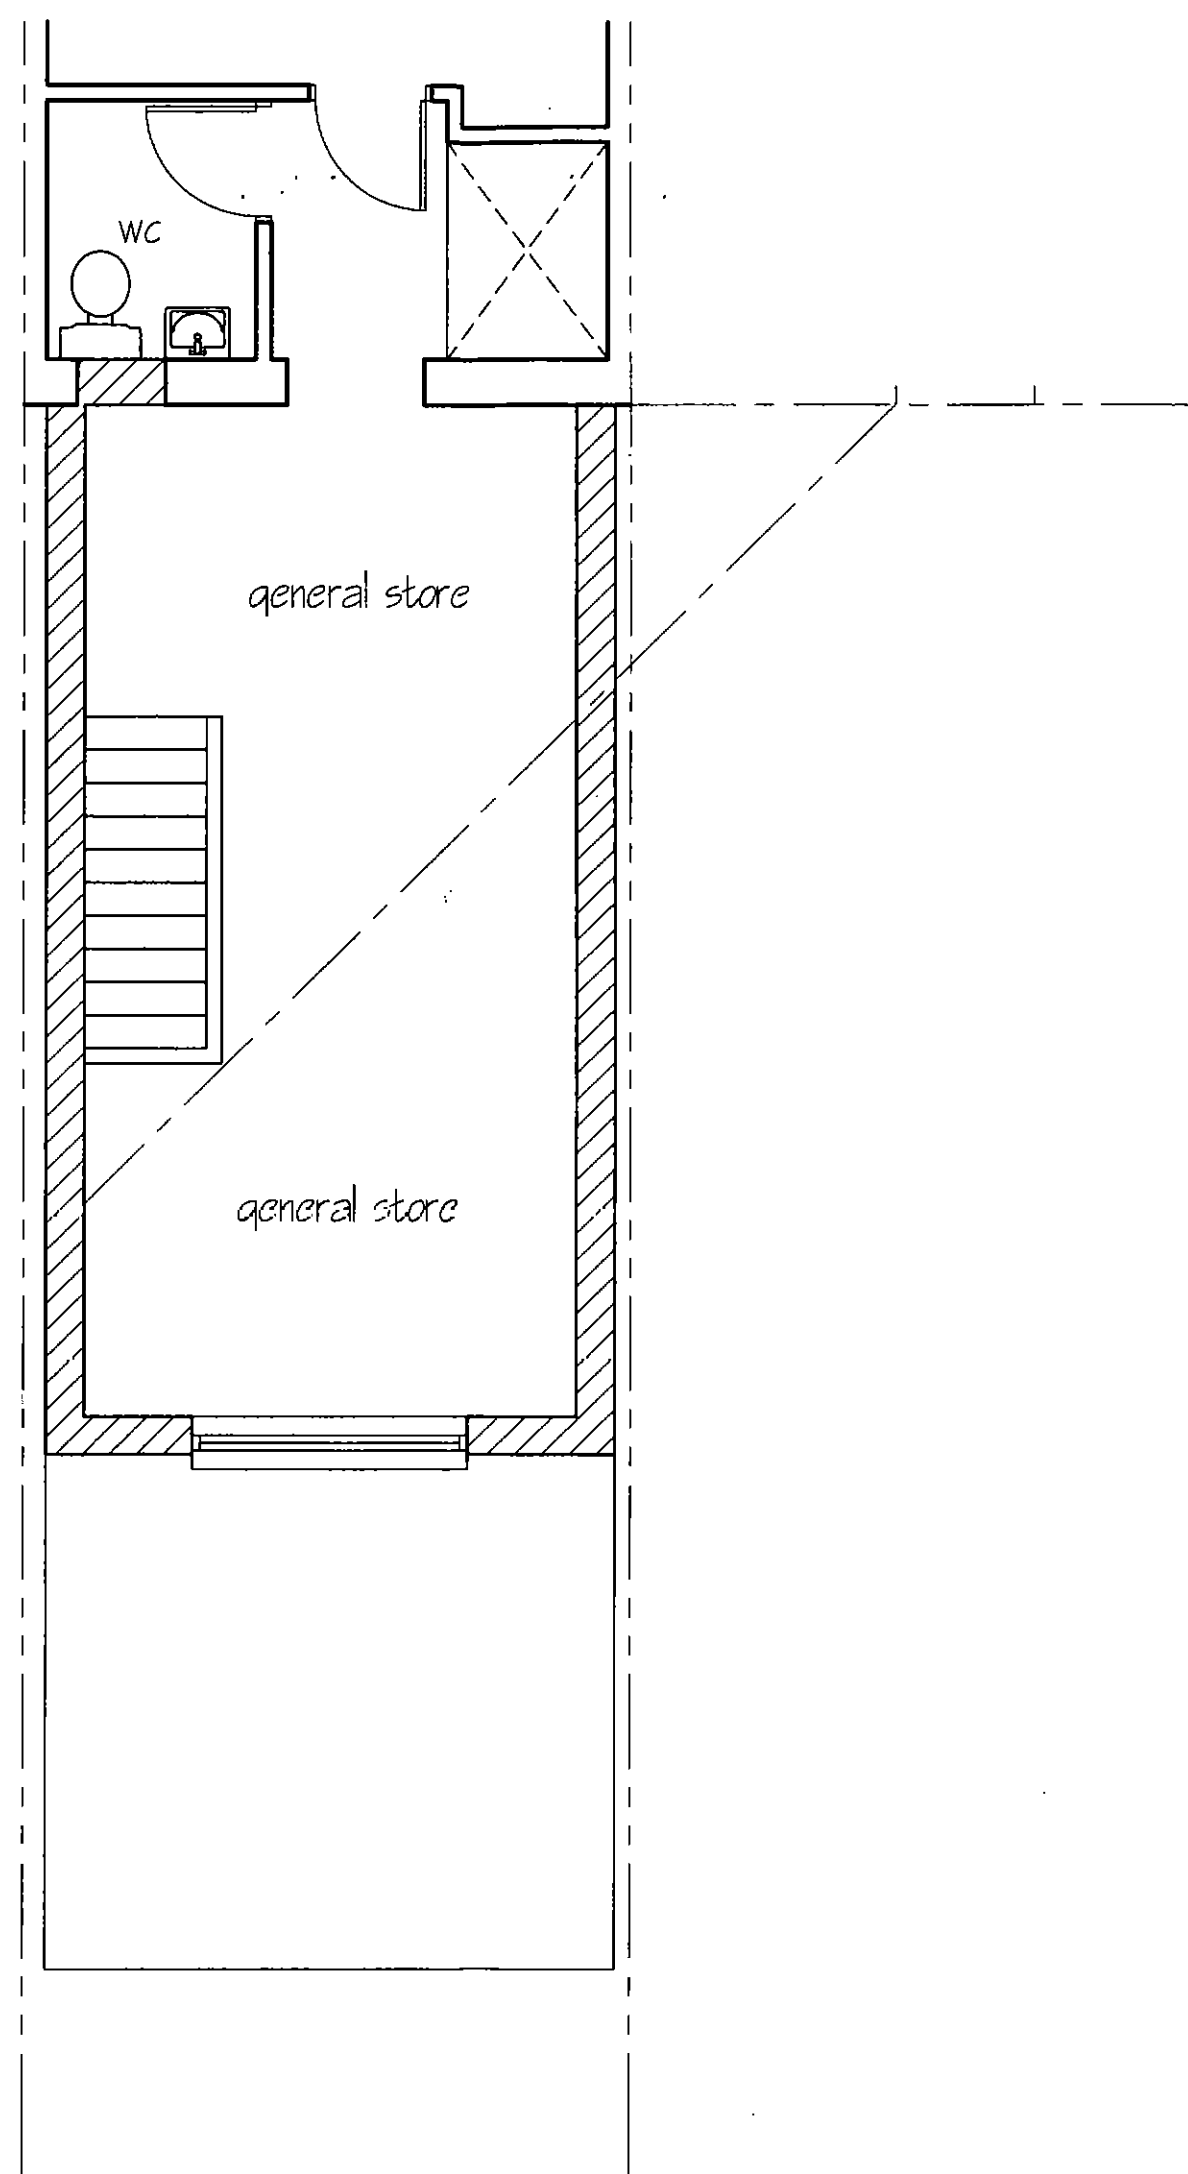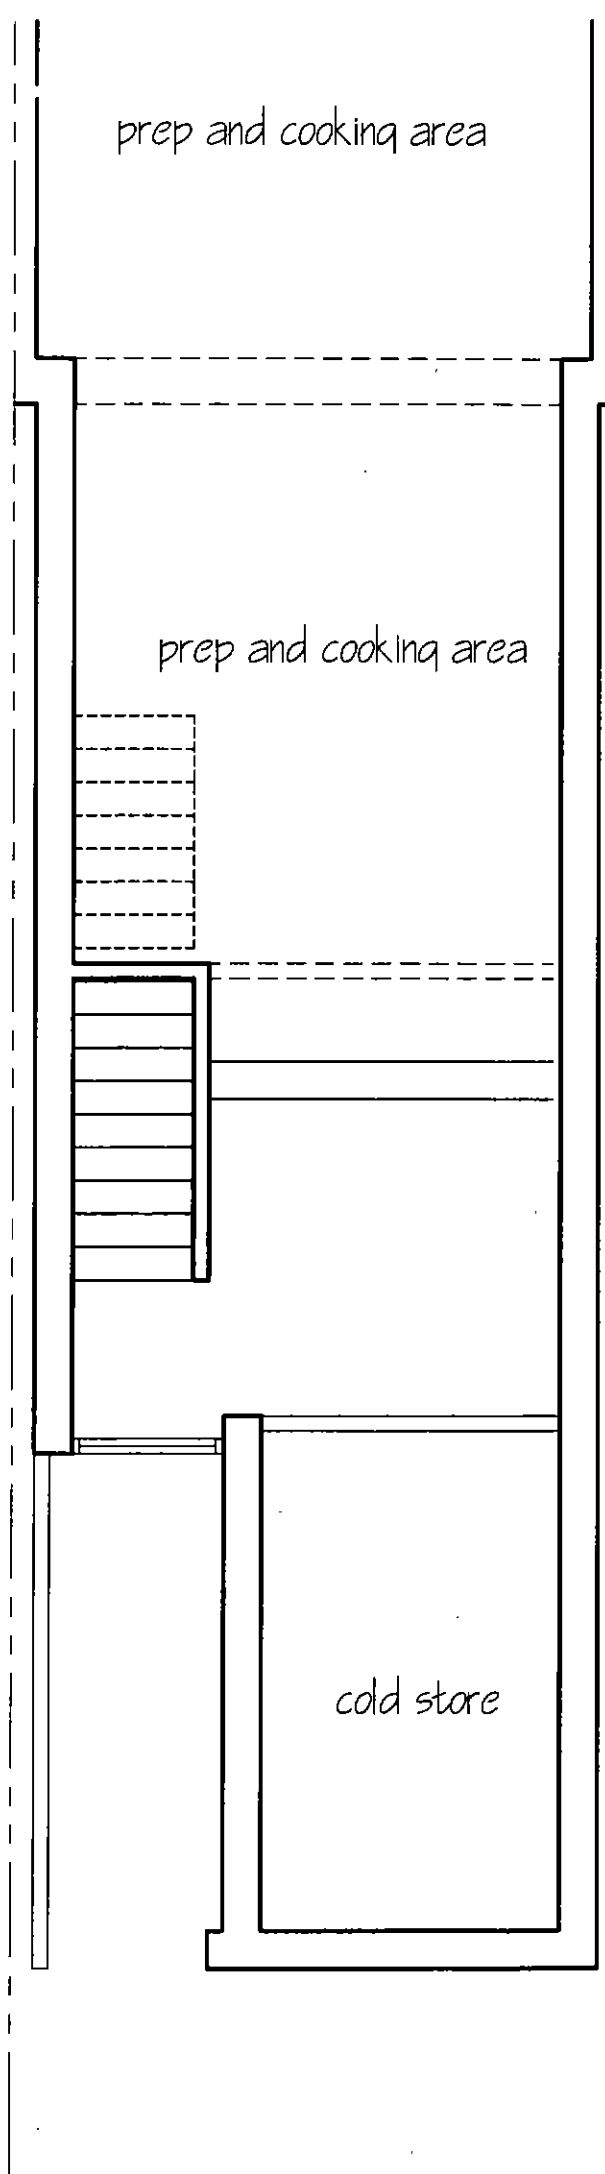

SIDE ELEVATION

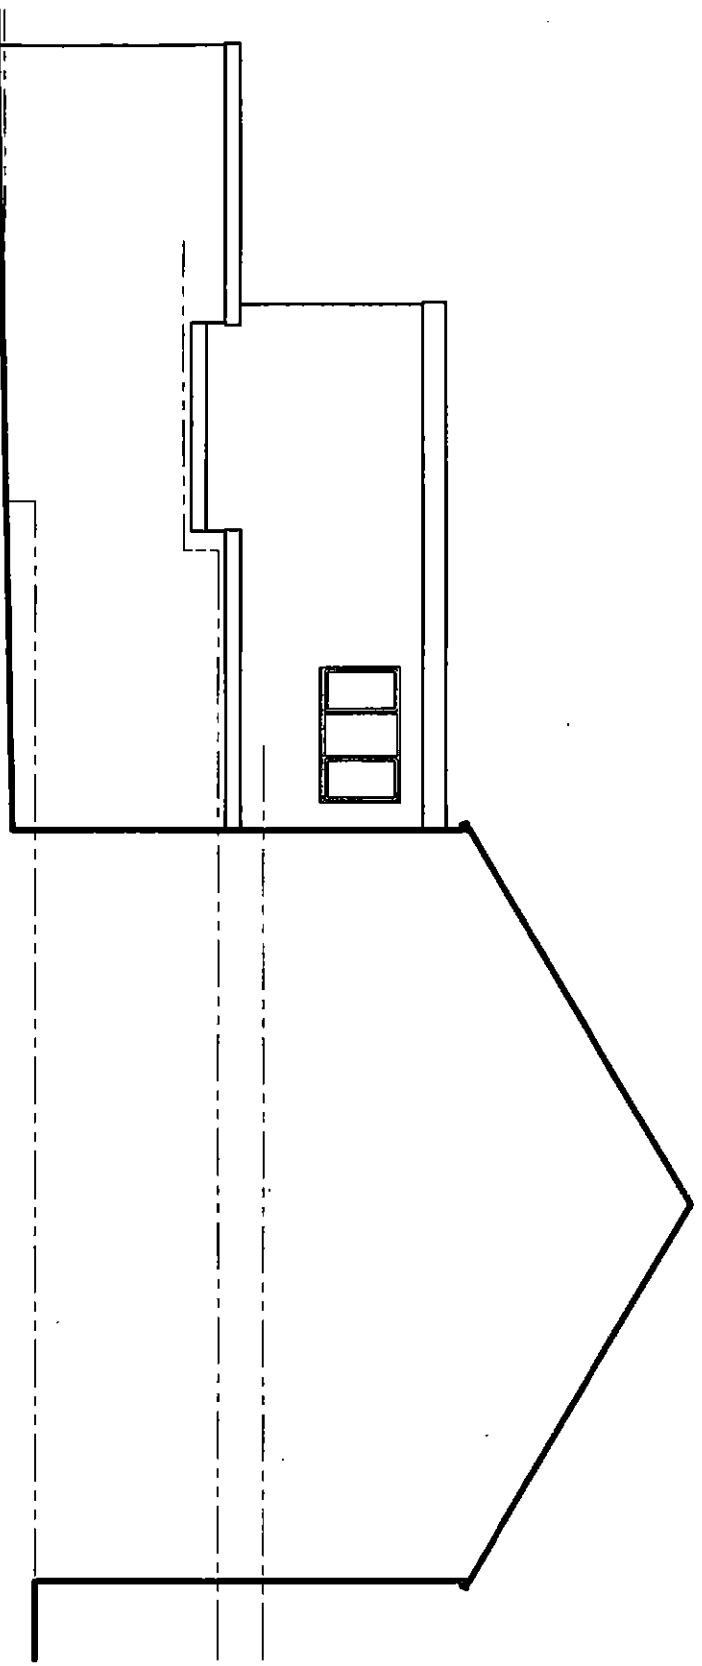

REAR ELEVATION

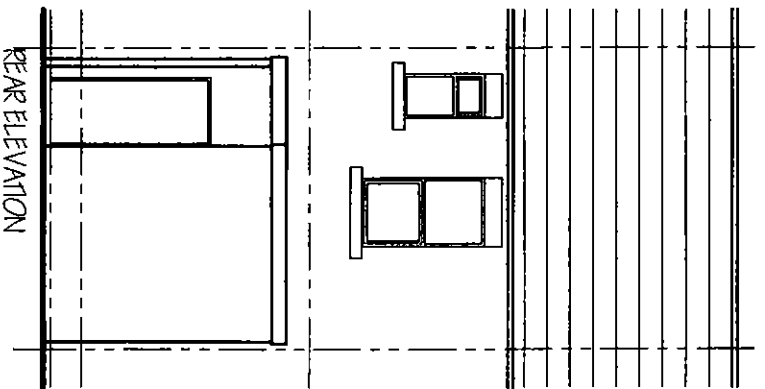

SDE


BRCHESCH
468 SHADWELL LANE
SHADWELL
LEEDS
LS17 8BA

Email: s@schesh@bt.com
Tel: 0113 808 4157
Office: 0113 522 4659
Mob: 0794 650770


RESIDENTIAL DEVELOPMENT
PIZZA PALACE, 23 BARNESLEY ROAD
GOLDTHORPE, S40 9TS
for
PIZZA PALACE

EXISTING PLANS

Date:	Drawn by:	Checked by:	Scale:
JUNE 2019	SDE		1:100
Project Ref:	Drawing No:	Revision:	
J01 - 60	002		

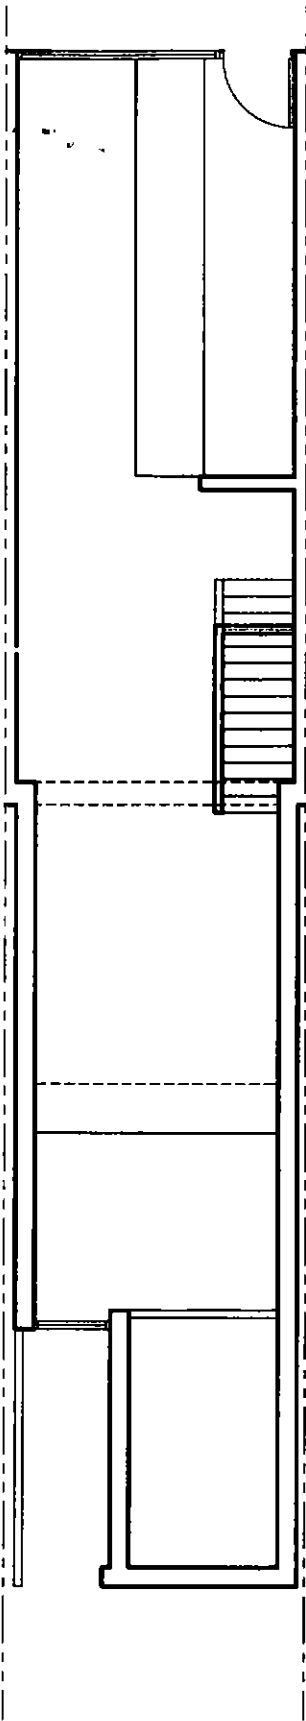

GROUND FLOOR PLAN

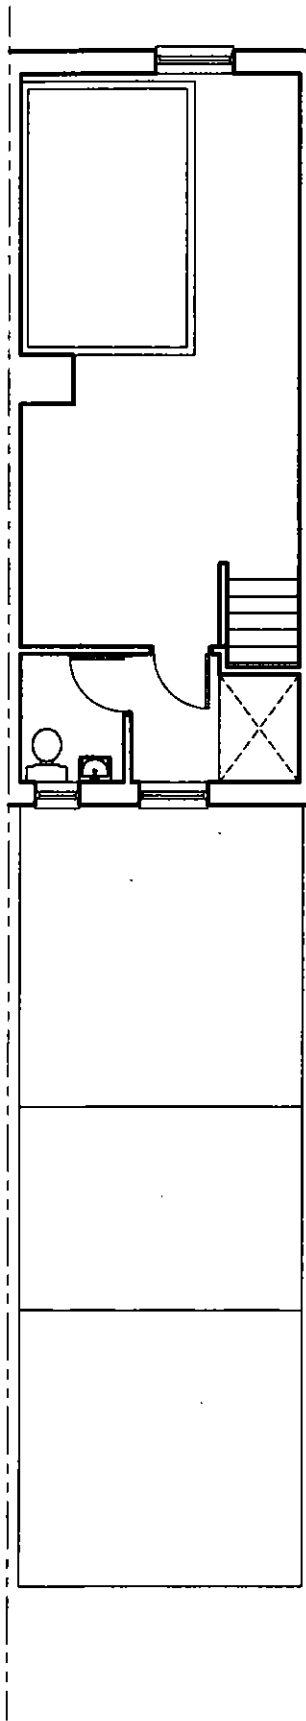

FIRST FLOOR PLAN



BIRCHLEIGH
468 SHADWELL LANE
SHADWELL
LEEDS
LS17 8BA

Email: s-ecclesi@sky.com

Tel: 0113 808 4157
eFax: 0113 322 4639
Moph: 0794 6537770

RESIDENTIAL DEVELOPMENT
PIZZA PALACE, 23 BARNSEY ROAD
GOLDTHORPE, S63 9LS
for
PIZZA PALACE

EXISTING PLANS

Date:	Drawn By:	Checked By:	Scale:
JUNE 2019	SDE		1:100
Project No:	Drawing No:	Revision:	
001 - 00	001		