



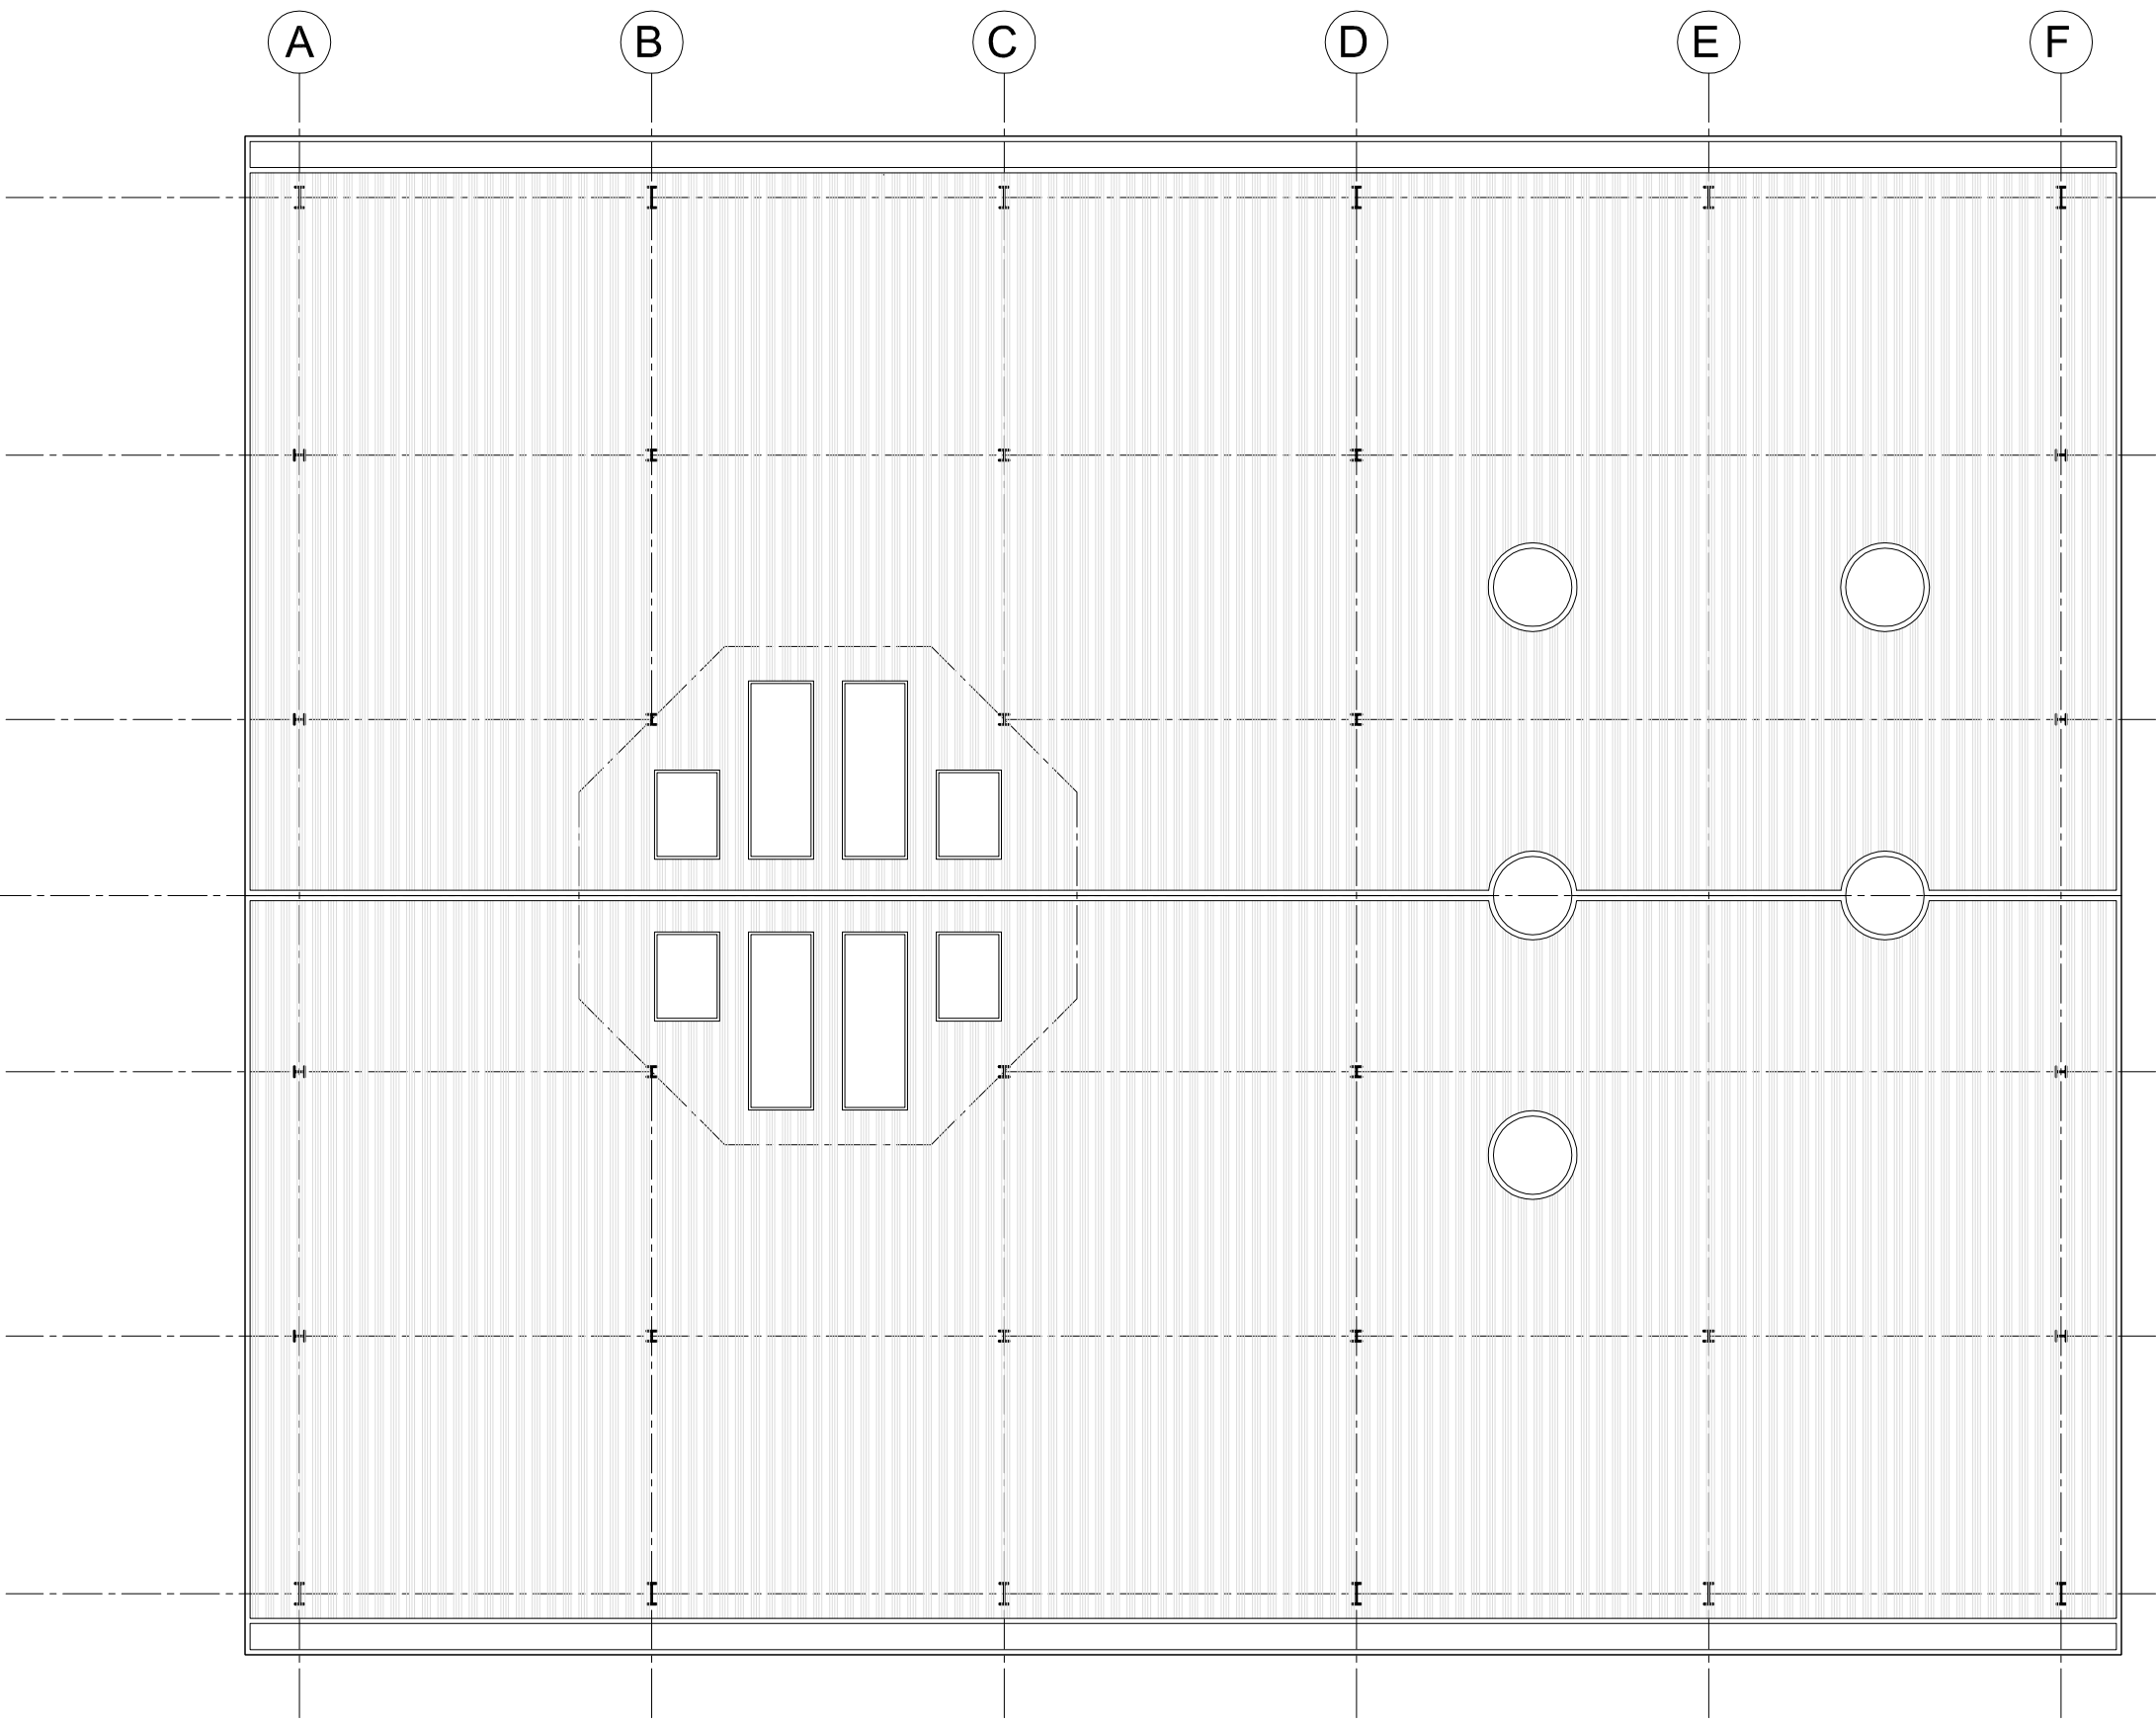


Activity Hub + Link Corridor

GIFA: Ground Floor: 967m<sup>2</sup>  
First Floor: 584m<sup>2</sup>  
TOTAL: 1551m<sup>2</sup>


Proposed Roof Plan - Scale 1:100

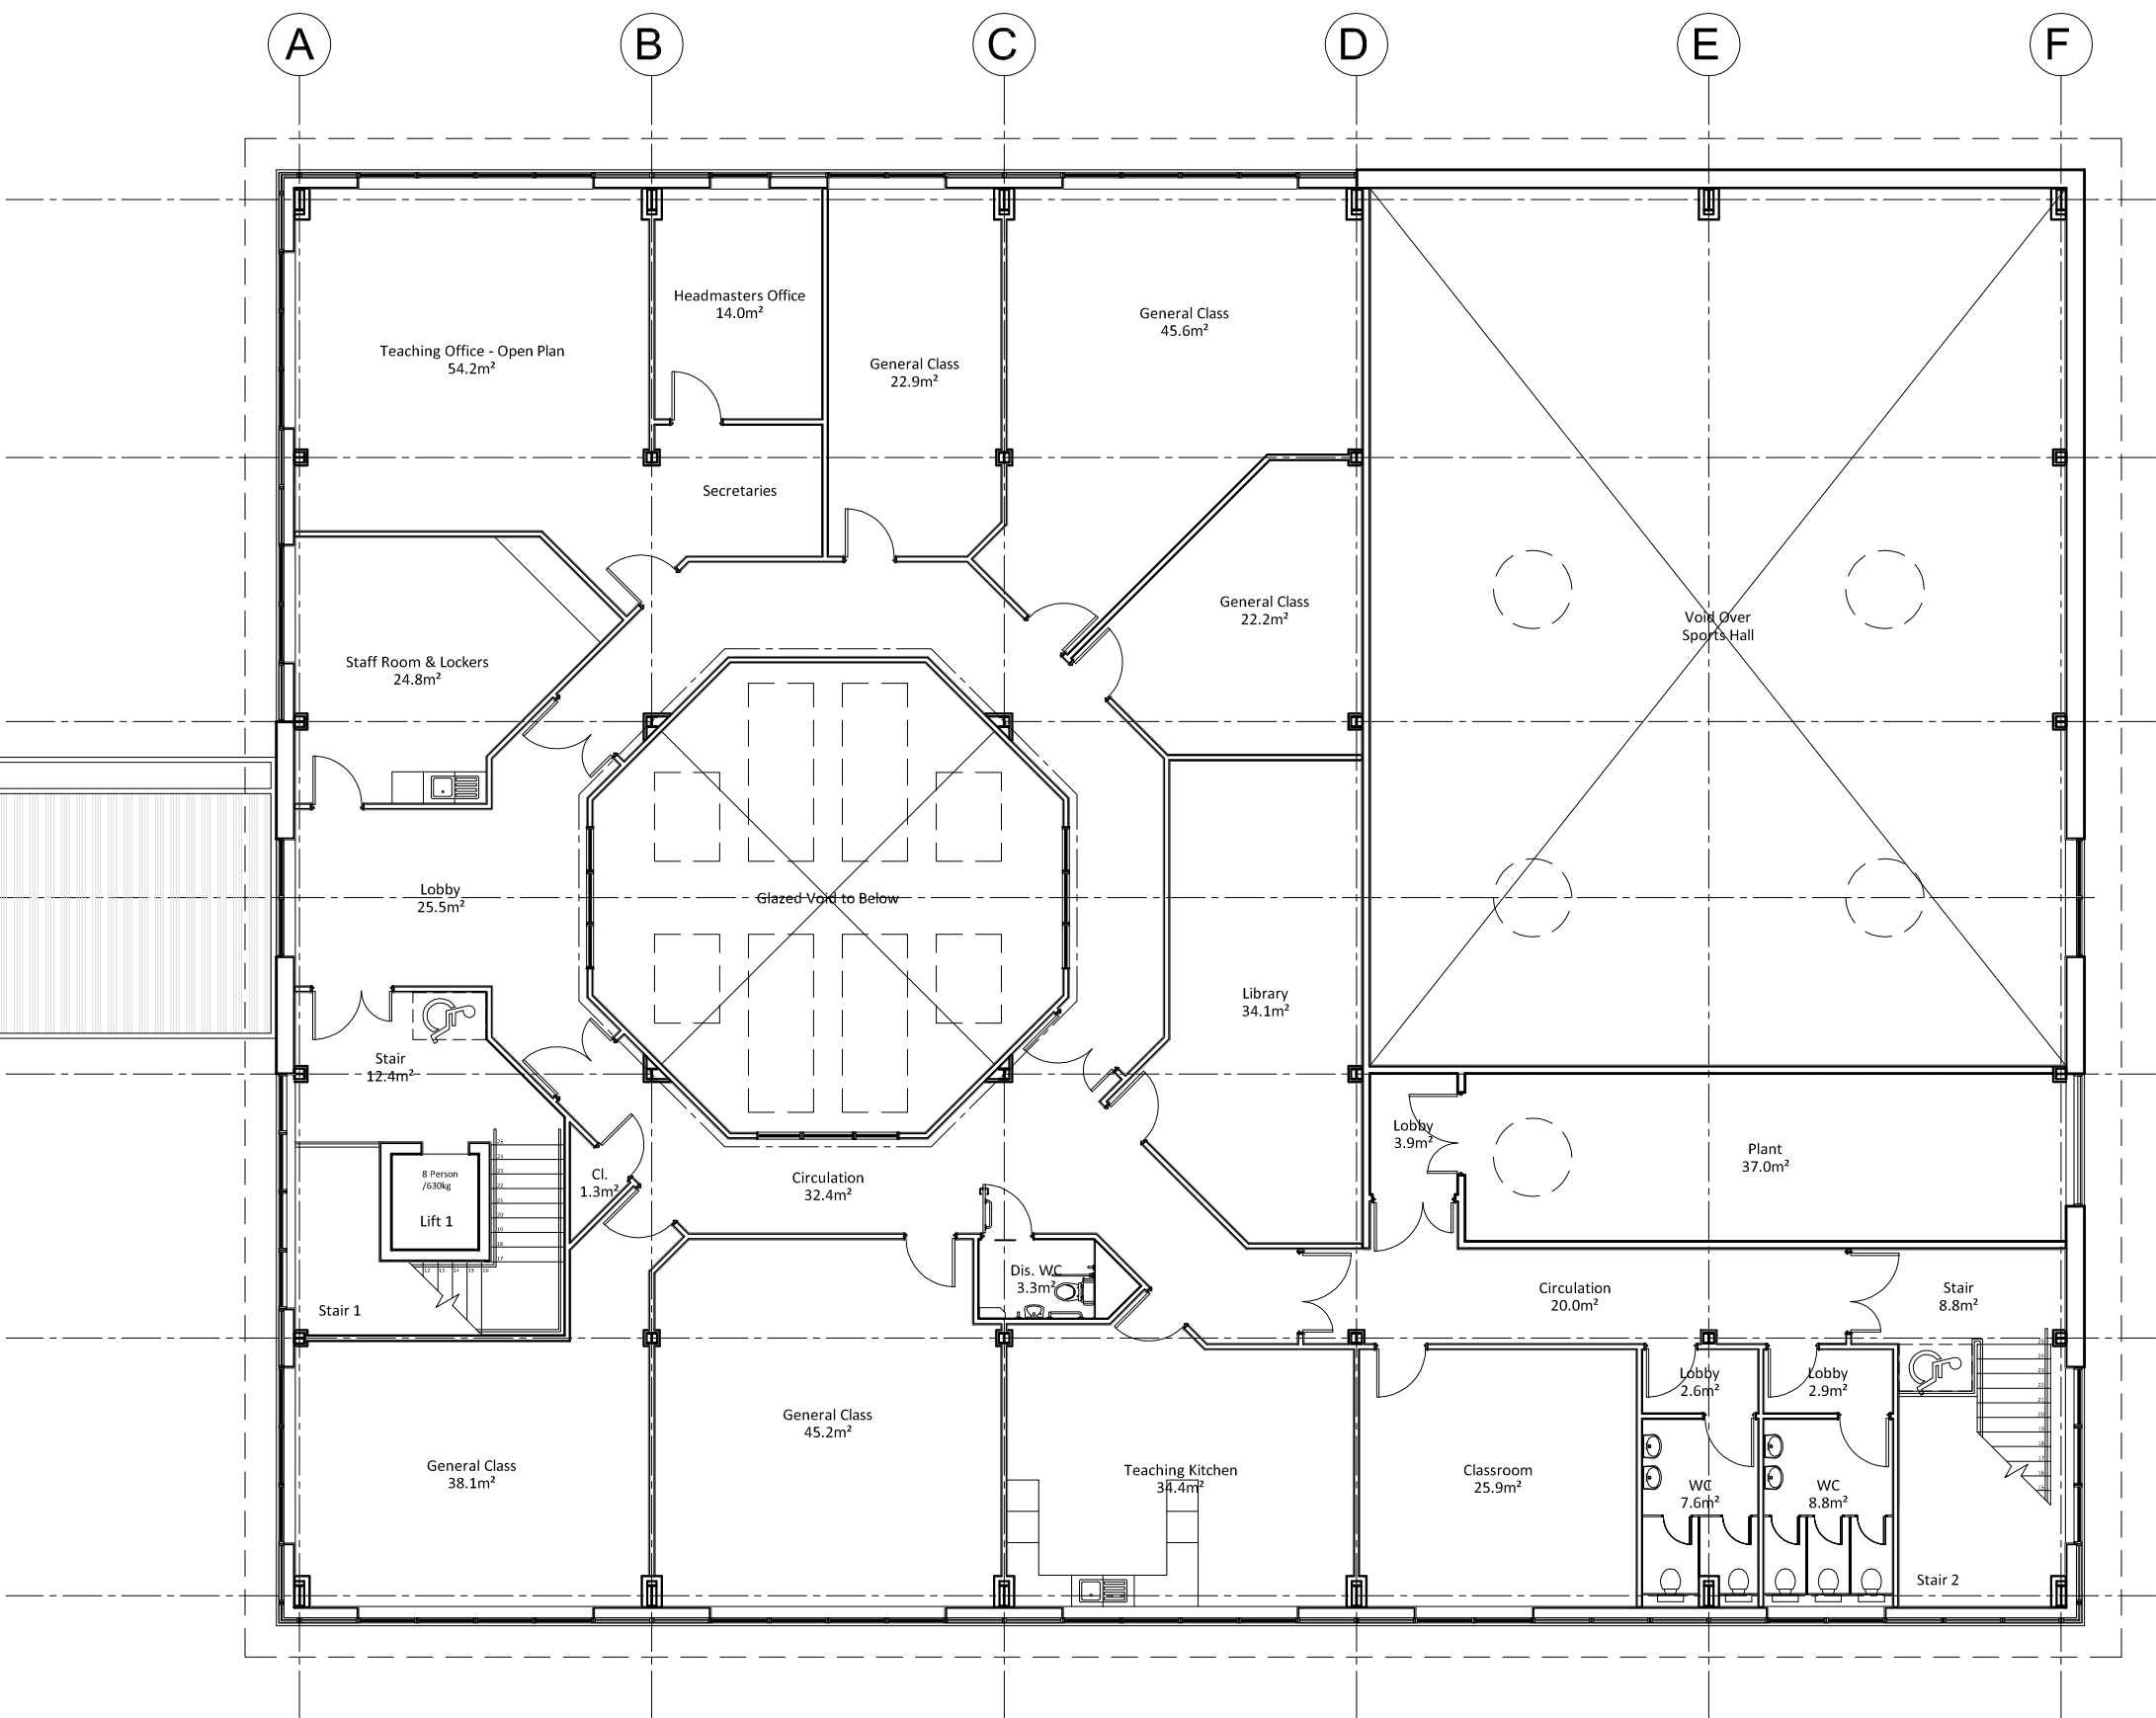

Proposed First Floor Plan - Scale 1:100

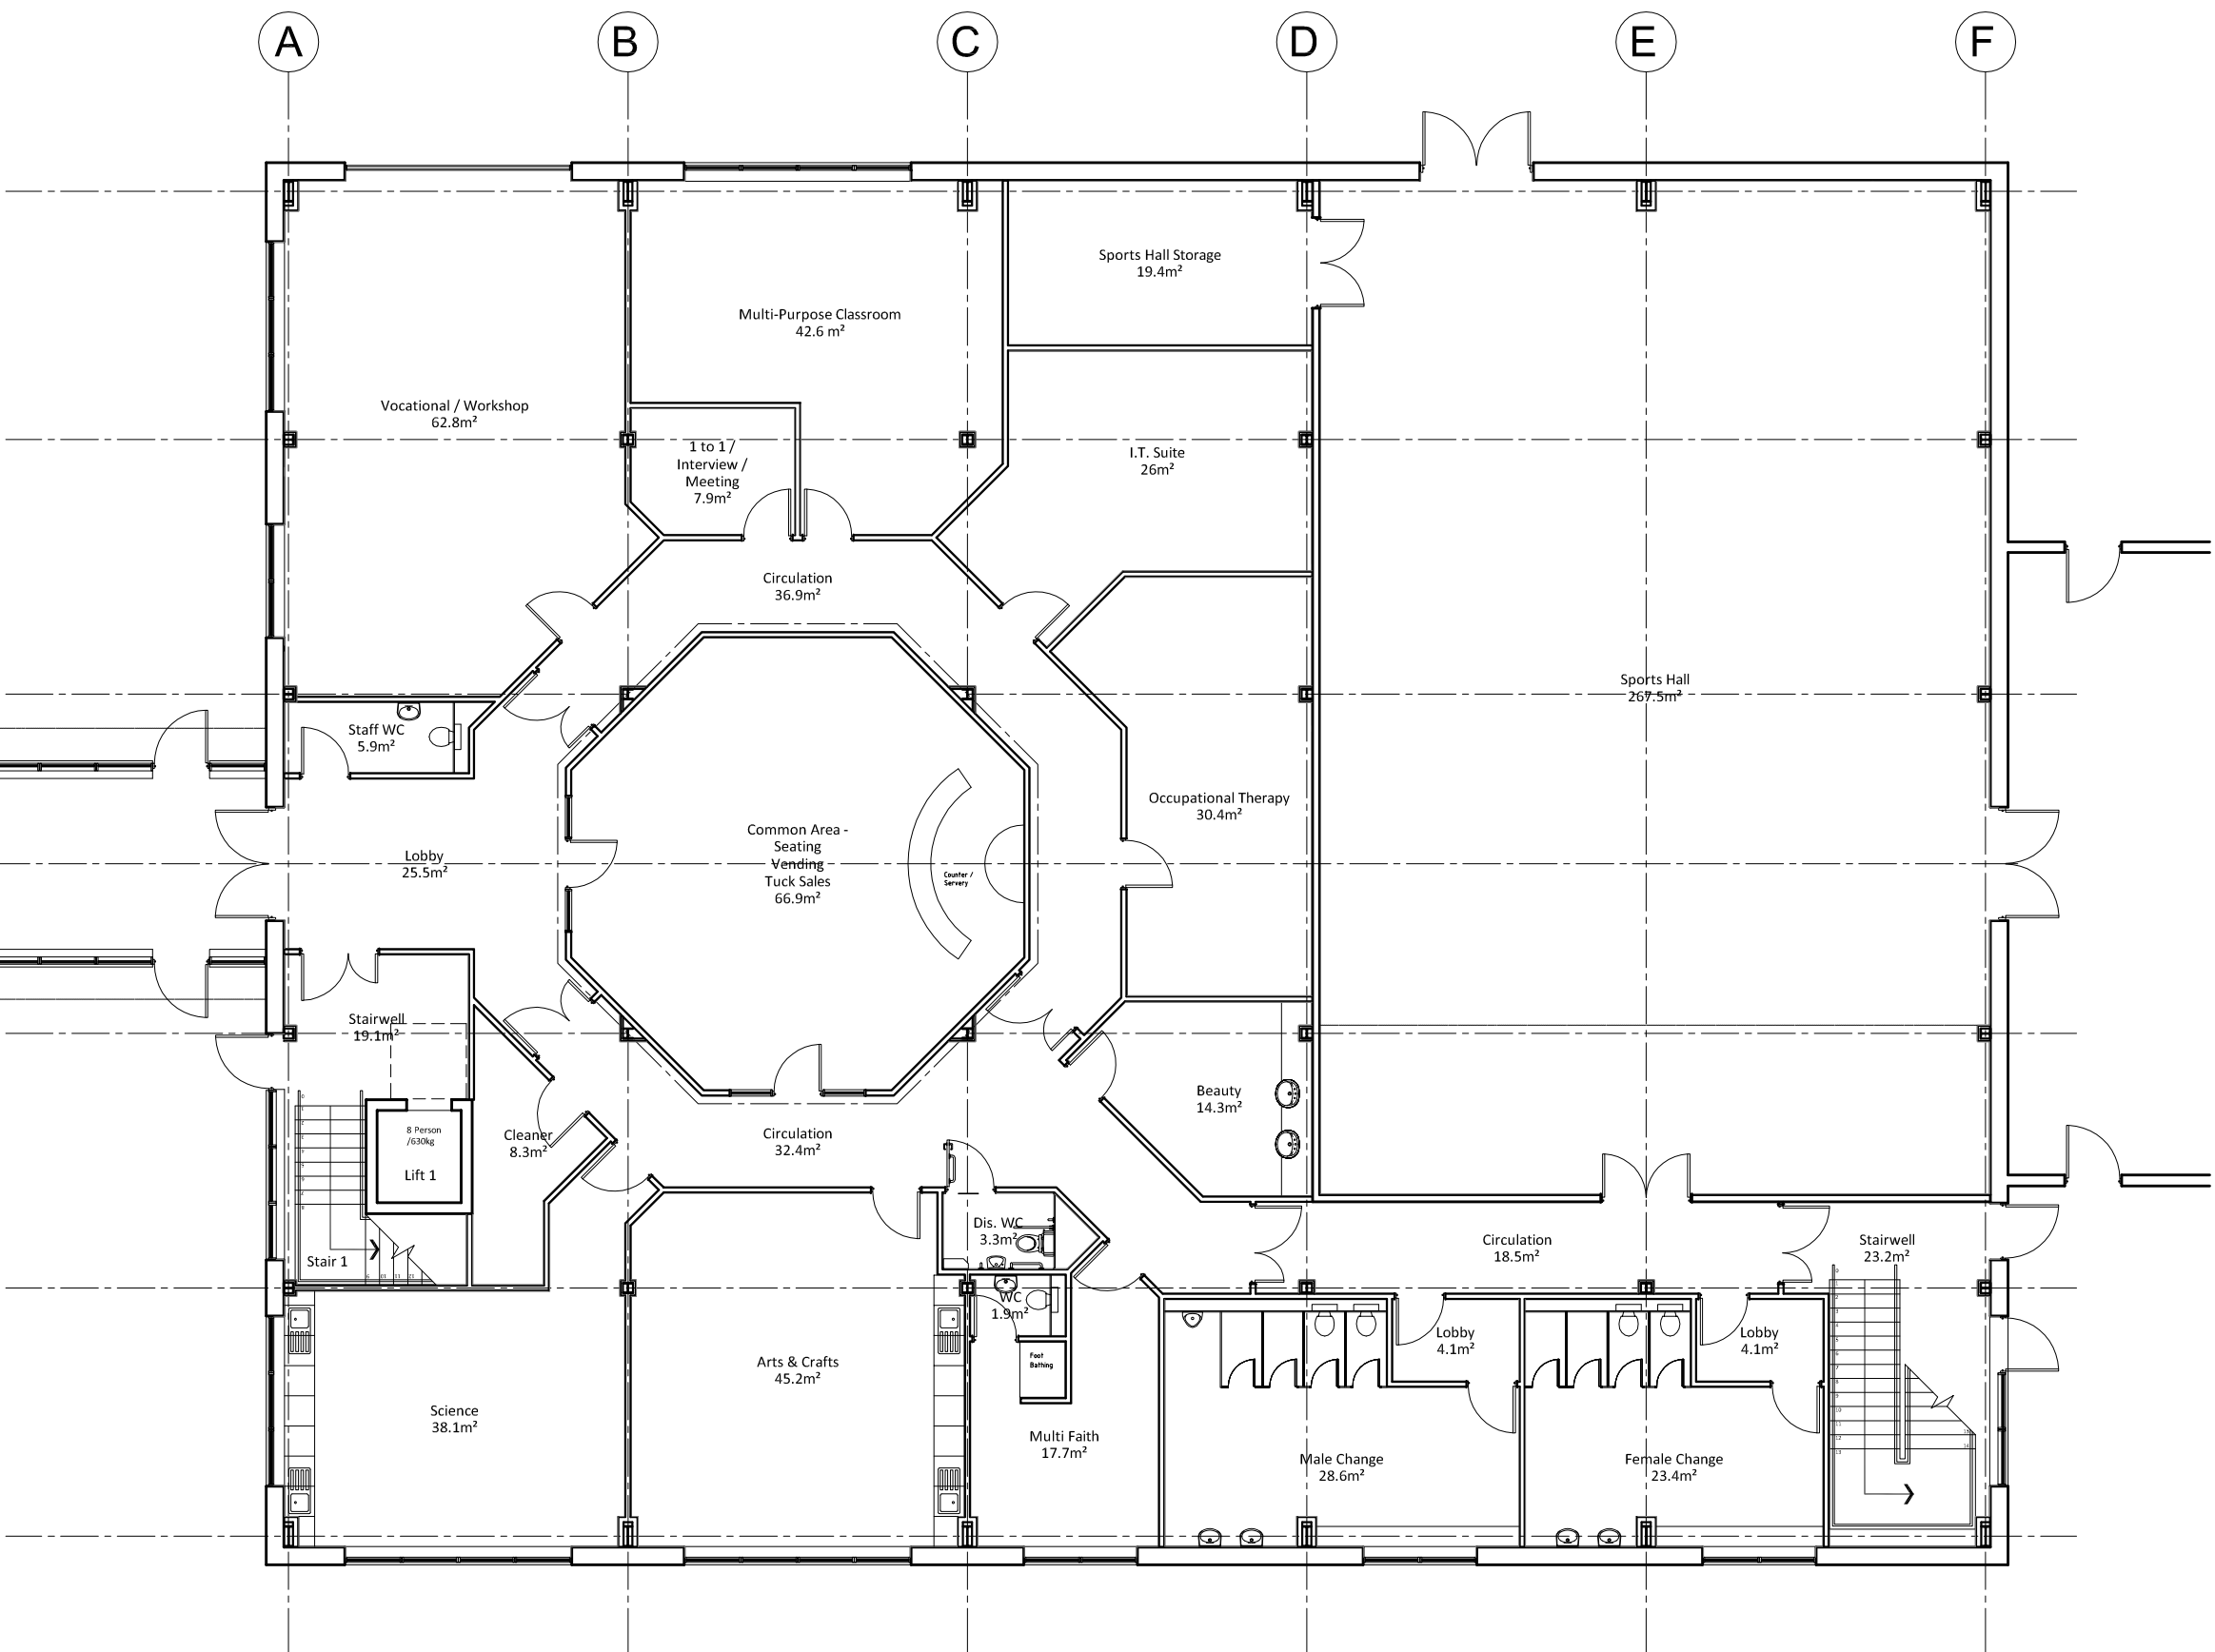

Proposed Ground Floor Plan - Scale 1:100

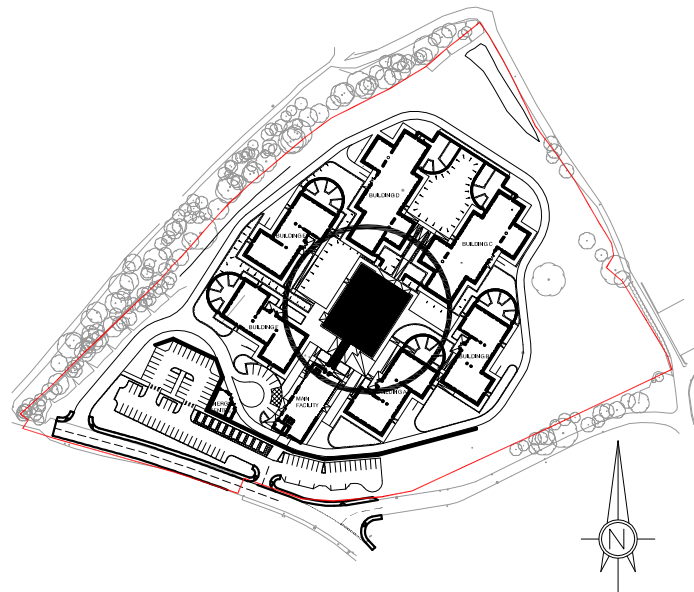

Activity Hub - Location Plan Scale 1:2500

This drawing was prepared for Interserve Construction and shall not be used for any other purpose than for making a planning application to Barnsley Metropolitan Borough Council.

|   |                                                 |
|---|-------------------------------------------------|
| Client:<br>Hoyland Estates                                                                                     | Drawing Title:<br>Activity / Resource Hub Plans |
| Project:<br>Earlswood<br>Autistic Hospital                                                                     |                                                 |
| Project No.:<br>3417-01                                                                                        | Drawing No.:<br>(2)-18                          |
| Rev: 1   |                                                 |
| RACE COTTAM ASSOCIATES                                                                                         |                                                 |
| Sheffield Studio   3 Vincent House   Salford Street   Sheffield   S1 4BB   T: 0114 275 7050   F: 0114 275 7061 |                                                 |
| website: www.racecottam.com                                                                                    |                                                 |
| © This drawing is the copyright of Race Cottam Associates Ltd. Do not scale from this drawing.                 |                                                 |