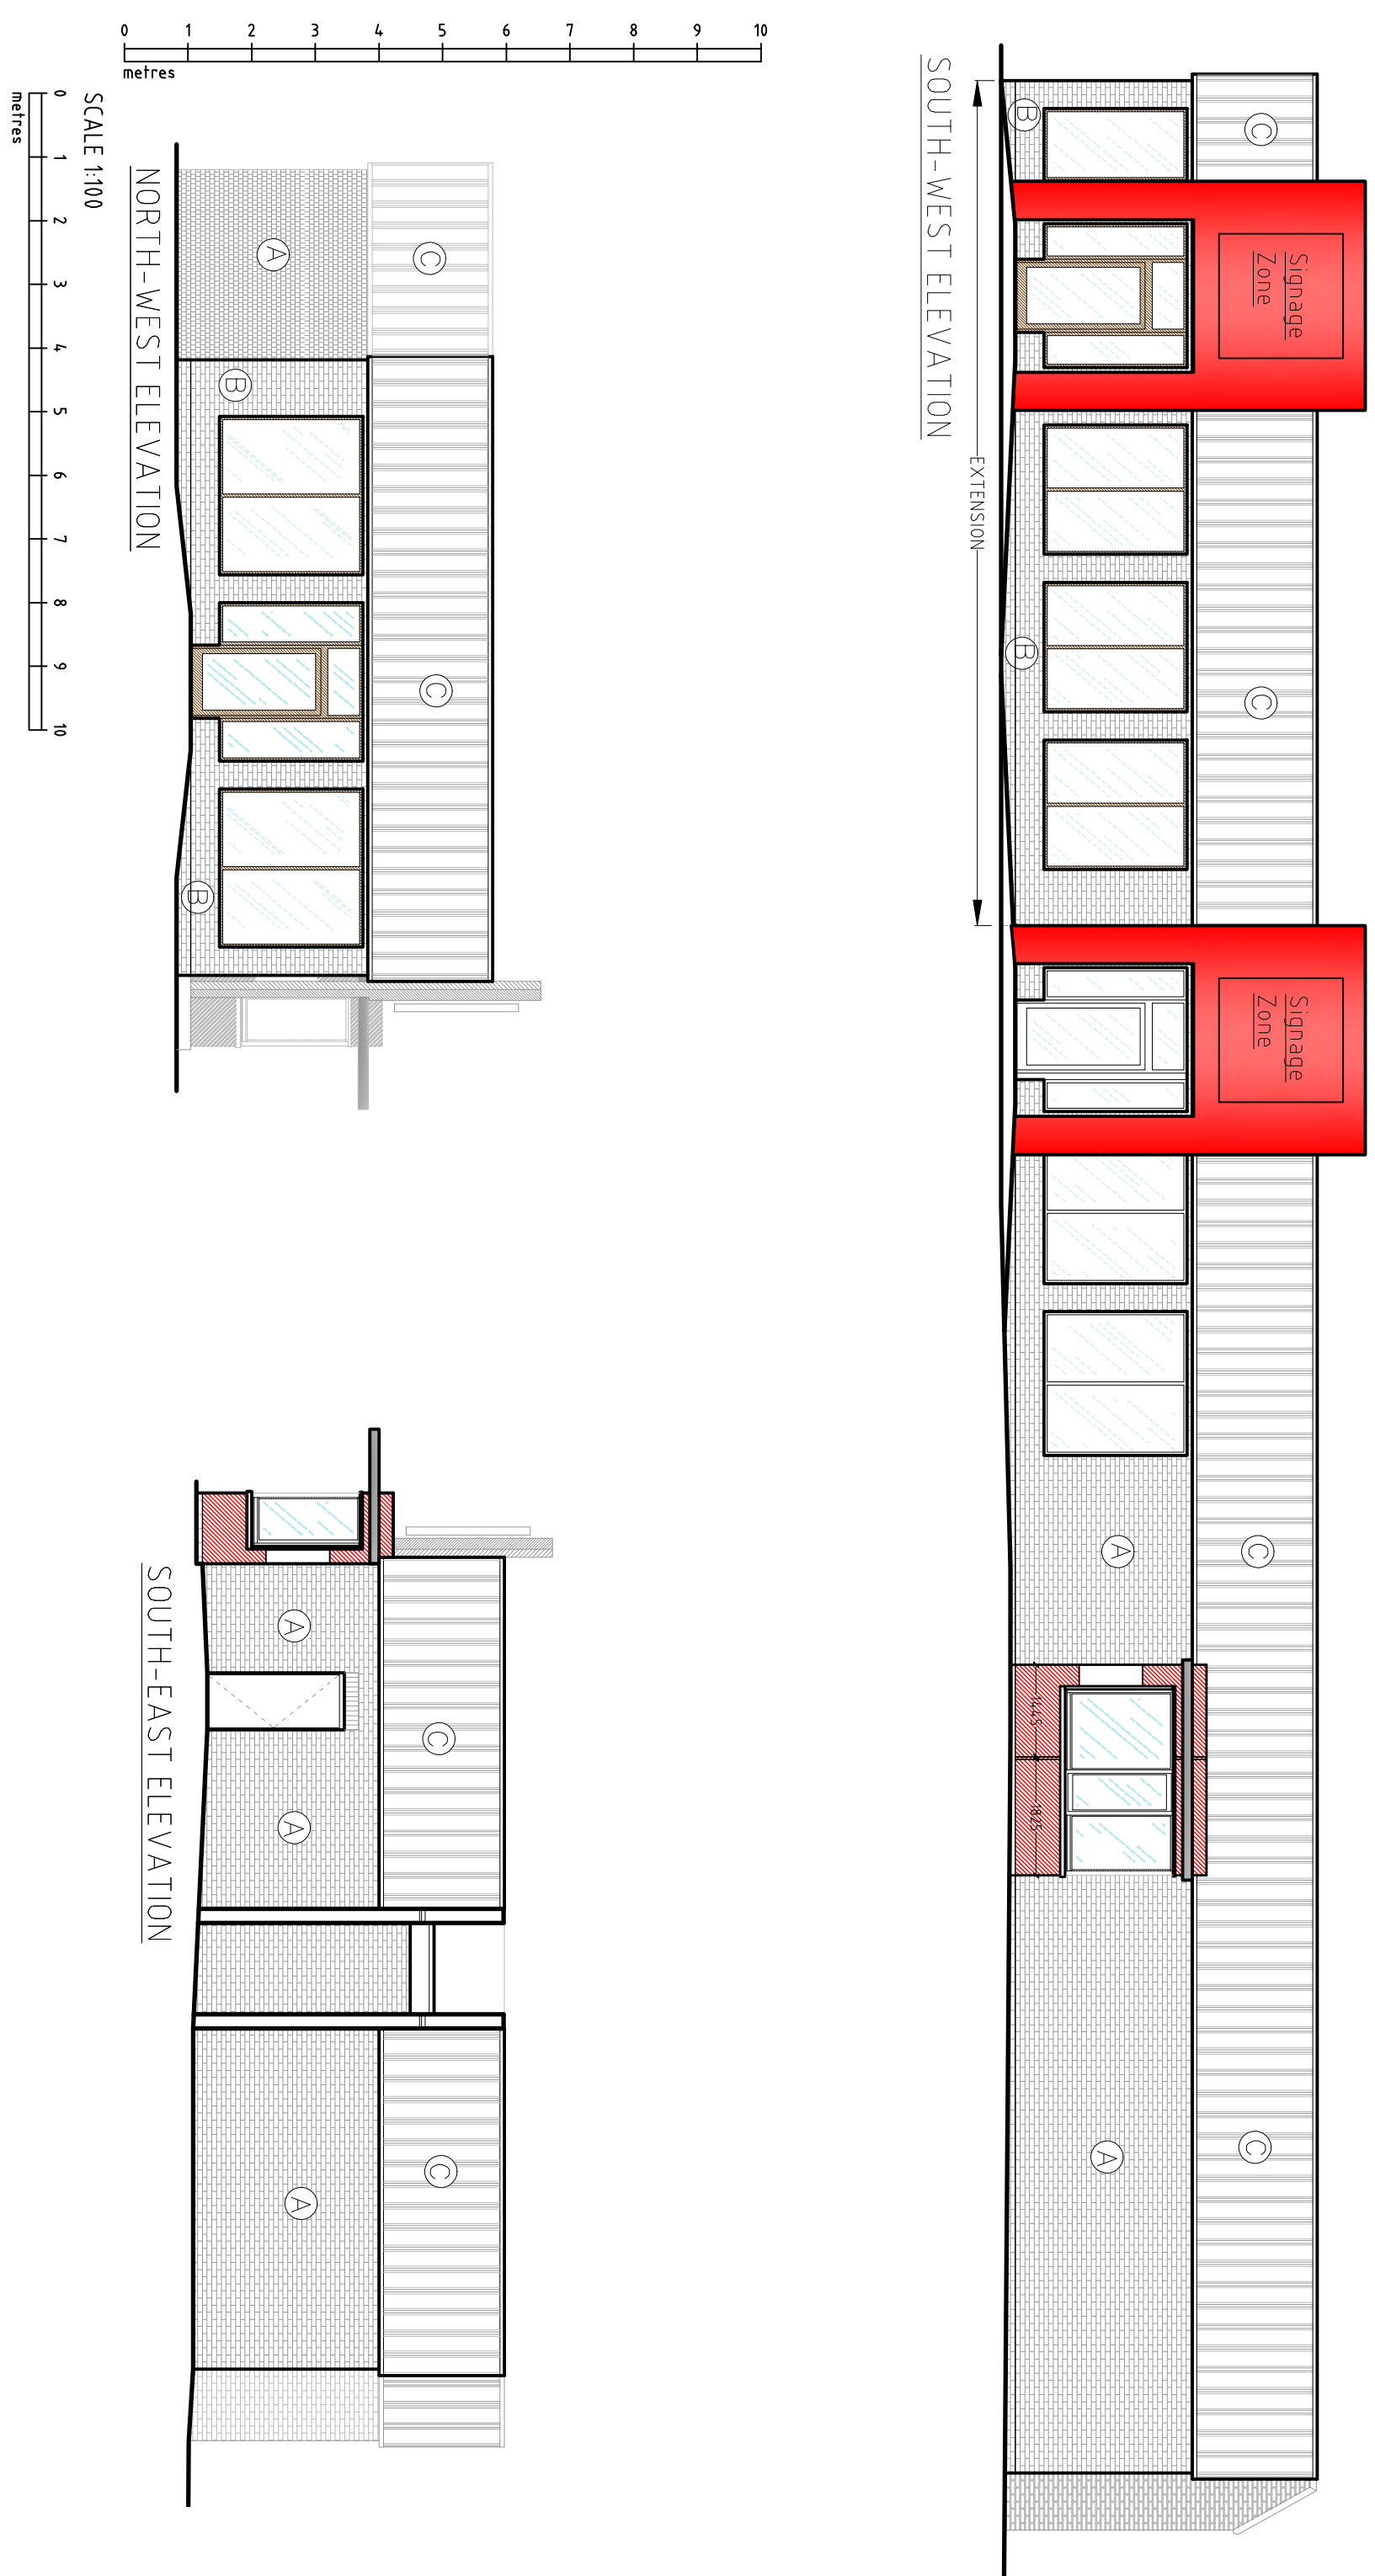


KEY

- Ⓐ EXISTING BRICKWORK
- Ⓑ RED BRICK REF: TO MATCH EXISTING
- Ⓒ KINGSPAN INSULATED PANELS LTD KS 1000 FC 72mm THICK
PANELS FINISH COLOR COAT ANTHRACITE:RAL 7012

NOTES

THIS DRAWING AND ALL THE INFORMATION SHOWN IS THE PROPERTY OF © ARCHITECT, LLC, AND SHALL NOT BE COPIED, WHOLE, OR IN PART, OR USED FOR ANY OTHER PURPOSE WITHOUT PERMISSION OF THE COMPANY.

ALL DIMENSIONS TO BE CHECKED ON SITE.

DO NOT SCALE FROM THIS DRAWING
EXCEPT FOR THE PURPOSES OF LOCAL AUTHORITY PLANNING



REV No.	DATE	REMARKS

PROPOSED SITE PLAN



Client

ripon house aulis 7 35 station lane hornchurch essex m12 9f	Client	QFM
---	--------	-----

 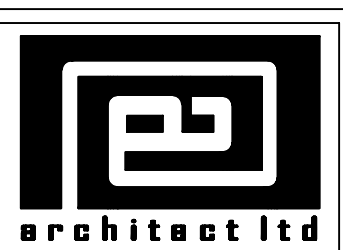

DT Restaurant Barnsley
Wakefield Rd, S71 1NG

Drawing Title
Proposed Plans & Elevations Planning

Scale	Sheet size
as shown	A1
Date	Dwn. by
Mar 2011	@
Dwg. No.	
10.0080.PL01	
Rev.	