



Drawing No.	Rev No.
MTH001 -002	

DO NOT SCALE: Contractor to check all dimensions and report any omissions or errors


NOTES

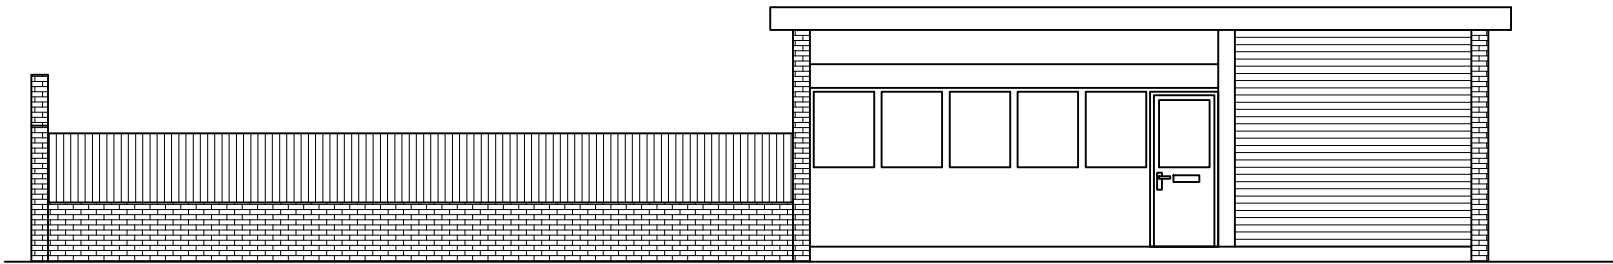

EXISTING FRONT ELEVATION
SCALE 1:100 AT A3

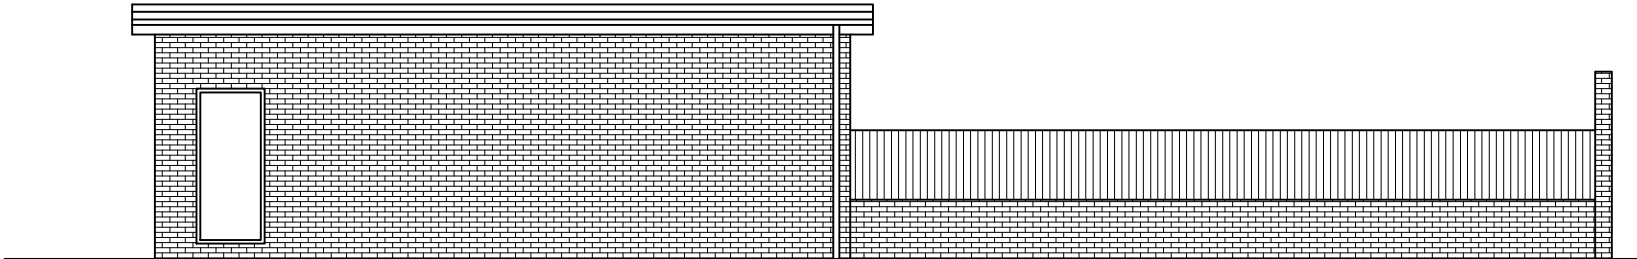

EXISTING REAR ELEVATION
SCALE 1:100 AT A3

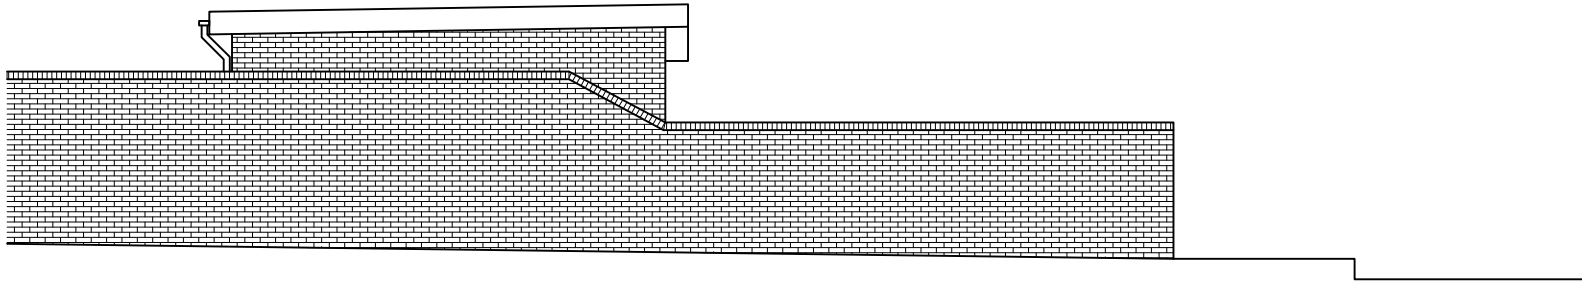

EXISTING END ELEVATION
SCALE 1:100 AT A3

Rev	Description	By	Chk	App	Date
-----	-------------	----	-----	-----	------

JRB DESIGNS Ltd
1 Saville Road
Cudworth
Barnsley
S72 8LT
Tel: 01226 383542
Fax: 01226 380078
Mob: 07970 541192
Email: john@jrbdesigns.co.uk

This drawing is copyright. © jrbdesigns Ltd.

Client
**MR. T HUBBARD
76 LYTHAM AVENUE
MONK BRETTON**

Drawing Title
EXISTING ELEVATIONS

Address
**LAND BETWEEN 76 AND 80 LYTHAM AVE
MONK BRETTON
BARNSELY**

Project Title:
**SINGLE STOREY EXTENSION
FOR TWO RETAIL UNITS**

Purpose of Issue:
PLANNING

Drawing Status
FIRST ISSUE

Scale at A3 AS SHOWN	Drawn By JRB	Date 02/11/2016
Checked By	Date 02/11/2016	Approved By Date 02/11/2016
Project No. MTH001	Drawing No. 002	Revision -

APPROVAL ☒ INFORMATION ☐ TENDER ☐ CONTRACT ☐ CONSTRUCTION ☐