



THIS DRAWING IS NOT TO BE USED FOR CONSTRUCTION PURPOSES.

DRAINAGE DETAILS SUBJECT TO DETAIL DESIGN & SITE INVESTIGATION.

RED LINE DENOTES APPLICATION BOUNDARY, SITE OWNERSHIP SUBJECT TO CONFIRMATION BY OTHERS

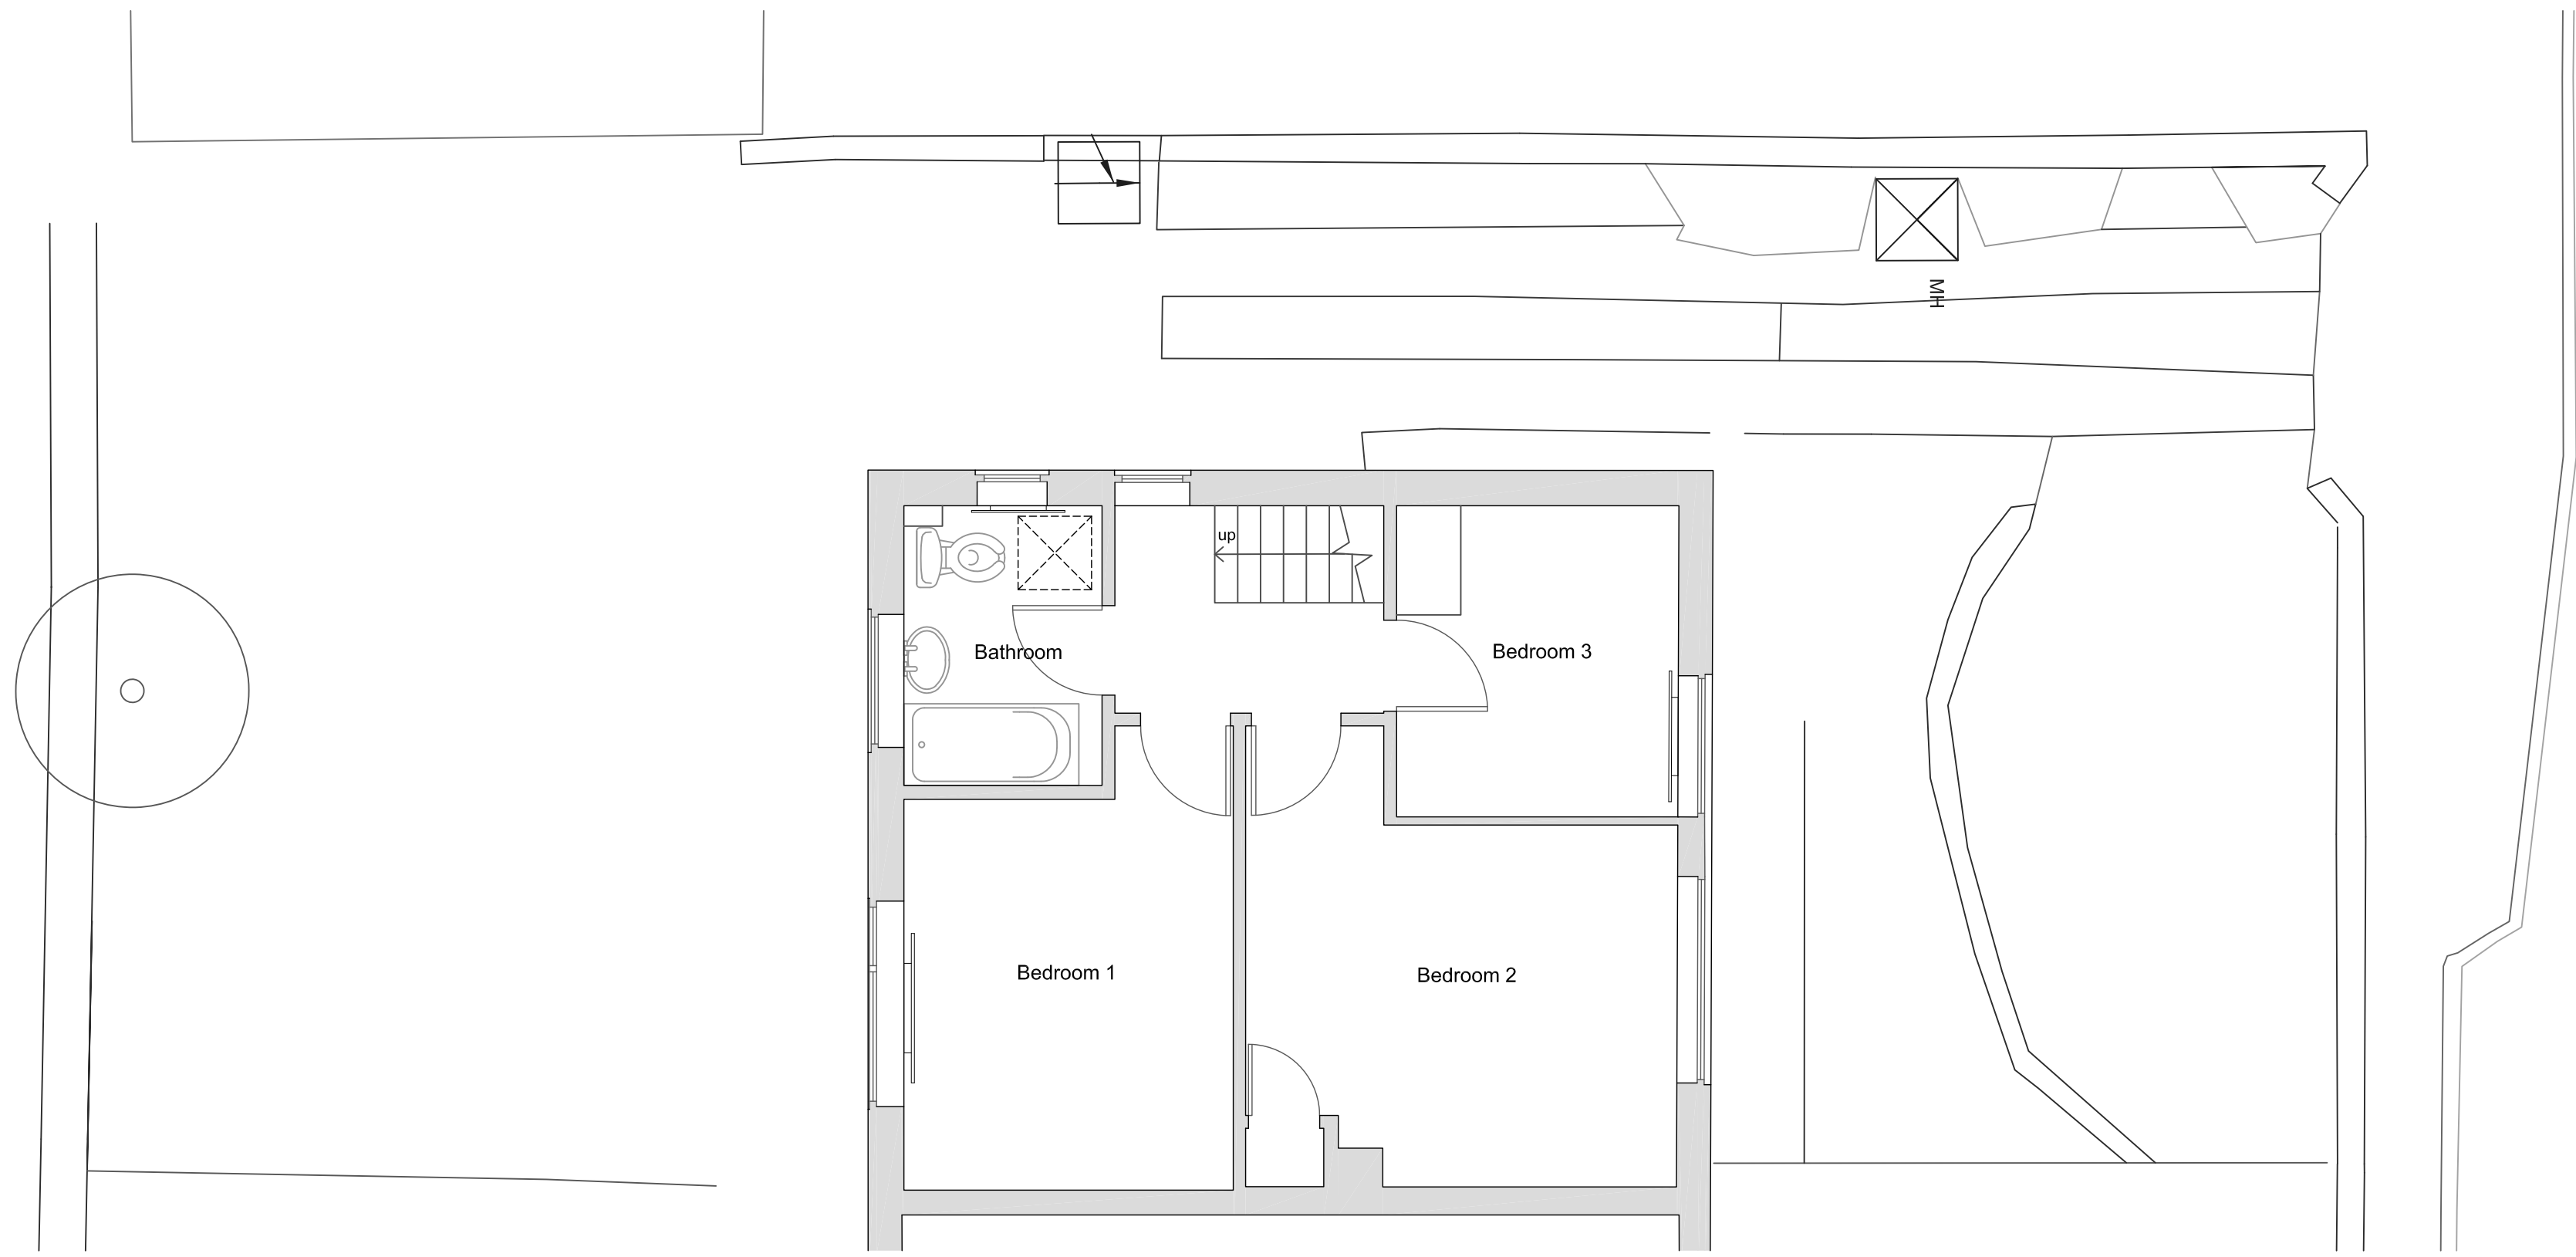

Existing First Floor Plan
Scale 1:50

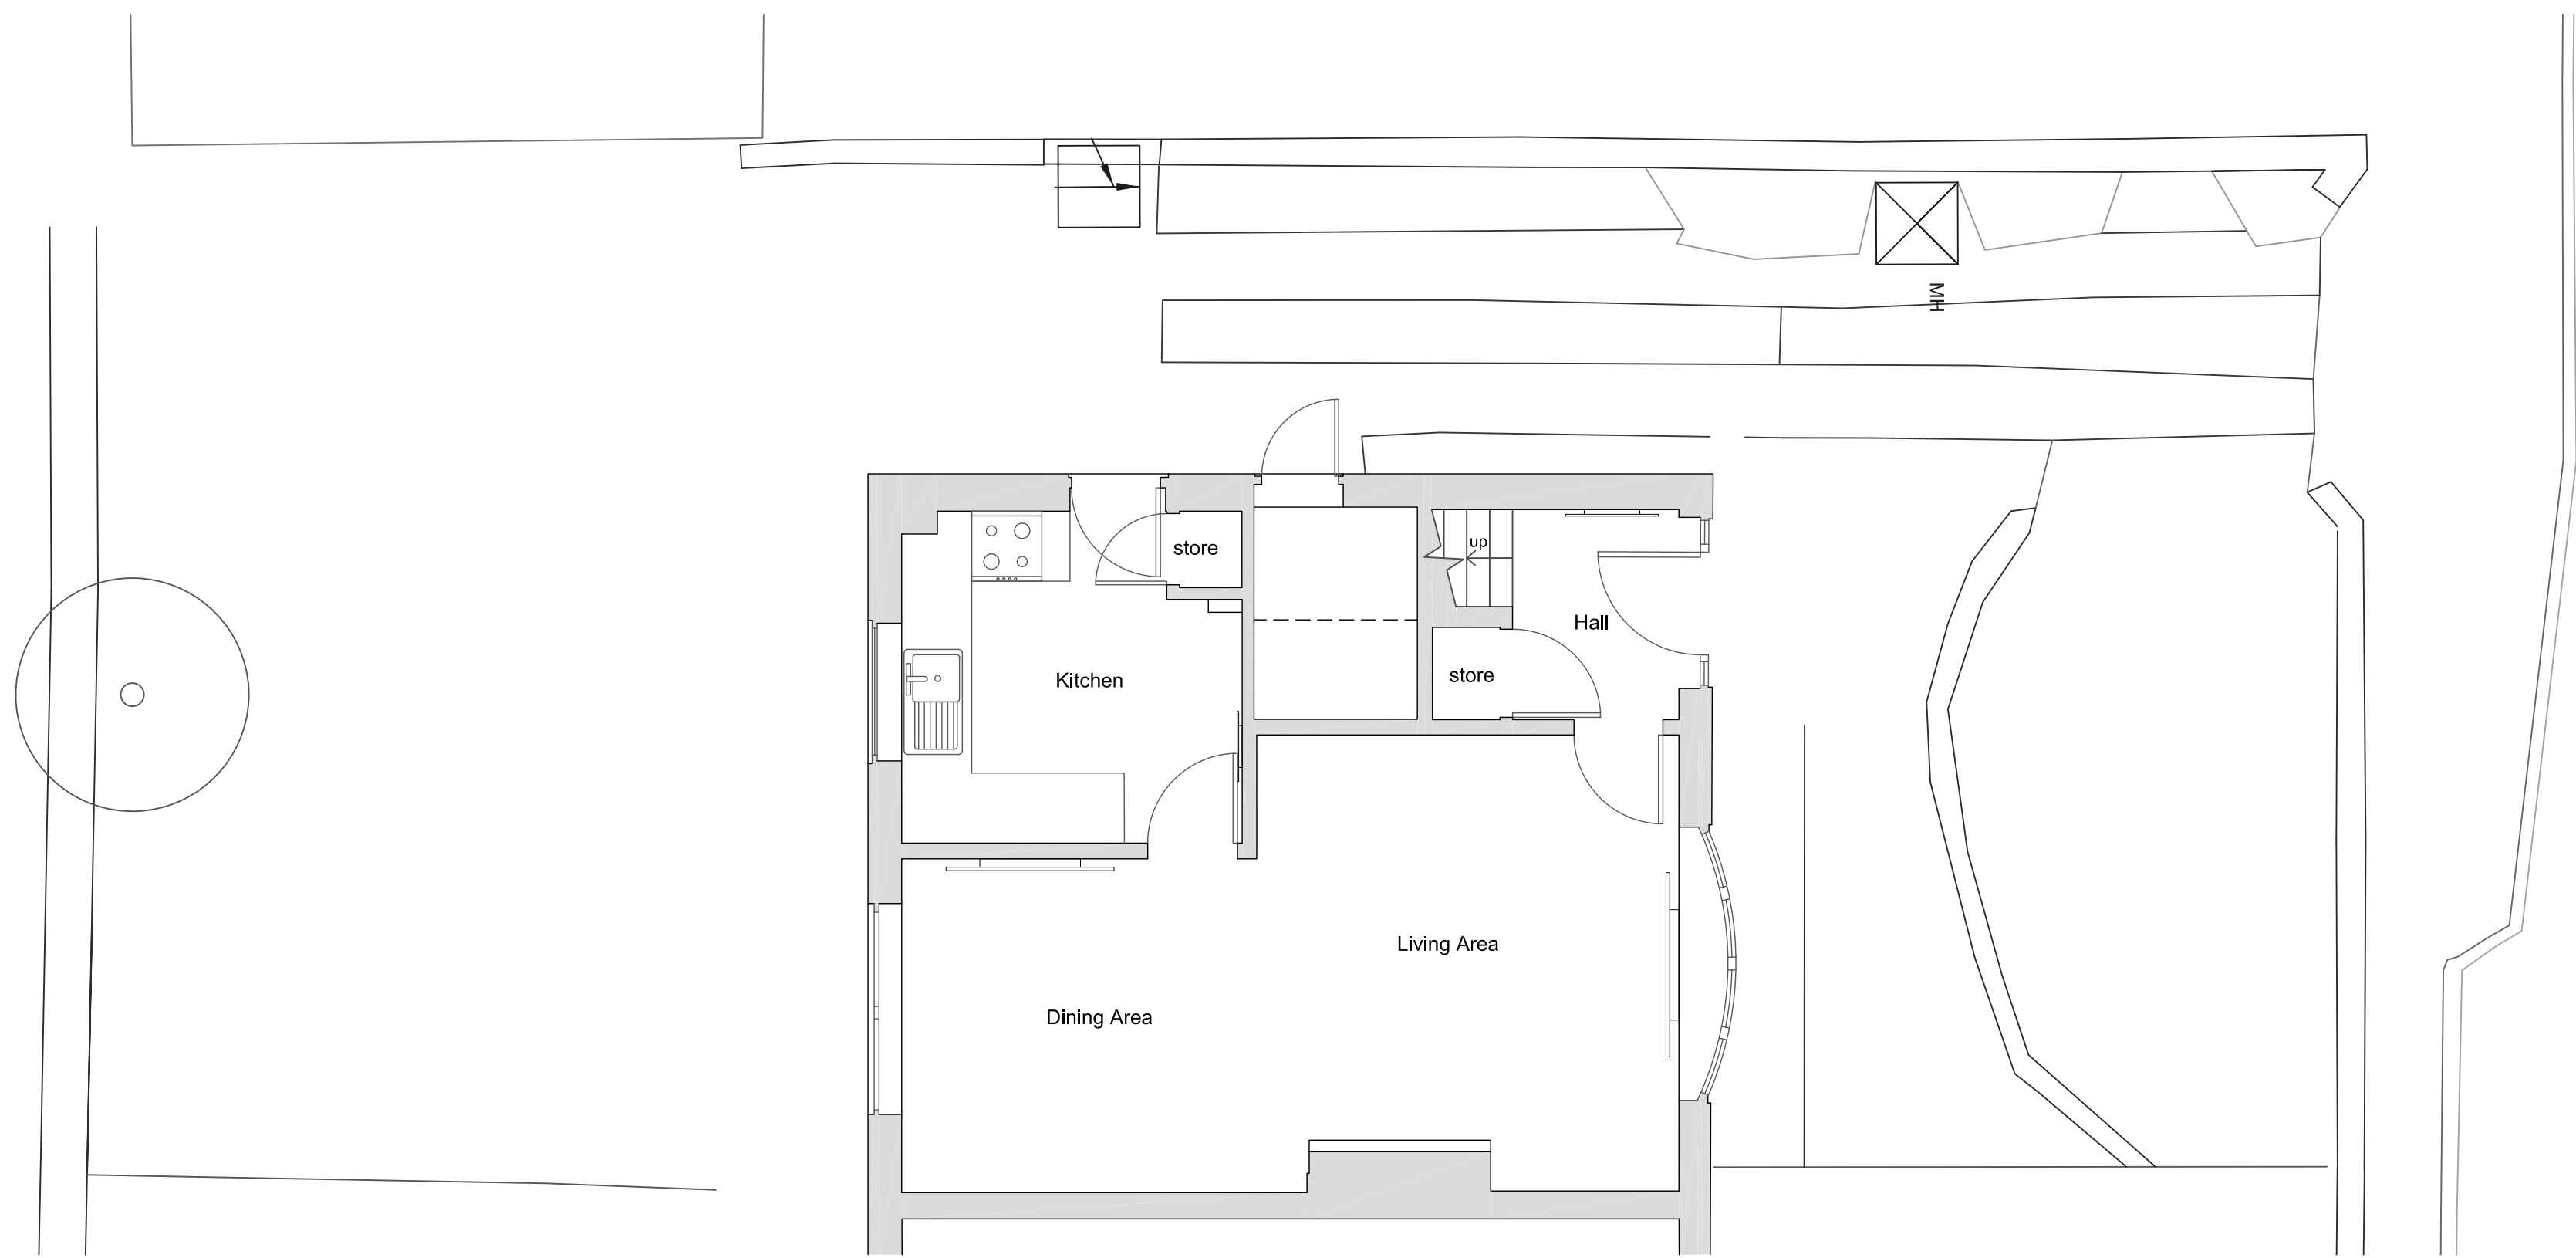

Existing Ground Floor Plan
Scale 1:50

Rev: - Rev Date: 06/06/2019 Drawn By: CB
Rev Details:
Initial Issue

PLANNING DRAWING