
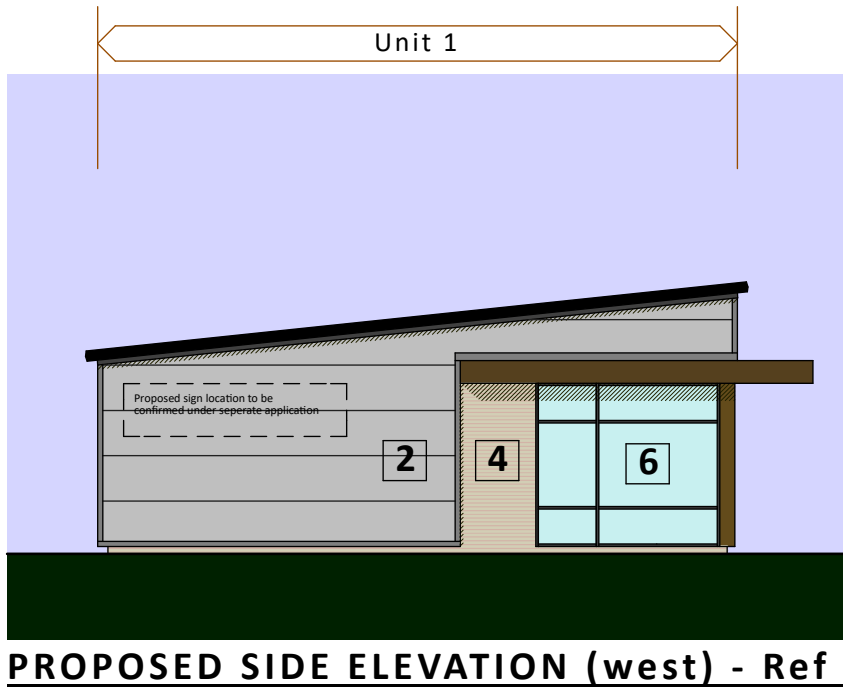
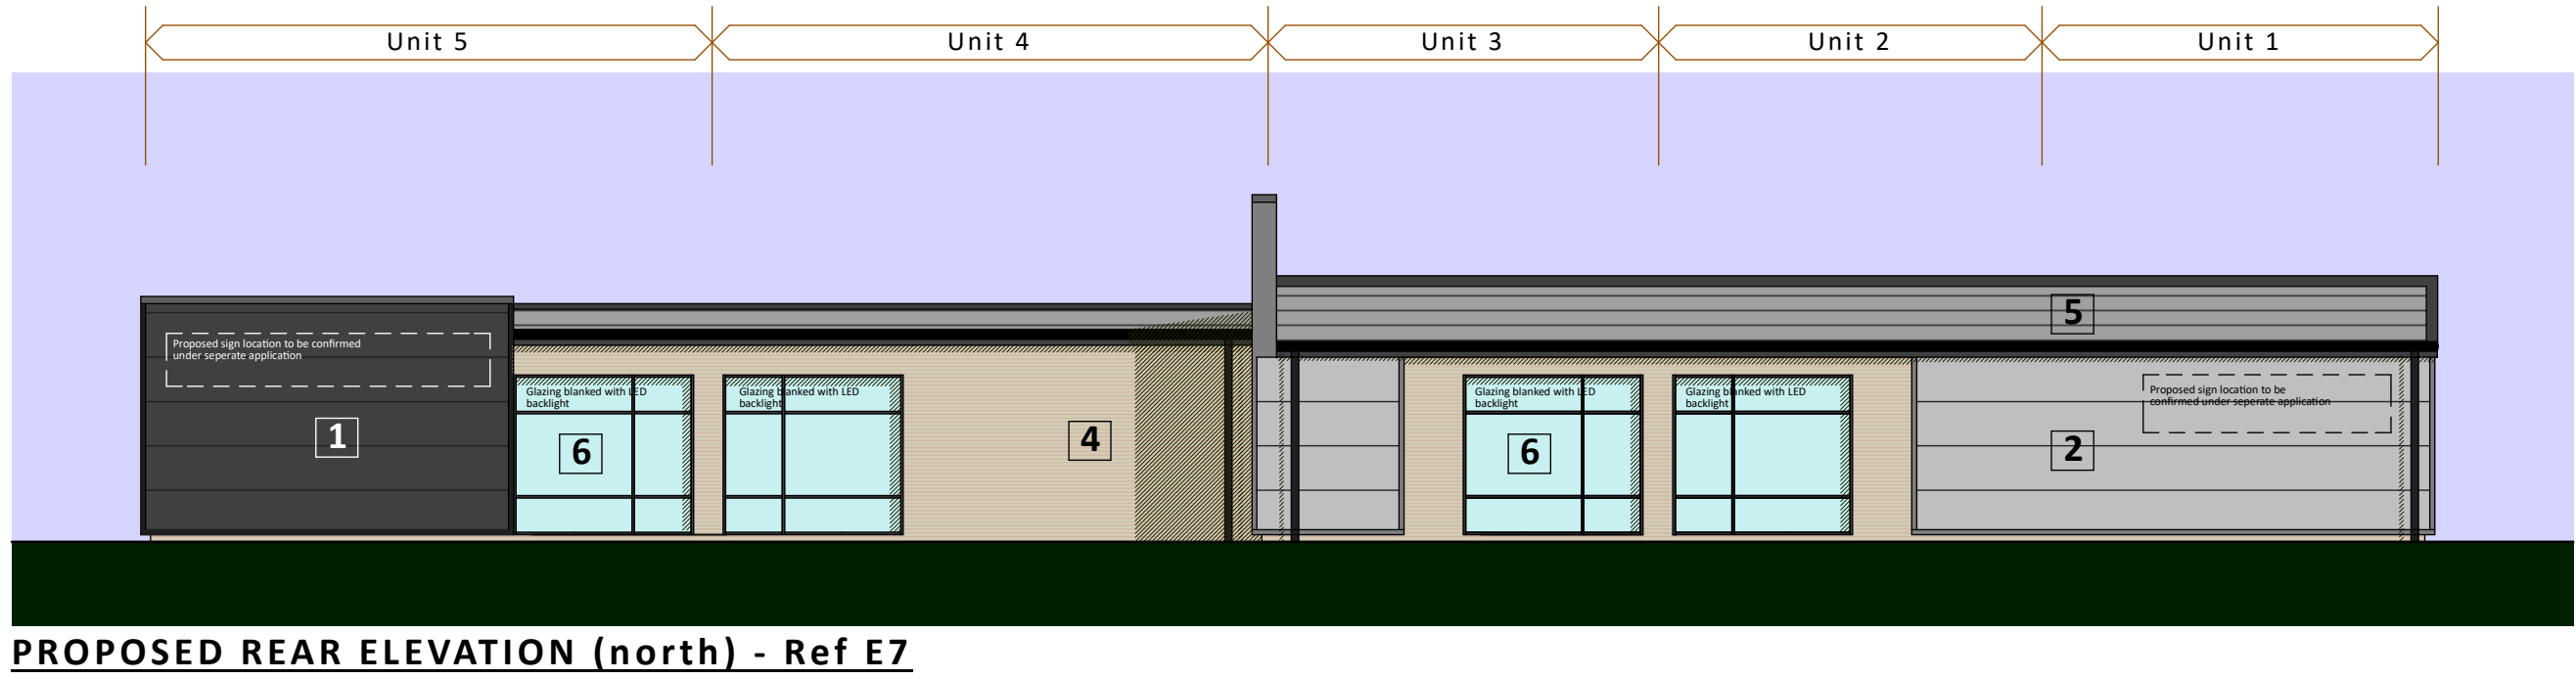
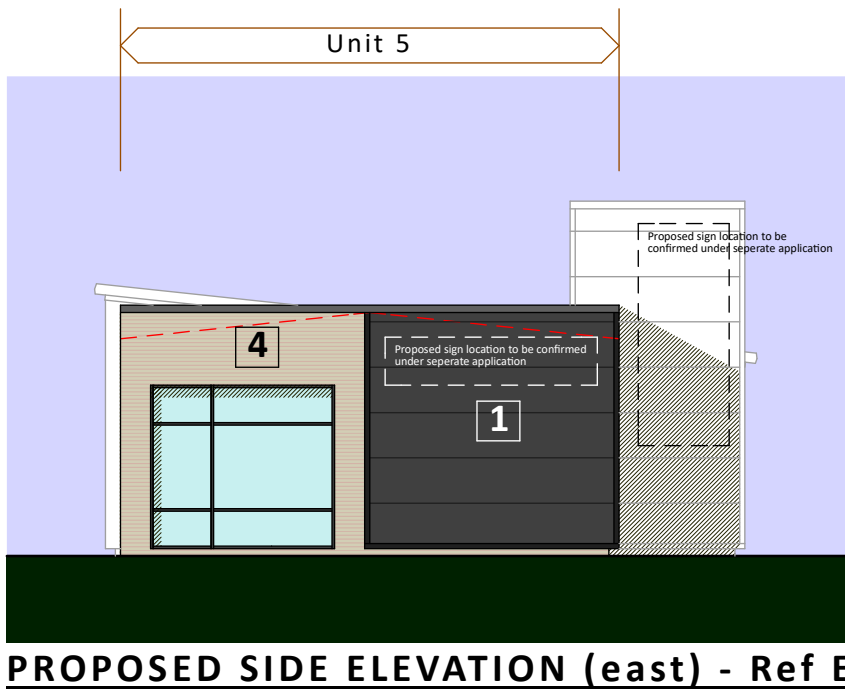
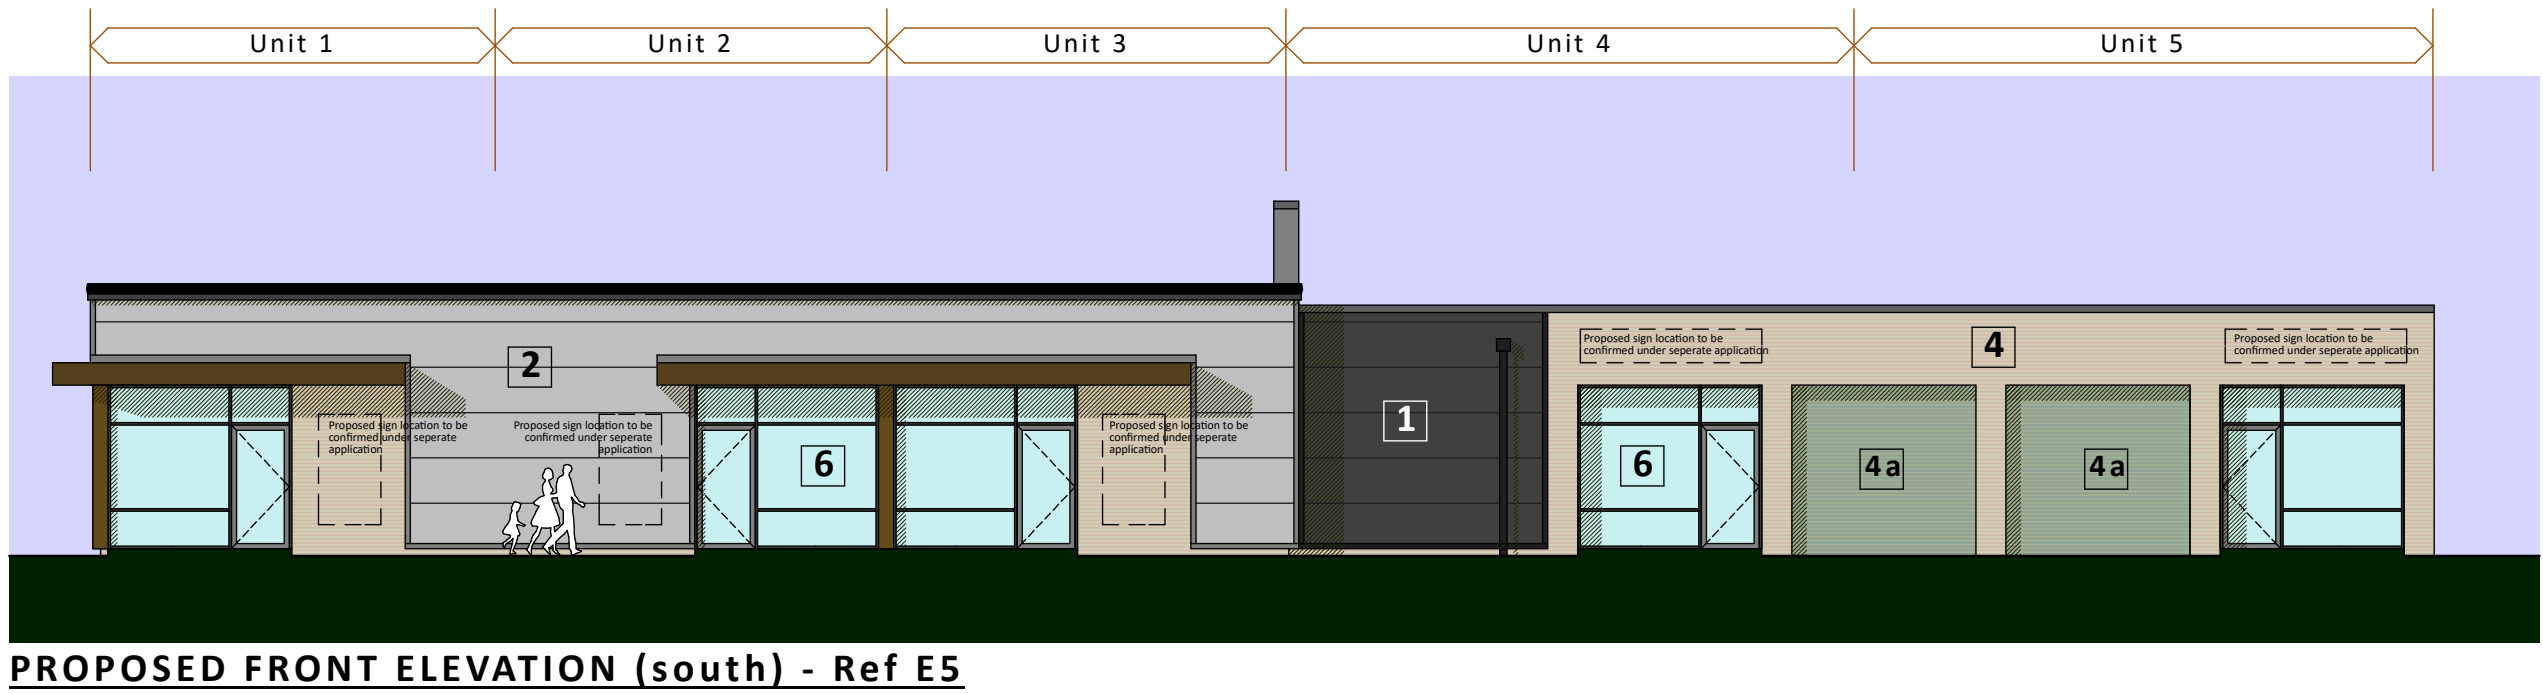
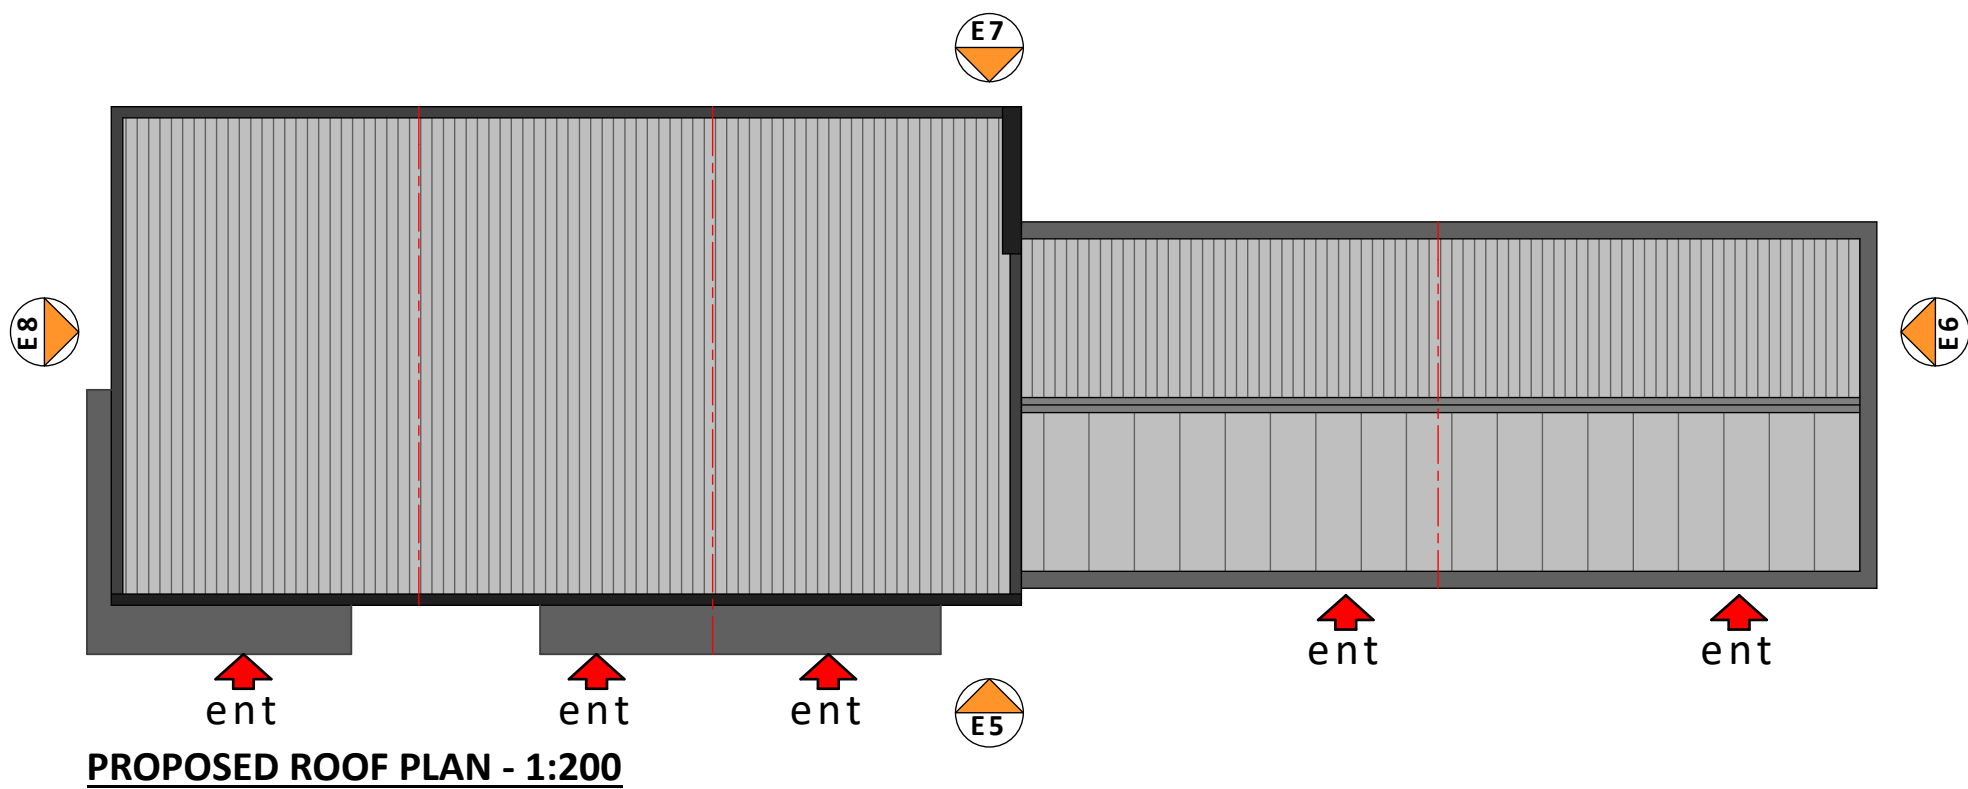


NOTES
ALL WORK TO BE CARRIED OUT IN ACCORDANCE WITH THE BUILDING REGULATIONS AND THE REQUIREMENTS OF THE LOCAL AUTHORITY.

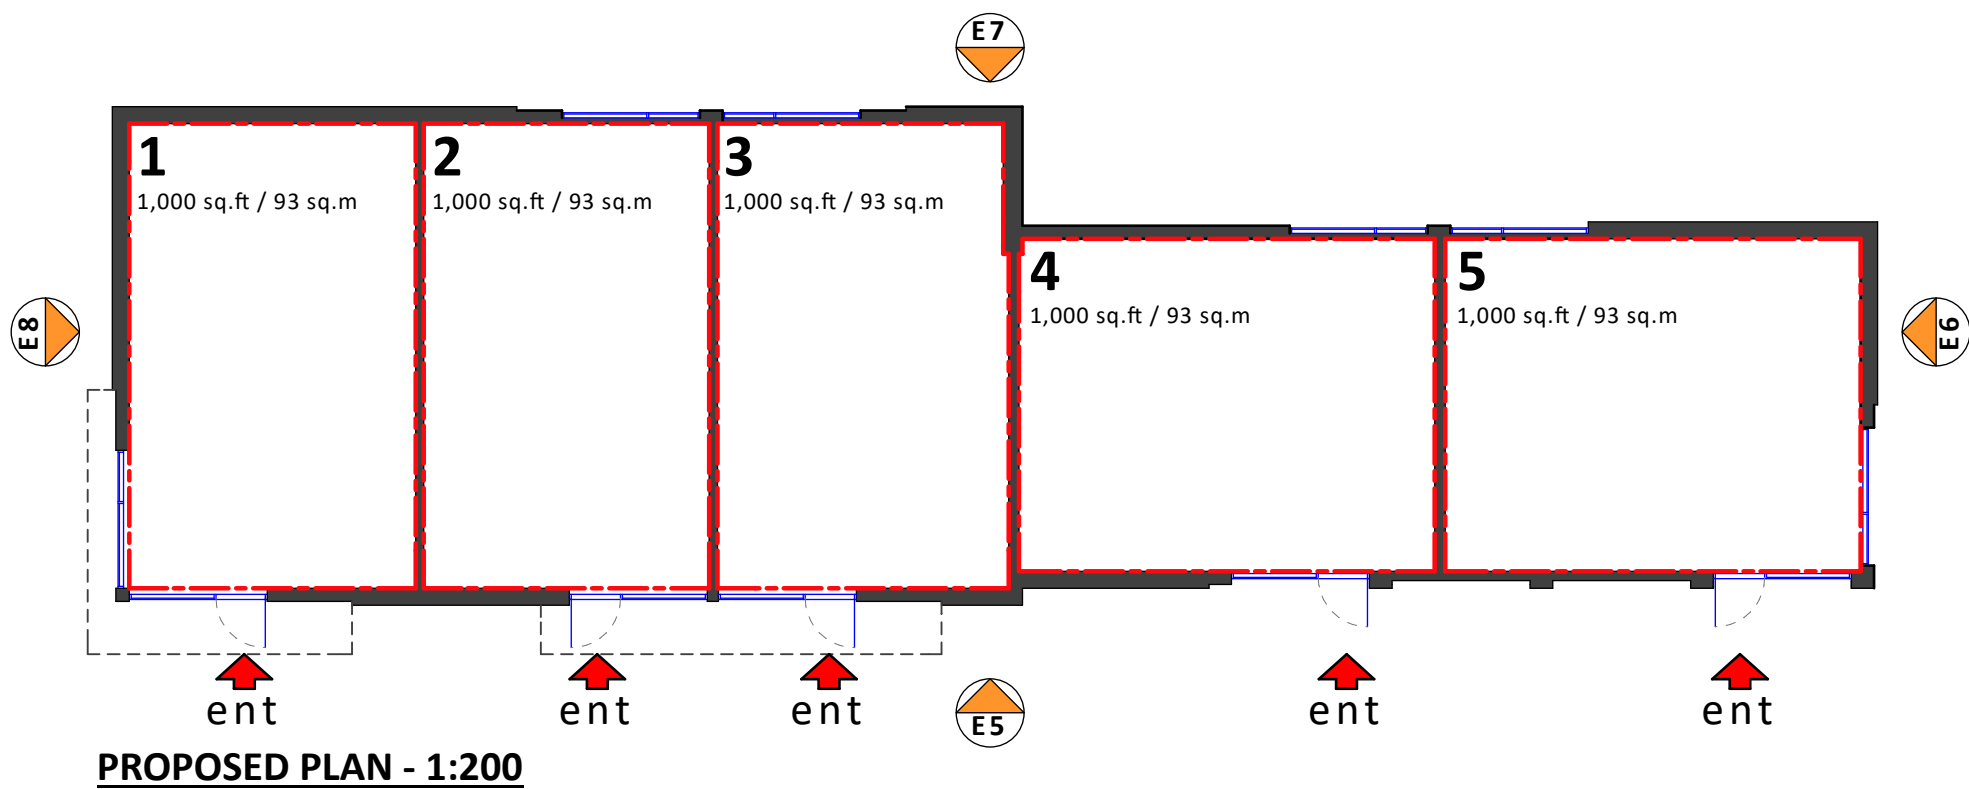

MATERIAL LEGEND

- 1 - Micro-Rib composite cladding panel, Kingspan or similar approved, colour Anthracite.
- 2 - Micro-Rib composite cladding panel, Kingspan or similar approved, colour Silver
- 3 - Insulated built-up profiled cladding, colour Silver
- 4 - Brick, stretcher bond, brick specification to be agreed and confirmed
- 4a - Contracting brick, stretcher bond specification to be agreed.
- 5 - Insulated built-up profiled roof cladding
- 6 - Powder coated aluminium glazing, double glazed specification to be agreed

NOTE: Rainwater good to be aluminium, colour anthracite, service and escape door to be metal security doors, specification to be agreed.

REV DESCRIPTION BY CHKD DATE

LOROC
ARCHITECTS

25A PARK SQUARE WEST, LEEDS, LS1 2PW
T: 0113 333 7755
W: www.loroc.co.uk

3RD FLOOR, 86-90 PAUL STREET, LONDON, EC2A 4NE
T: 0203 875 5333

CLIENT	WARRIOR DEVELOPMENTS LIMITED
PROJECT	HIGH STREET / DONCASTER ROAD GOLDTHORPE, S63 9NG
TITLE	Planning Information PROPOSED FLOOR & ROOF PLAN AND ELEVATIONS (Units 1-5)
DRAWING NO.	1526-102(P)
SCALE	1:150/200 @ A2
DRAWN BY	CHECKED BY

- PURPOSE OF ISSUE
- ☒ PLANNING
 - ☐ BUILDING REGS
 - ☐ TENDER
 - ☐ COMMENT
 - ☐ INFORMATION
 - ☐ CONSTRUCTION

THIS DRAWING IS COPYRIGHT AND THE INTELLECTUAL PROPERTY OF LOROC ARCHITECTS LIMITED. THIS DRAWING MAY NOT BE REPRODUCED IN WHOLE OR IN PART WITHOUT WRITTEN AUTHORITY. NO DIMENSIONS TO BE SCALED FROM THIS DRAWING. ALL DIMENSIONS TO BE CHECKED ON SITE PRIOR TO COMMENCEMENT OF WORKS AND ANY DISCREPANCIES REPORTED TO THE ARCHITECT/ ENGINEER/ CONTRACTOR.

