


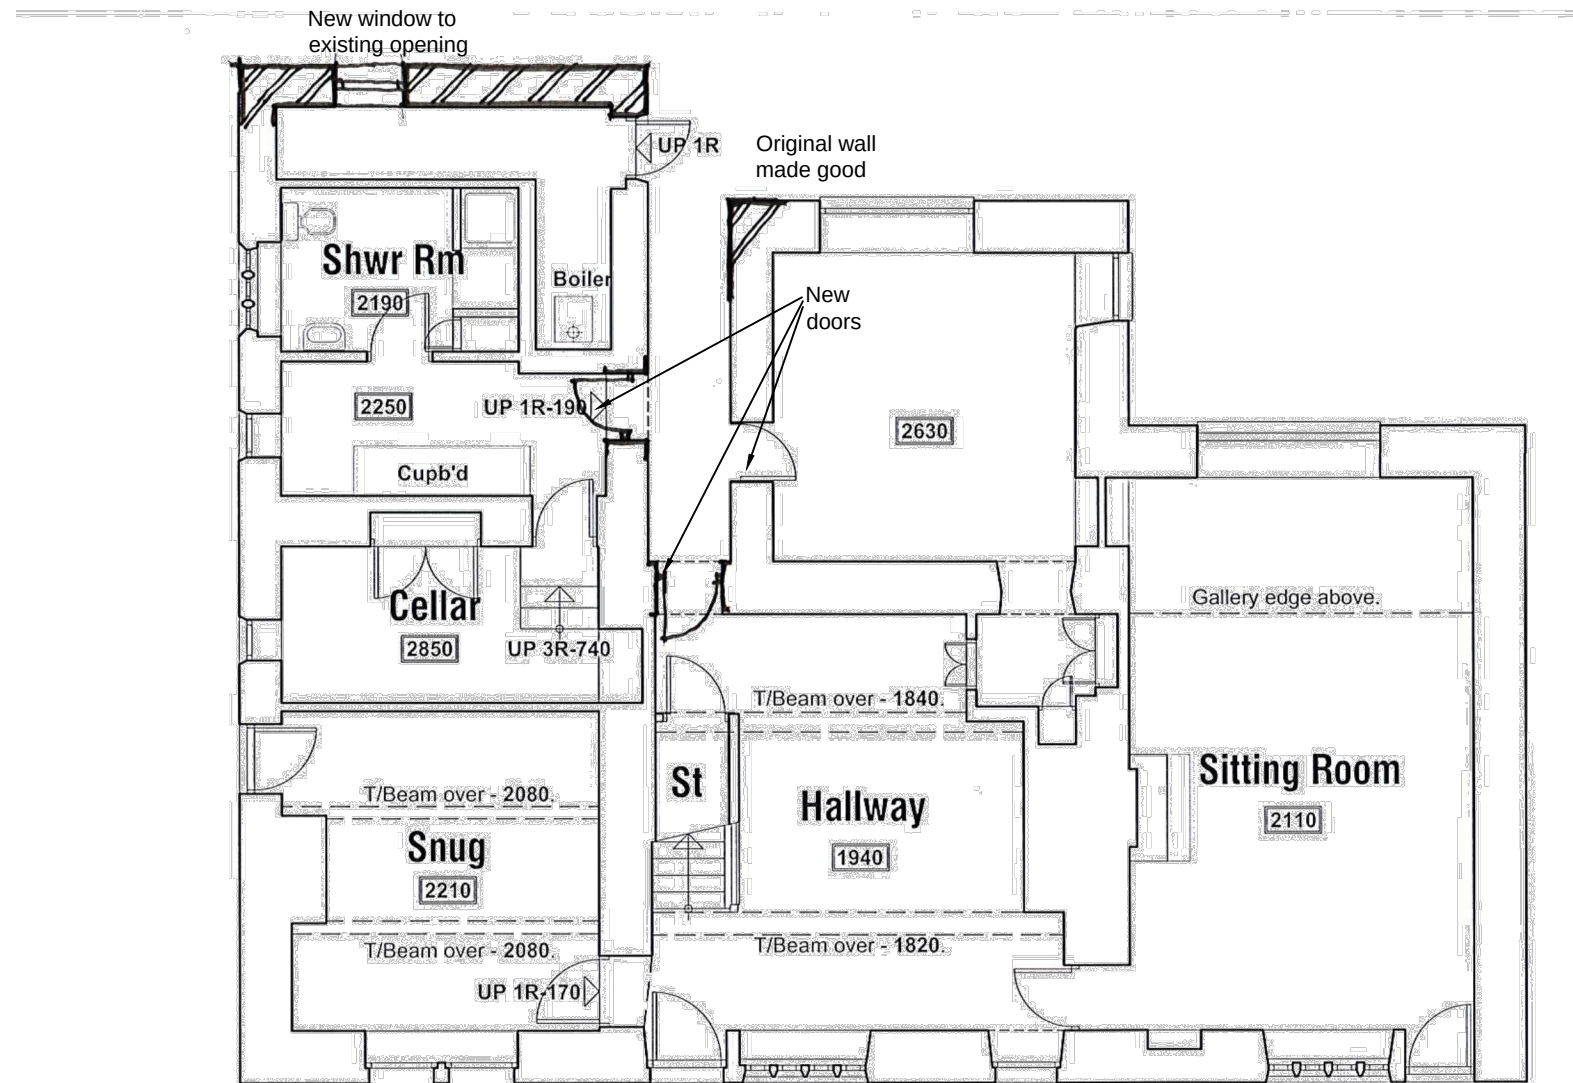

FARM HOUSE
PROPOSED GROUND FLOOR PLAN
SCALE 1:100
FH-004