

Notes:

PLANNING DRAWINGS, NOT TO BE USED FOR BUILDING REGULATIONS OR CONSTRUCTION PURPOSES

MATERIALS:

External walls - 150mm coursed local sandstone, random lengths, split faced
Roof - natural blue slate
Window - grey aluminium/ timber frames, cut stone flush cills, headers & mullions
Front door - grey aluminium/ timber frame, fully glazed
Garage door - sectional, grey powder coated
Rainwater goods - Grey steel/ aluminium
External works - hard landscaping block paving generally, stone flags to terrace, stone boundary walls with timber feather edge fencing over

Revision:

Revision List:


Project Name: The Quarry, Rockside Road

Drawing Title: N&E Elevations - Proposed

Drawing Number: 1043/TP/008

Scale: 1:100@A3

Date: July 11

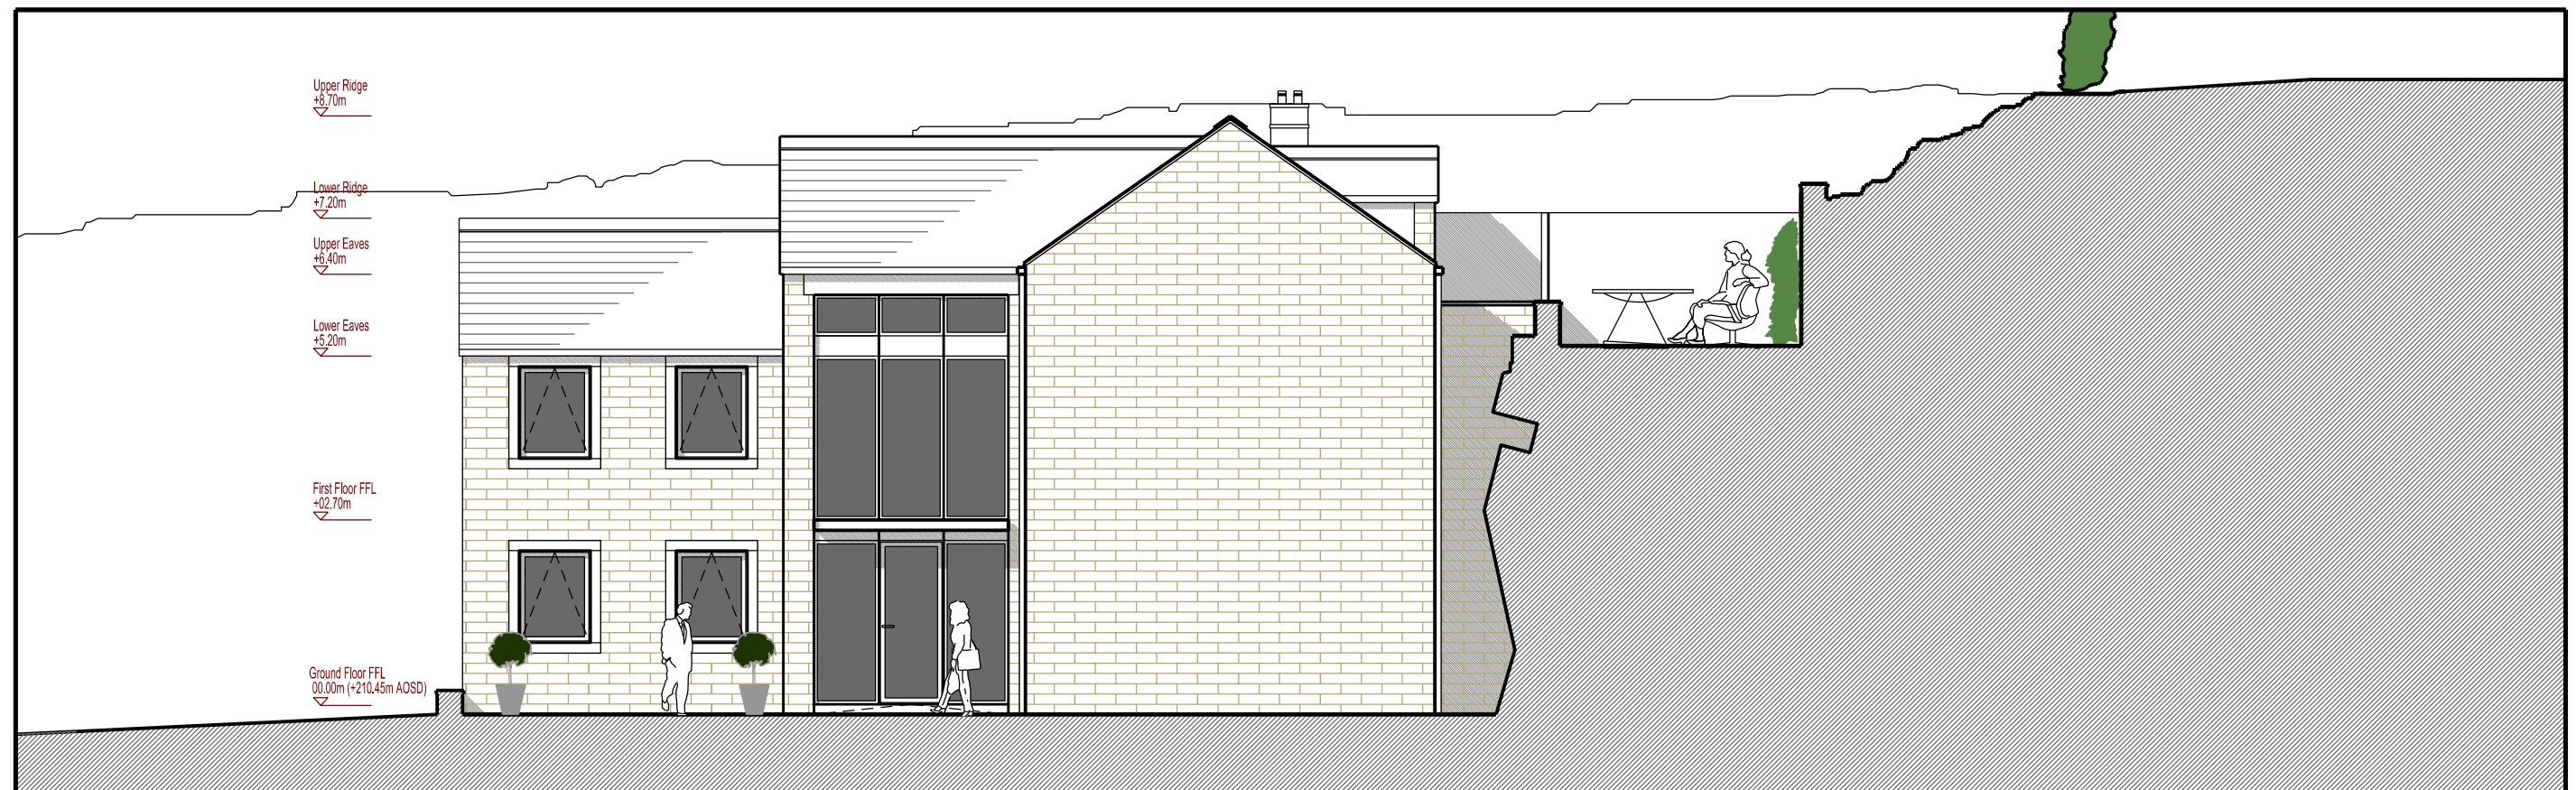

North Elevation



East Elevation