



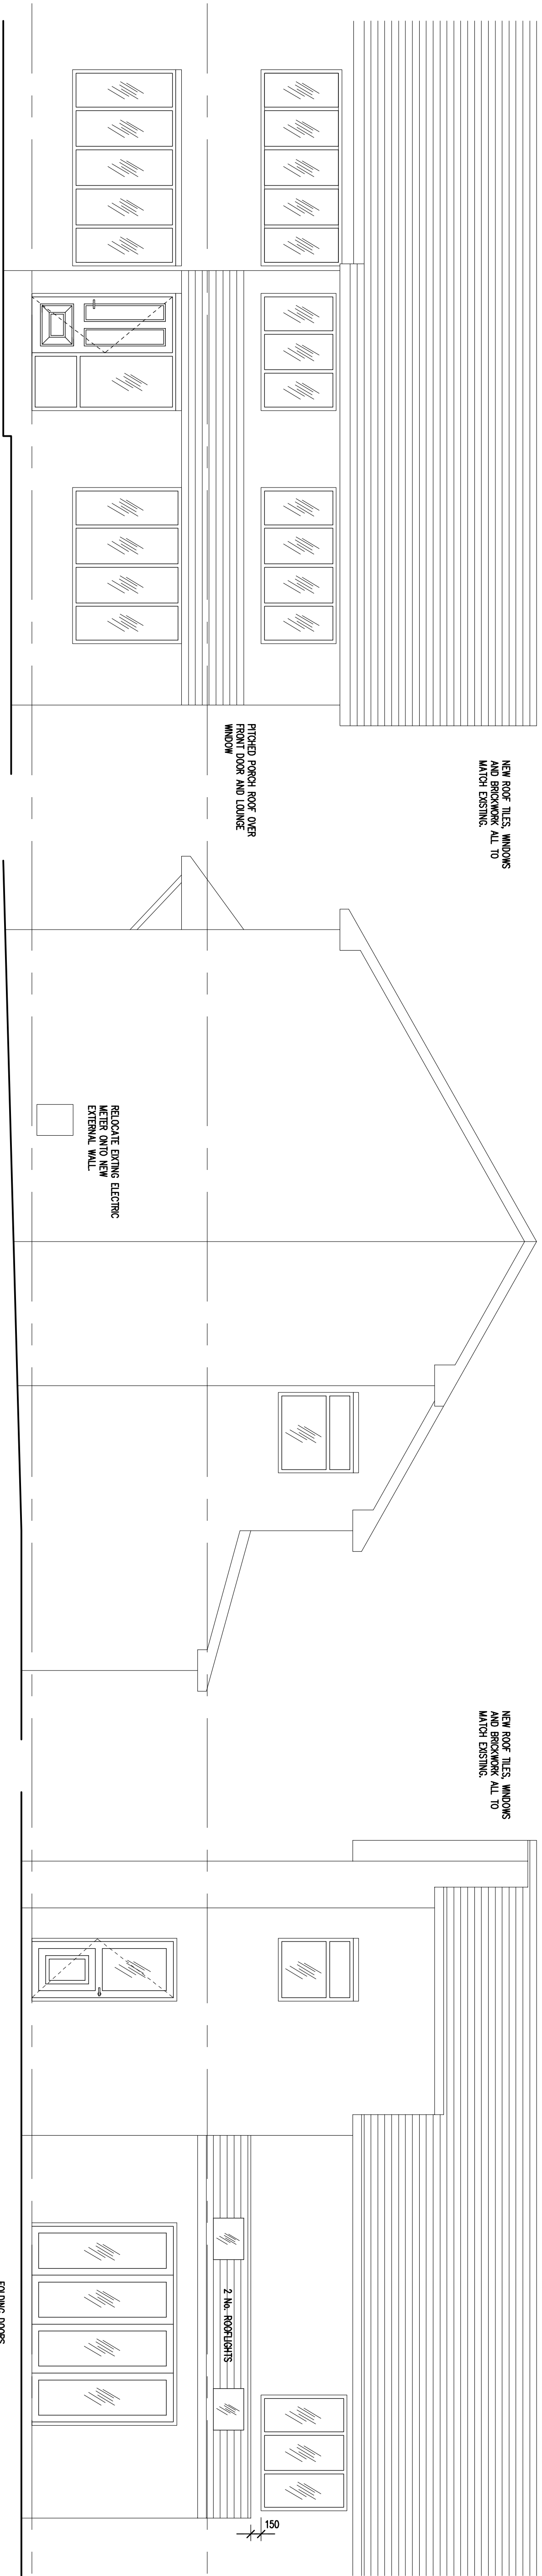


PROPOSED FRONT ELEVATION
1:50

PROPOSED SIDE ELEVATION
1:50


PROPOSED REAR ELEVATION
1:50

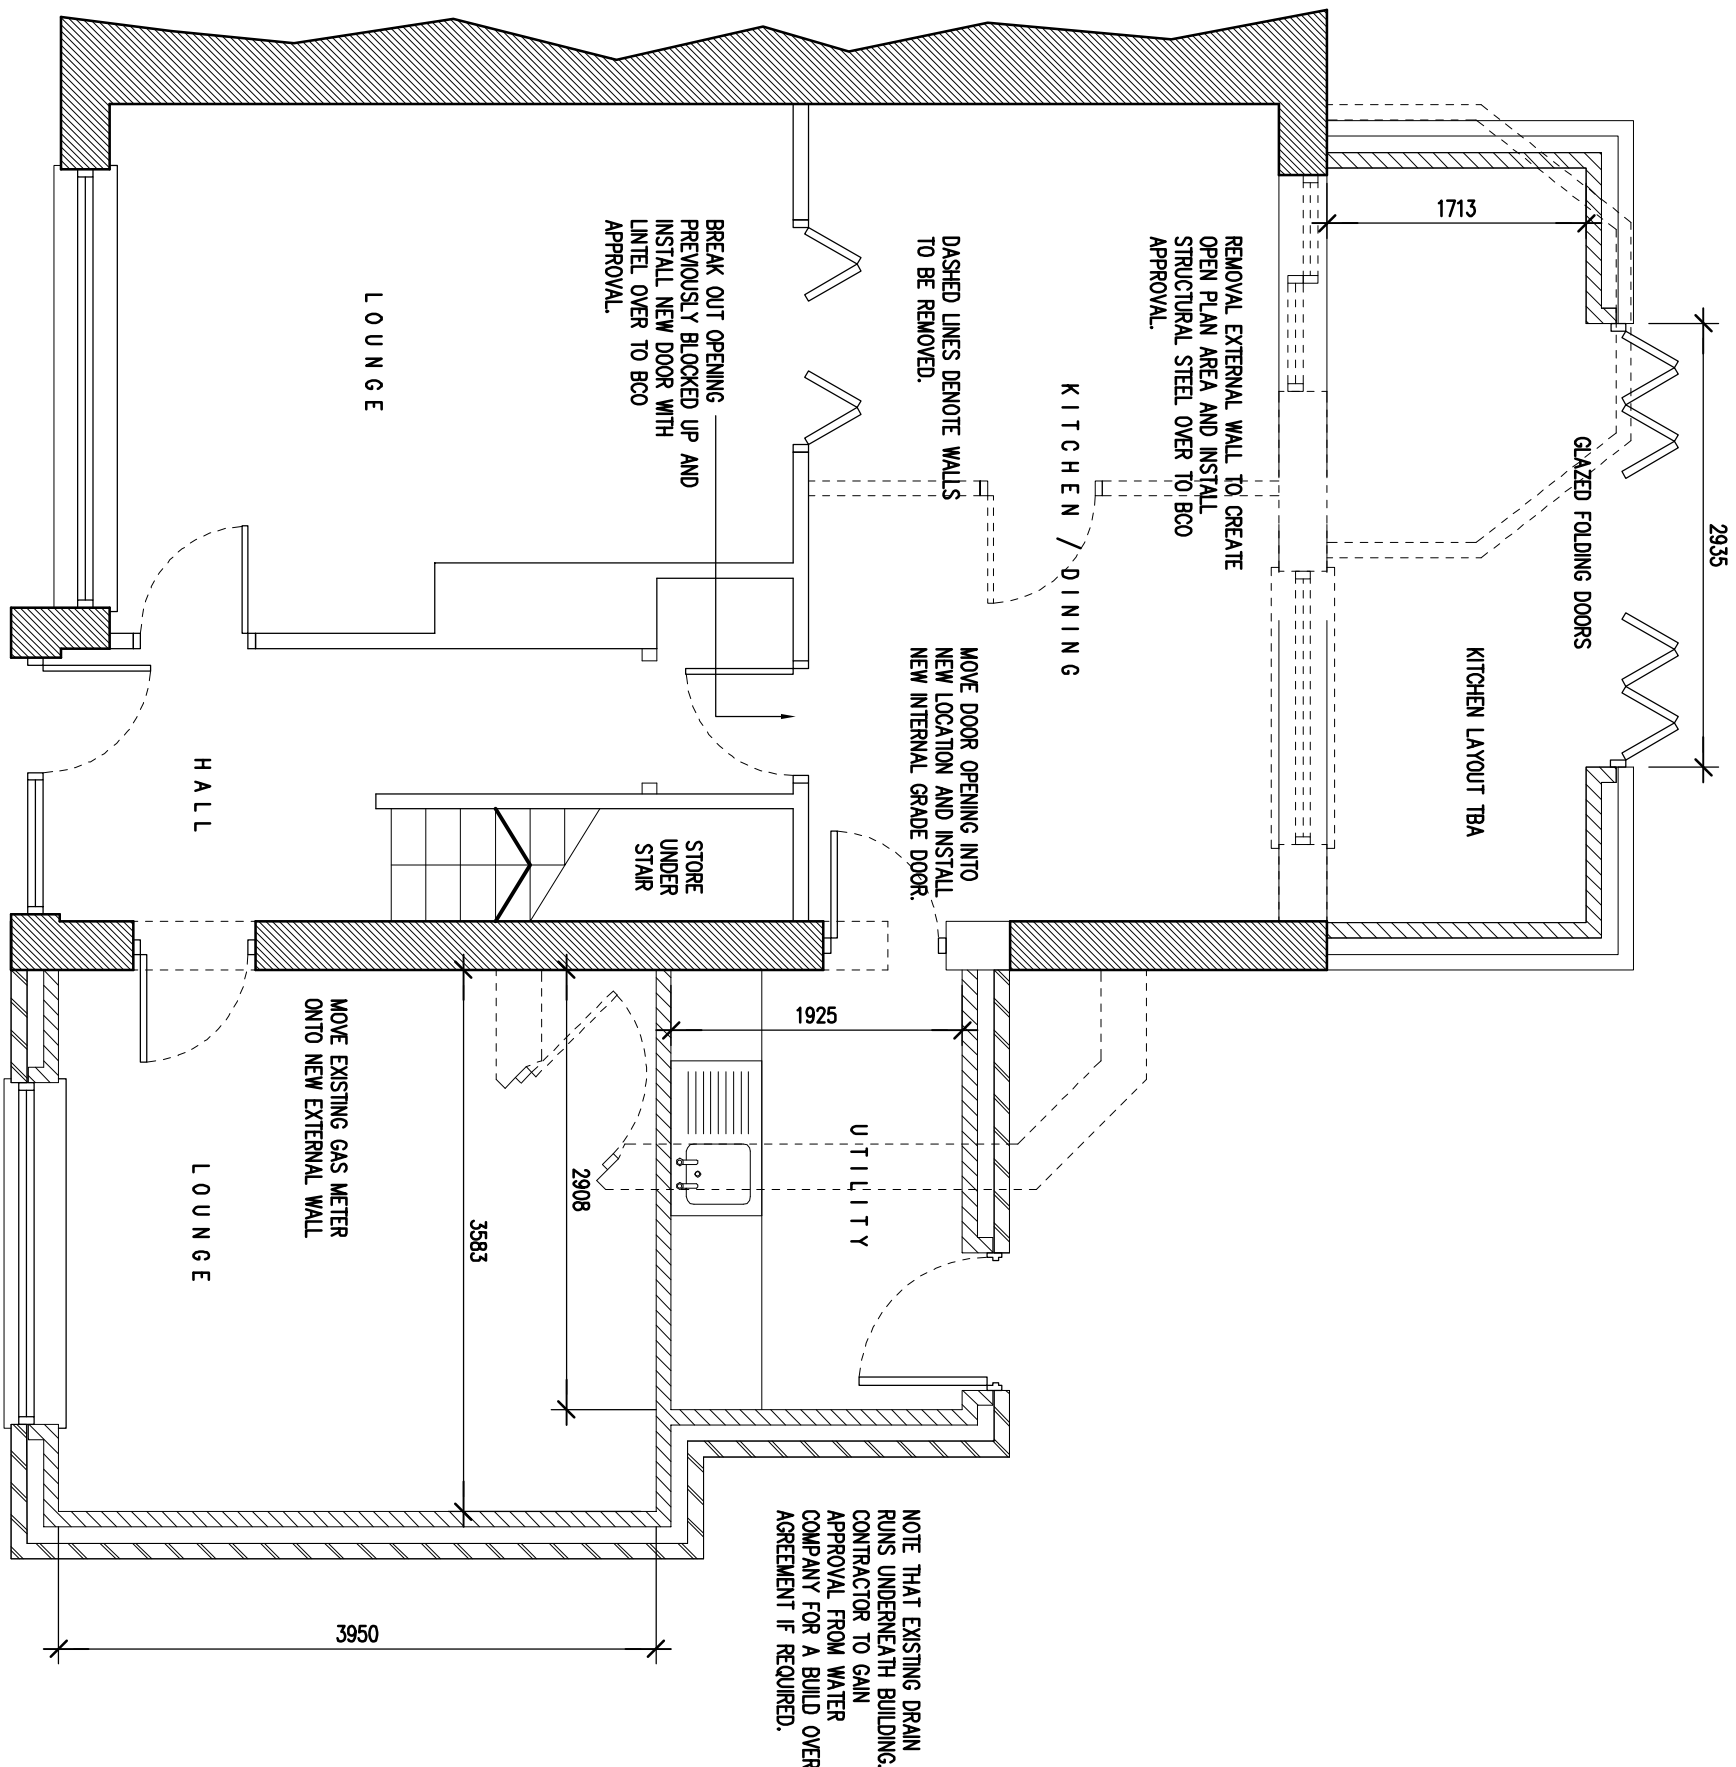


PROPOSED GROUND FLOOR
1:50

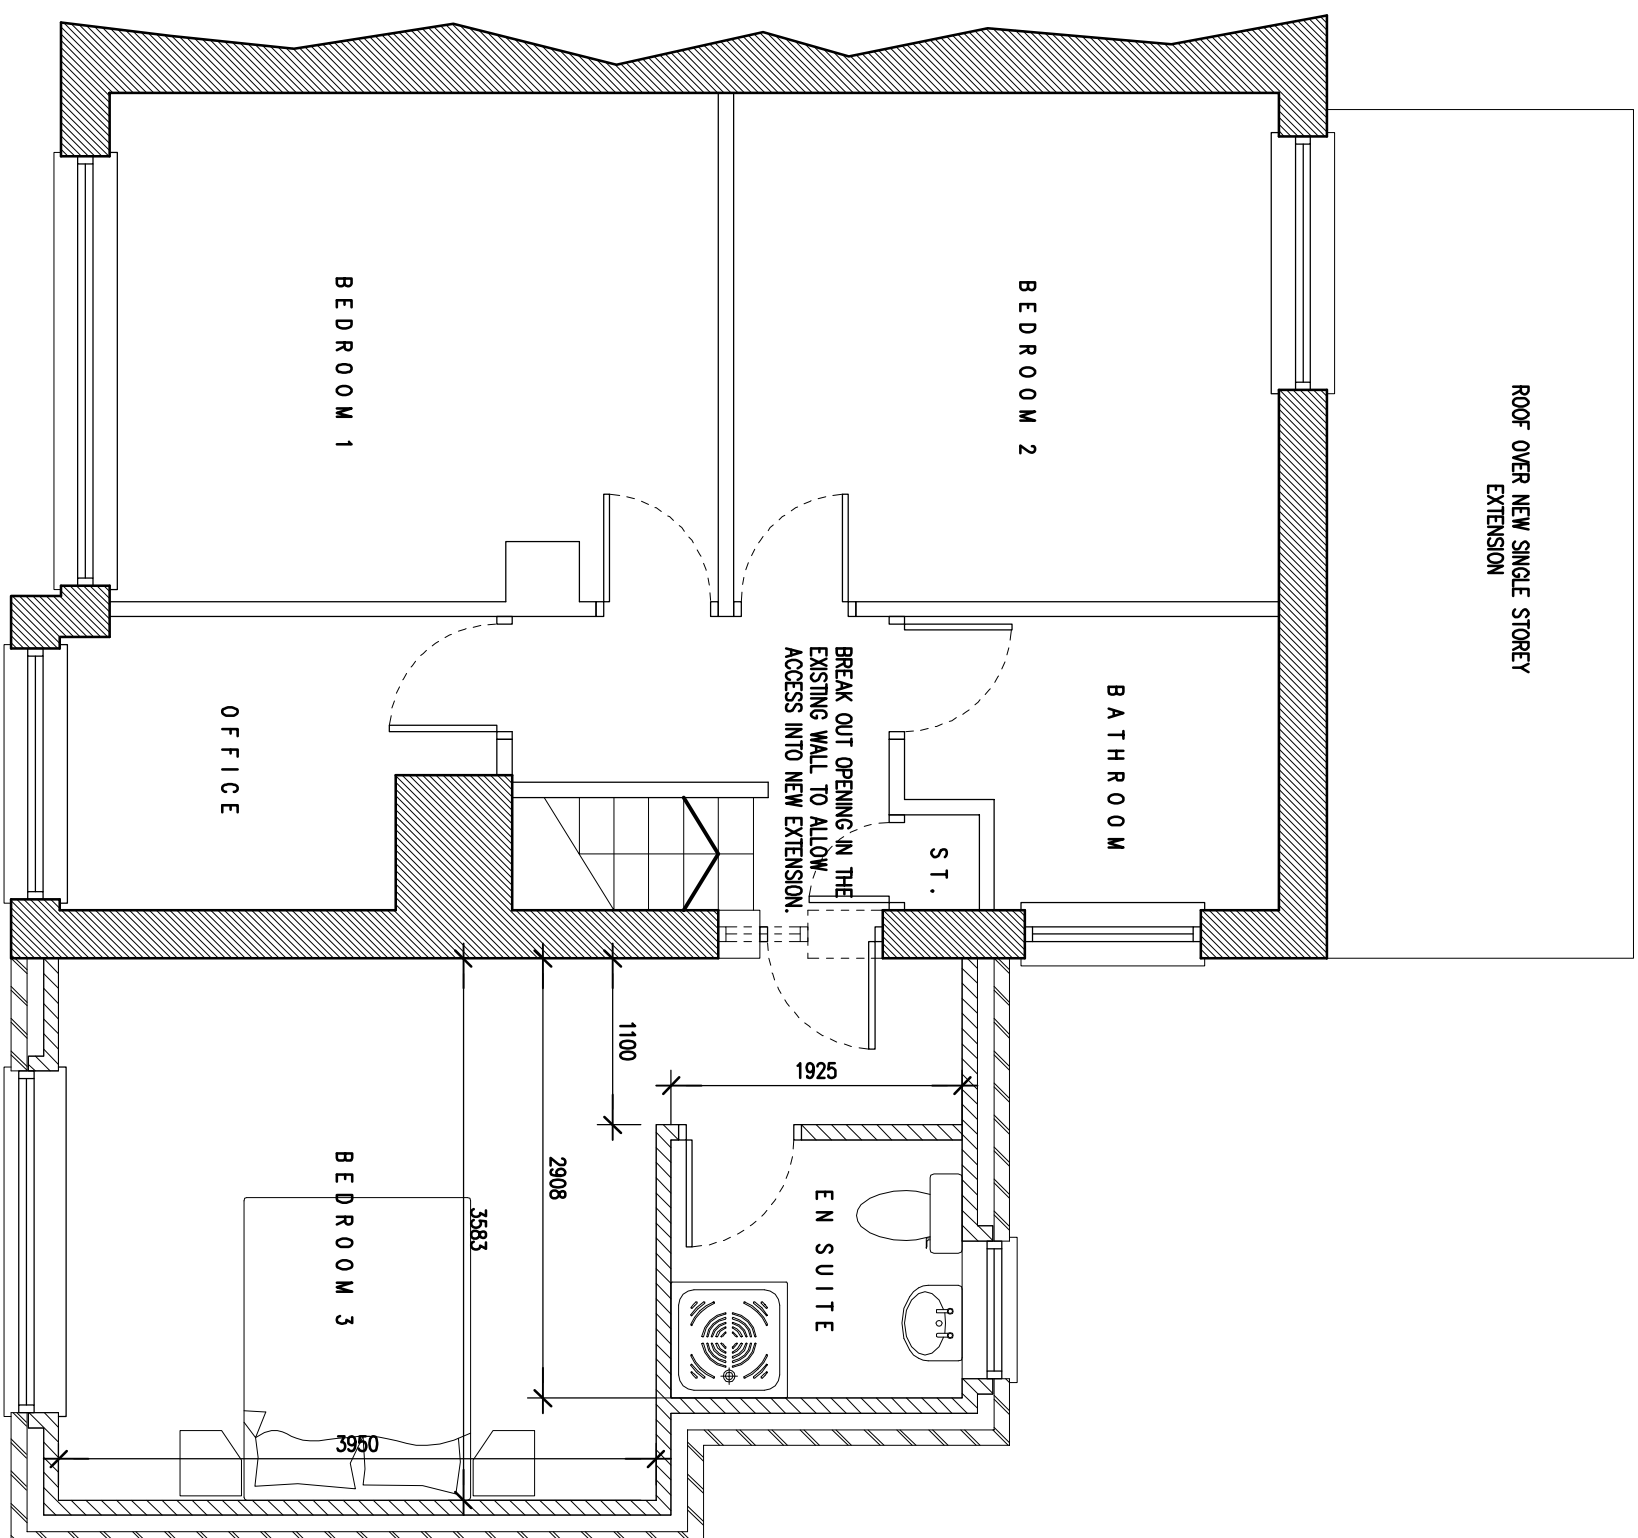

PROPOSED FIRST FLOOR
1:50

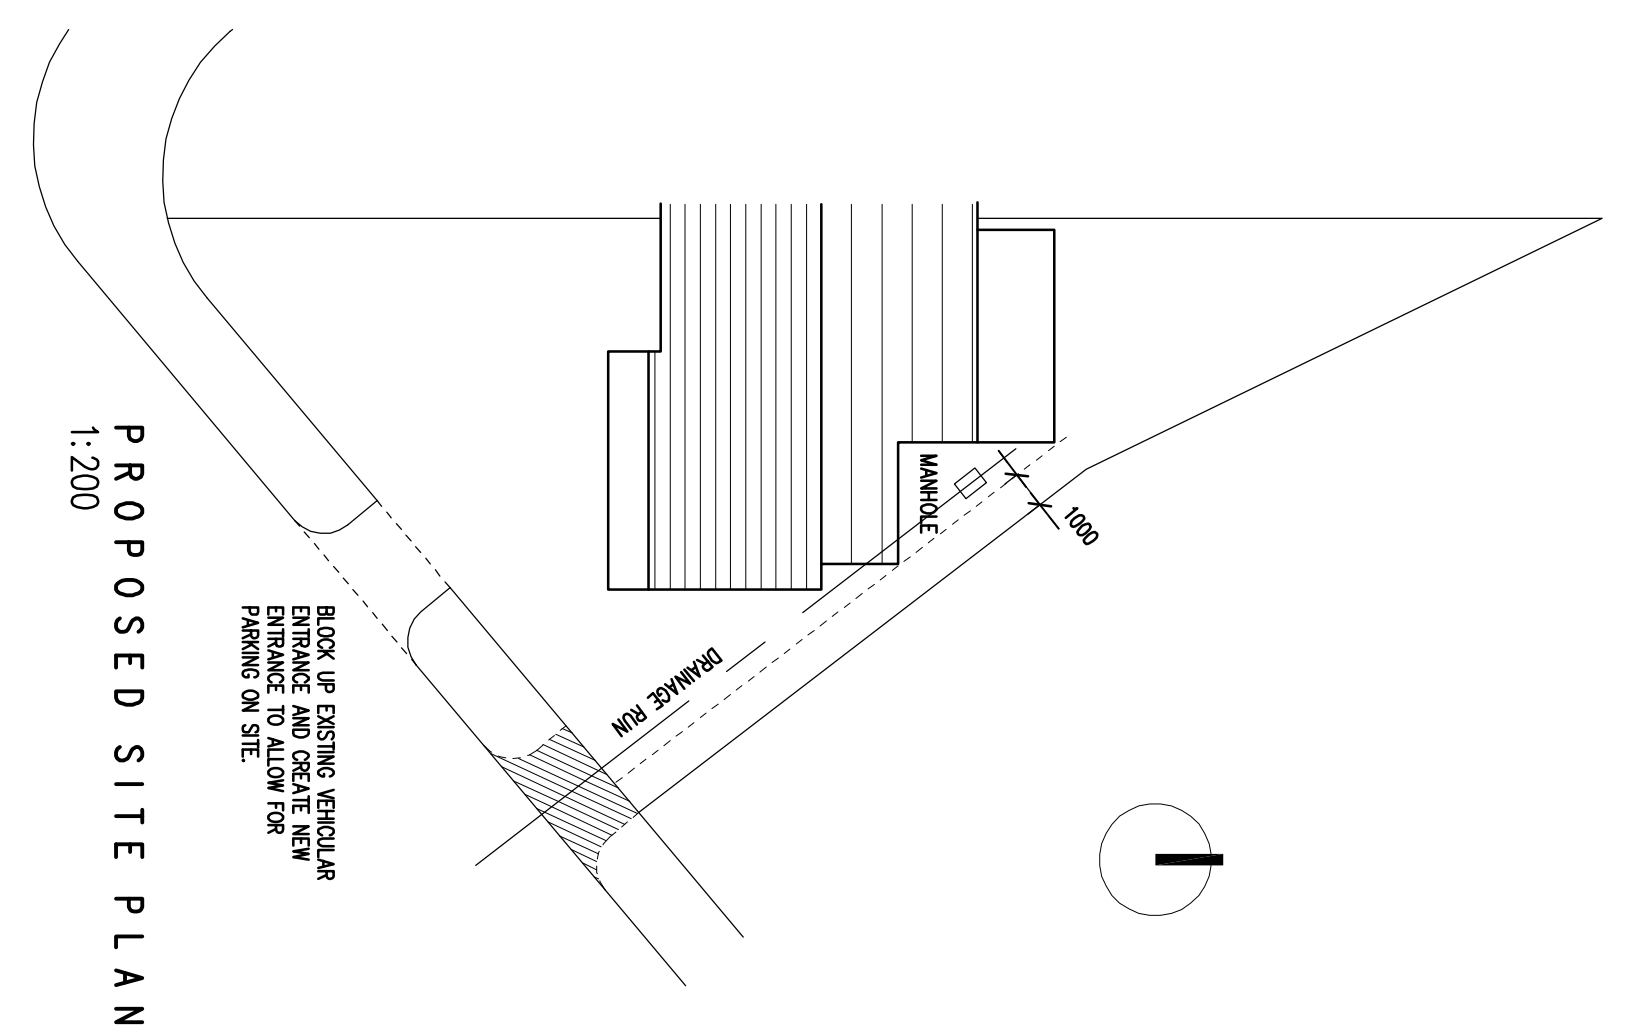

PROPOSED SITE PLAN
1:200

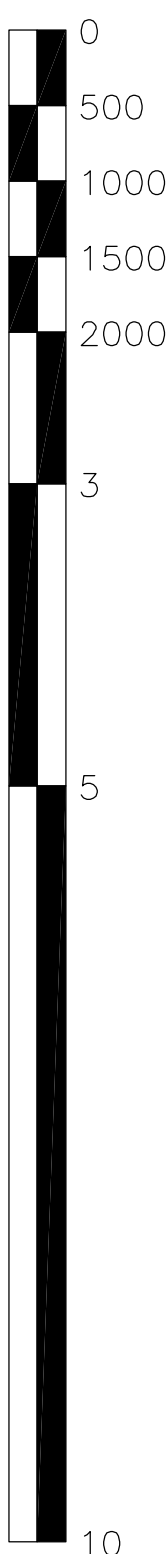

PROJECT		1 Winchester Way, Ardley	
TITLE		Proposed GAS	
SCALE	1:50	DATE	15.06.2011
DRAWN BY	IJ	REVIEWED	-
DRAWING NO	2011/01-02	REVISION	-
DRAWING PATH			