



Drawing No.	Rev No.
MMA001 -001	

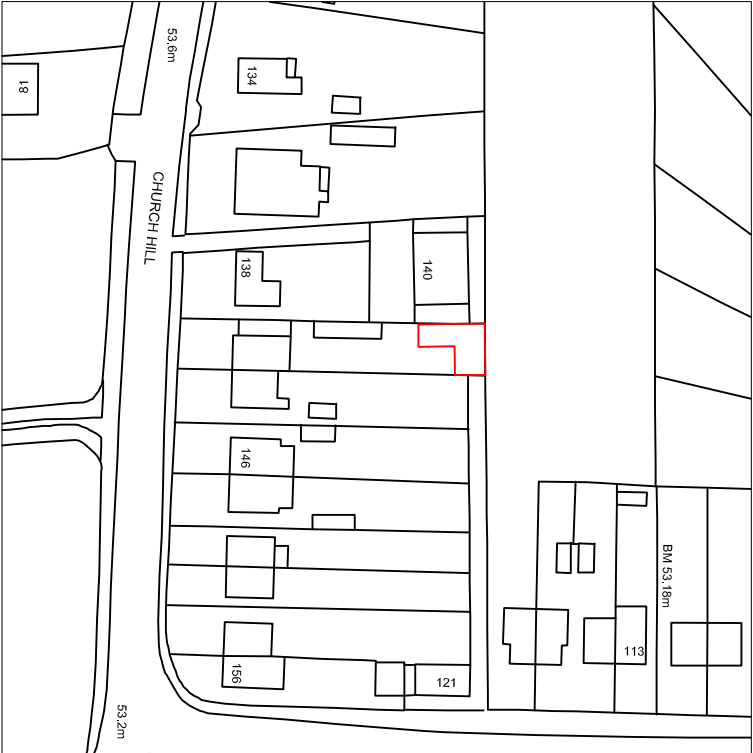

LOCATION PLAN
SCALE 1:1250 AT A3

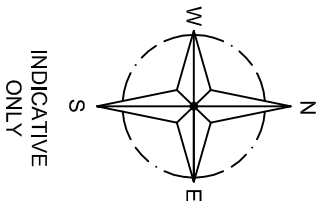

SITE PLAN
SCALE 1:500 AT A3

DO NOT SCALE: Contractor to check all dimensions and report any omissions or errors

NOTES

Rev	Description	By	CHK	App	Date
-----	-------------	----	-----	-----	------

JRB DESIGNS LTD
166 Churchfield Lane
Barnsley
S75 5FA
Tel: 01226 383542
Fax: 01226 380078
Mob: 07970 541192
Email: joine@jrbdesigns.co.uk
This drawing is copyright. © Jrbdesigns Ltd.

Client
MR M ALLEN

Drawing Title
SITE PLANS

Address
**142 CHURCH HILL
ROYSTON
BARNSELEY
S71 4AQ**

Project Title:
PROPOSED DETACHED GARAGE

Purpose of Issue:

PLANNING

Drawing Status
FIRST ISSUE

Scale at A3 AS SHOWN	Drawn By JRB	Date 11/12/2008		
Checked By MA	Date 11/12/2008	Approved By MA	Date 11/12/2008	
Project No. MMA001	Drawing No. 001		Revision -	

APPROVAL ☒ INFORMATION ☐ TENDER ☐ CONTRACT ☐ CONSTRUCTION ☐