

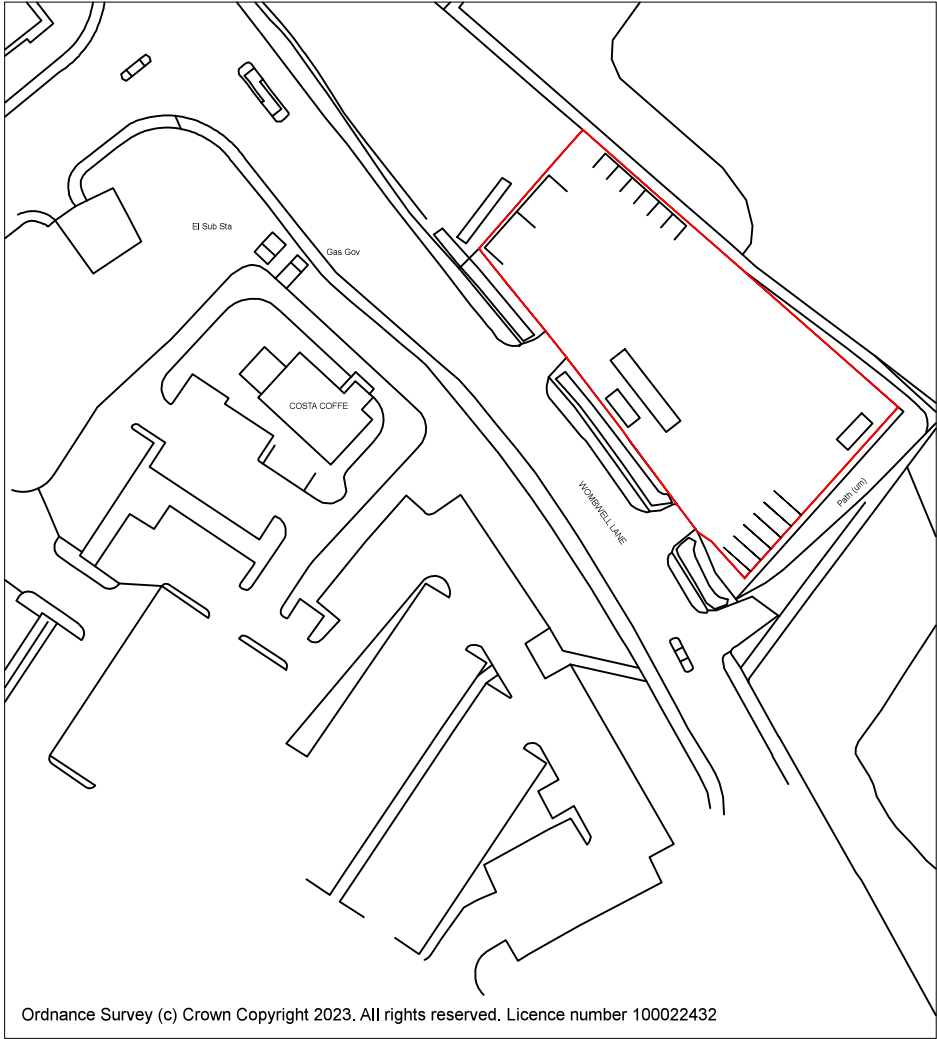
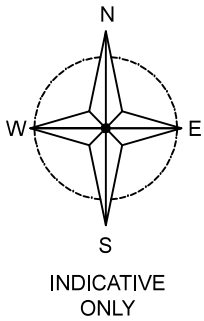


Drawing No.	Rev No.
MBH001-001	

 

LOCATION PLAN
SCALE 1:1250 AT A3

Ordnance Survey (c) Crown Copyright 2023. All rights reserved. Licence number 100022432

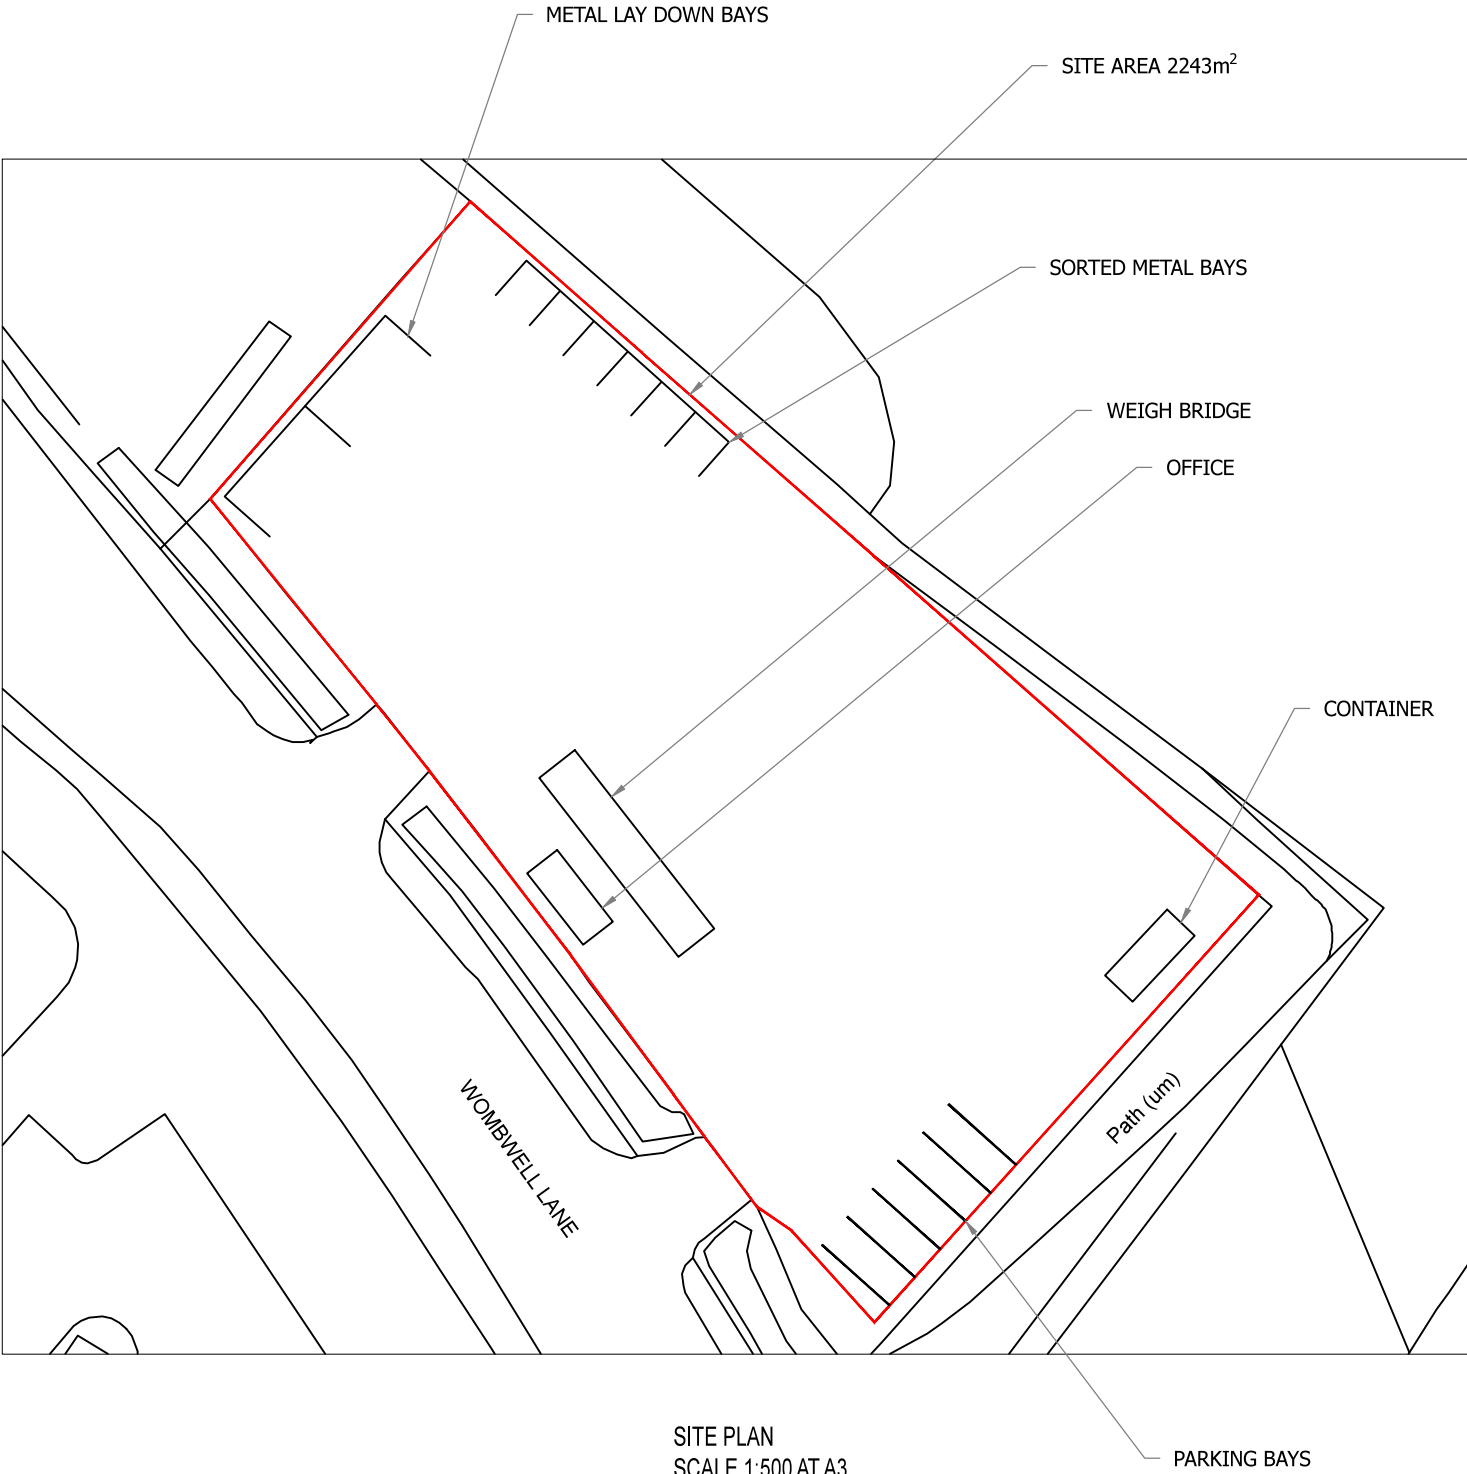

SITE PLAN
SCALE 1:500 AT A3

DO NOT SCALE: Contractor to check all dimensions and report any omissions or errors

NOTES

Rev	Description	By	Chk	App	Date
-----	-------------	----	-----	-----	------

JRB DESIGNS Ltd
1 Saville Road
Cudworth
Barnsley
S72 8LT
Tel: 01226 383542
Fax: 01226 380078
Mob: 07970 541192
Email: john@jrbdesigns.co.uk
This drawing is copyright. © jrbdesigns Ltd.

Client
**MR. B HAIGH
8 GRANGE RISE
HEMSWORTH
WF9 4TW**

Drawing Title
SITE PLANS

Address
**LAND OFF WOMBWELL LANE
STAIRFOOT
BARNSELY**

Project Title:
**PROPOSED CHANGE OF USE
TO RECYCLING YARD**

Purpose of Issue:
PLANNING

Drawing Status
FIRST ISSUE

Scale at A3 AS SHOWN	Drawn By JRB	Date 06/03/2023
Checked By	Date 06/03/2023	Approved By Date 06/03/2023
Project No. MBH001	Drawing No. 001	Revision -

APPROVAL ☒ INFORMATION ☐ TENDER ☐ CONTRACT ☐ CONSTRUCTION ☐