



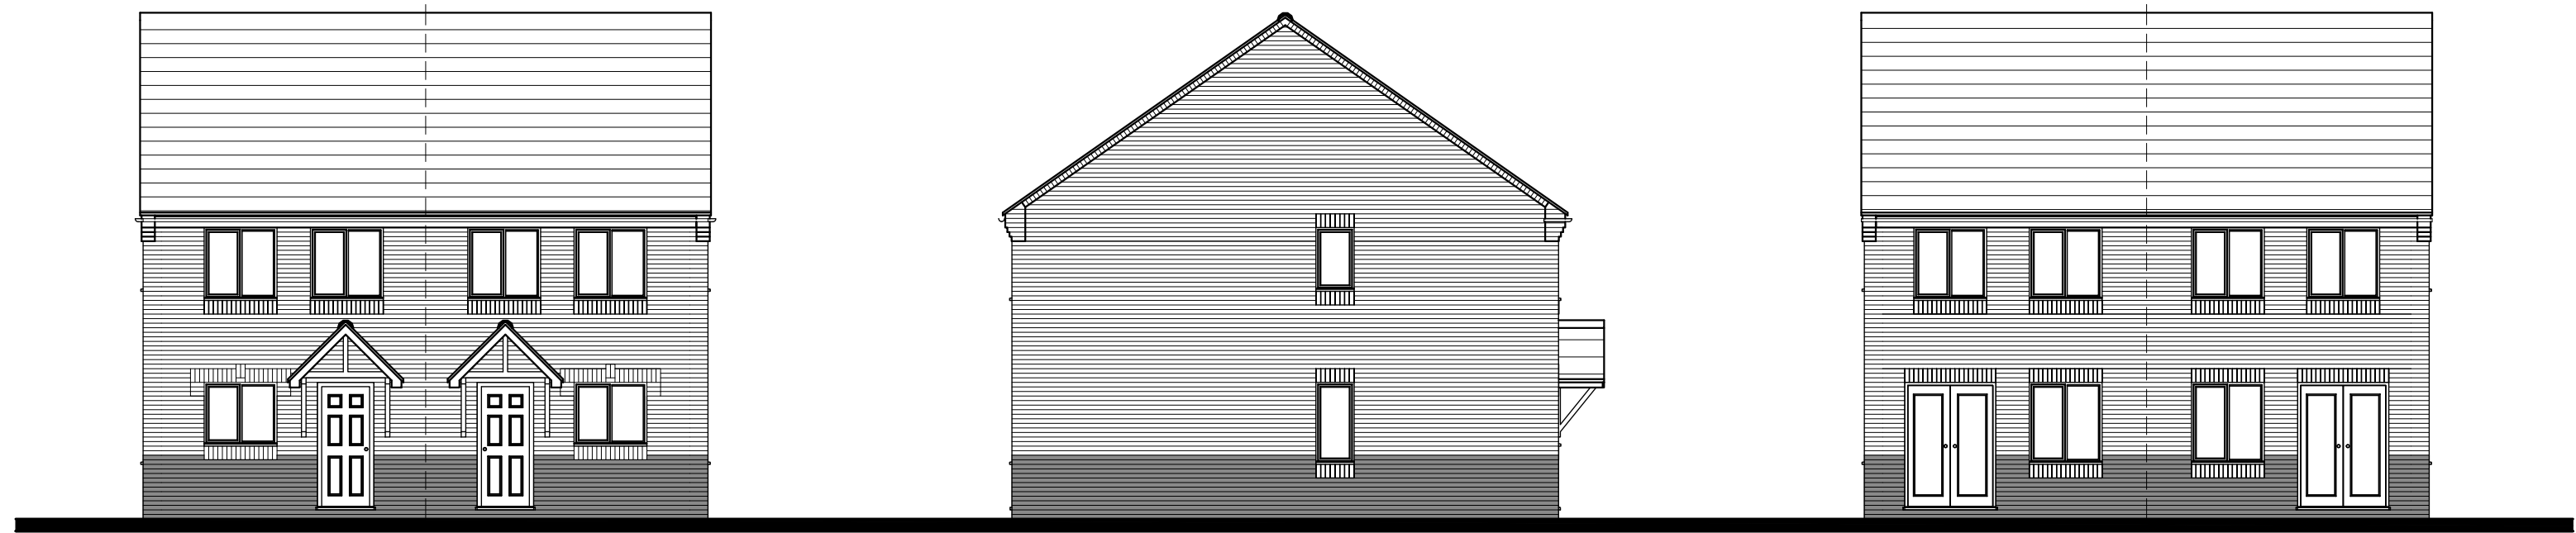


FRONT ELEVATION

SIDE ELEVATION


REAR ELEVATION

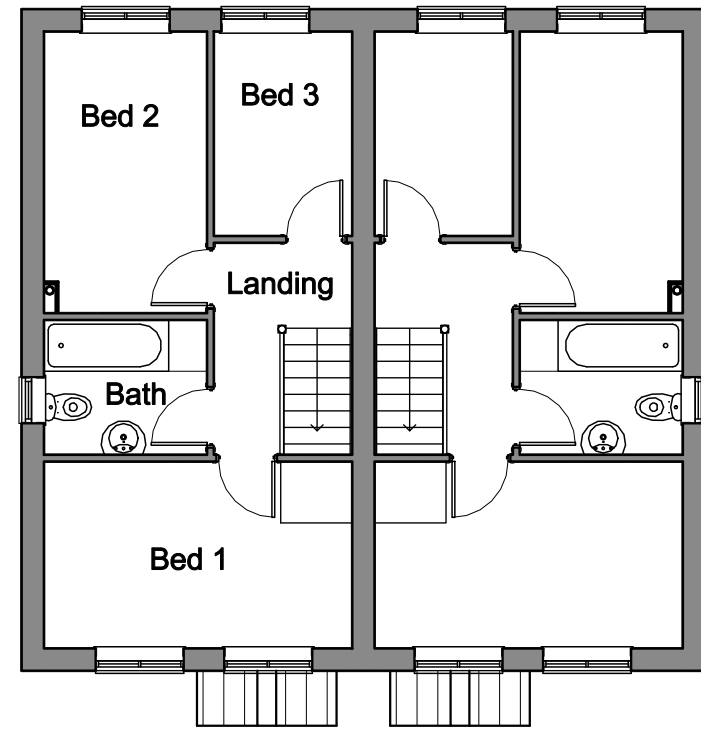

FIRST FLOOR PLAN

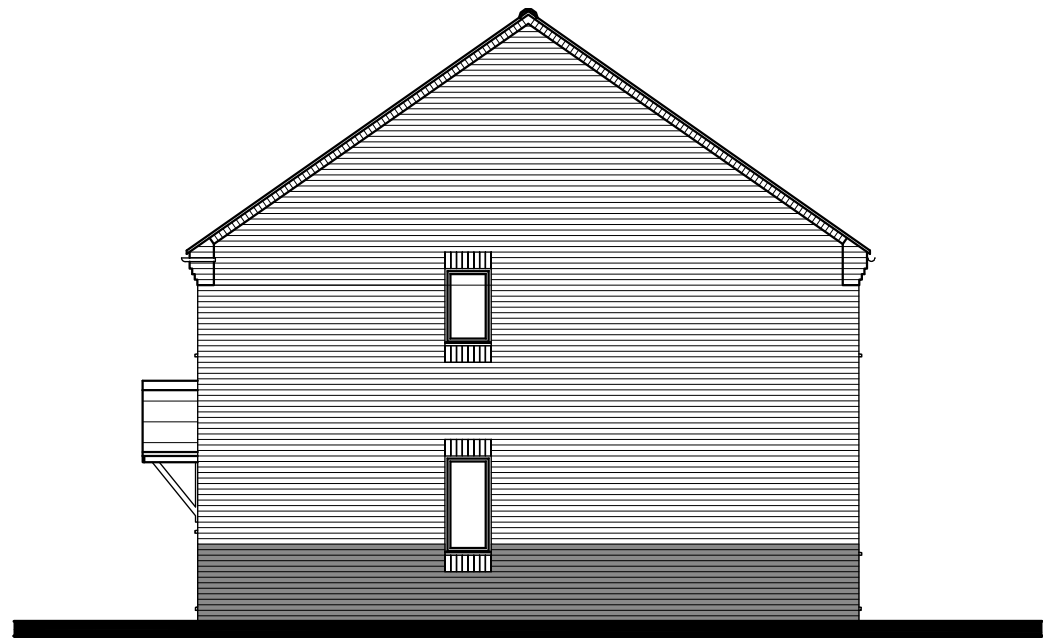

SIDE ELEVATION

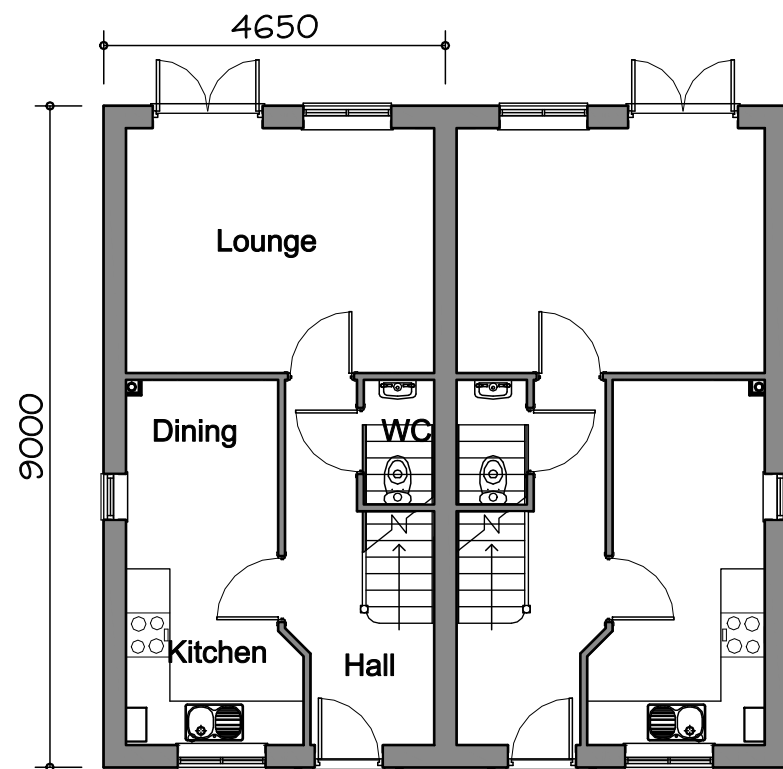

GROUND FLOOR PLAN



optional bay window
SIDE ELEVATION



FLOOR AREA
70.56m², 759ft²

Richard Ward Design **RW**
Chartered Architectural Technologist
Architectural Design & Development Consultant
Richard S. Ward 2, Burtram Close
M.C.I.A.T. Weston Favell
Telephone 01604 410943 Northampton NN3 3PH
**PLANNING
DRAWING**

301 dwelling type		
GLEESON REGENERATION & HOMES		
A. Type redesign.	11.02.11	Scale
B. Front door canopy revised.	29.03.11	
C. Brickwork detailing, front door, option elevation	28.08.12	1:100
D. Dimensions added	22.10.12	
		Date
		July.10
		Dwg No
		301/1D