


Drawing No.	Rev No.
MMW001 -004	

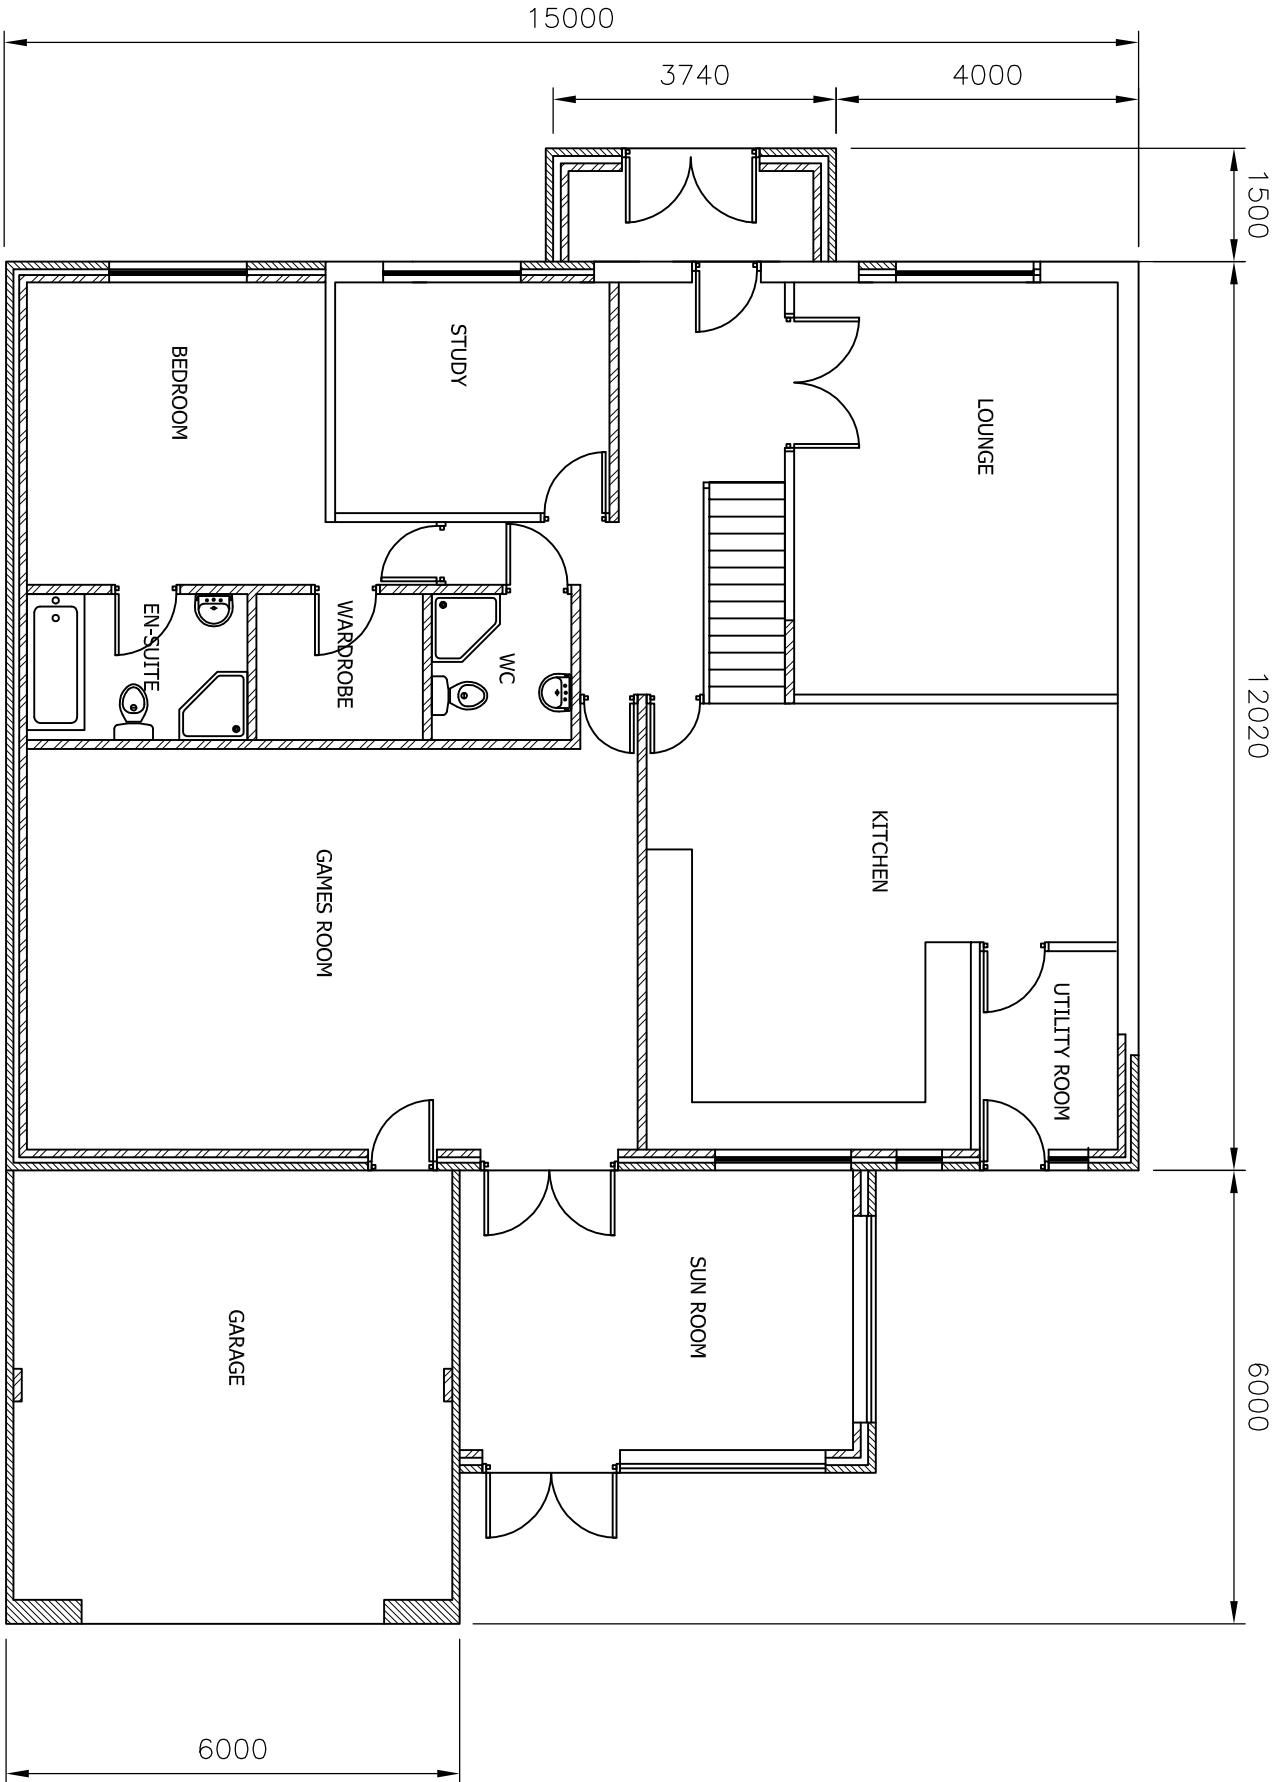

PROPOSED GROUND FLOOR PLAN
SCALE 1:100 AT A3

DO NOT SCALE: Contractor to check all dimensions and report any omissions or errors

NOTES

Rev	Description	By	Chk	App	Date
-----	-------------	----	-----	-----	------

JRB DESIGNS LTD
166 Churchfield Lane
Barton
Barnsley
S75 5EA
Tel: 01226 383542
Fax: 01226 380078
Mob: 07970 541192
Email: joine@jrbdesigns.co.uk
This drawing is copyright. © Jrbdesigns Ltd.

Client
MR M WILKINSON

Drawing Title
PROPOSED GF PLAN

Address
5 BROADWAY
BROADWAY
BARNLEY
S70 6QQ

Project Title:
PROPOSED REMODELING OF
DETACHED BUNGALOW

Purpose of Issue:

PLANNING

Drawing Status
FIRST ISSUE

Scale at A3	Drawn By	Date
AS SHOWN	JRB	27/04/2009
Checked By	Approved By	Date
MMW	MMW	27/04/2009
Project No.	Drawing No.	Revision
MMW001	004	-

APPROVAL ☒ INFORMATION ☐ TENDER ☐ CONTRACT ☐ CONSTRUCTION ☐