
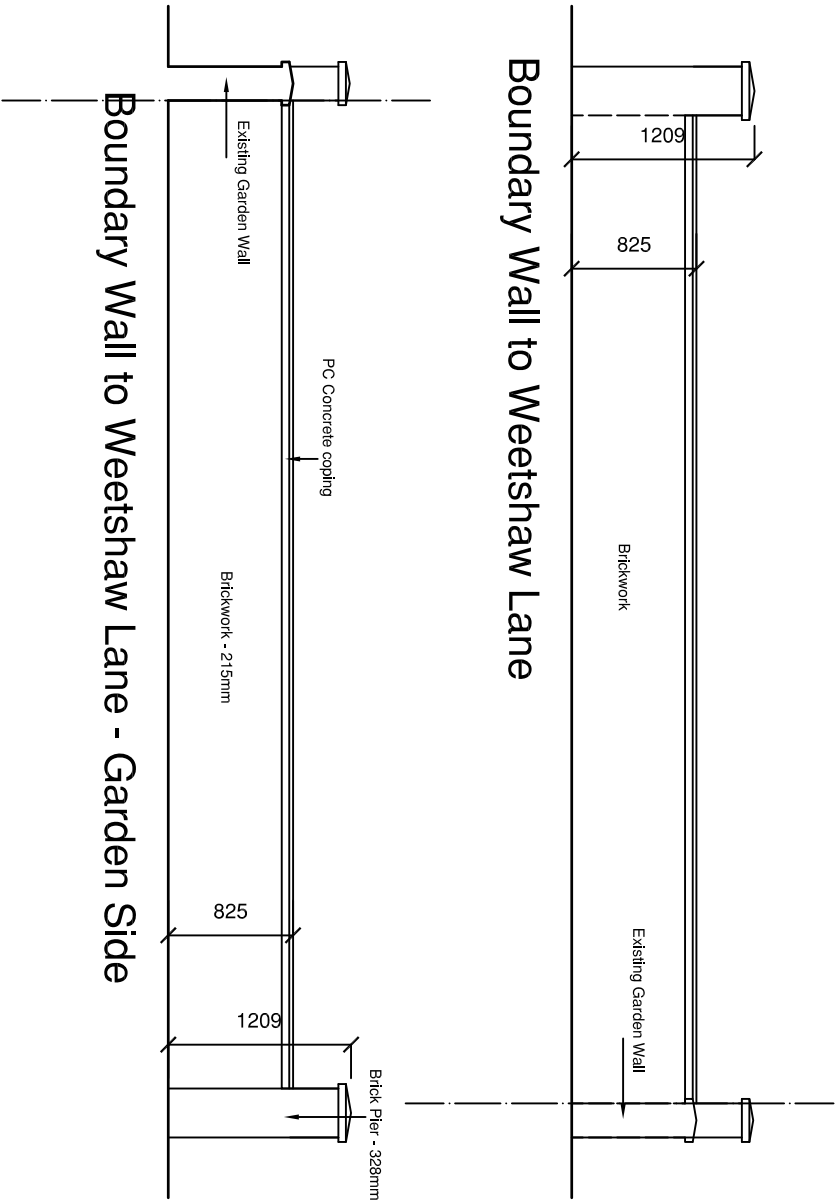


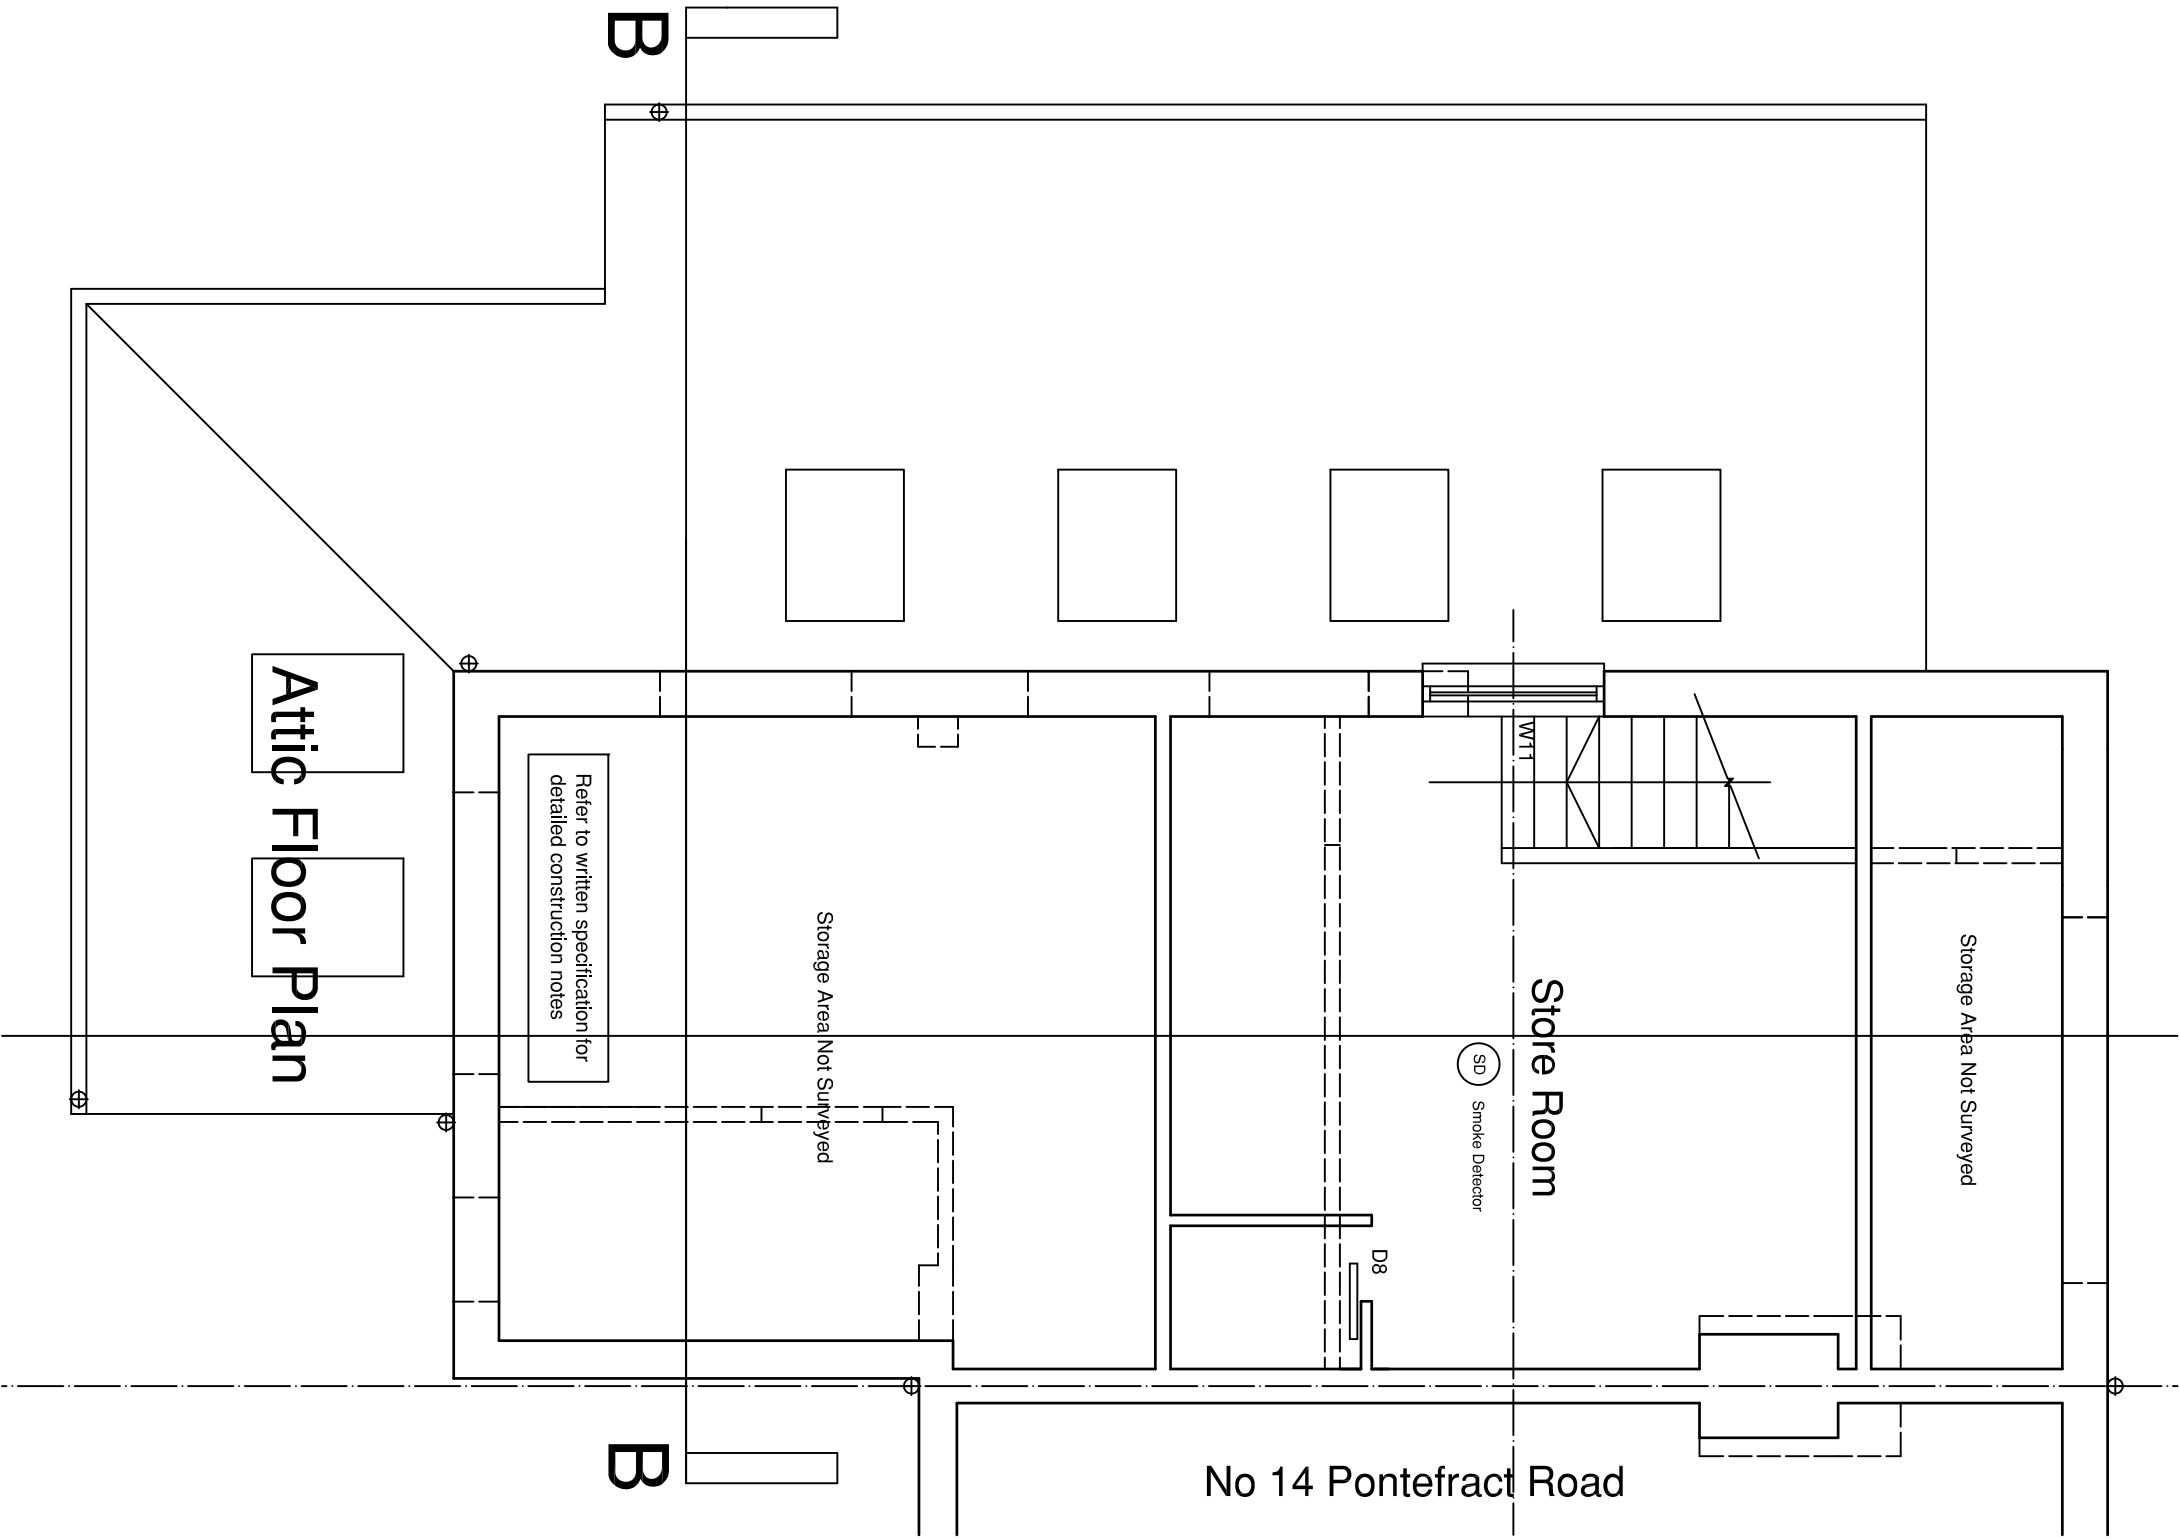

B	14.11.14	As submitted for planning & building regulation approvals
A	04.10.14	General Update
Rev	Date	Notes

GRAHAM WILLIS

Chartered Architect

33 The Green, Town Street, Gilesgorse, Leeds LS27 7AB

Telephone 0113-2520310 - Email info@willis-architects.co.uk

www.willis-architects.co.uk

CLIENT/PROJECT

Proposed Single Storey, Side & Rear Extension
To No 12 Pontefract Road, Station, Barnsley, S72 8QP
For Mrs M. Allen

CONTENT

Proposed Plans - Second/Attic Floor Plan &
Boundary Wall Details to Weetshaw Lane

DRAWN	GCV	SCALE	1:50	REVISION
DATE	Sept 2014			
Original Drawing Size - A3				

JOB No	1035	DRAWING No	345	B
--------	------	------------	-----	---