


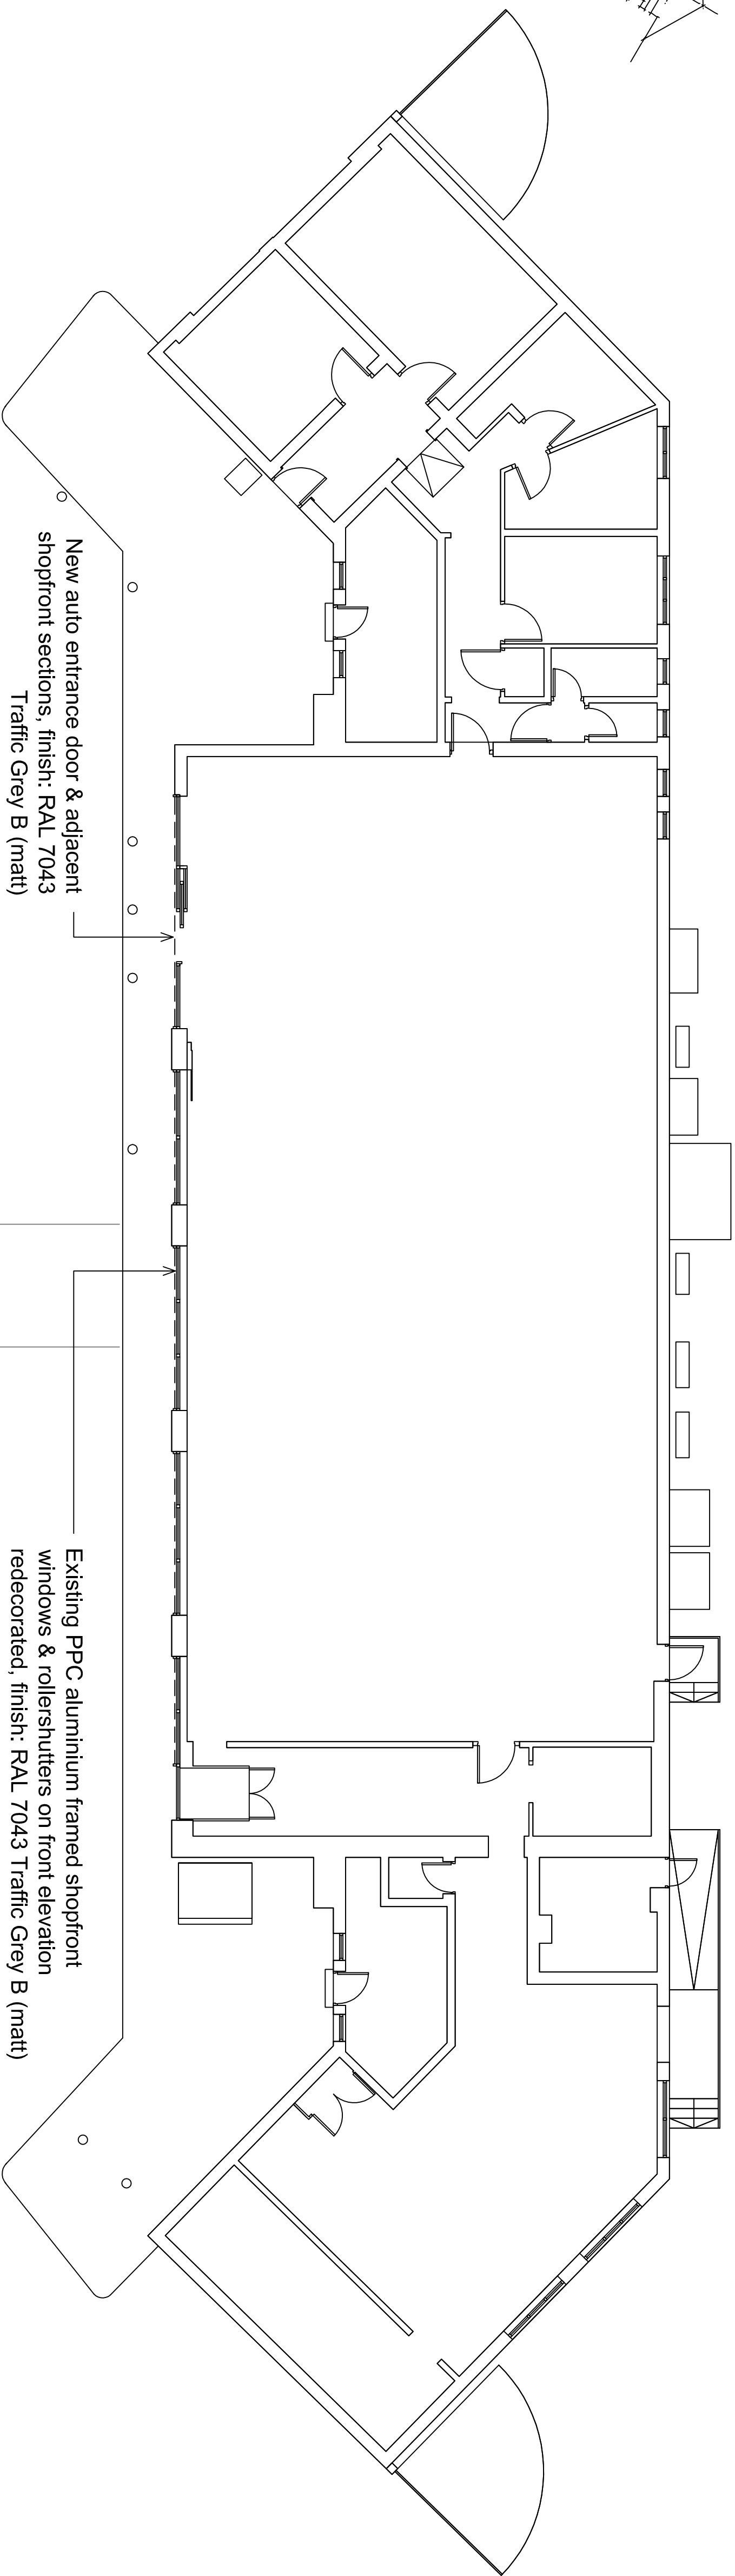
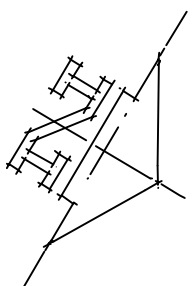


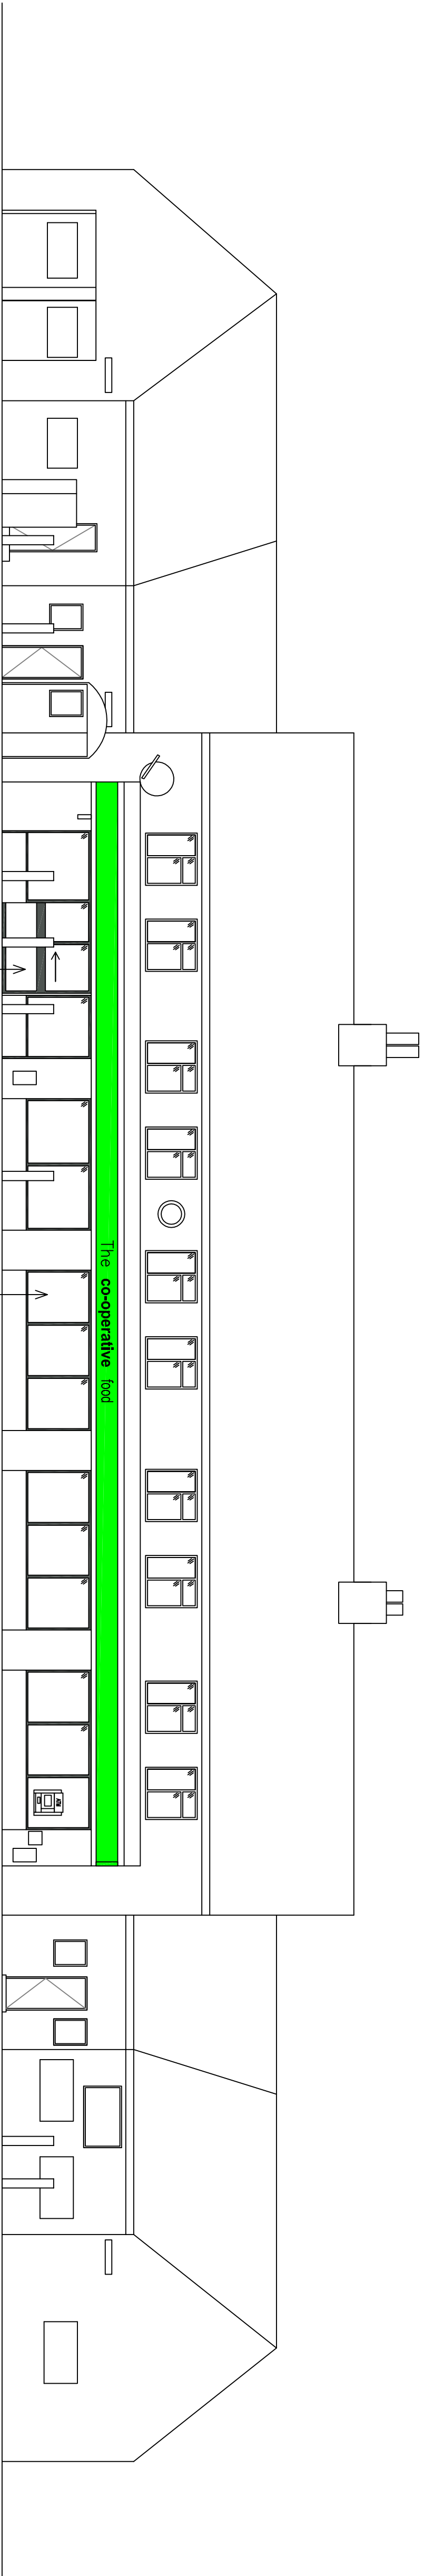

GROUND FLOOR PLAN

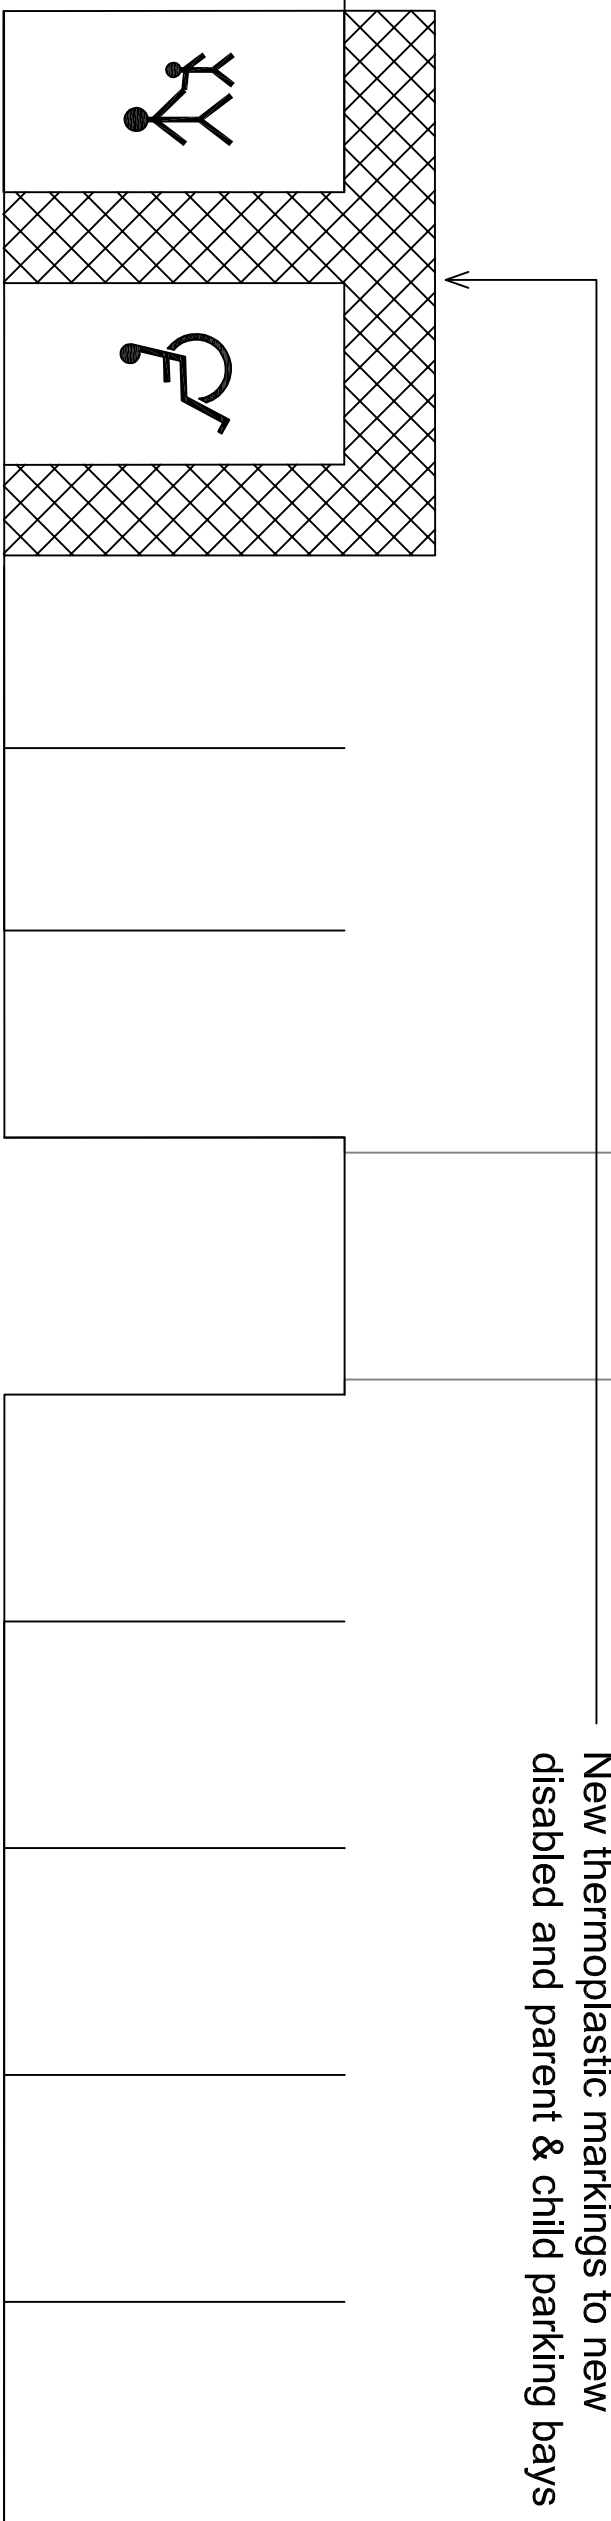

FRONT ELEVATION

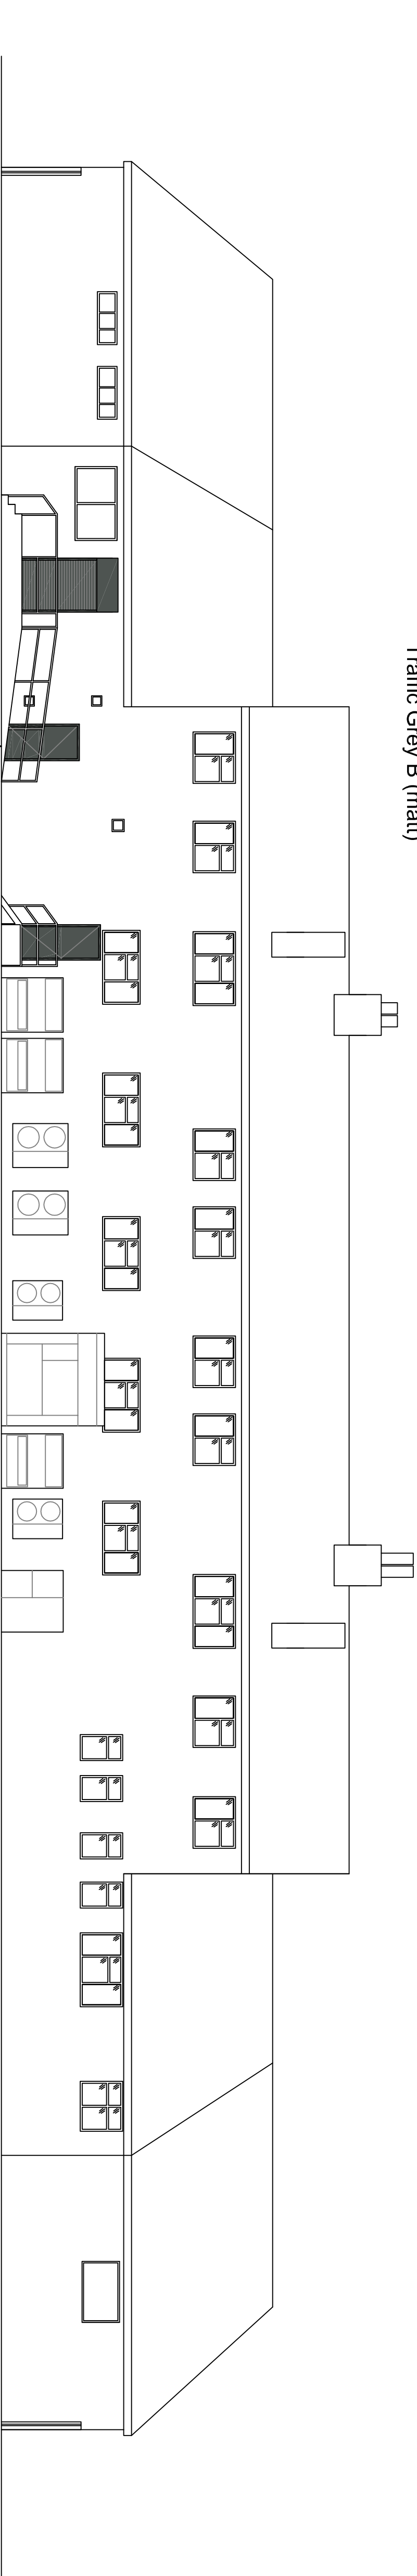

REAR ELEVATION

SCALE 1:100



© THE CONTENTS OF THIS DRAWING REMAIN THE SOLE PROPERTY OF WELLSFIELD ASSOCIATES AND MUST NOT BE COPIED OR REPRODUCED WITHOUT PRIOR PERMISSION.	
FULL SURVEY NOT CARRIED OUT. DRAWING PRODUCED USING INFORMATION SUPPLIED BY THE CLIENT	
Wellsfield Associates	
80 High Street, Huddersfield, West Yorkshire, SS17 2PB Tel: 01702 551123 Fax: 01702 558530 mail@wellsfieldassociates.co.uk	
project	
Co-op Store	
Carr Head Lane, St Andrews Square, South Yorkshire. S63 8DD.	
PROPOSED DETAILS	
date	drawn
Apr '14	DAR
scale	dlg no.
1:100@A1	2409.03