



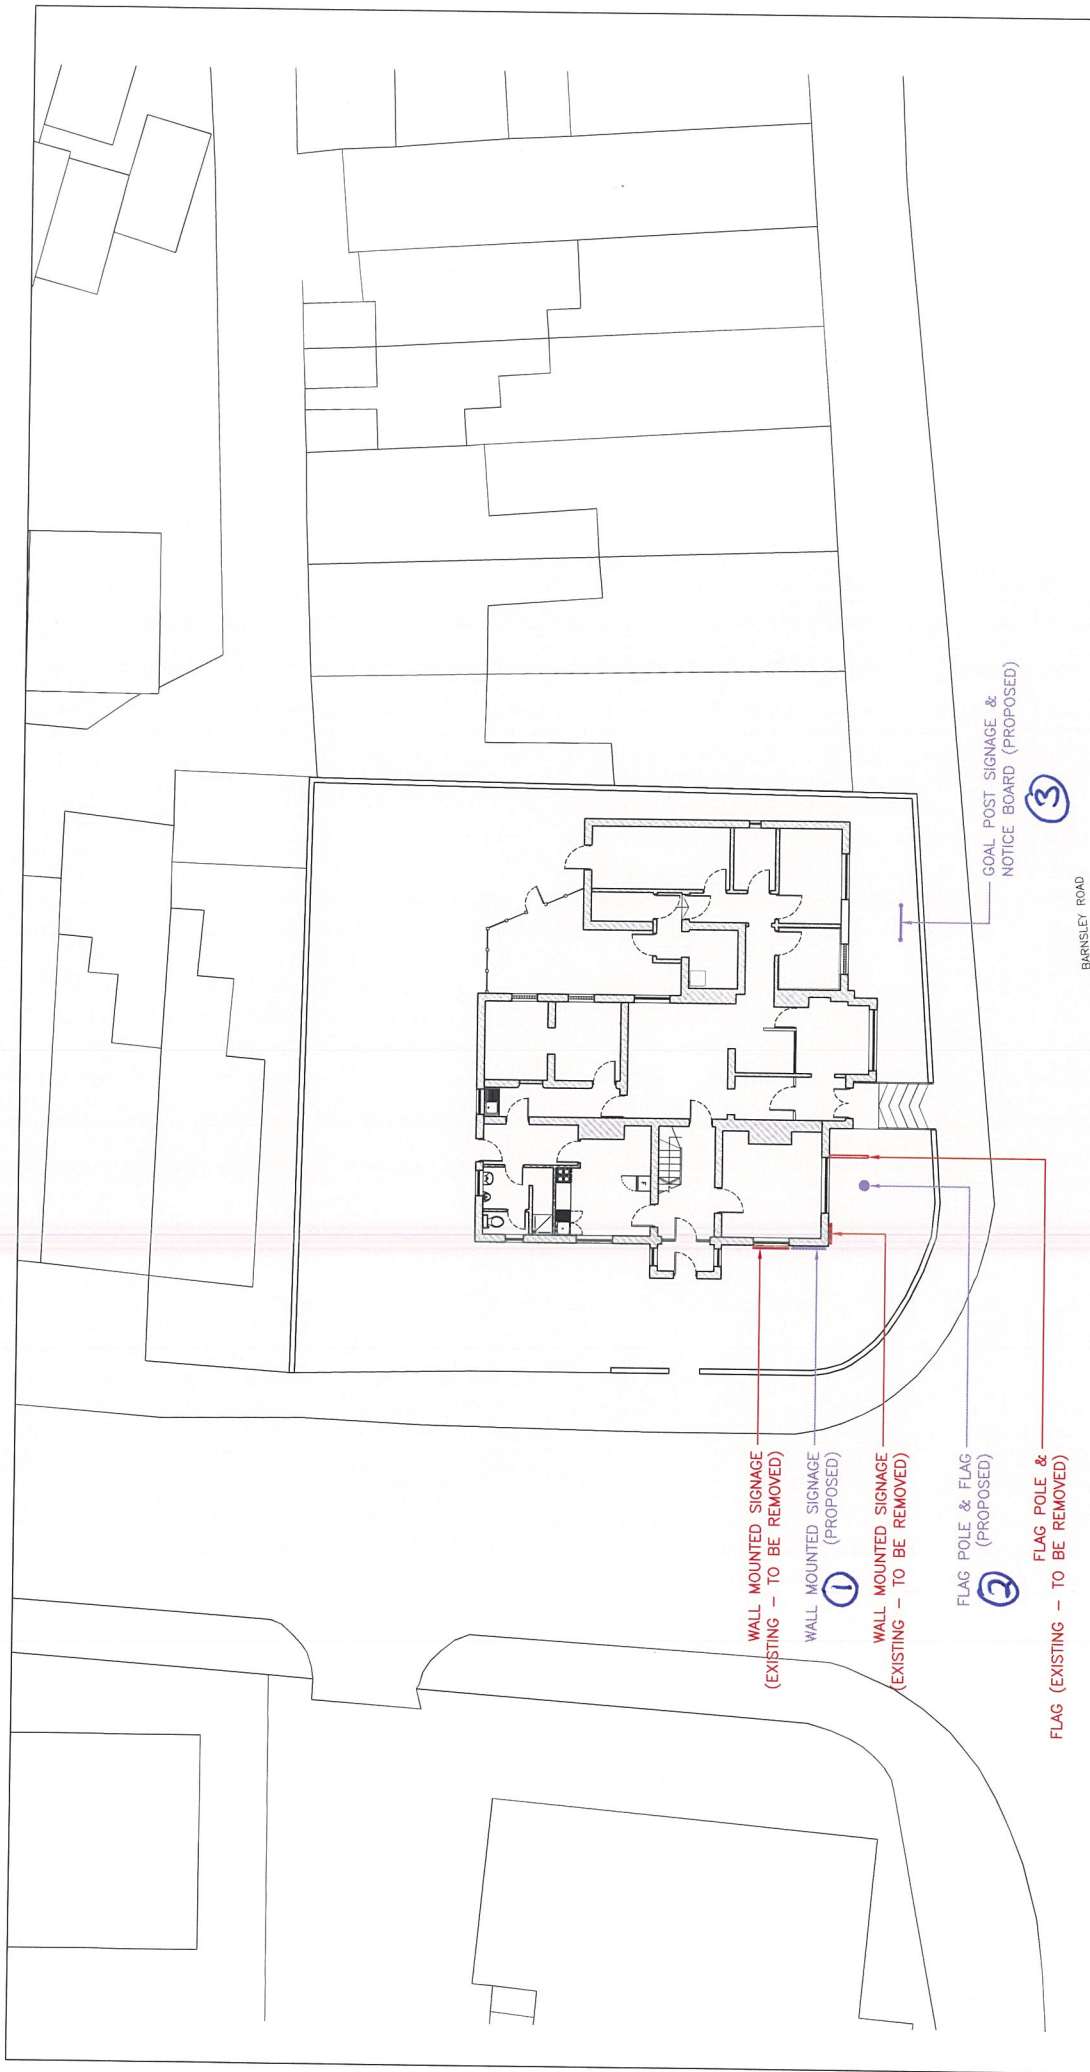

 South Yorkshire POLICE				Project Goldthorpe Police Station		District Barnsley	
				Drawing Title Site Plan Signage		Drawing Number UPRN_3110 SK01	
				Drawing By HW		Date 03.06.13	
				Scale 1:200@A3		Revision D	
-	-	-	-				
D	HW	13.08.13	Flag pole revised				
C	HW	01.08.13	Notice board added				
B	HW	23.07.13	Signage revised				
A	HW	03.07.13	Notes added				
Rev	By	Date	Description				

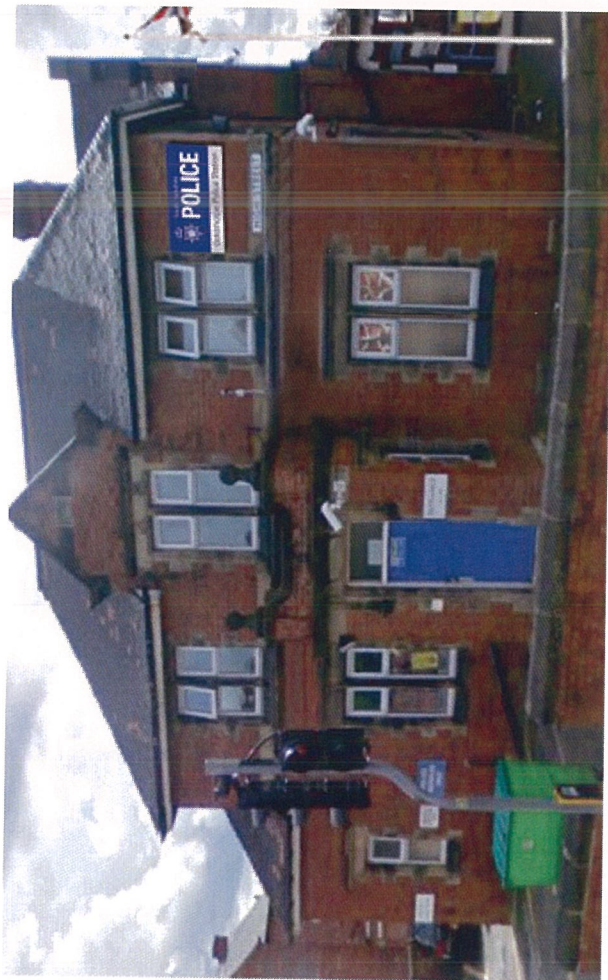


①

Front elevation, Goldthorpe Police Station, Barnsley



② + ③

Proposed free standing sign

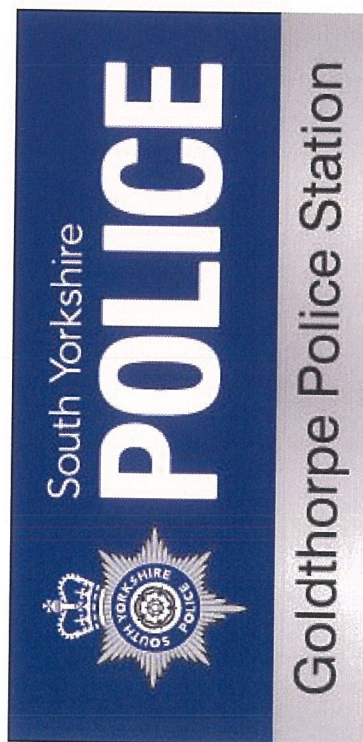


①

Wall mounted sign (1400x800mm)



4m high flag pole with 1 1/2 yard flag

②

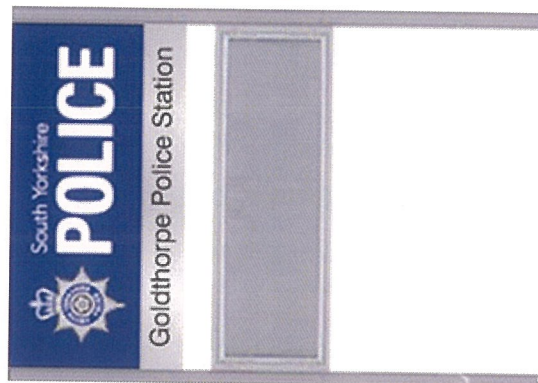

③

Free standing sign with notice board below
(Sign: 1200x600mm, Notice Board: 1200x450mm)