


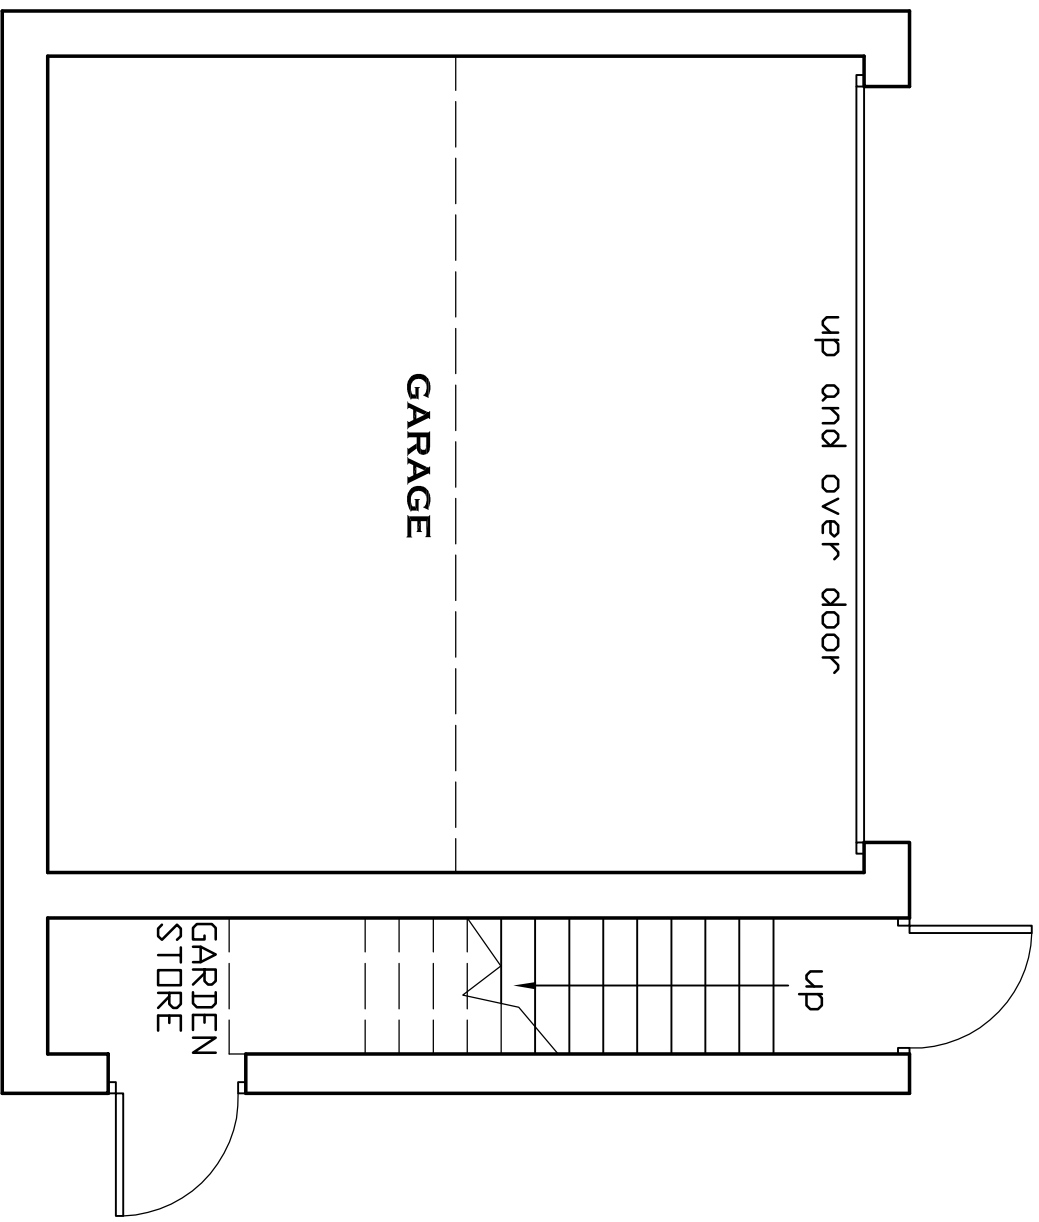
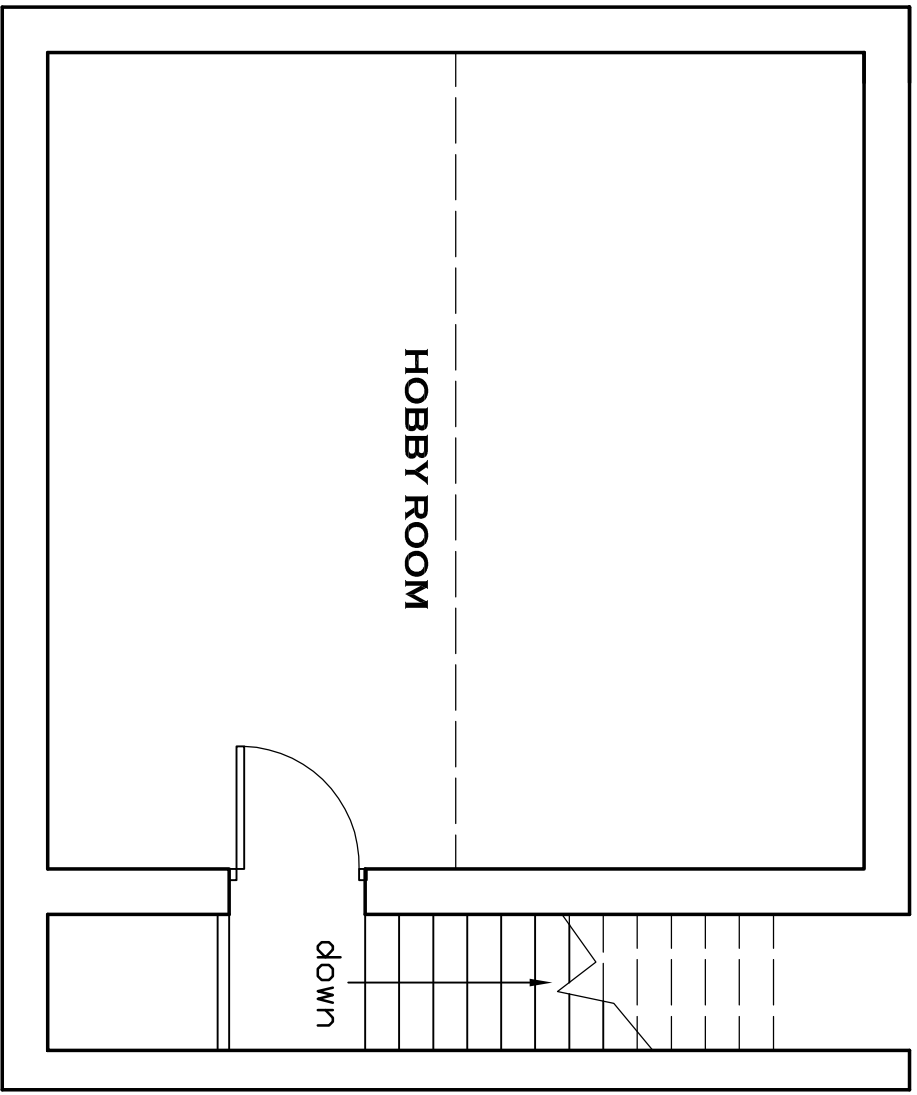
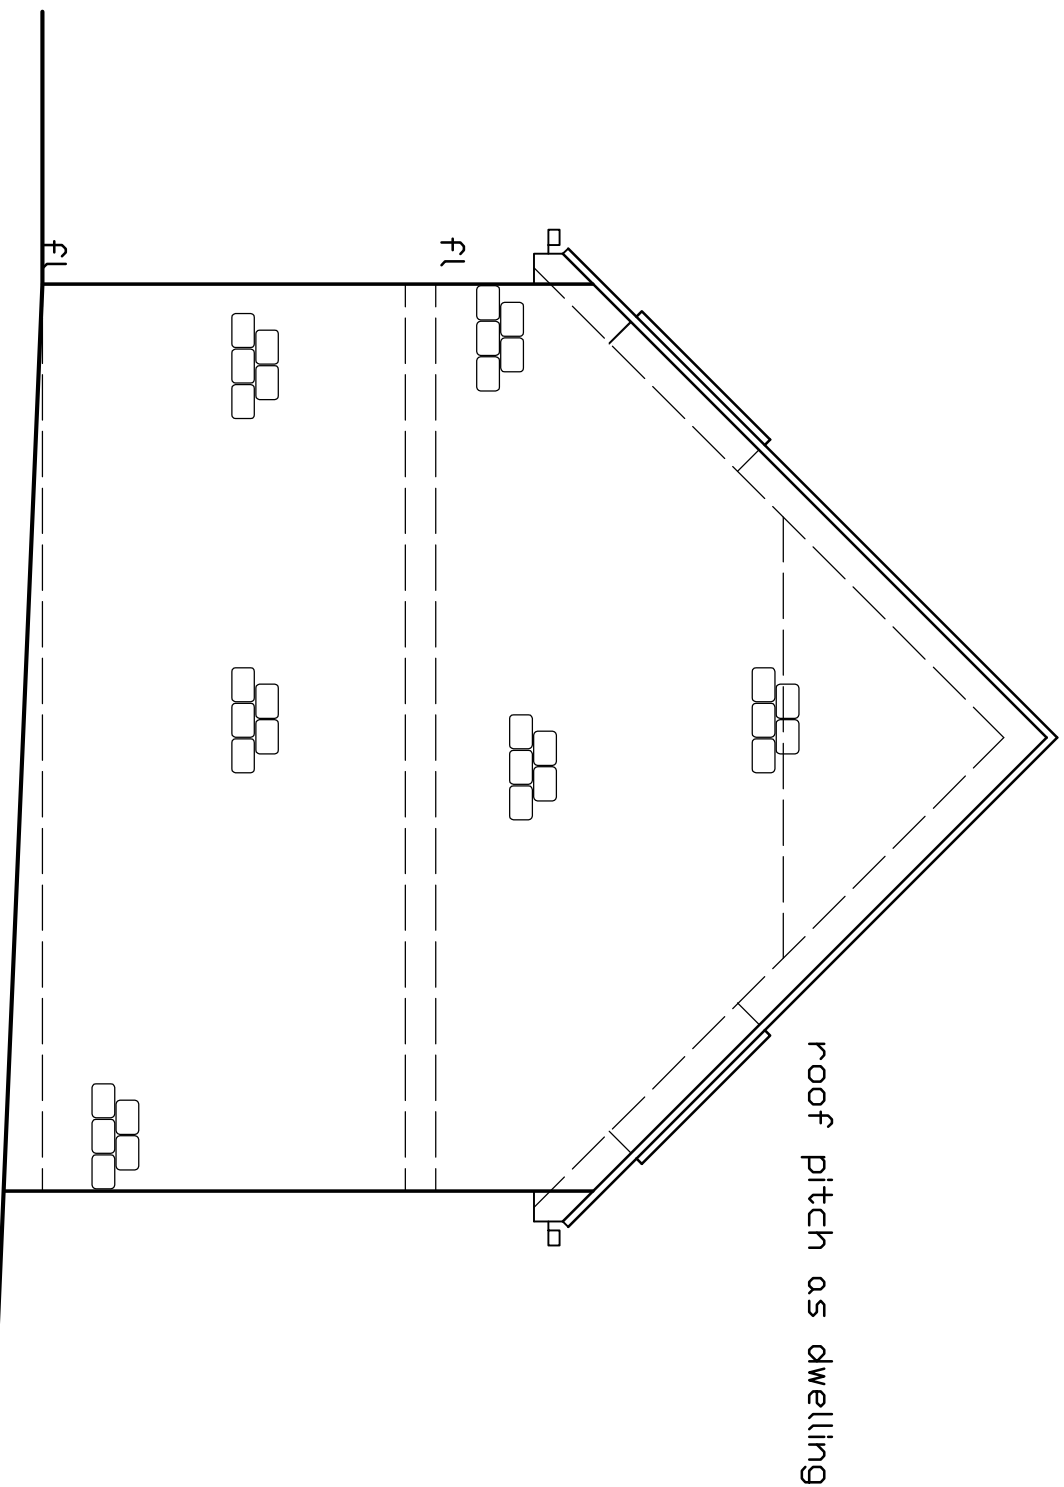
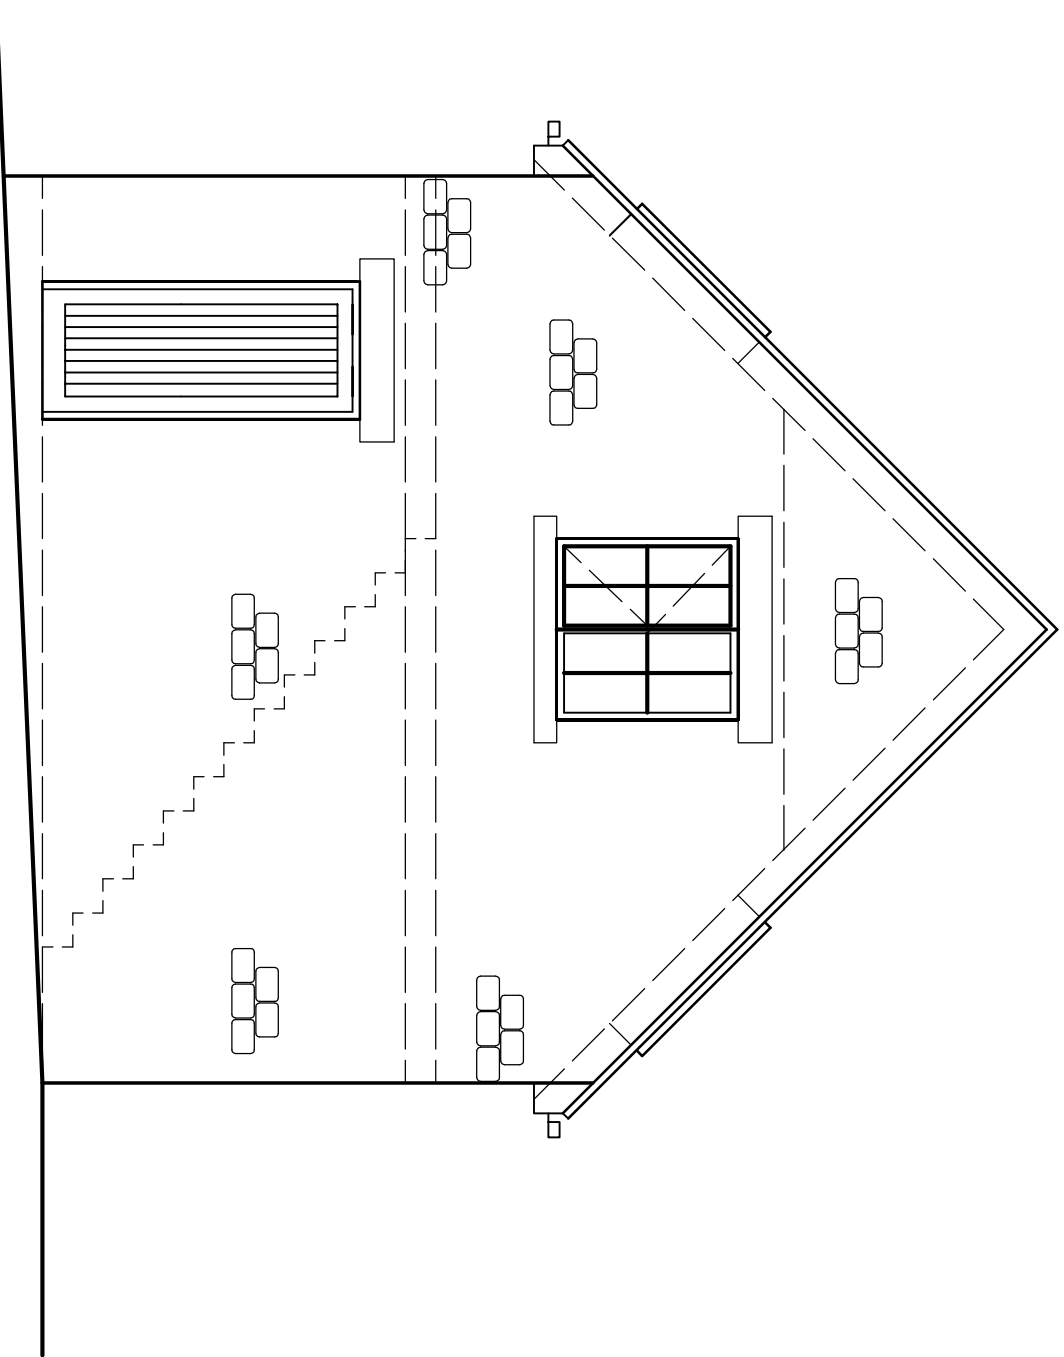


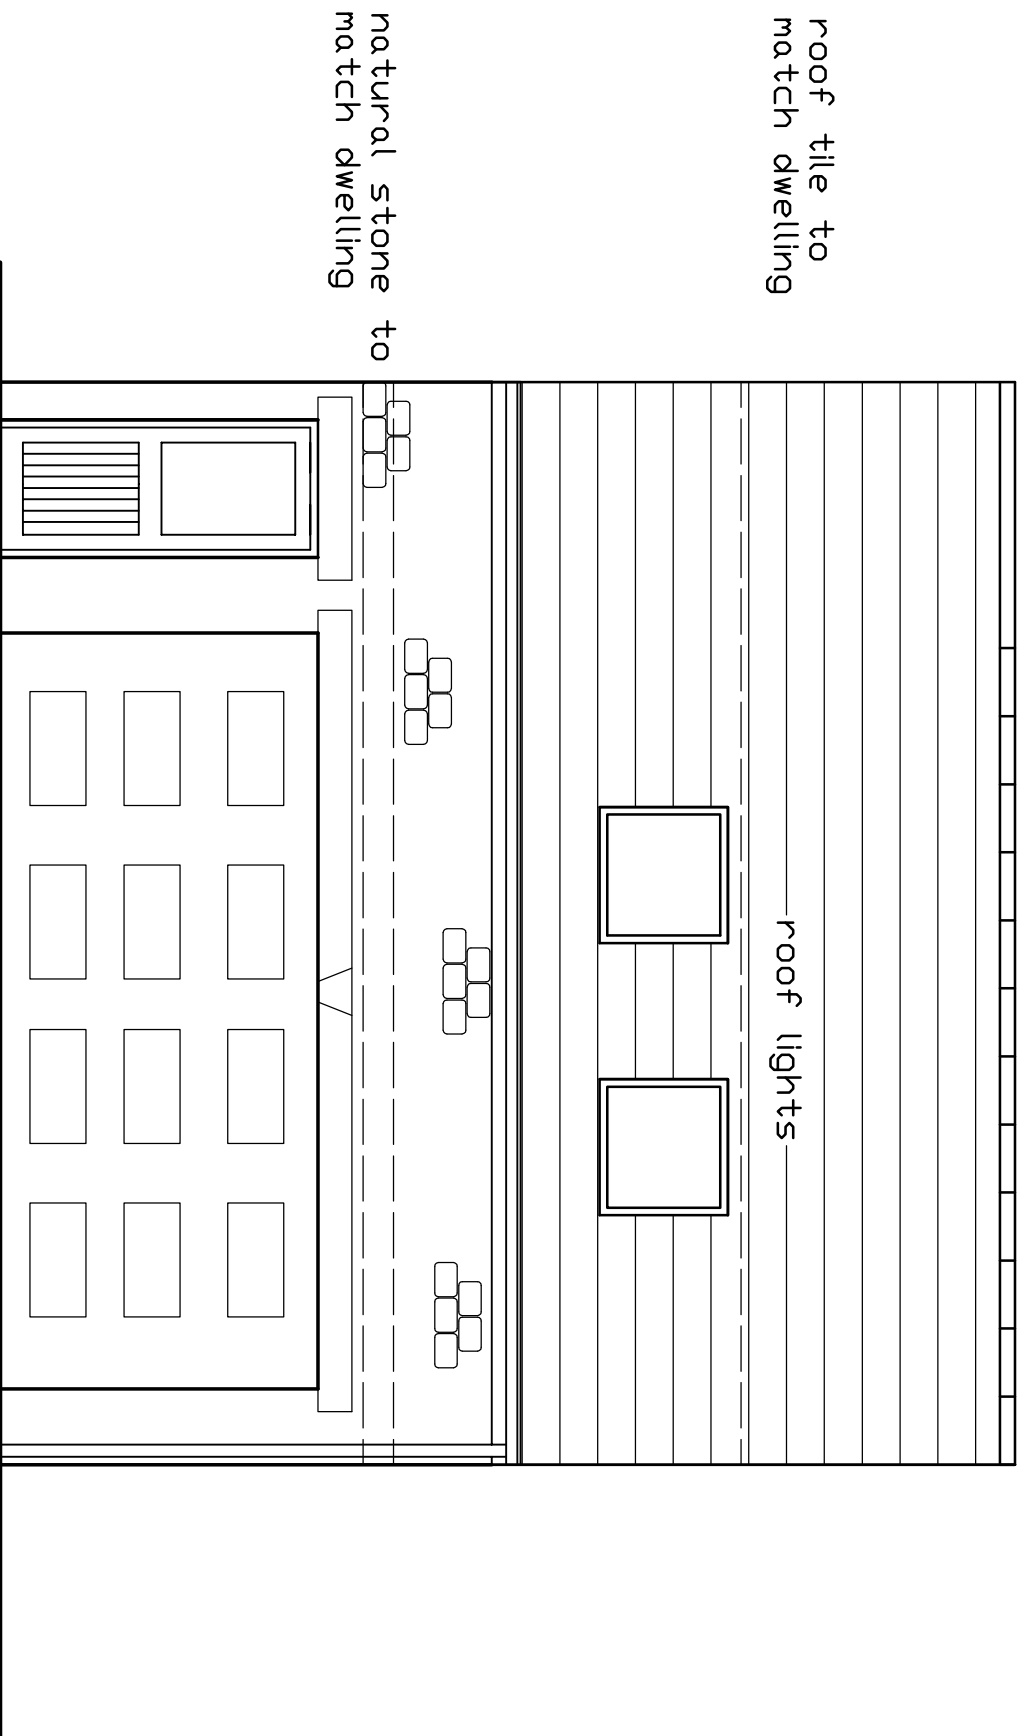

GROUND FLOOR

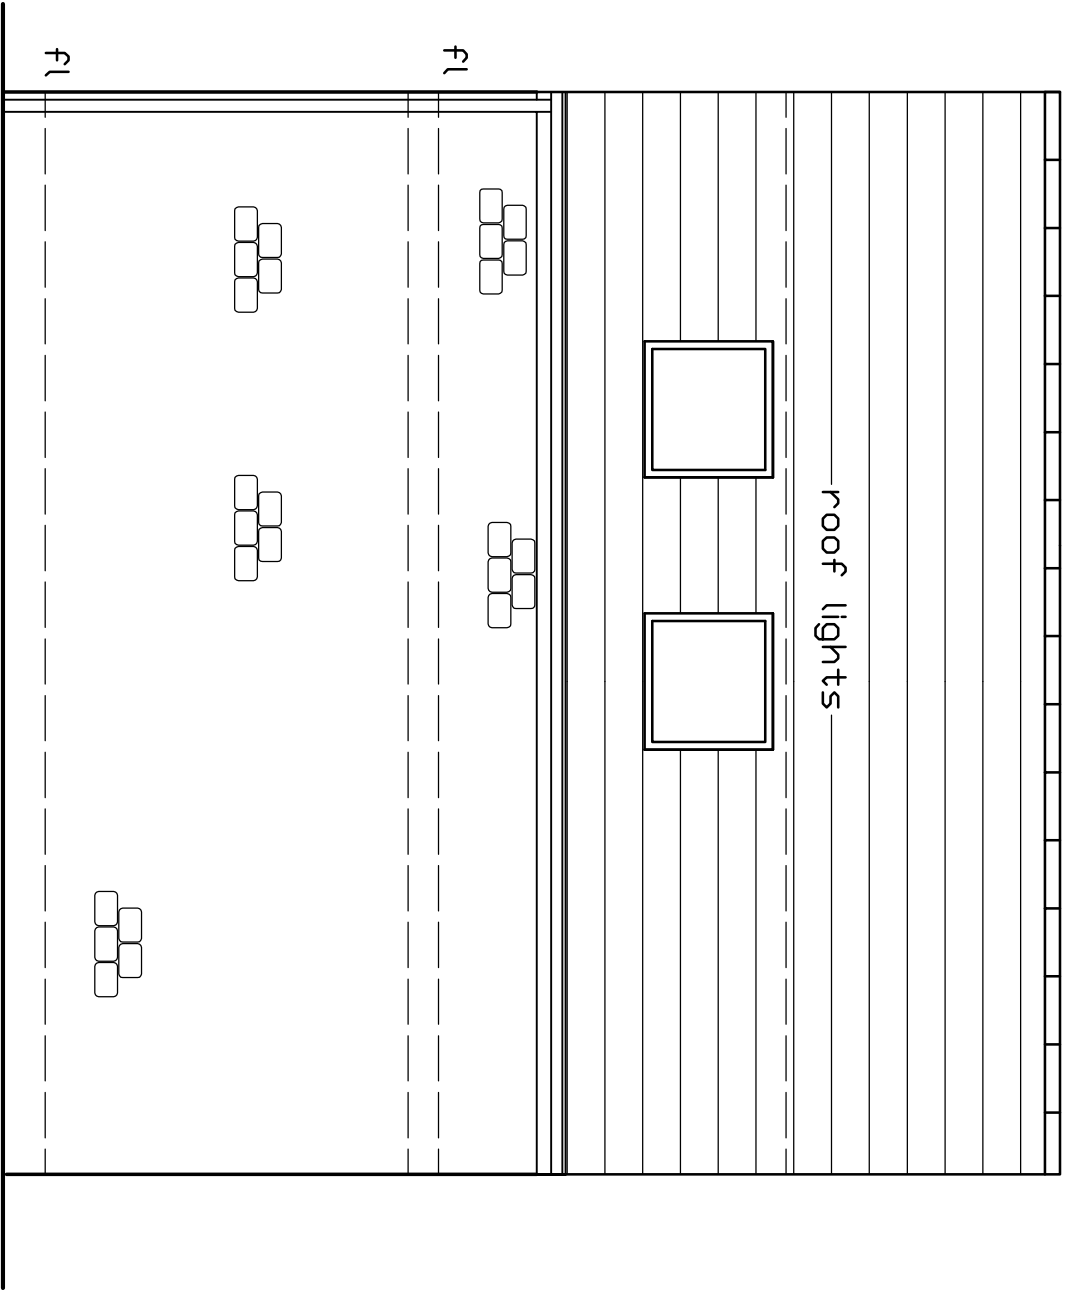

FIRST FLOOR

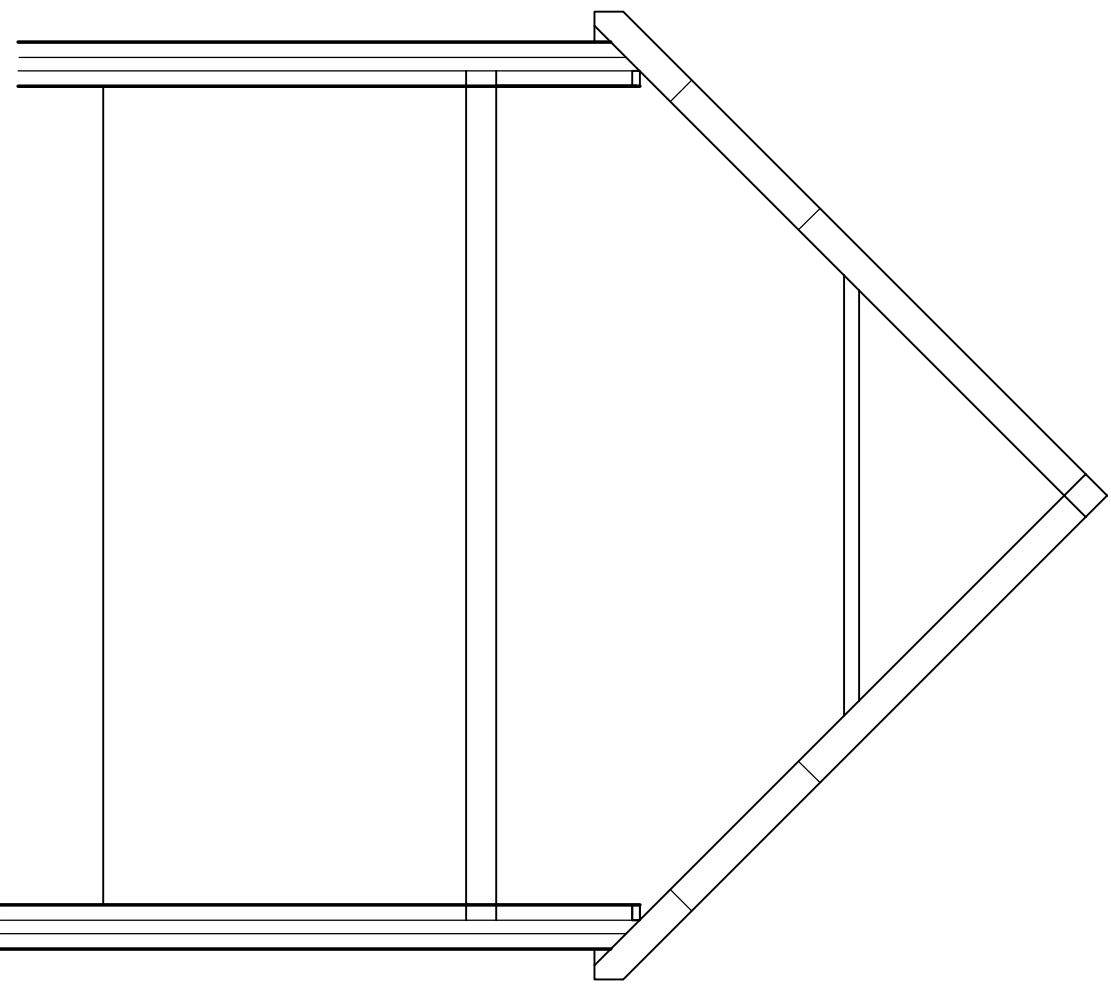

Rev.	Date

All measurements to be checked on site and not scaled from this drawing



BRYAN J BREWIN AND ASSOCIATES
Town Planning and Development Consultants
LAMP LUGH HOUSE
15 LAMP LUGH ROAD
BRIDLINGTON YO15 2JU
TEL: 01262 605605
FAX 0870 1395555

Job Title
**PROPOSED GARAGE AND
HOBBY ROOM
ASPLAND LODGE
CRANEMOOR ROAD
NR. SHEFFIELD S95 7AT**

Drawing Title
**FLOOR PLANS
ELEVATIONS
- PLANNING**

Client	MRS. J.A. SIMPSON	
Scale	1:50	Drawn BJF
Date	JUNE 2011	
	© Bryan J. Frewin M.R.T.P.I	
Dwg. No.	SIM/CRANE/GAR/11/1	Rev.