



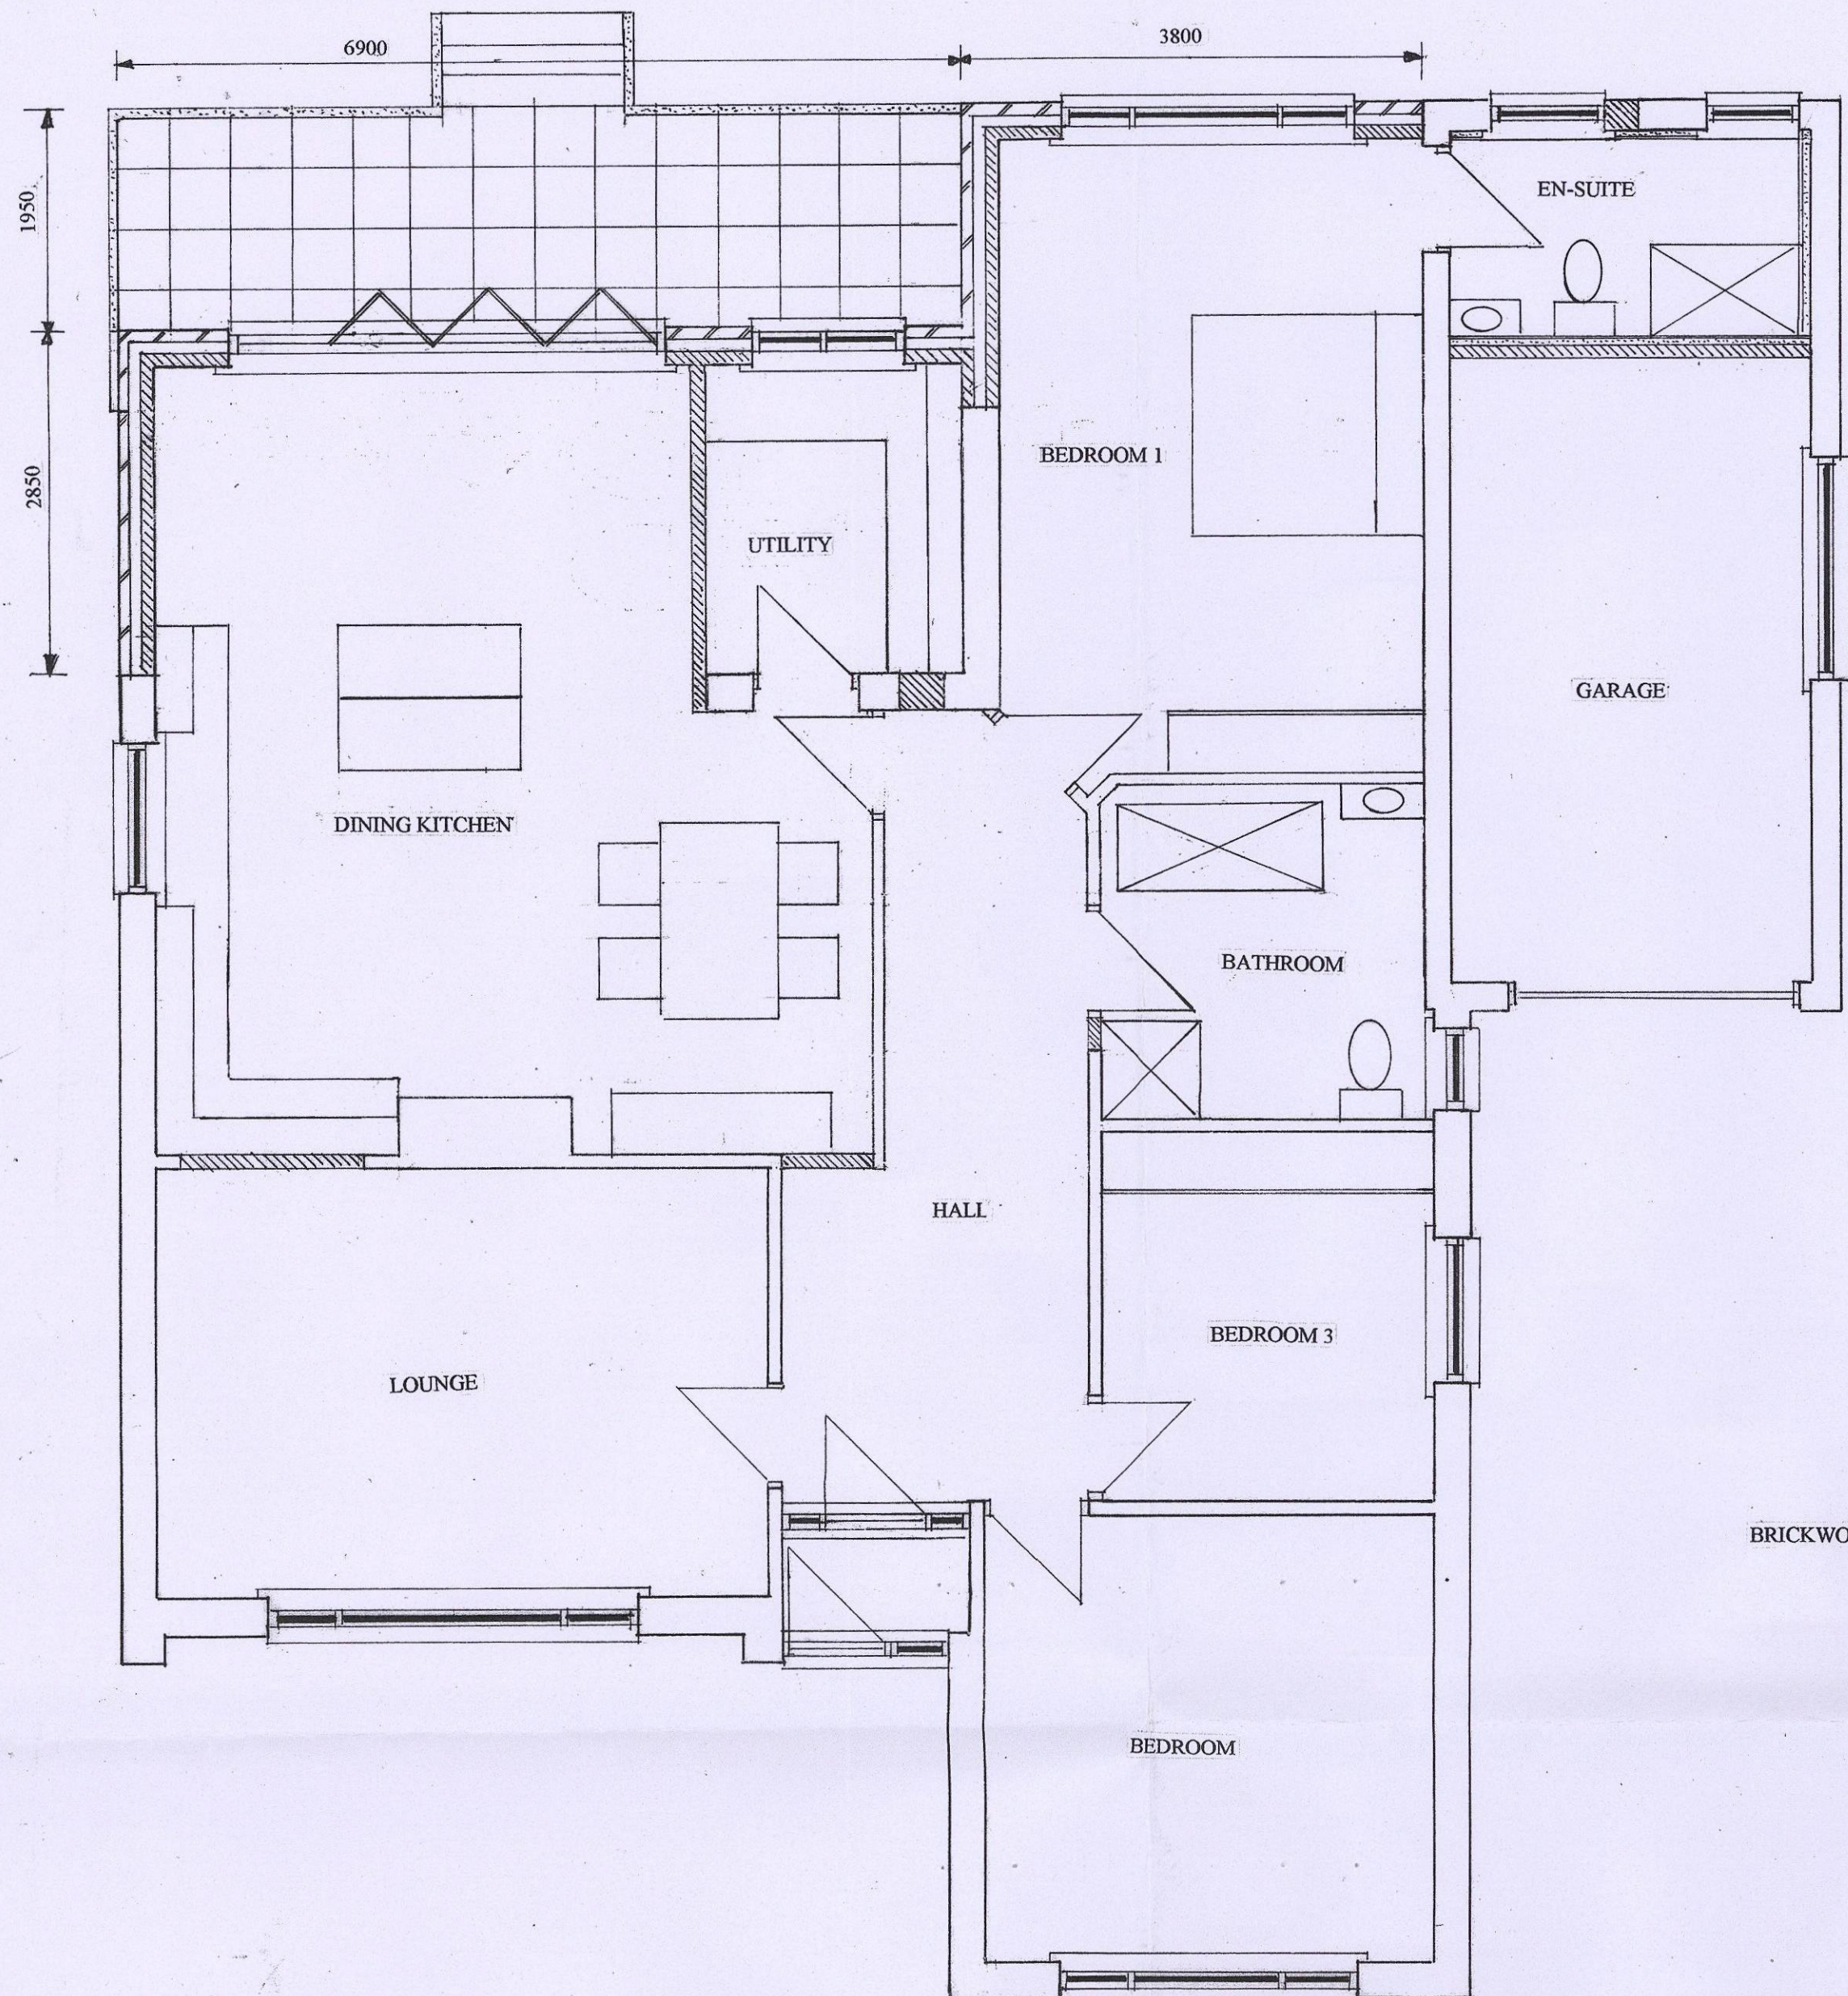

PROPOSED GROUND FLOOR LAYOUT

SCALE 1:50


SCALE 1:50

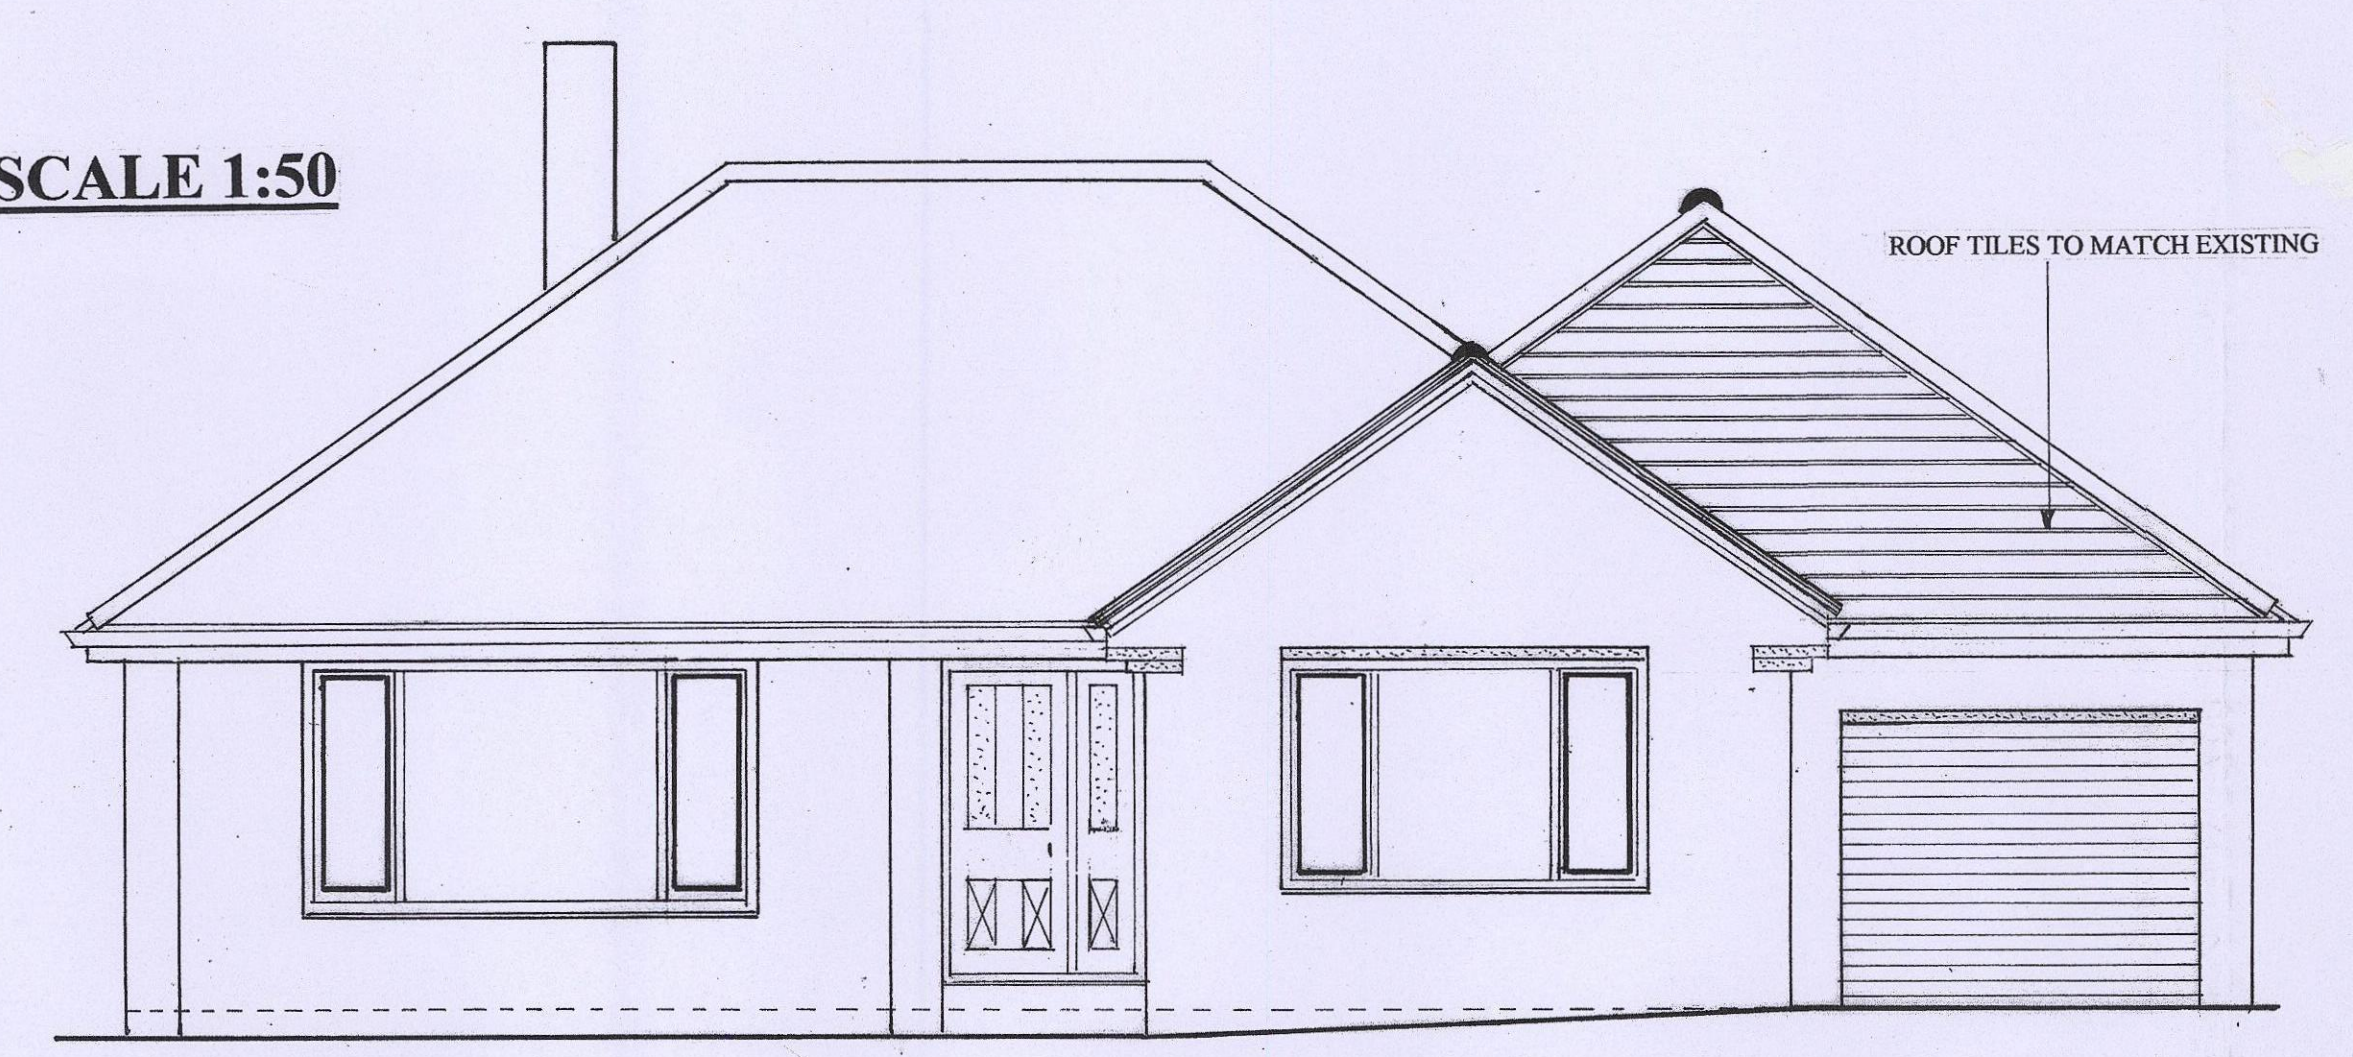

PROPOSED FRONT ELEVATION

SCALE 1:50


BRICKWORK TO MATCH EXISTING

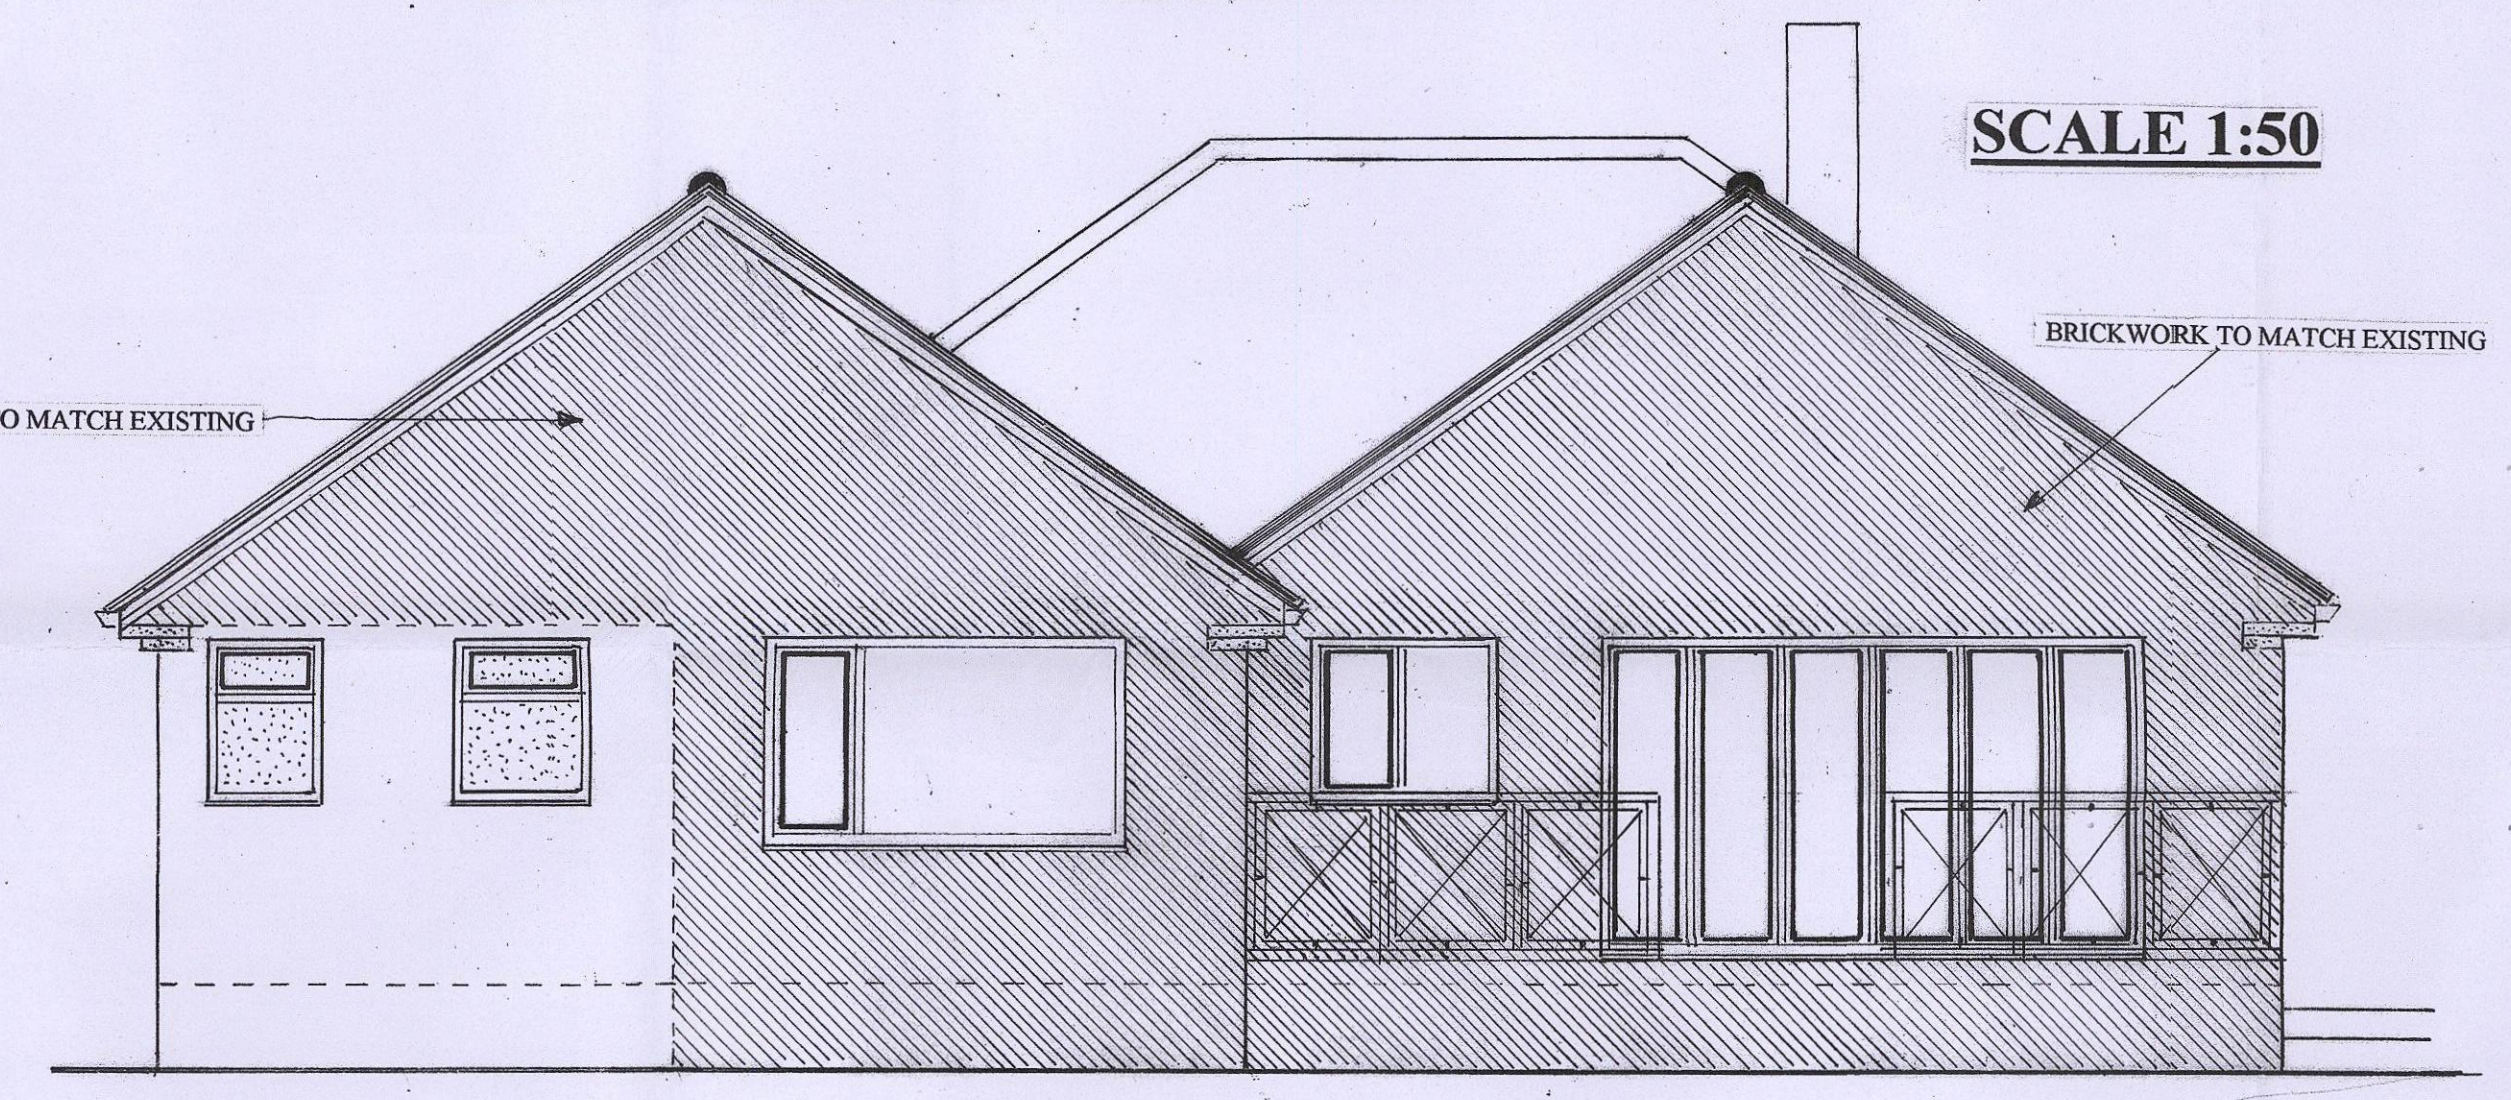

PROPOSED REAR ELEVATION


SCALE 1:50

ROOF TILES TO MATCH EXISTING

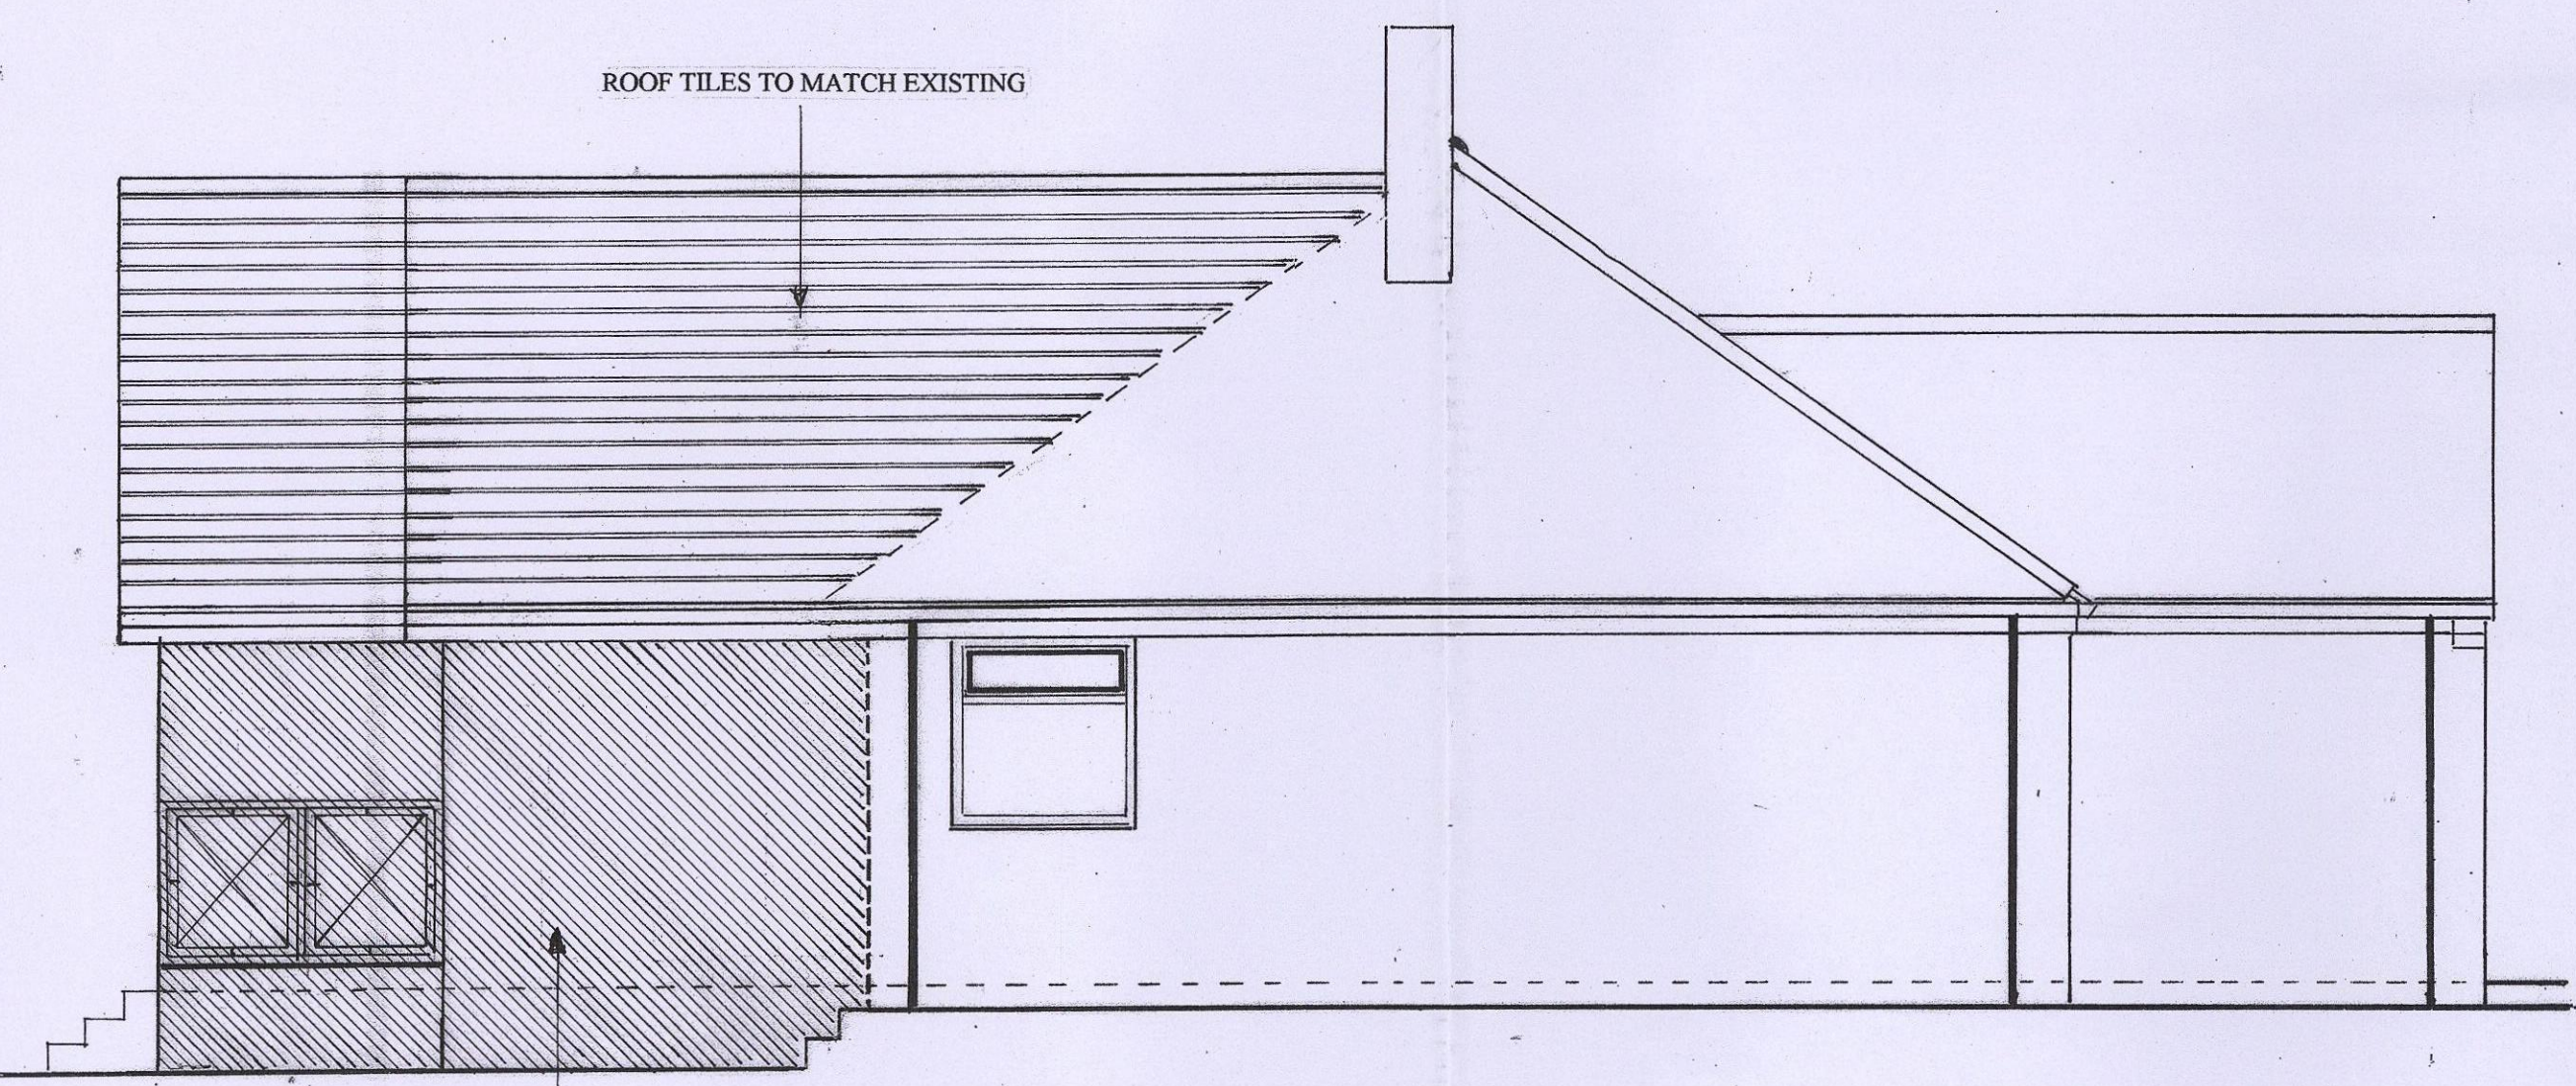


PROPOSED SIDE ELEVATION A

BRICKWORK TO MATCH EXISTING

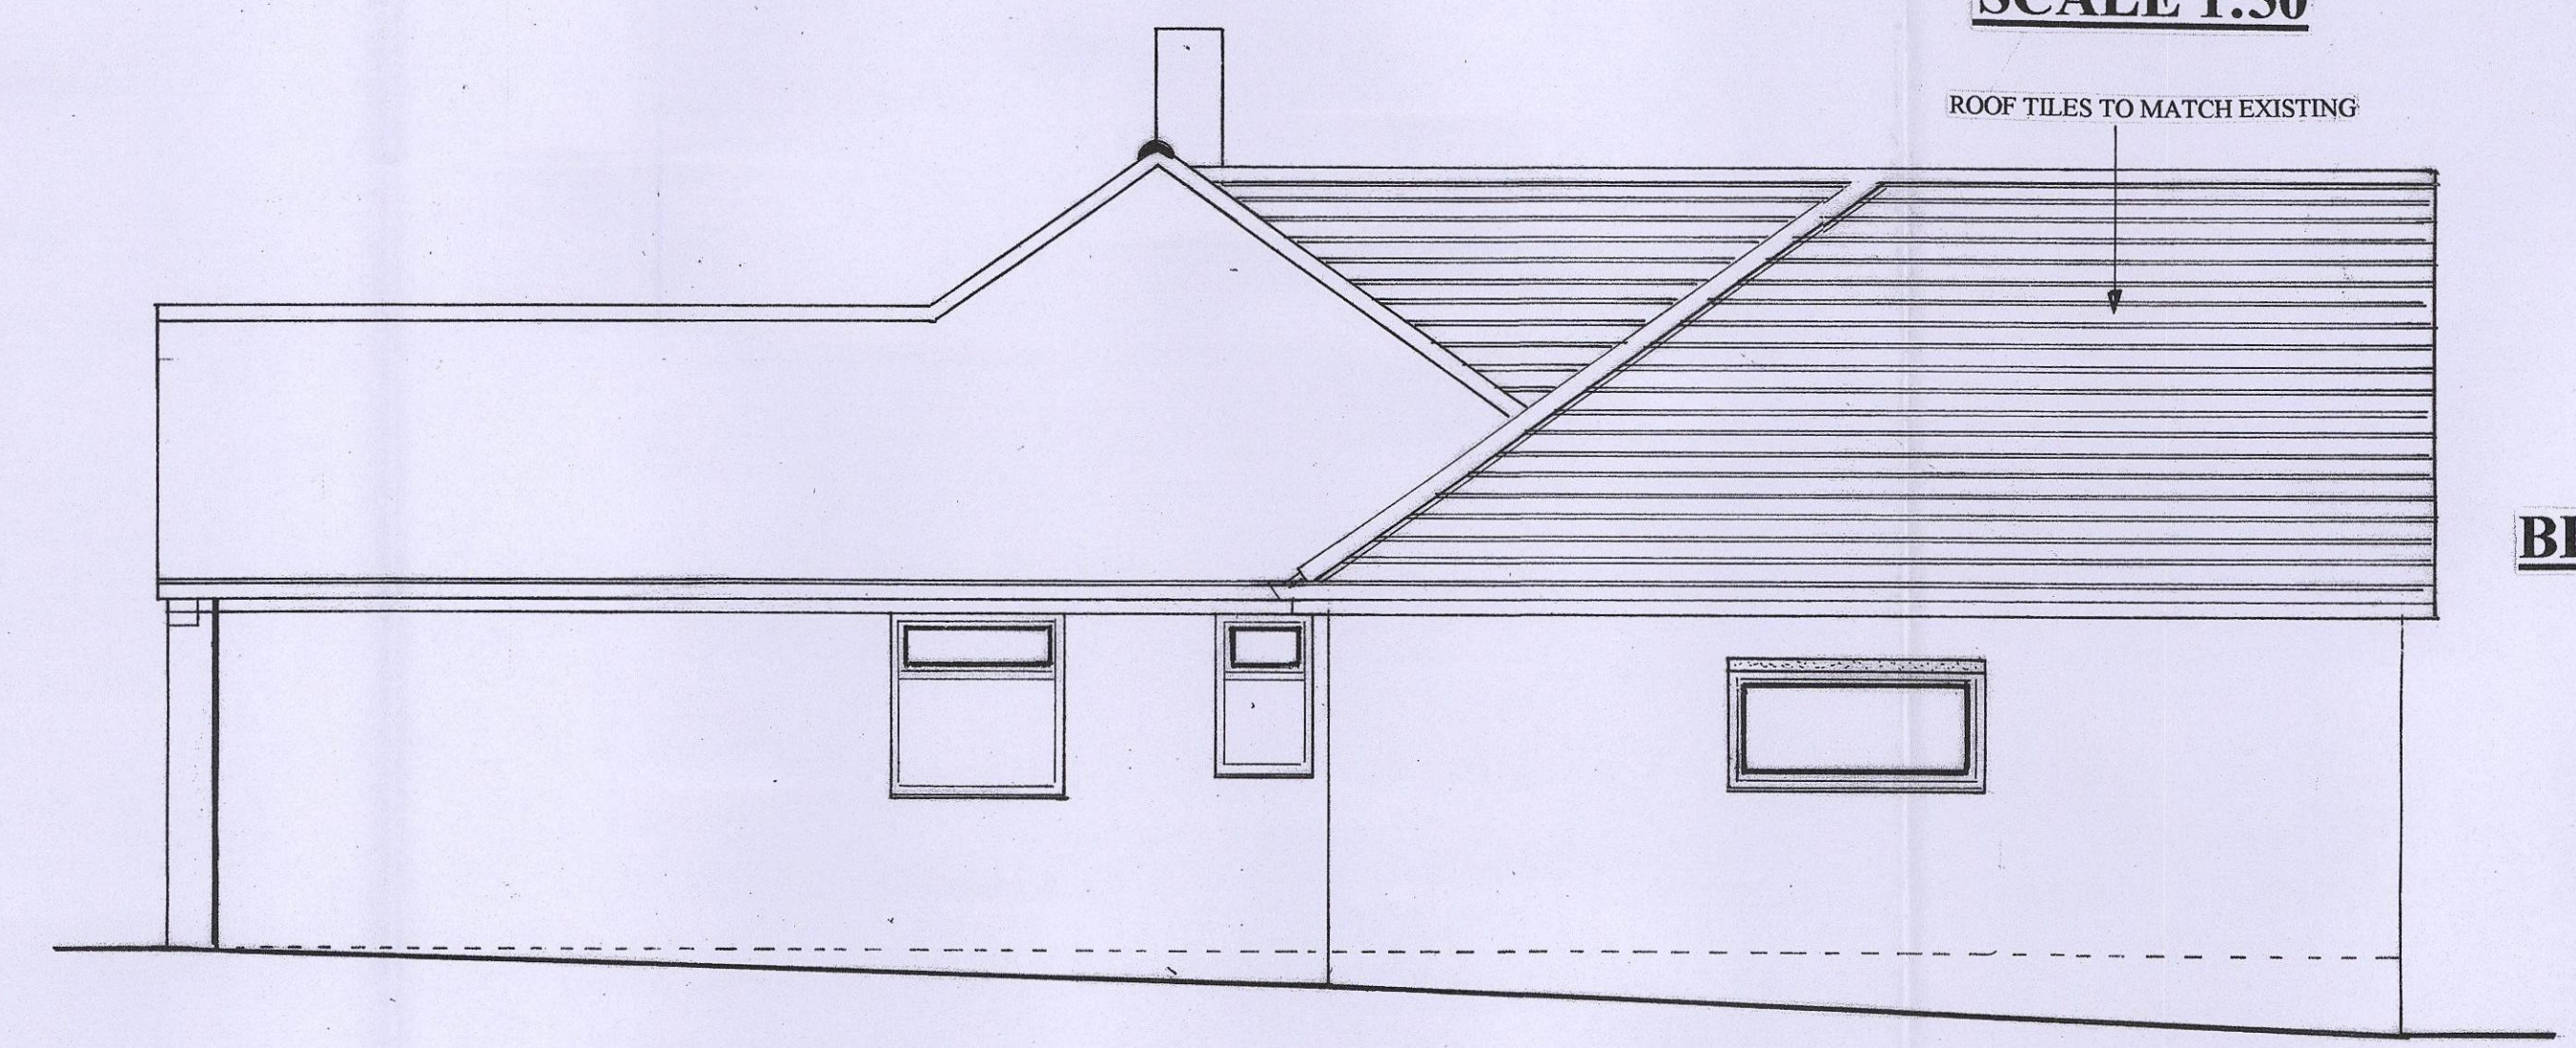


PROPOSED SIDE ELEVATION B

H = HIP
R = RIDGE
V = VALLEY

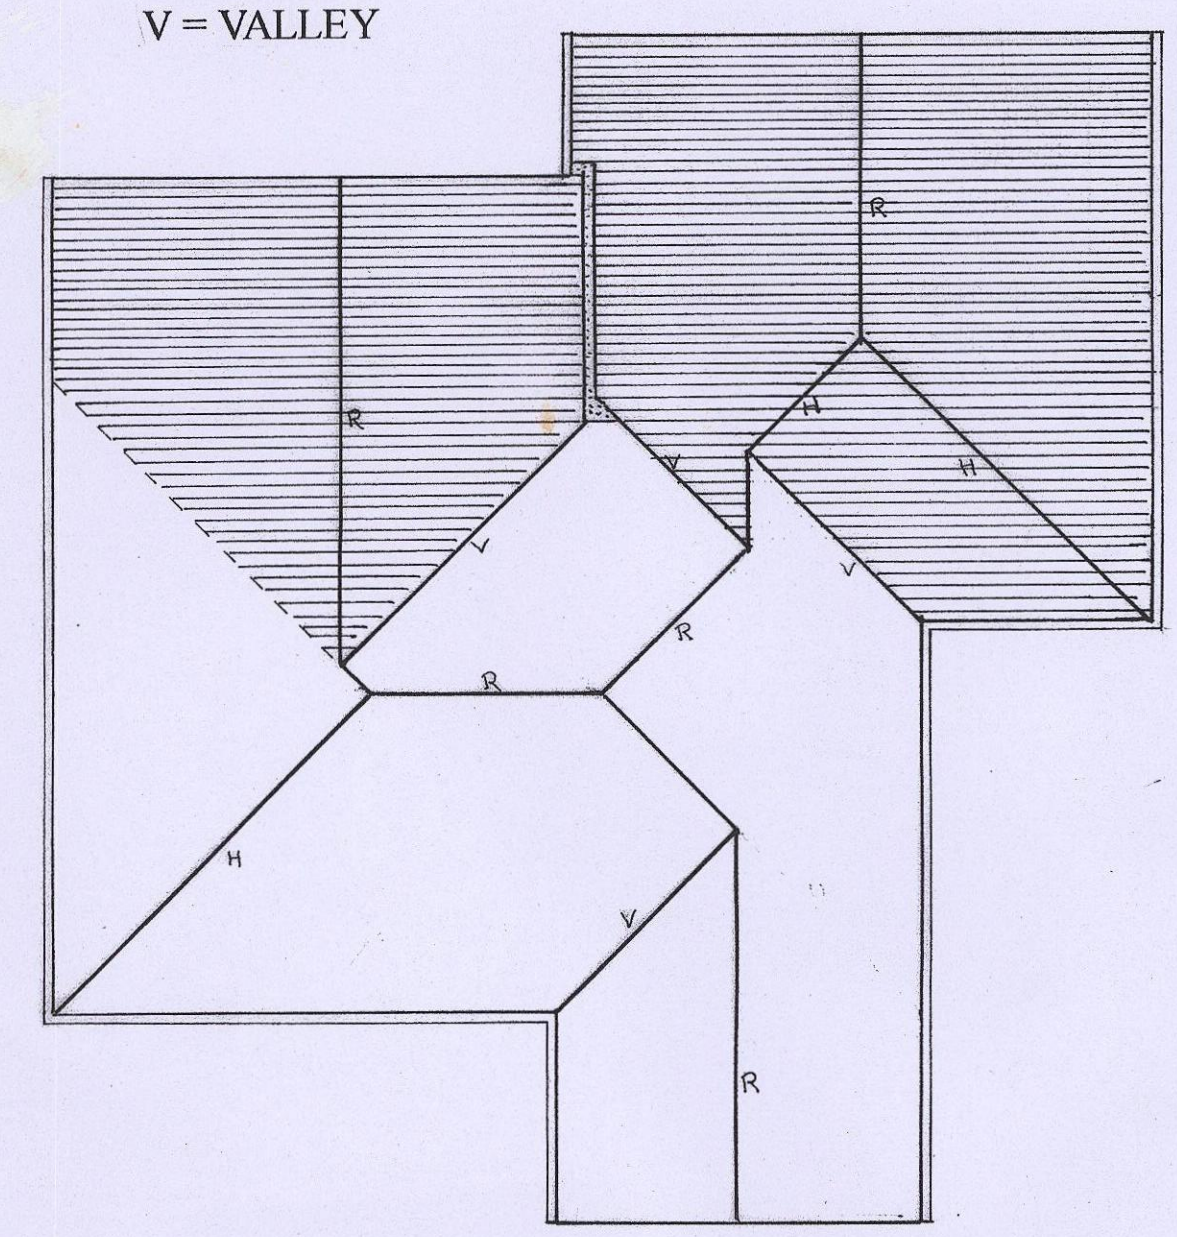


PROPOSED ROOF LAYOUT SCALE 1:100

OAKFIELD WALK

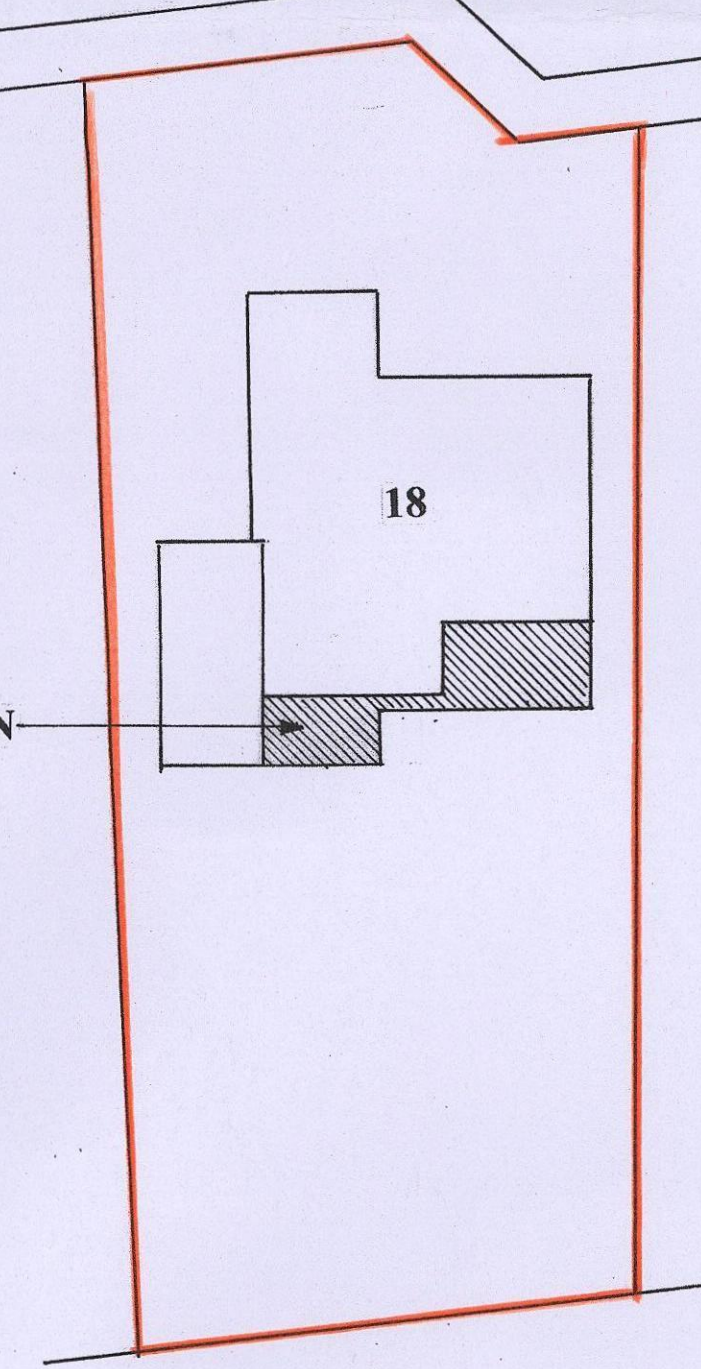


BLOCK PLAN SCALE 1:25

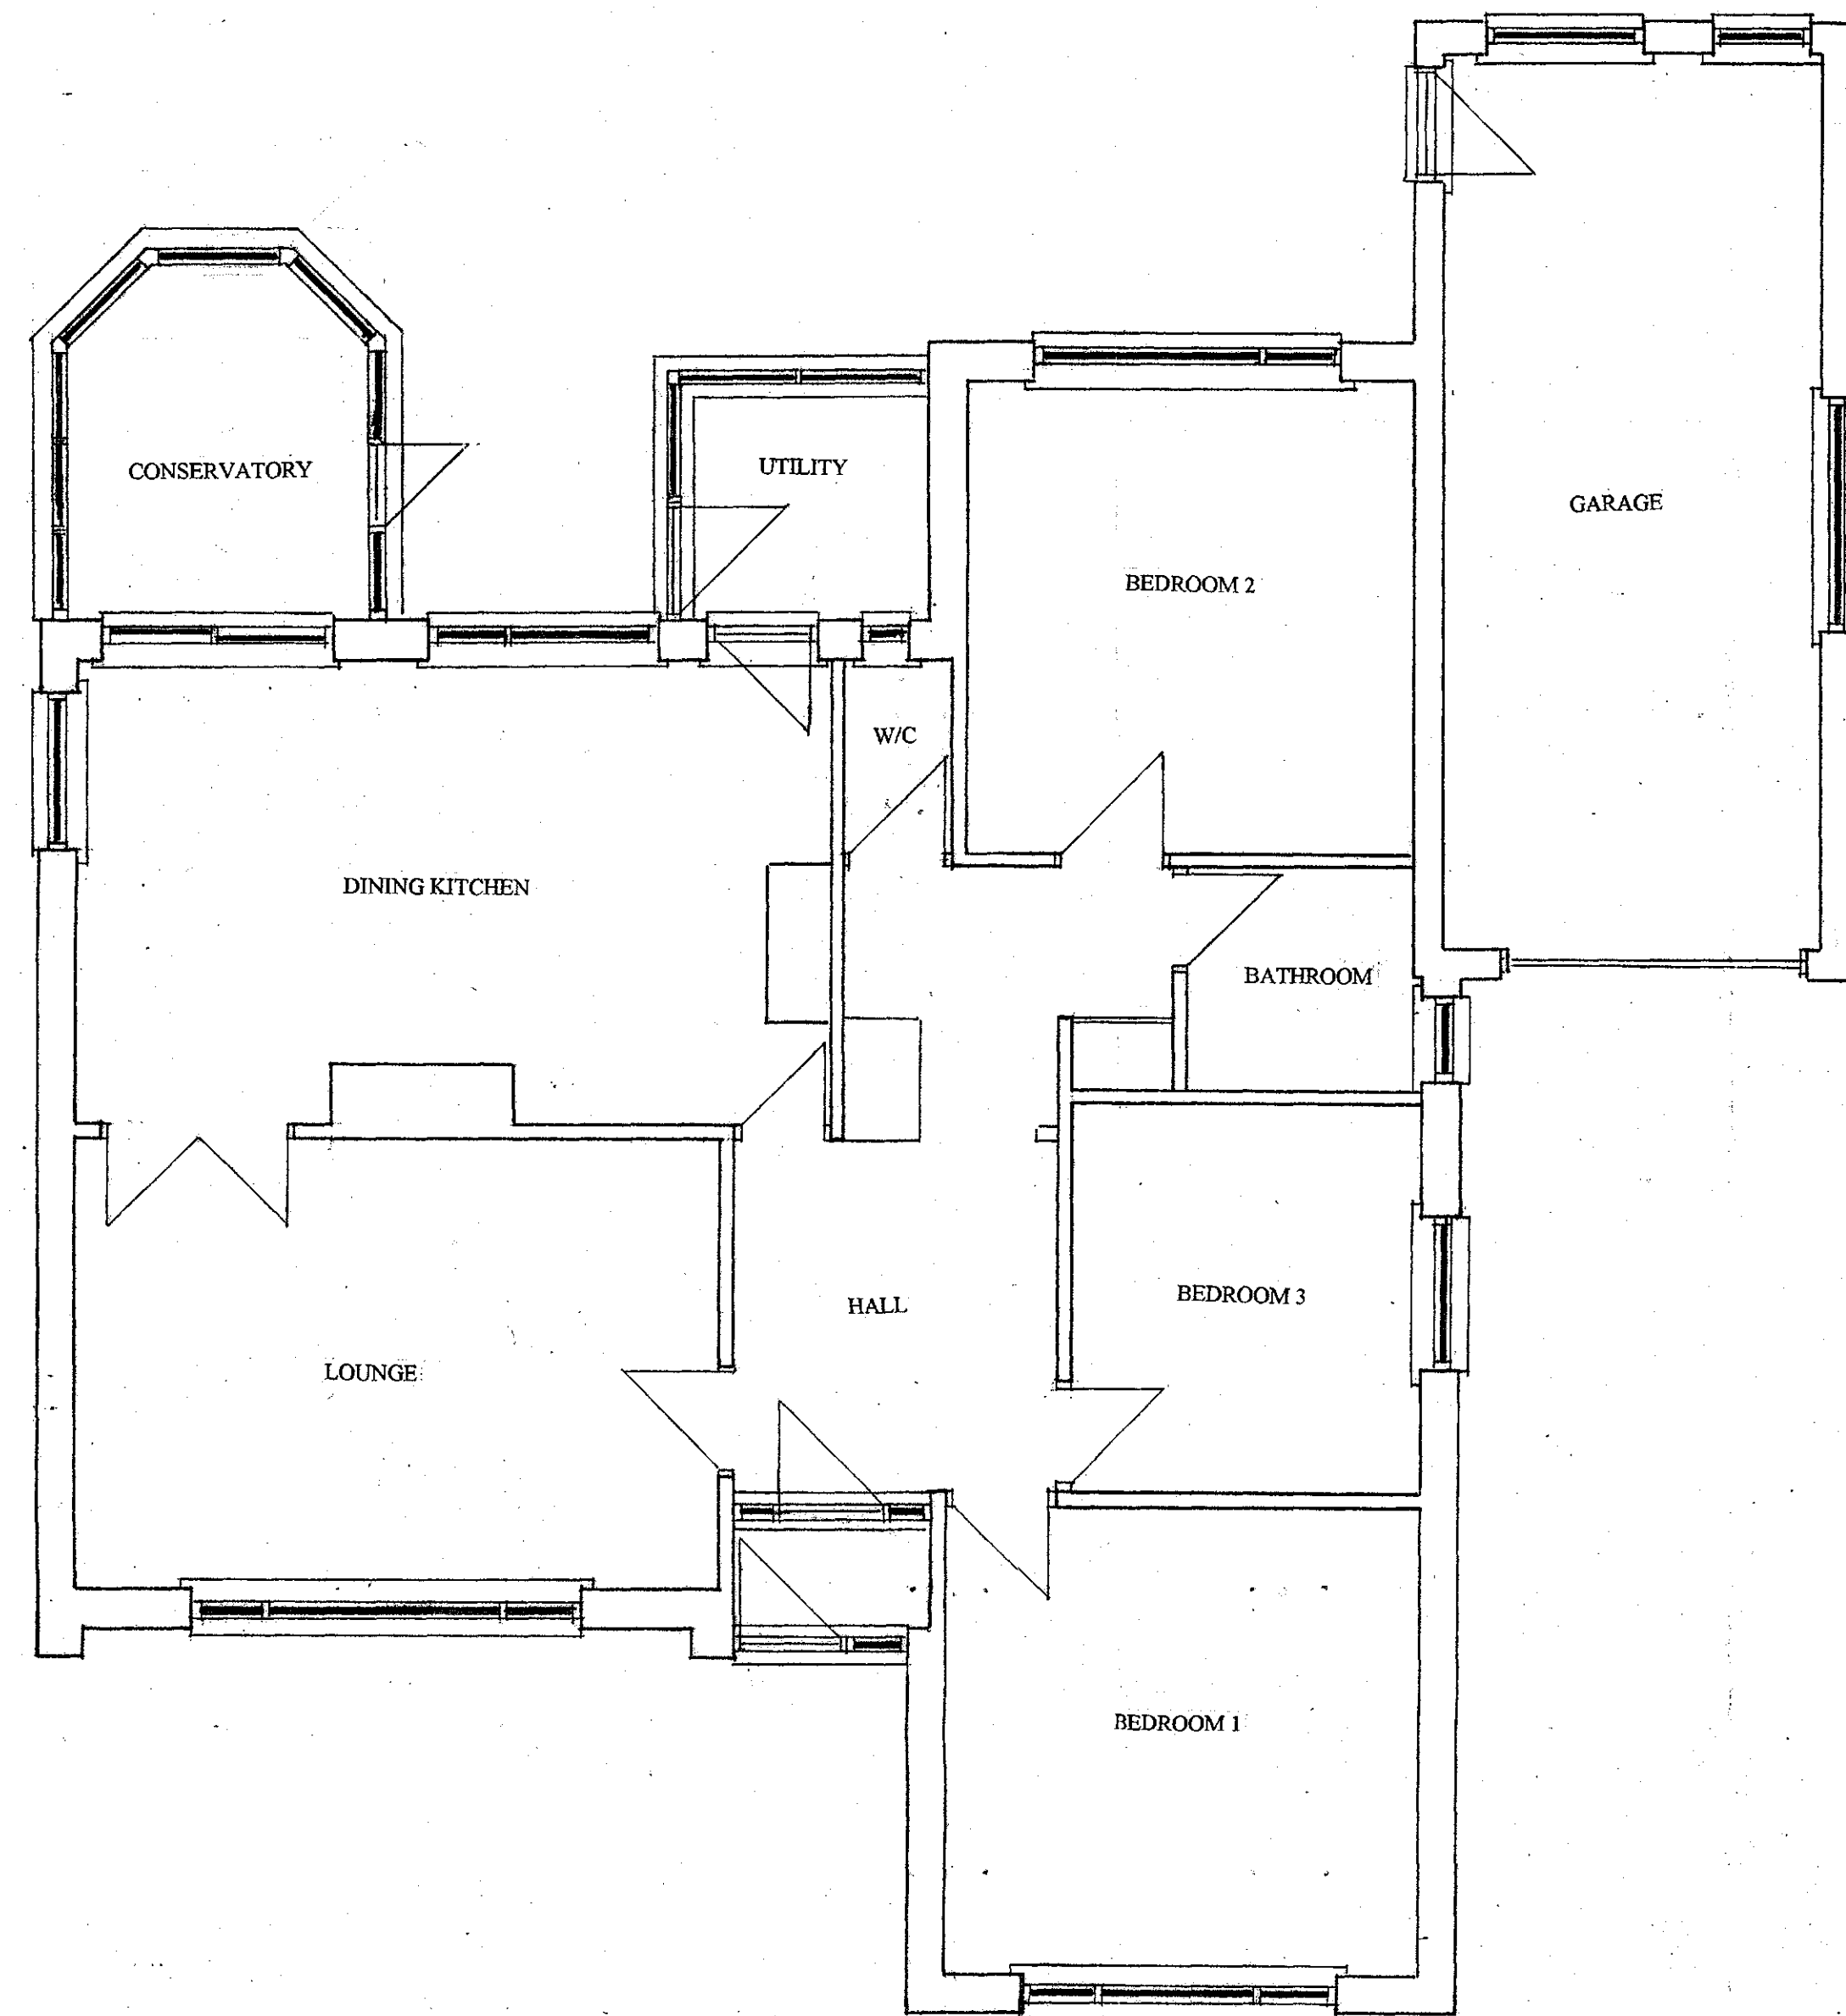

**EXISTING GROUND FLOOR
LAYOUT**


SCALE 1:50

SCALE 1:50

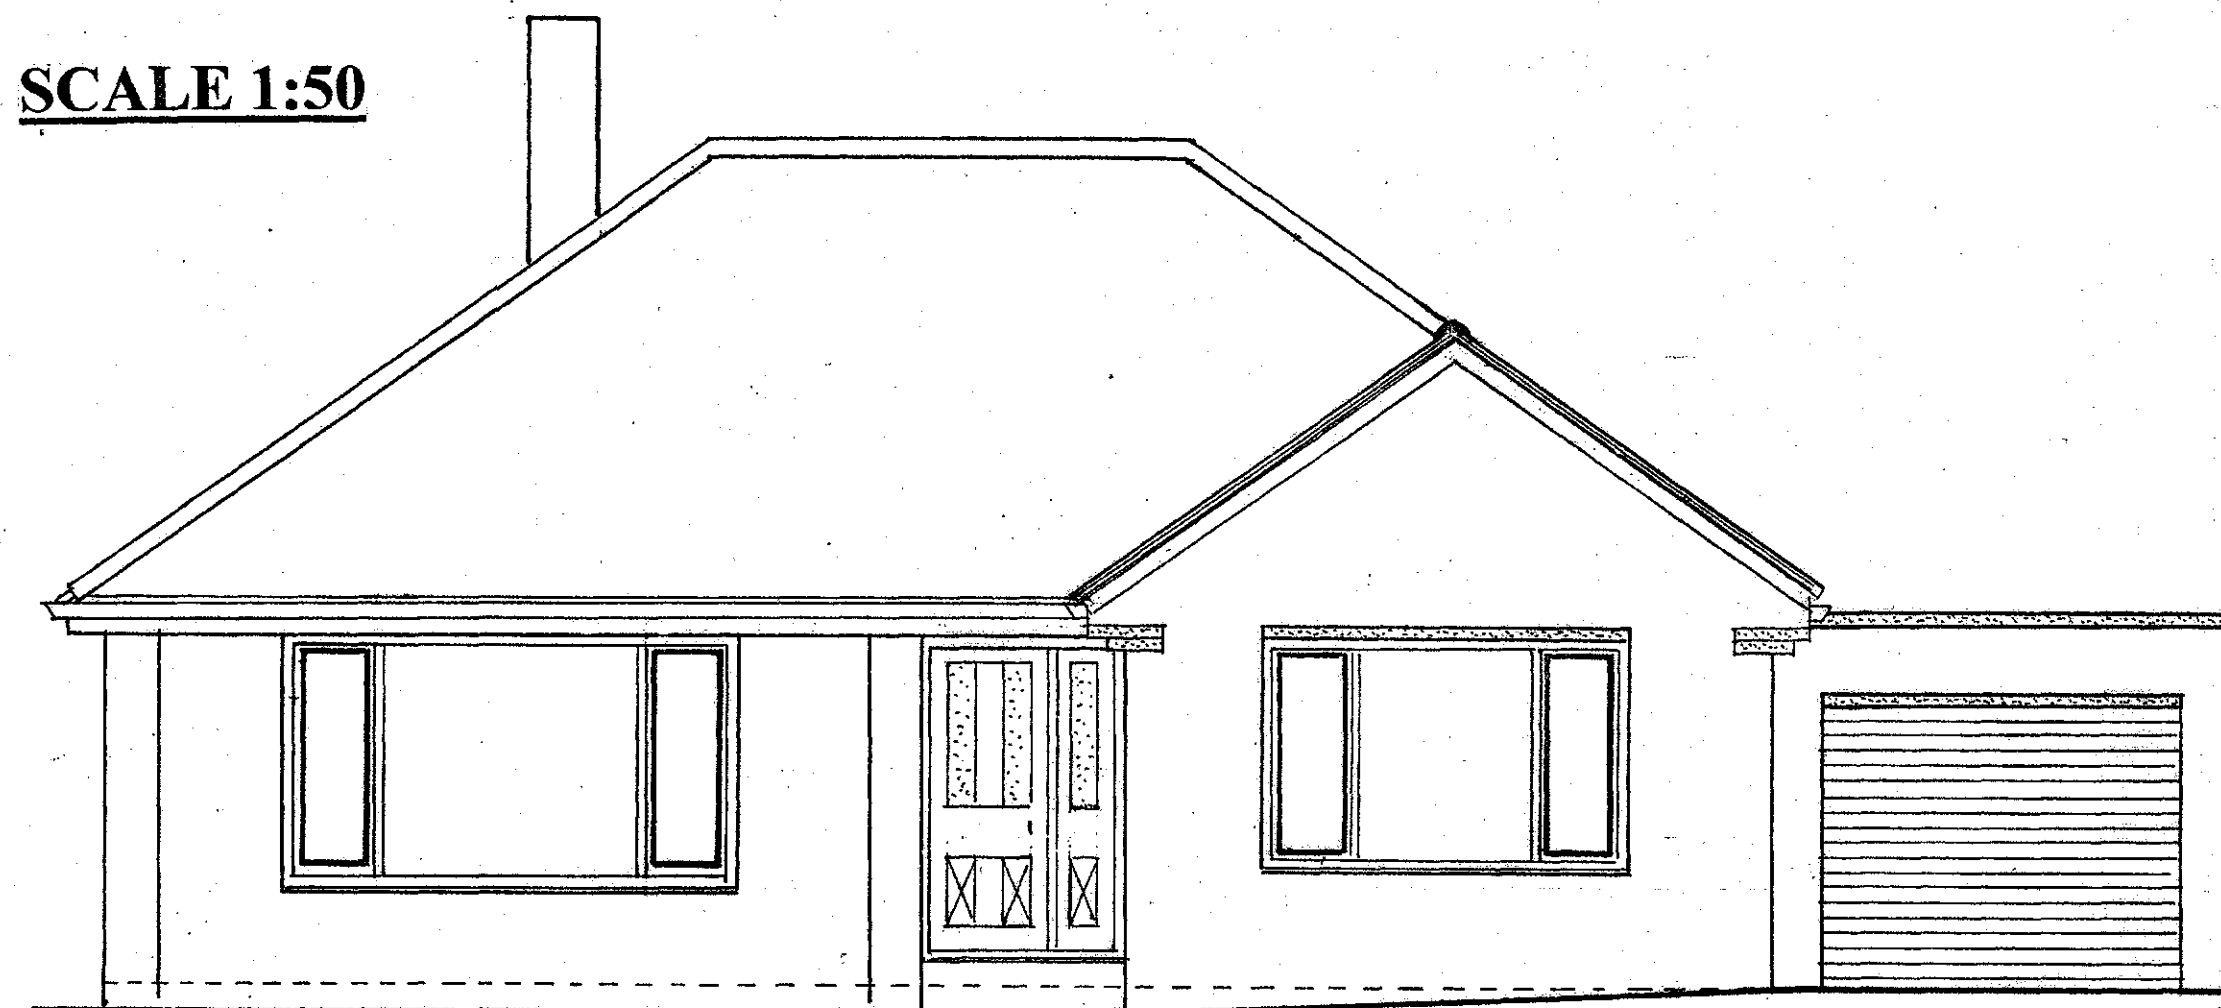


EXISTING FRONT ELEVATION

H = HIP
R = RIDGE
V = VALLEY

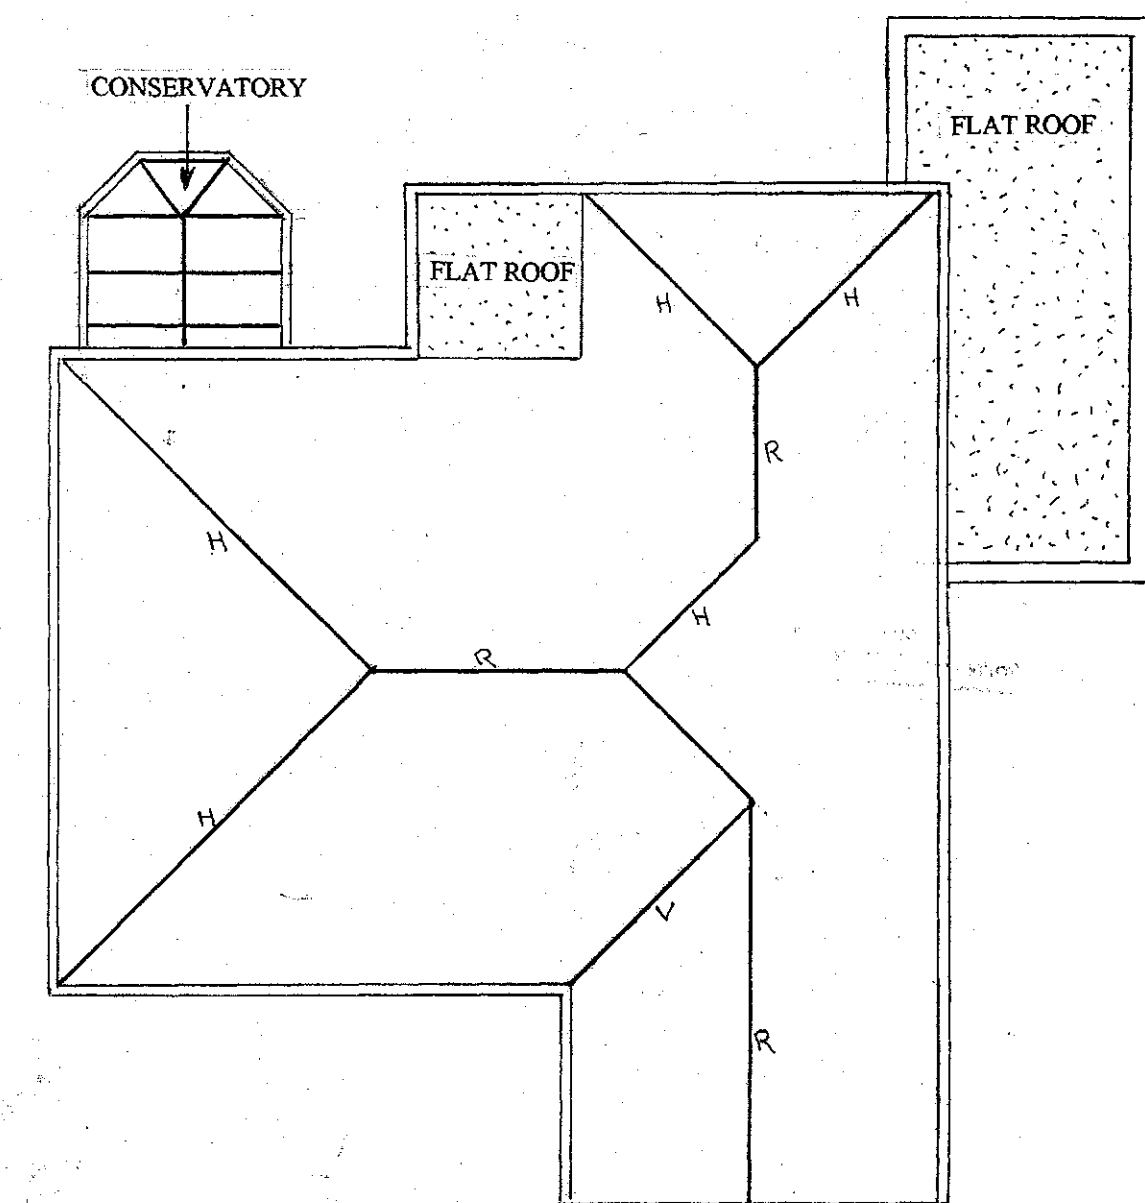


**EXISTING ROOF LAYOUT
SCALE 1:100**

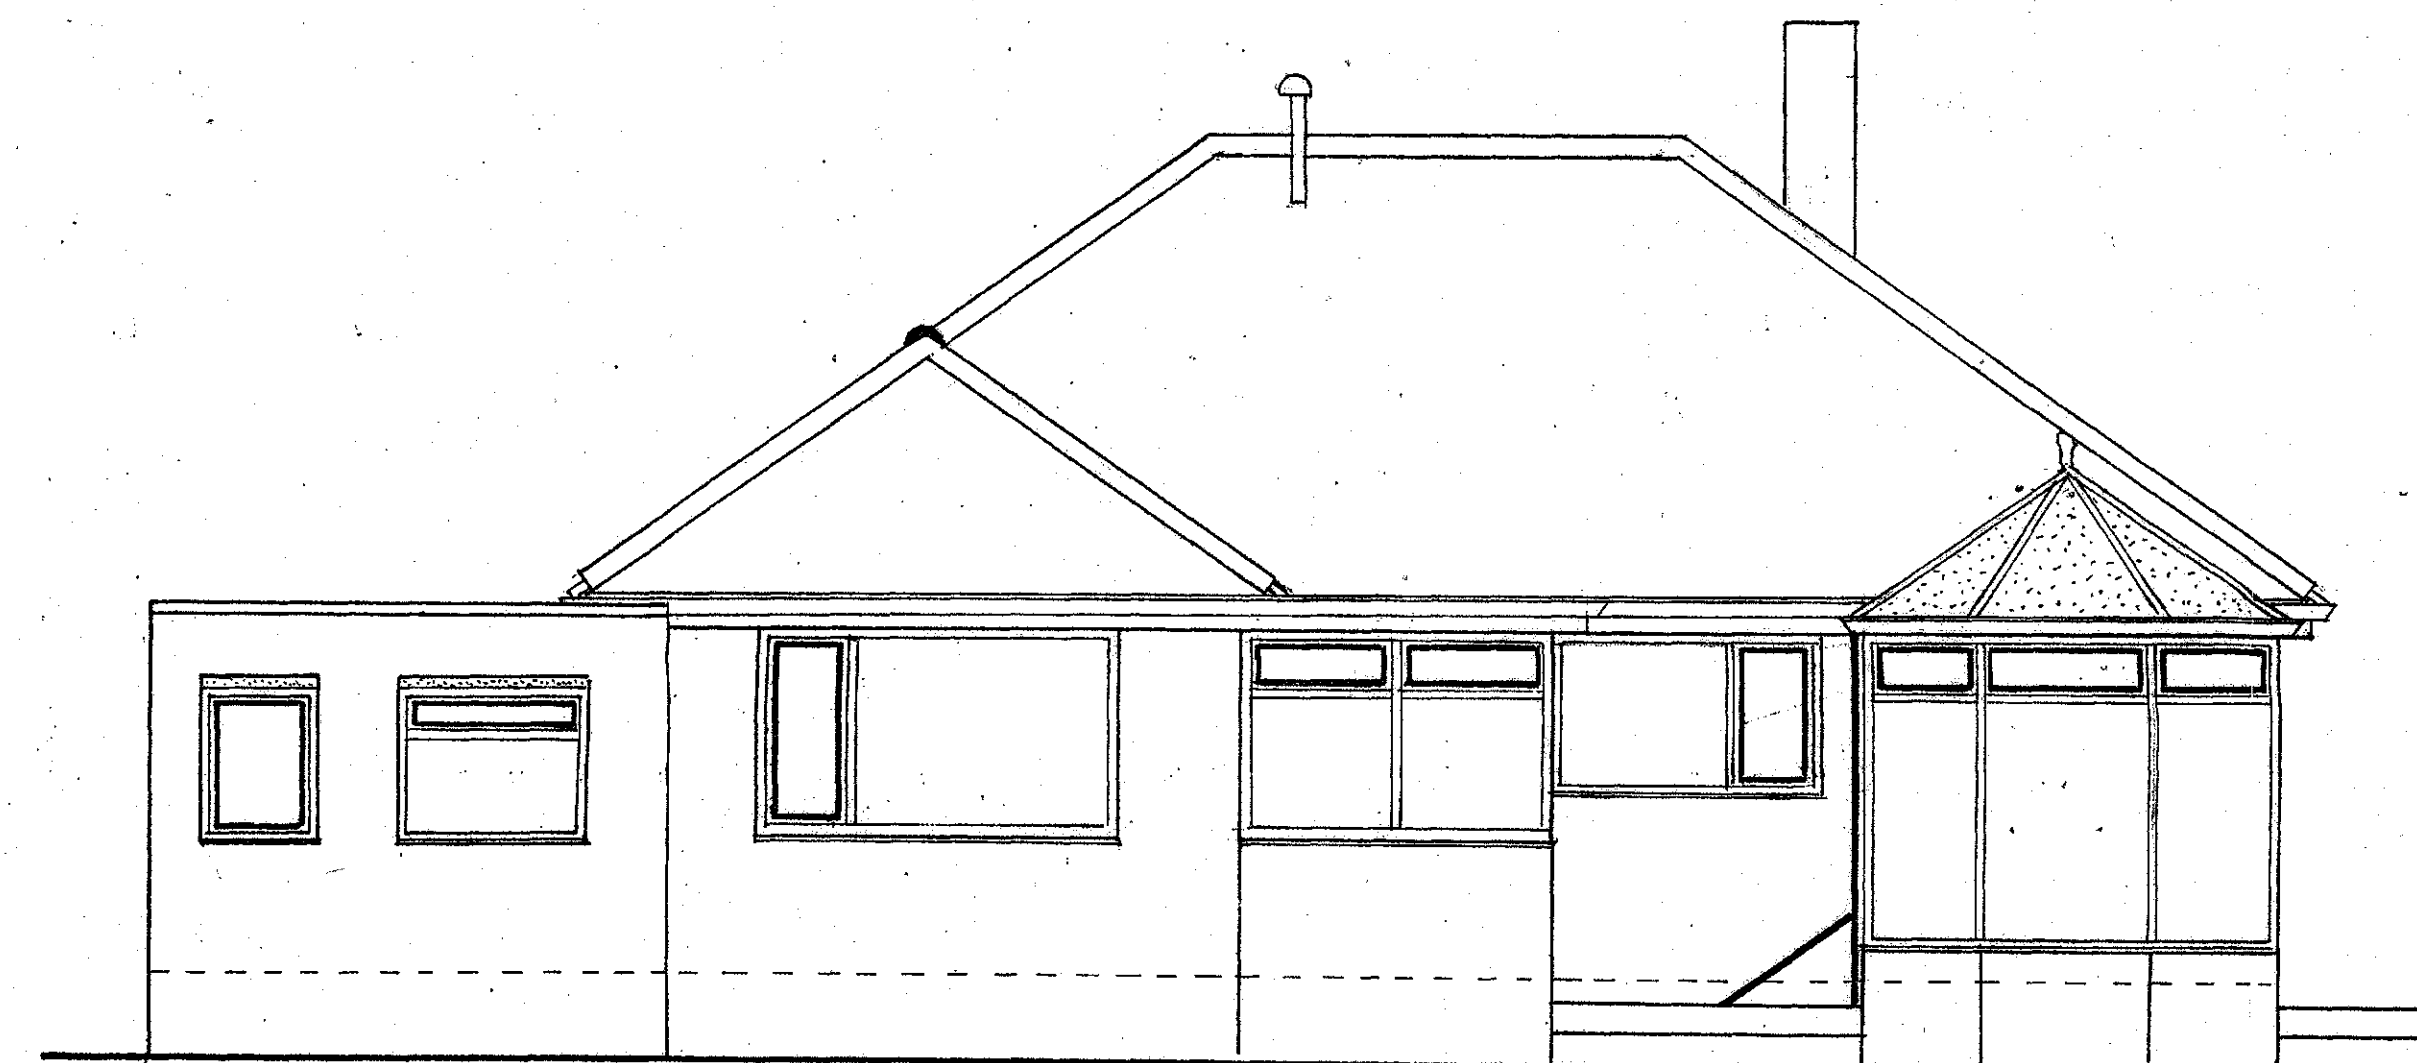


EXISTING REAR ELEVATION

SCALE 1:50

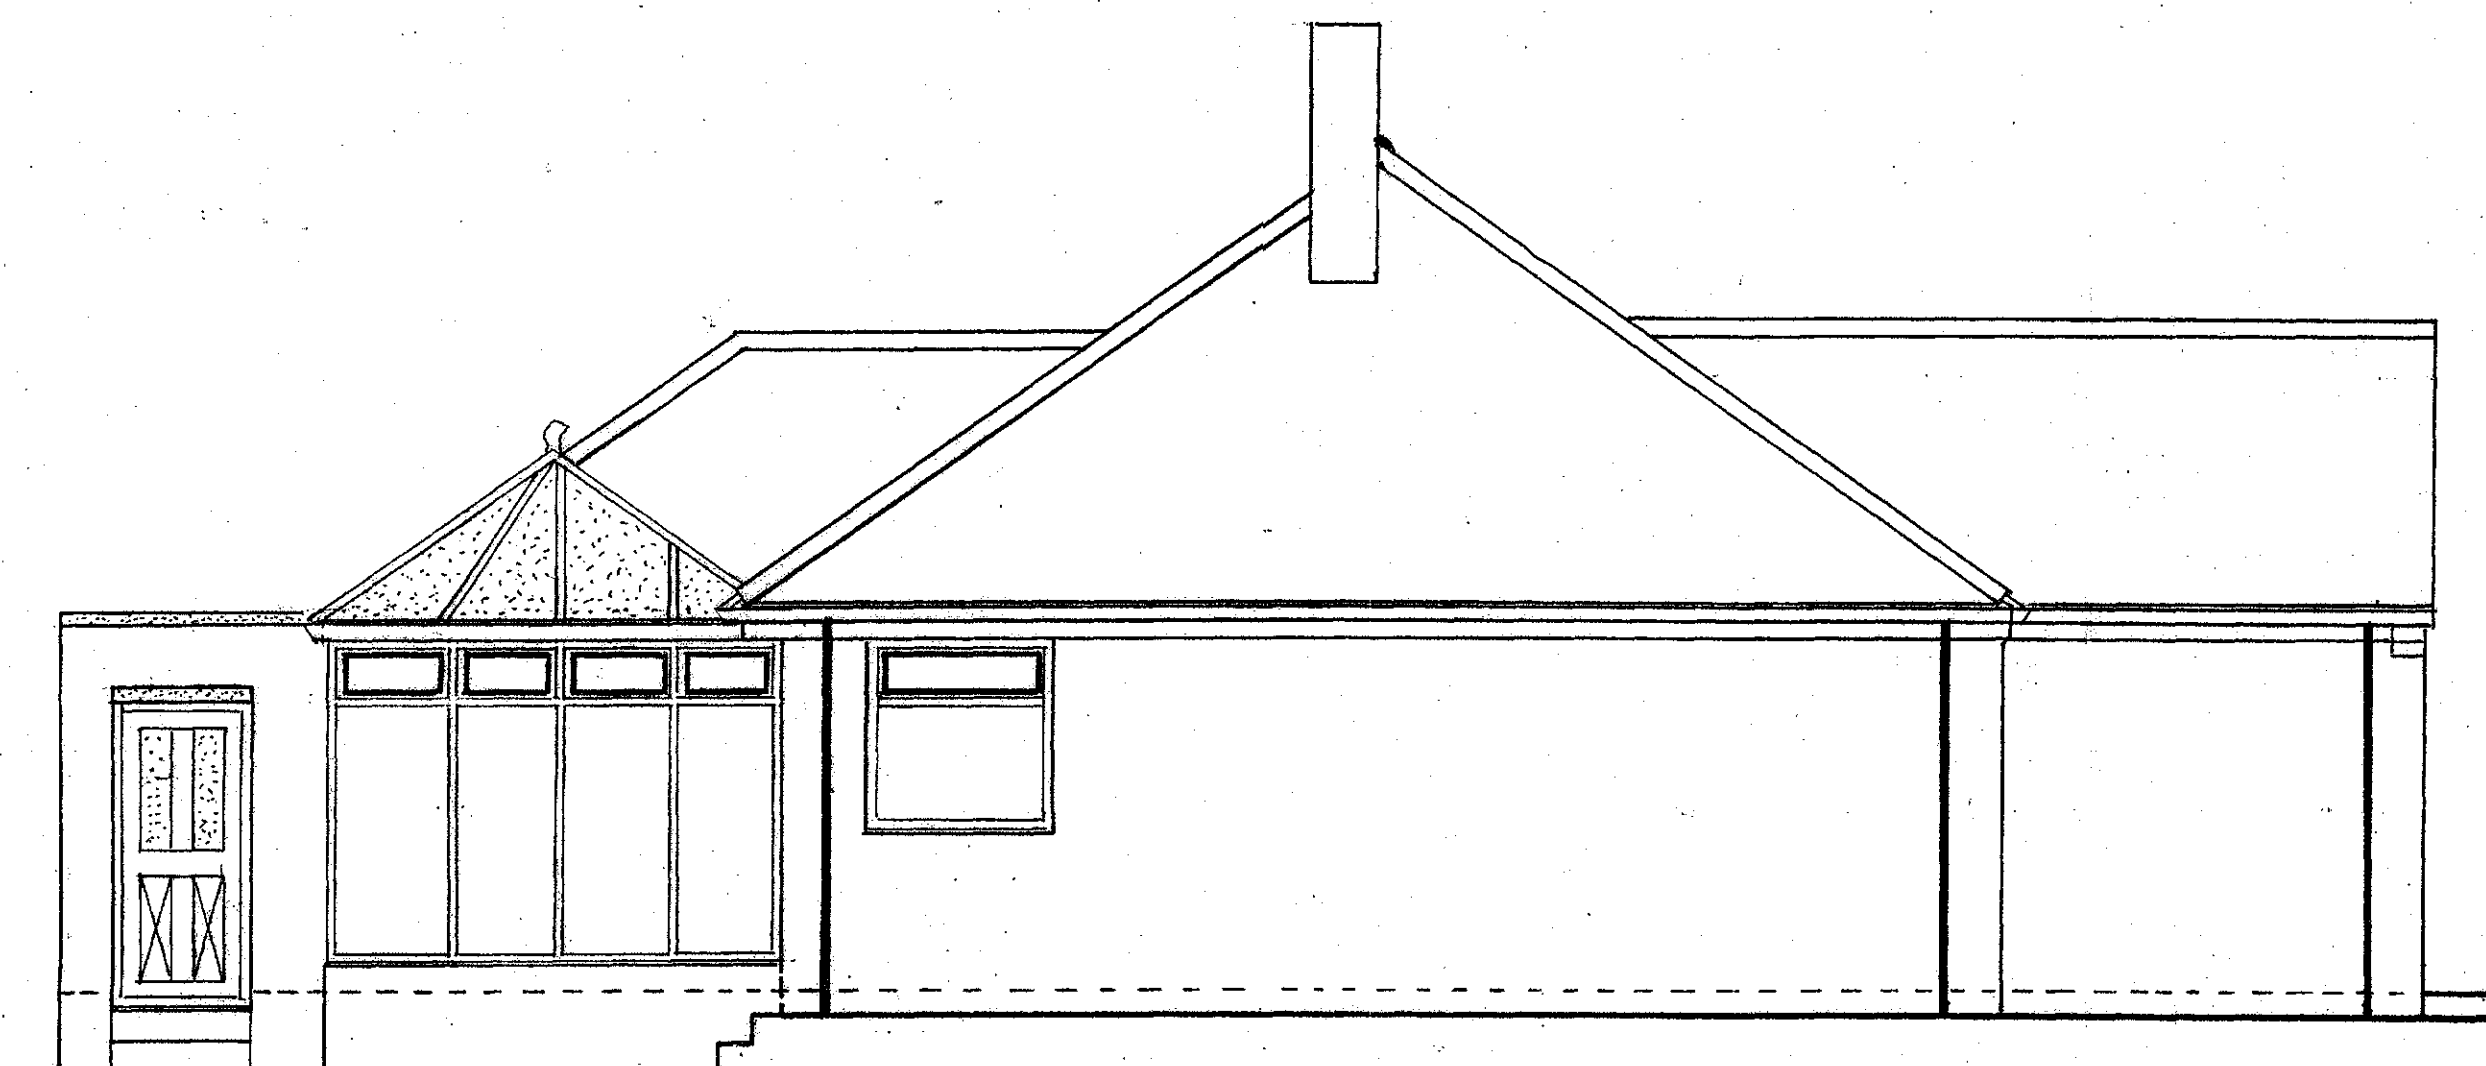

EXISTING SIDE ELEVATION A

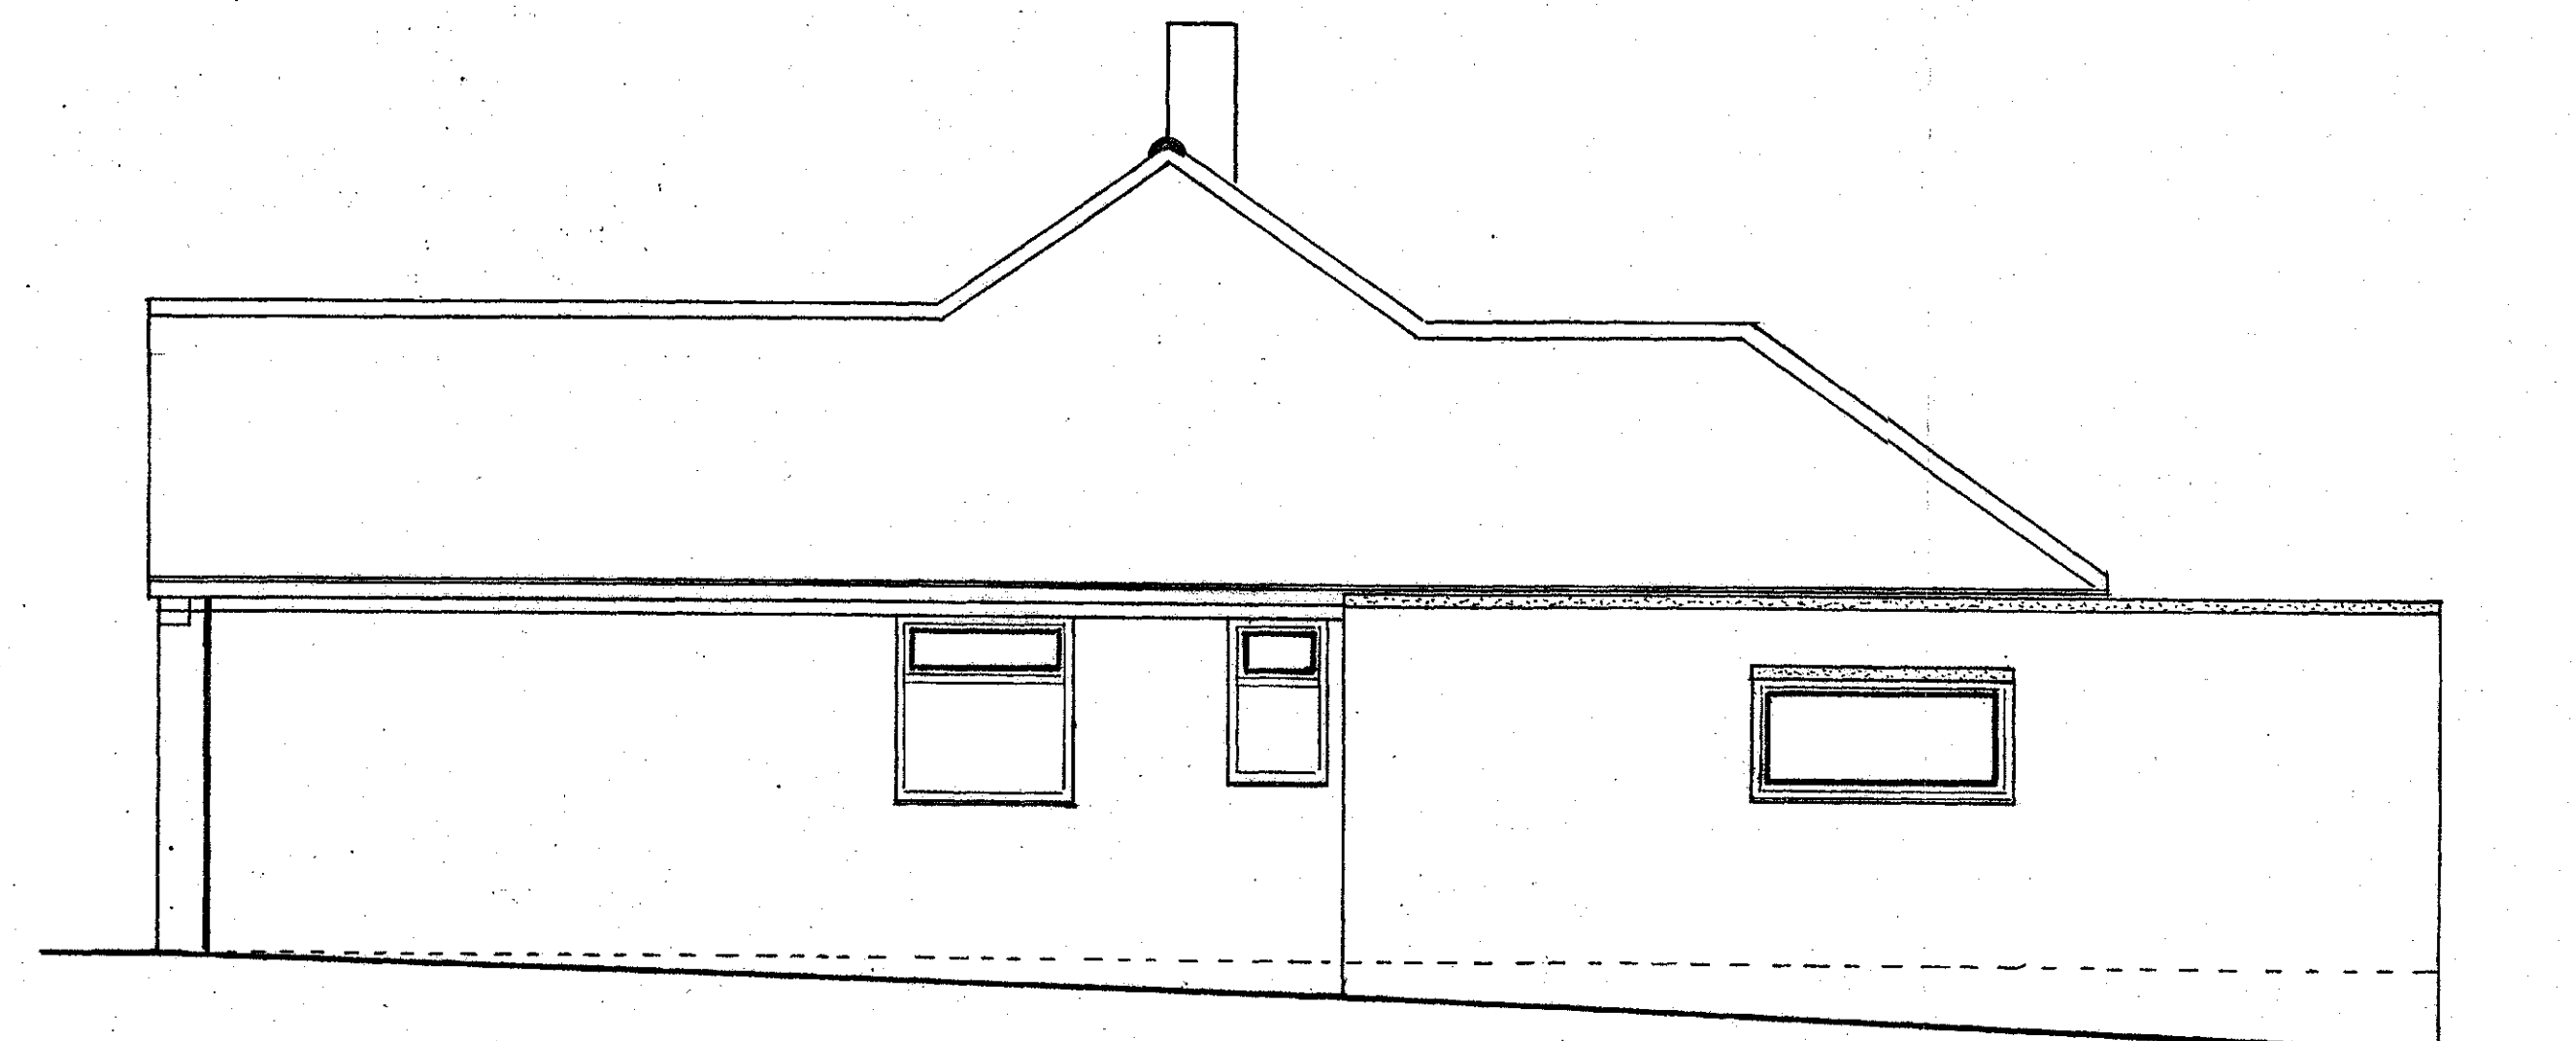

EXISTING SIDE ELEVATION B