

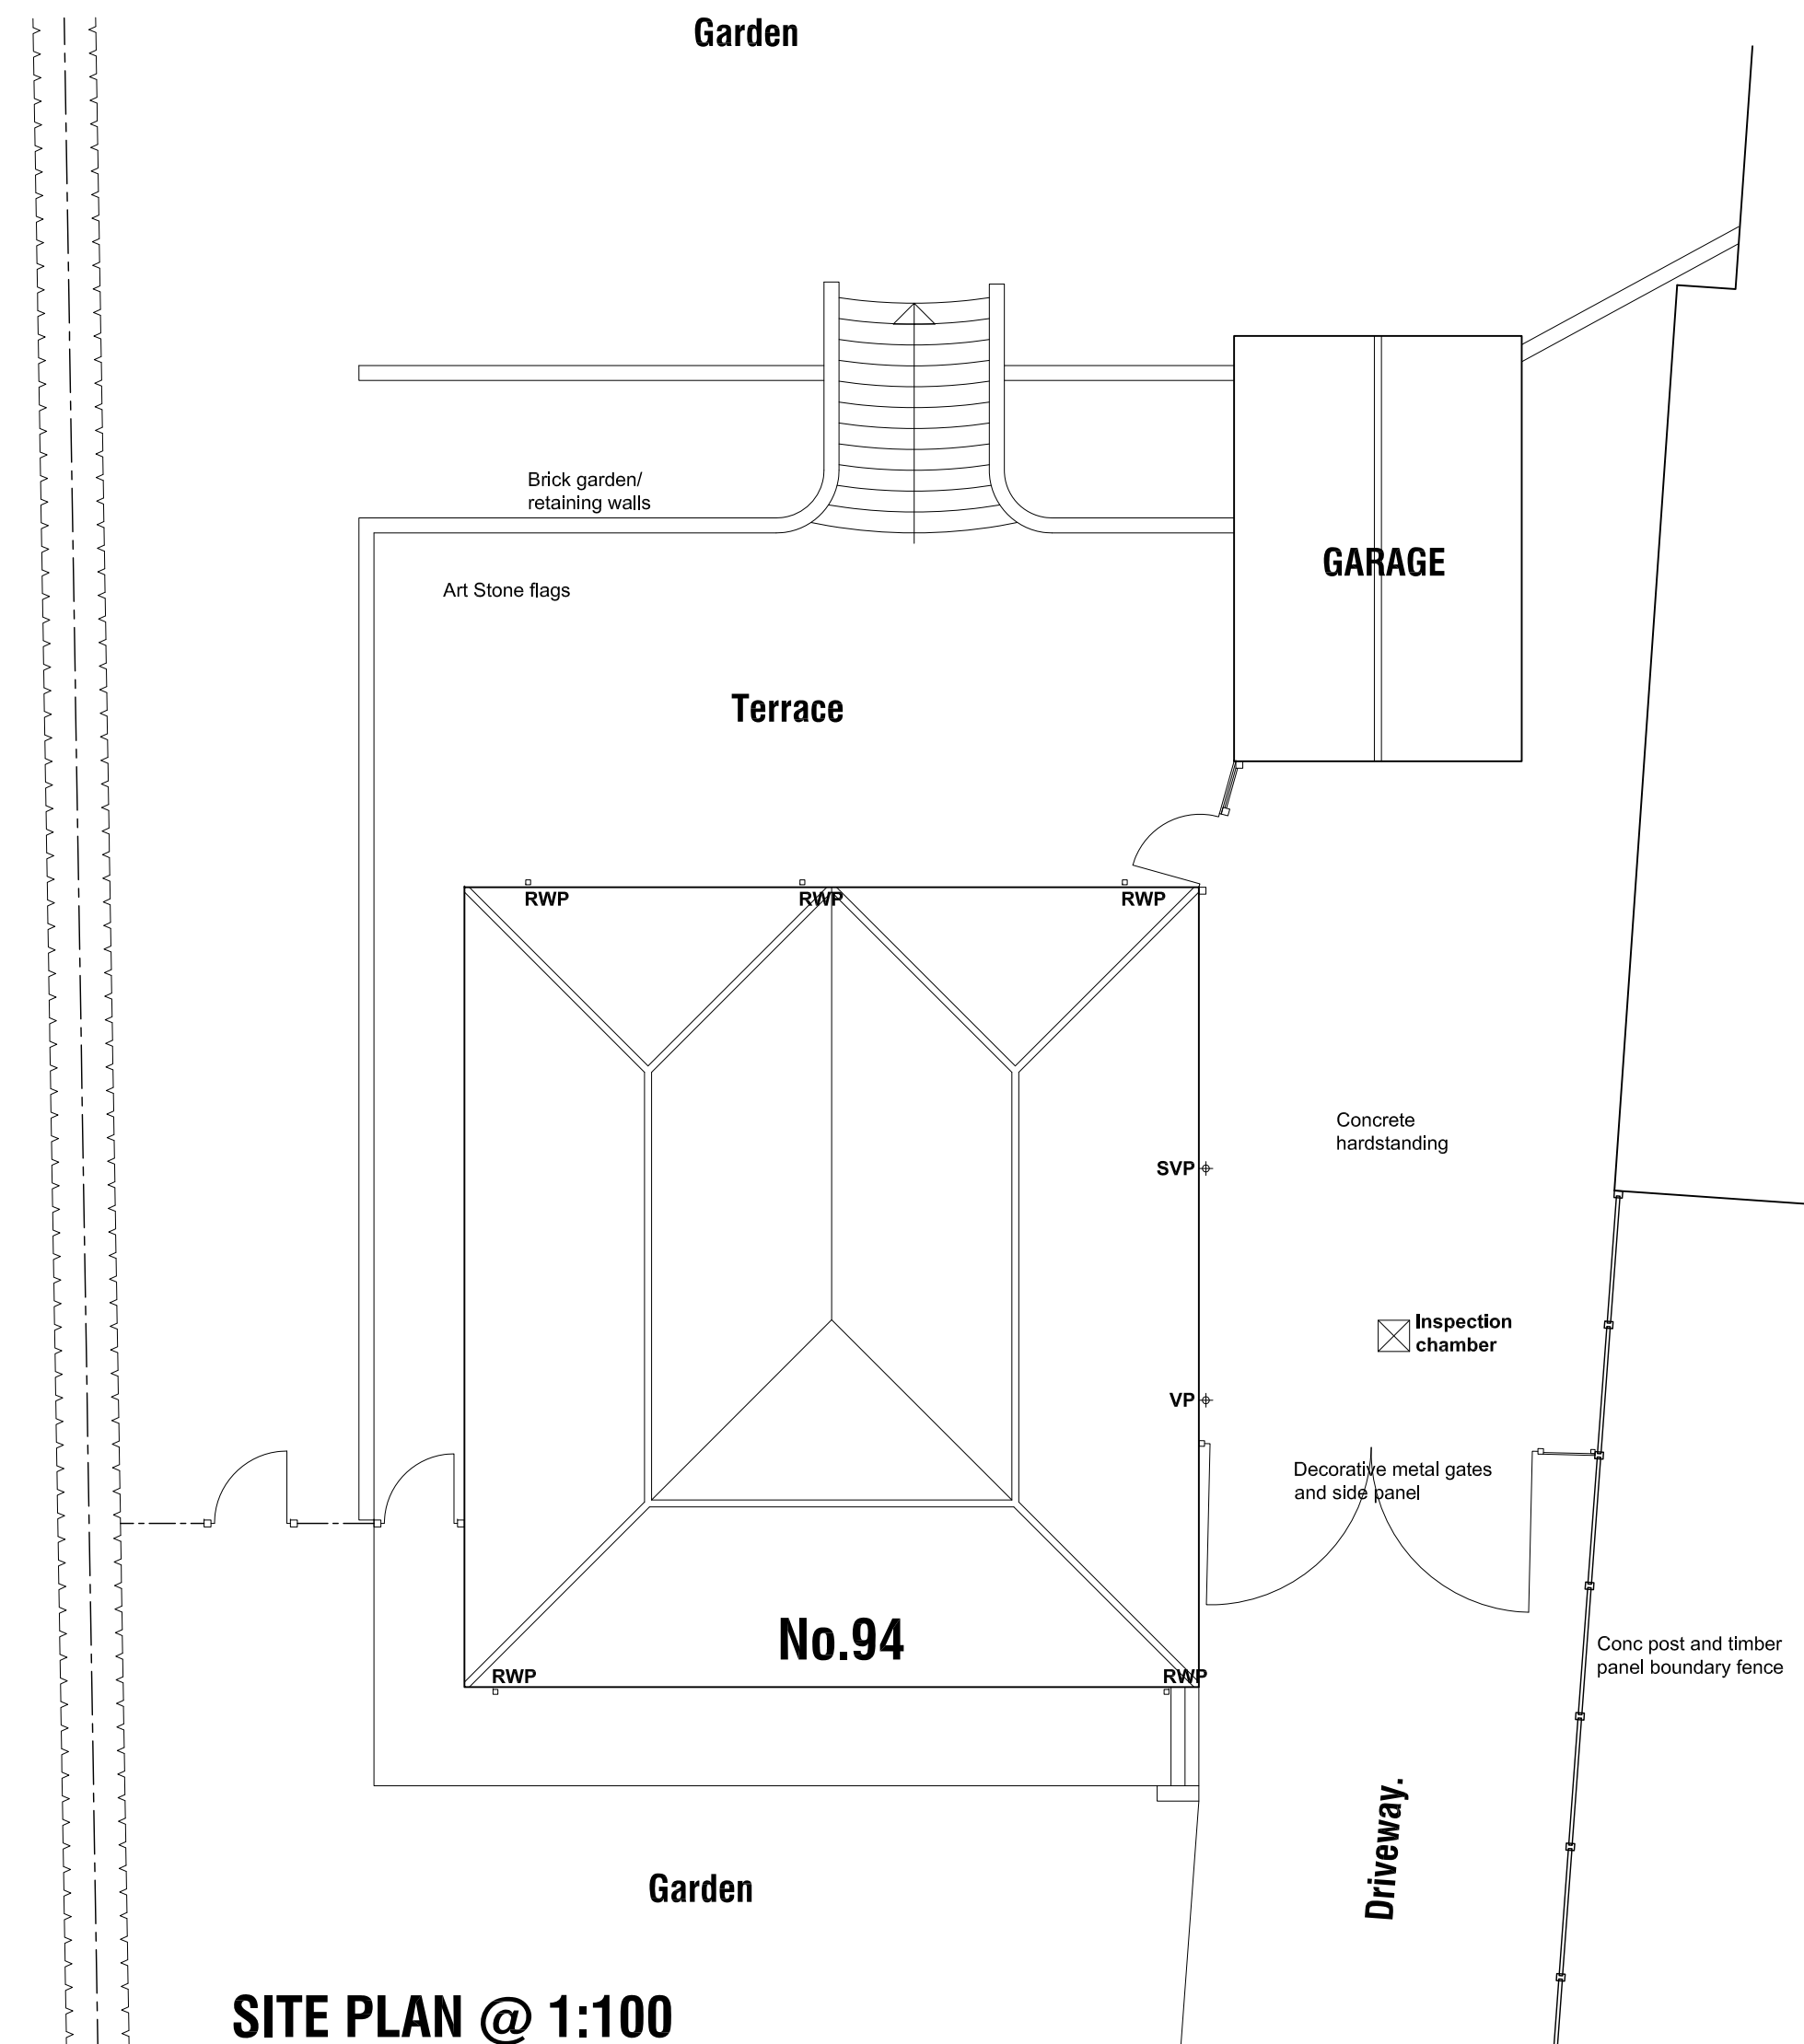
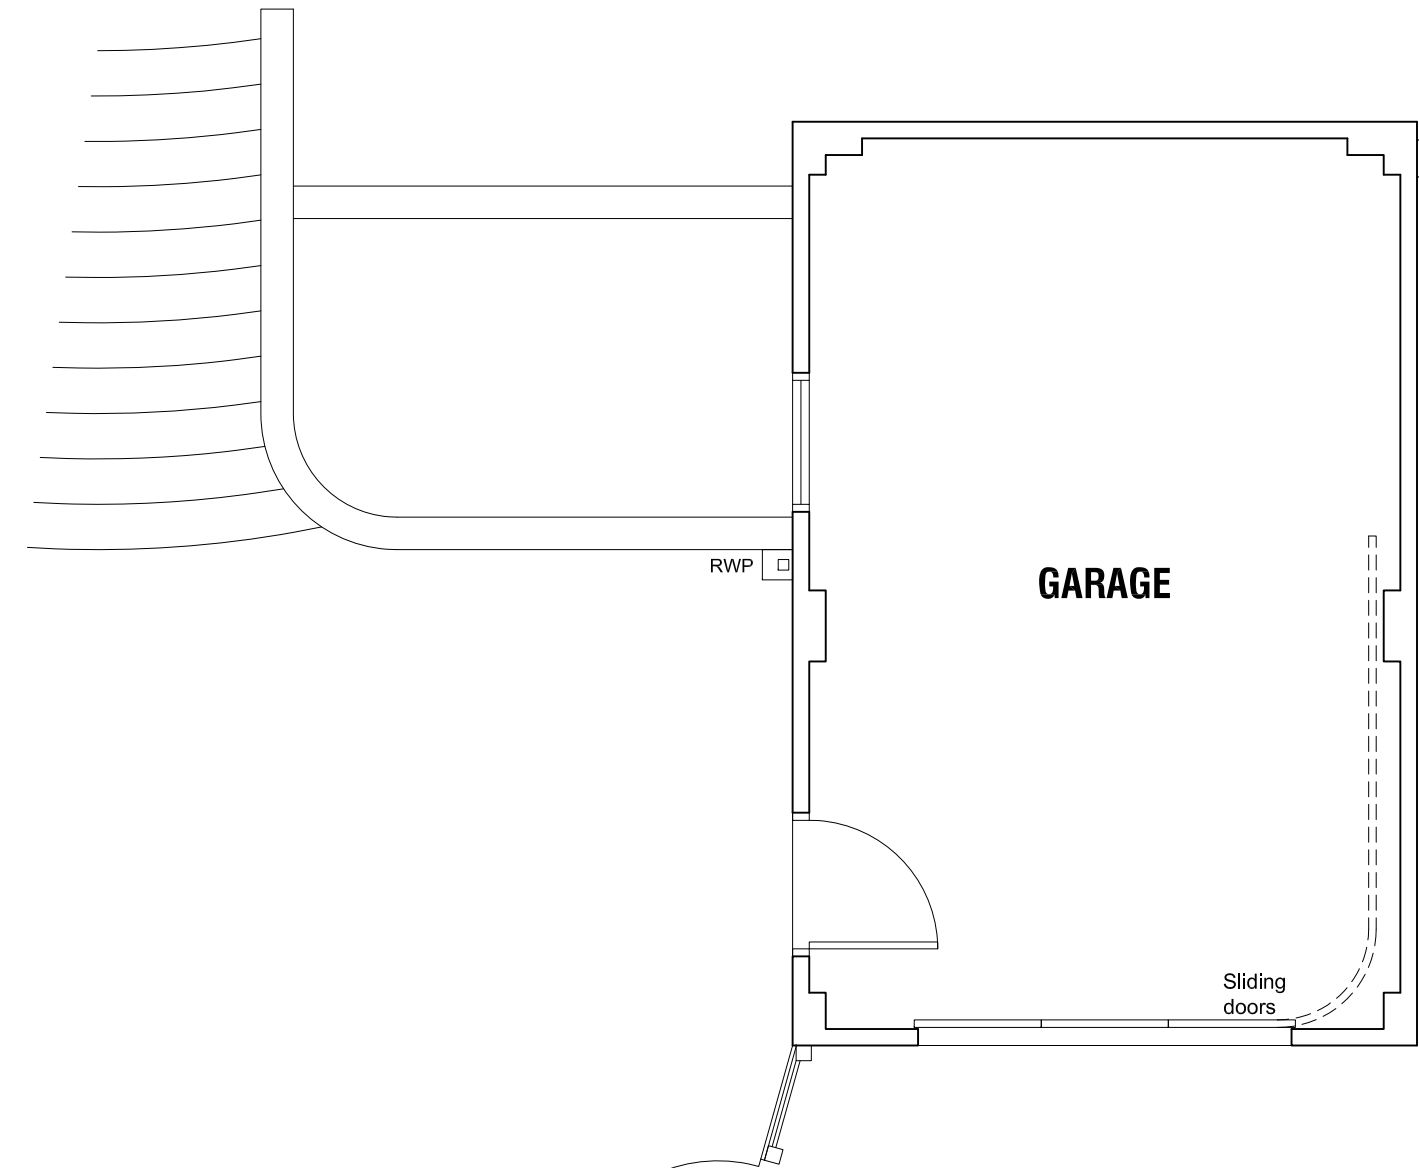
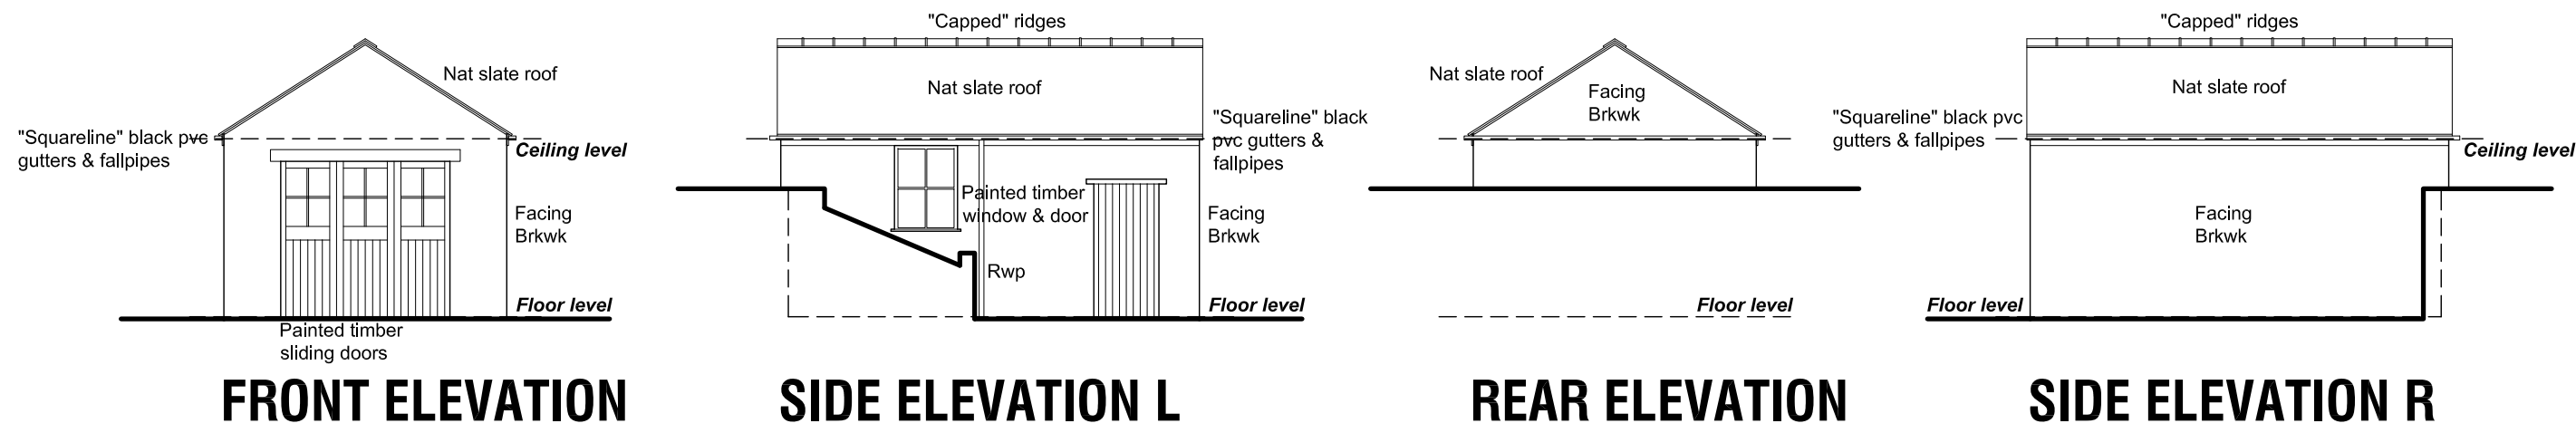


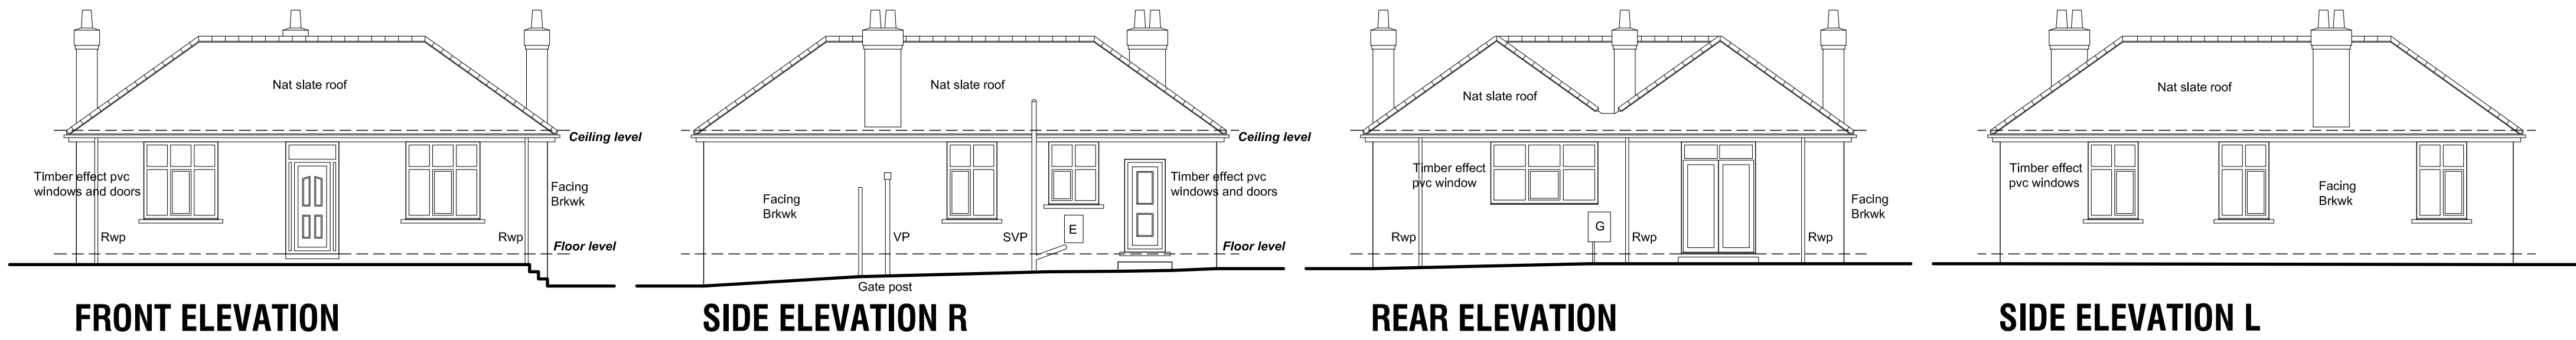

SITE PLAN @ 1:100

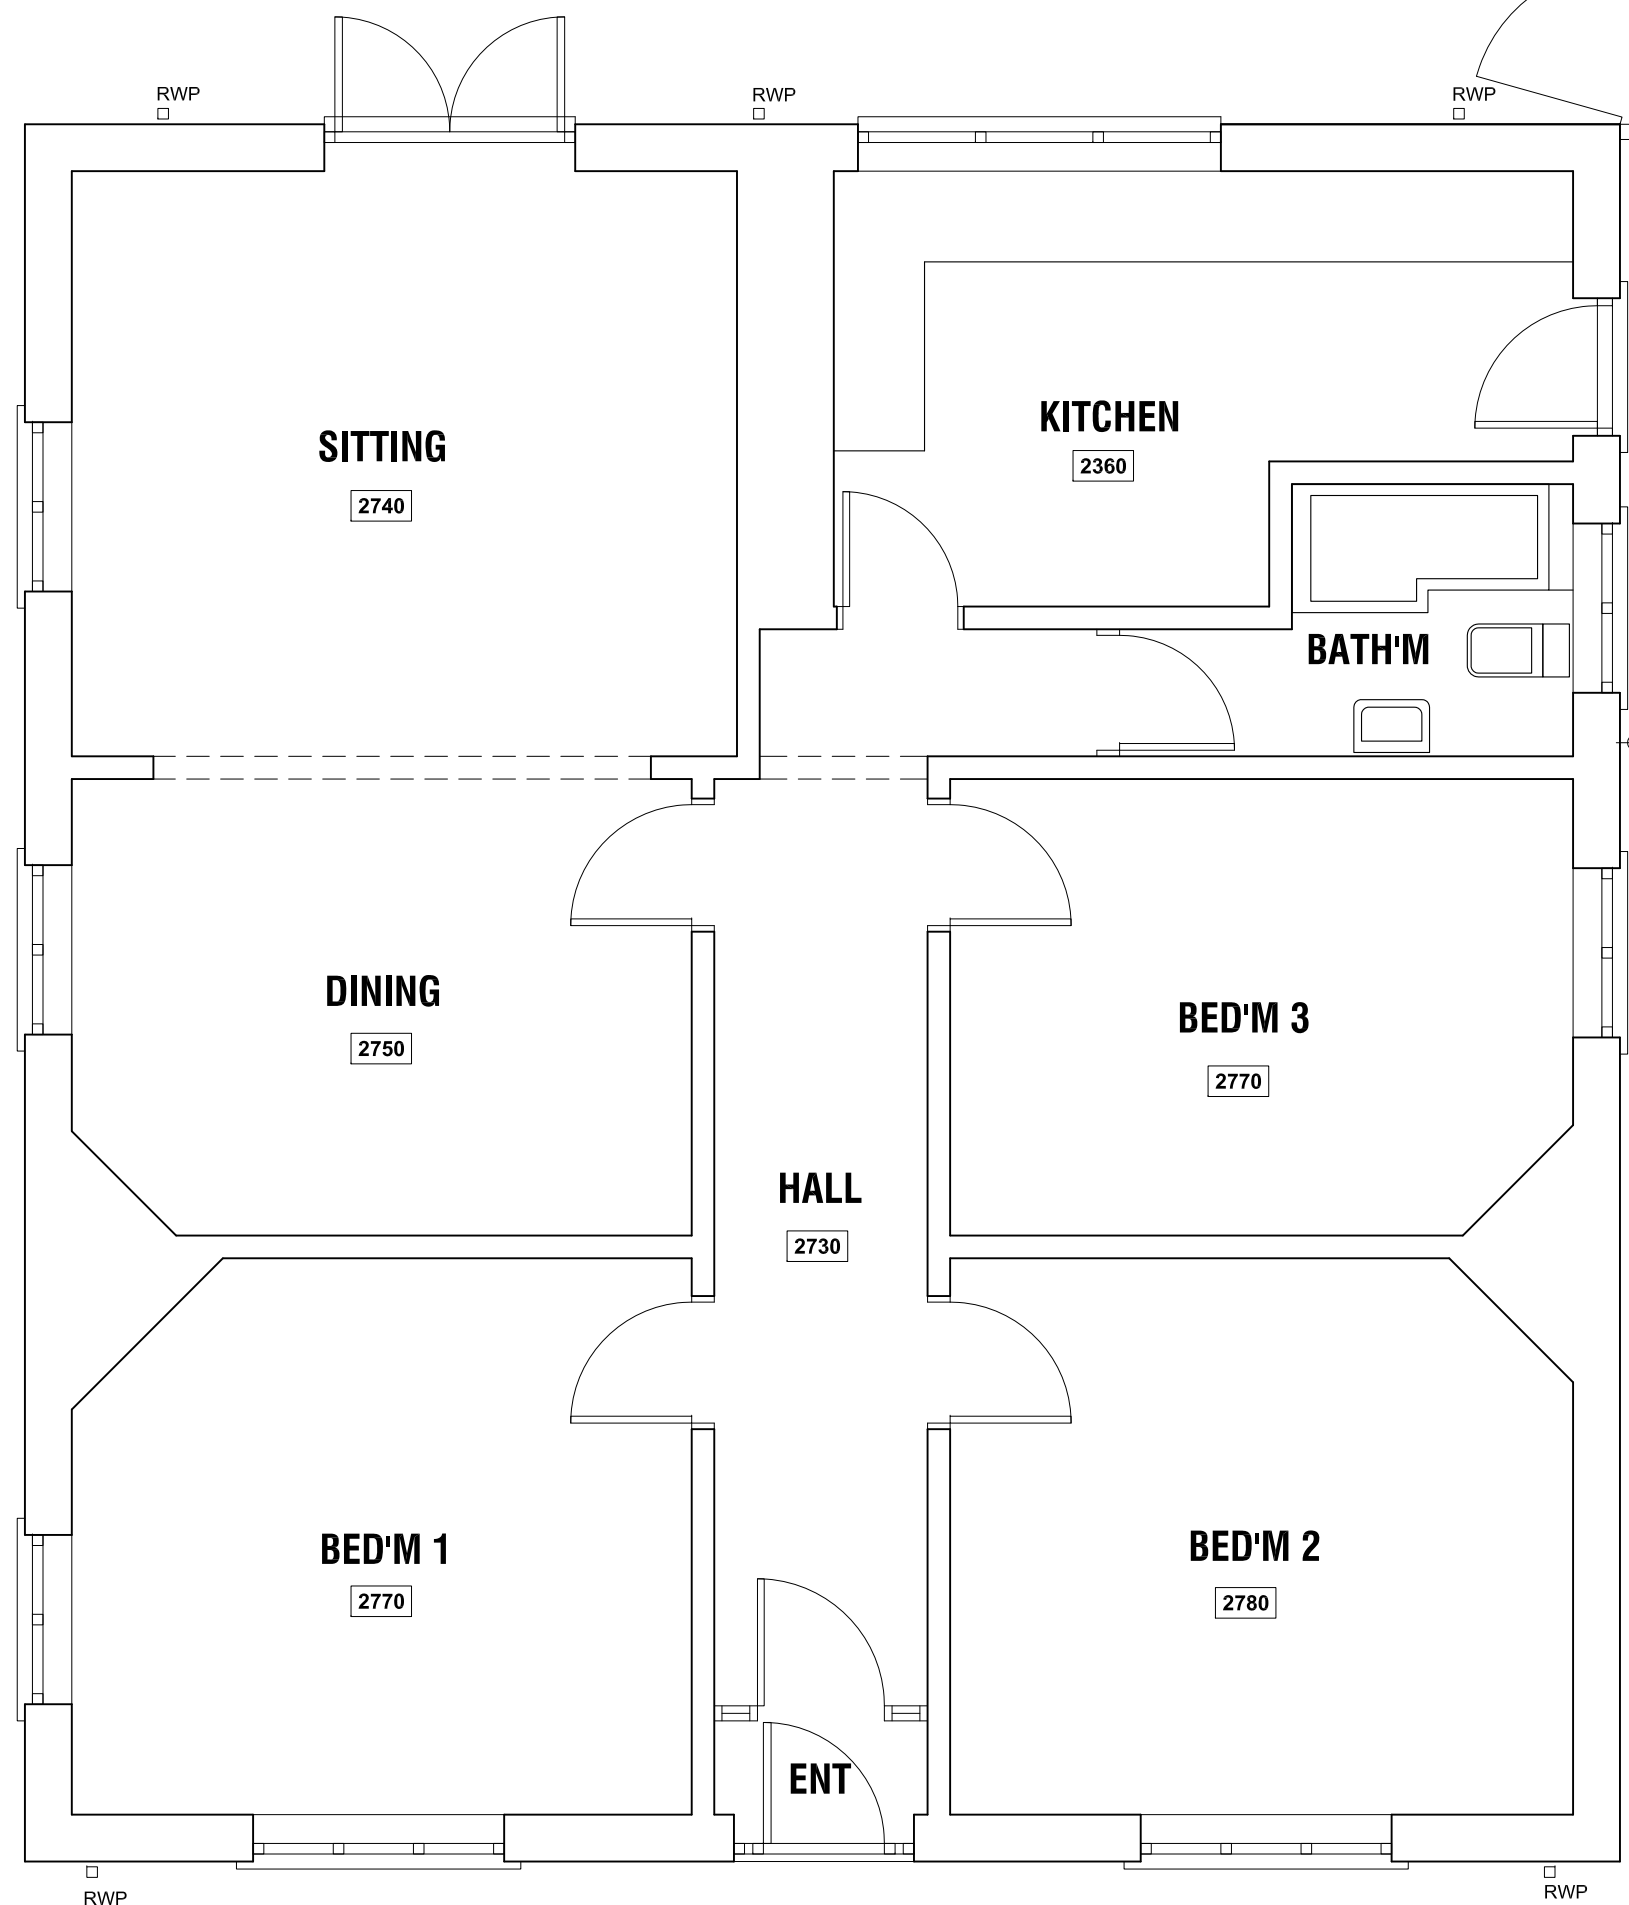

GROUND FLOOR PLAN

A	13/11/2012	GF Plan of dwelling added.
Revision	Date	Description
PROPOSED ALTERATIONS & EXTENSIONS 94 BARNSELEY ROAD, DARTON, BARNSELEY, S75 5NS.		
SURVEY		
Plans and Elevations.		
Mr and Mrs Wainwright		
 Building Design Services		
JE Architectural Ltd 23 Windmill Road, Wombwell, Barnsley, S73 8PW. Tel: 01226 754507 Email: jeah@btconnect.com		
This drawing and the copyright is the Architectural Company's property and maybe used or reproduced only by agreement. All Dimensions in Millimetres Unless specified otherwise and subject to verification on site.		
Scale: 1:50/1:100@A2 Date: AUG 2012		
Ref: 201207		Drwg No: 01
