


PROPOSED FRONT ELEVATION
SCALE 1:100


PROPOSED SIDE ELEVATION
SCALE 1:100

PROPOSED REAR ELEVATION
SCALE 1:100

PROPOSED SIDE ELEVATION
SCALE 1:100

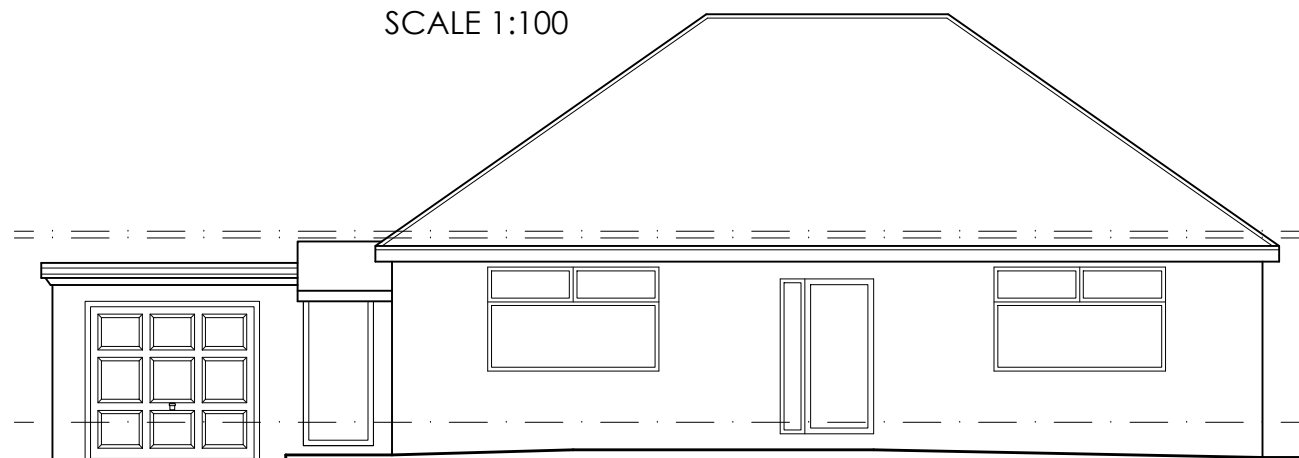


EXISTING FRONT ELEVATION
SCALE 1:100

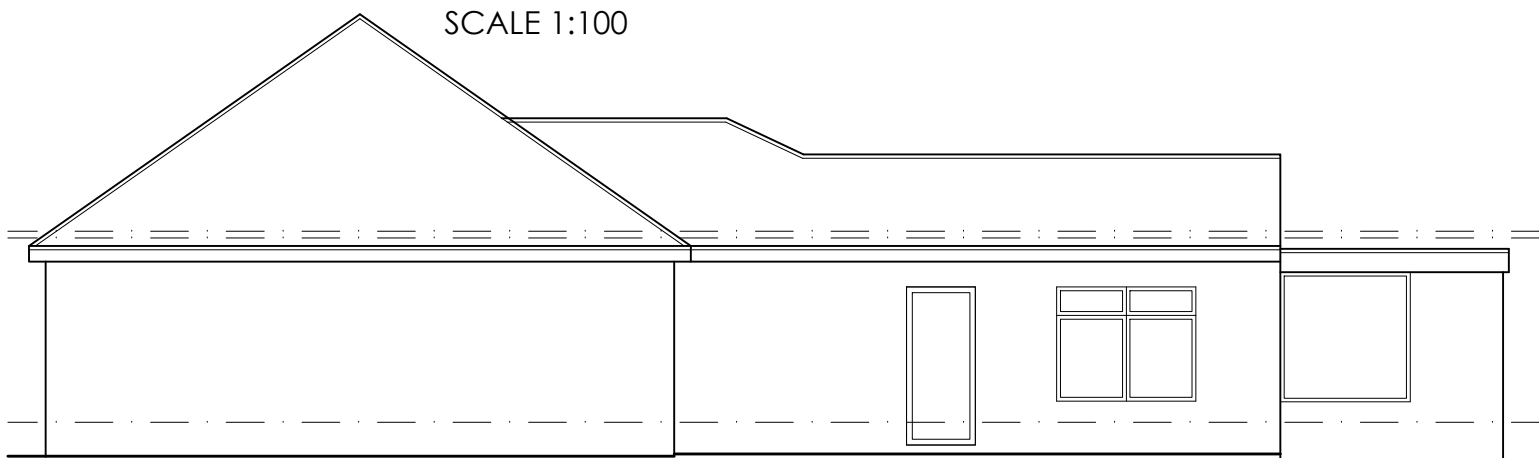


EXISTING SIDE ELEVATION
SCALE 1:100




EXISTING REAR ELEVATION
SCALE 1:100

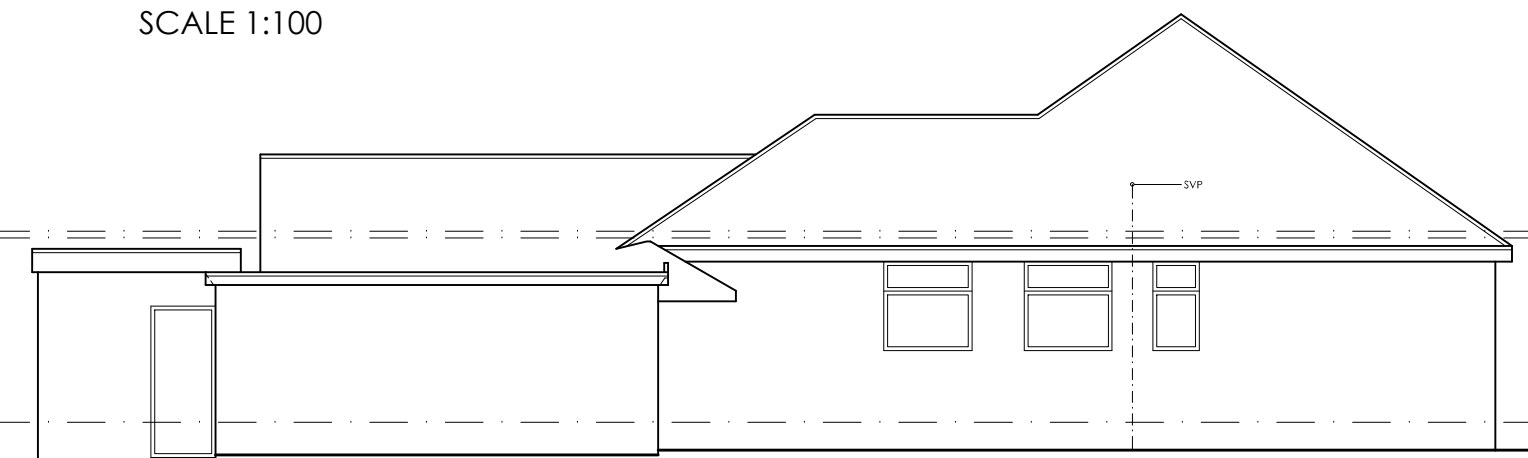


EXISTING SIDE ELEVATION
SCALE 1:100

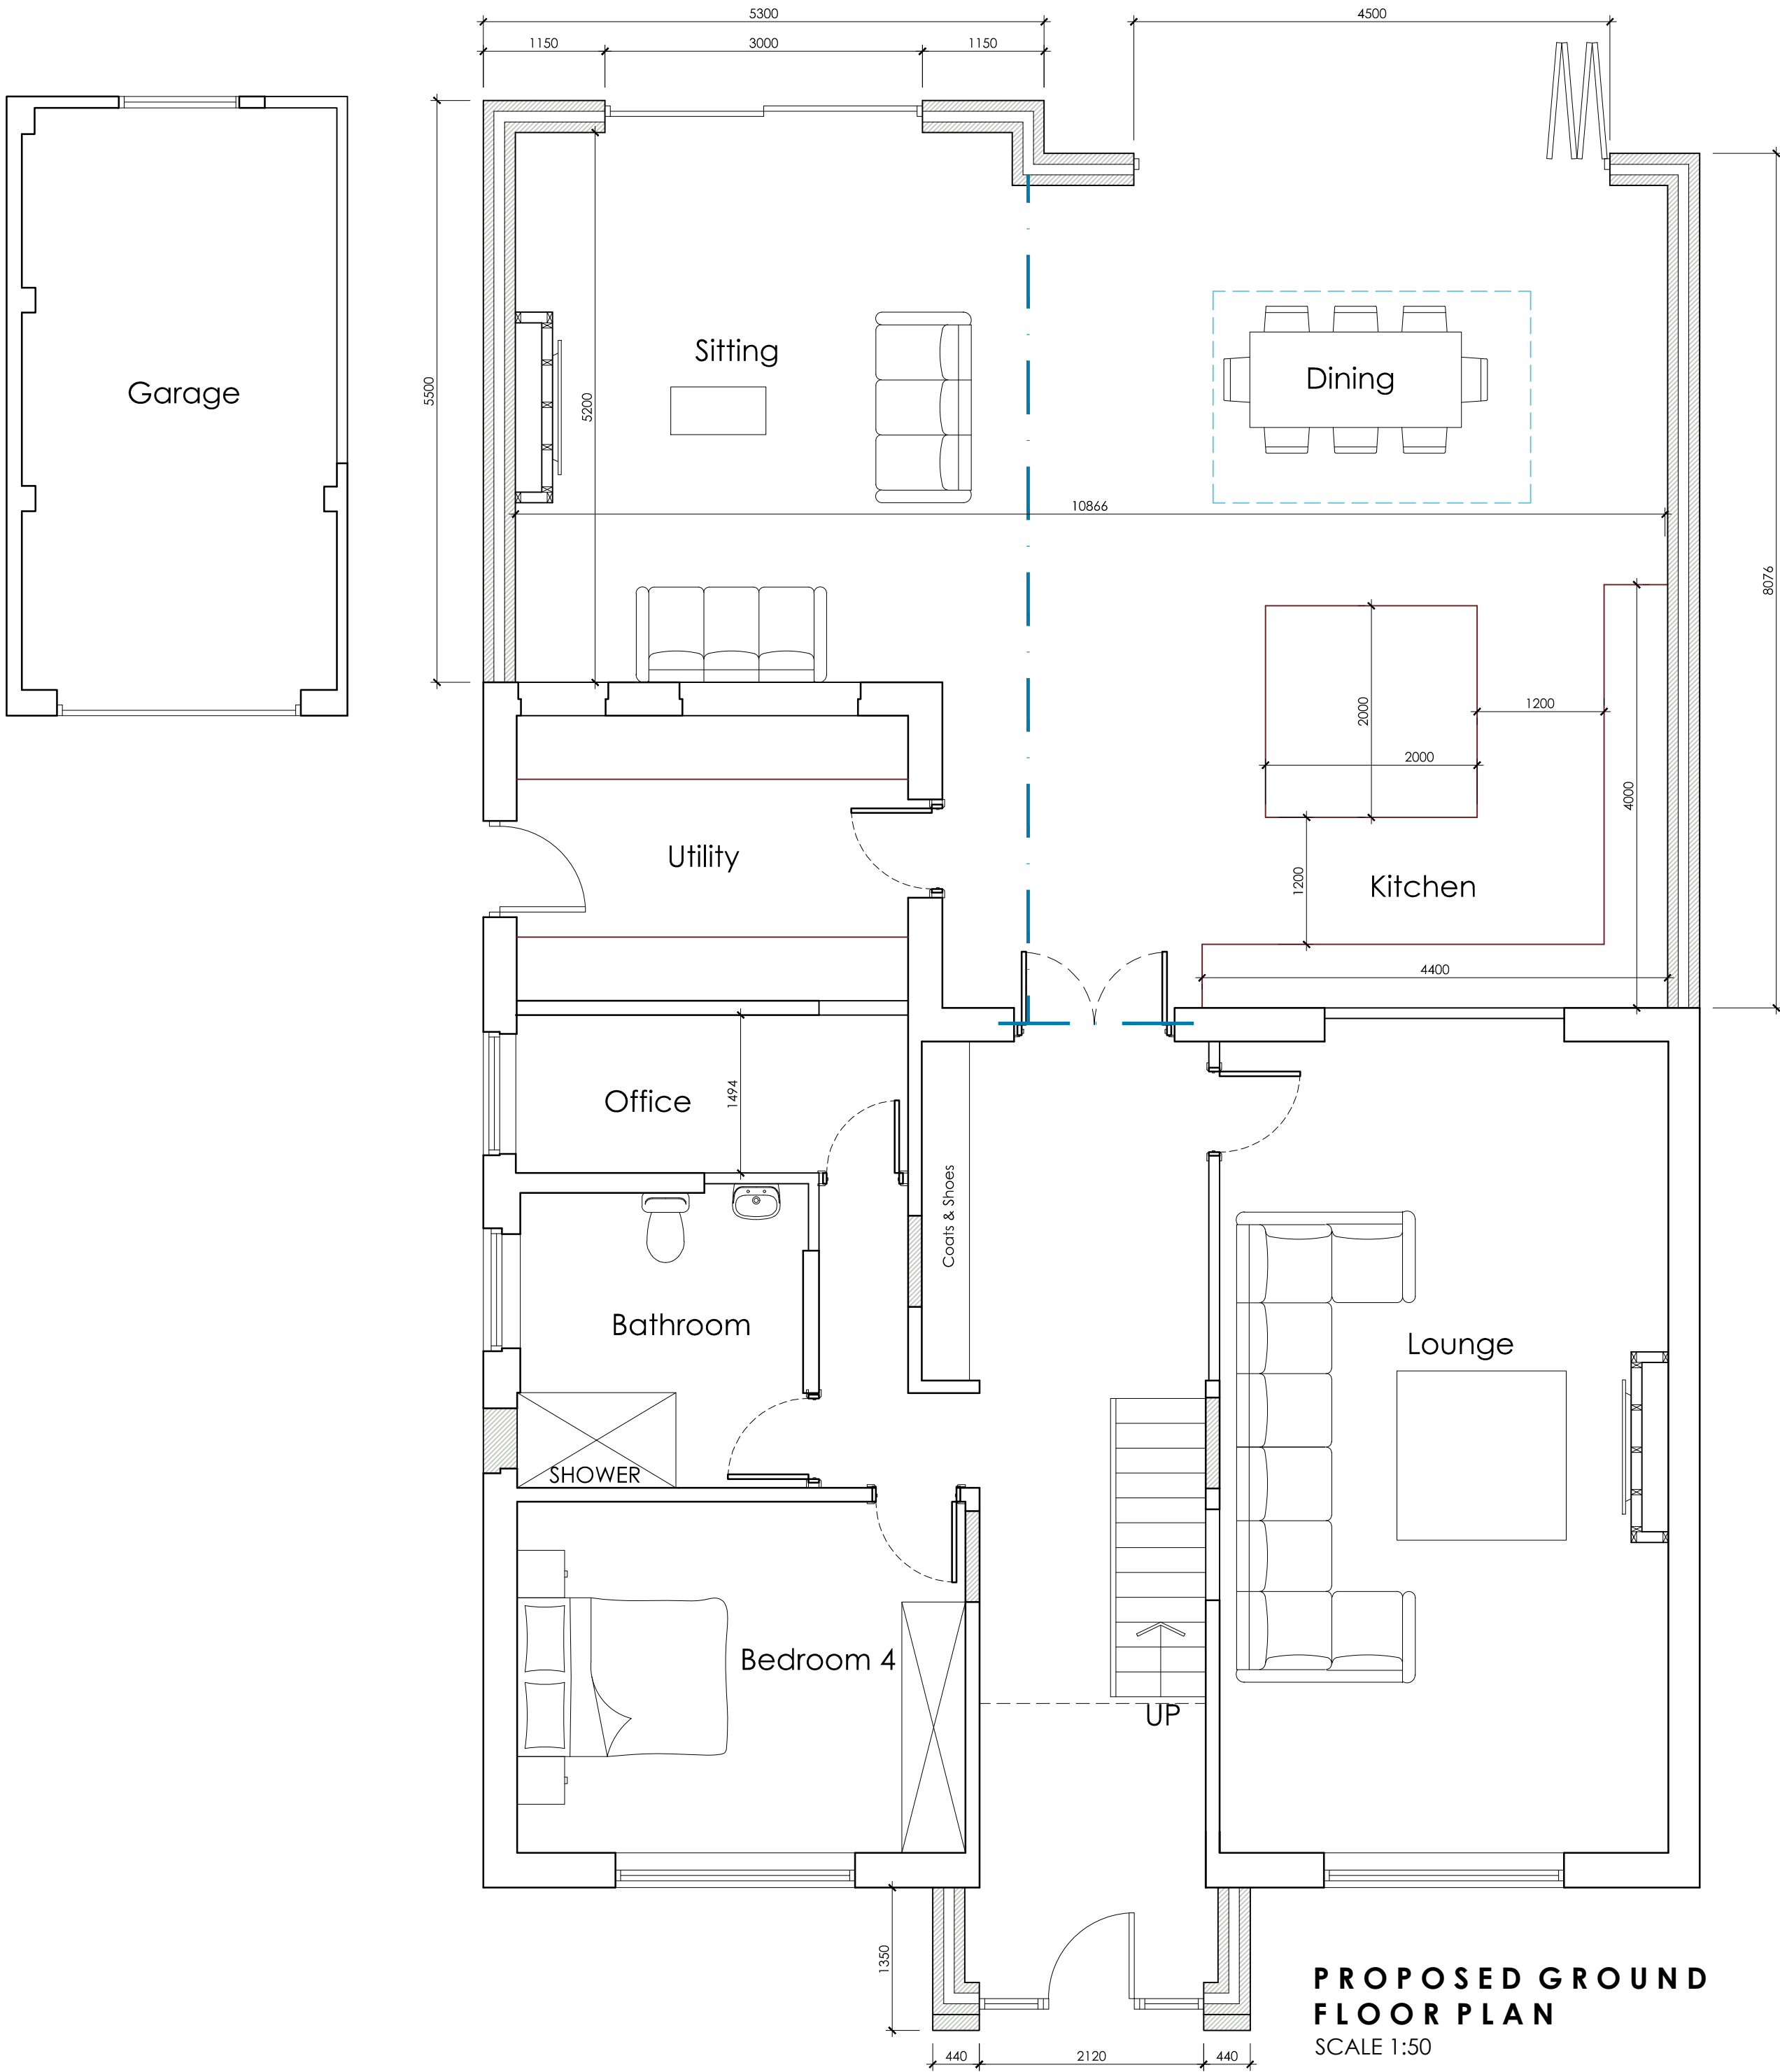


PROPOSED GROUND FLOOR PLAN
SCALE 1:50

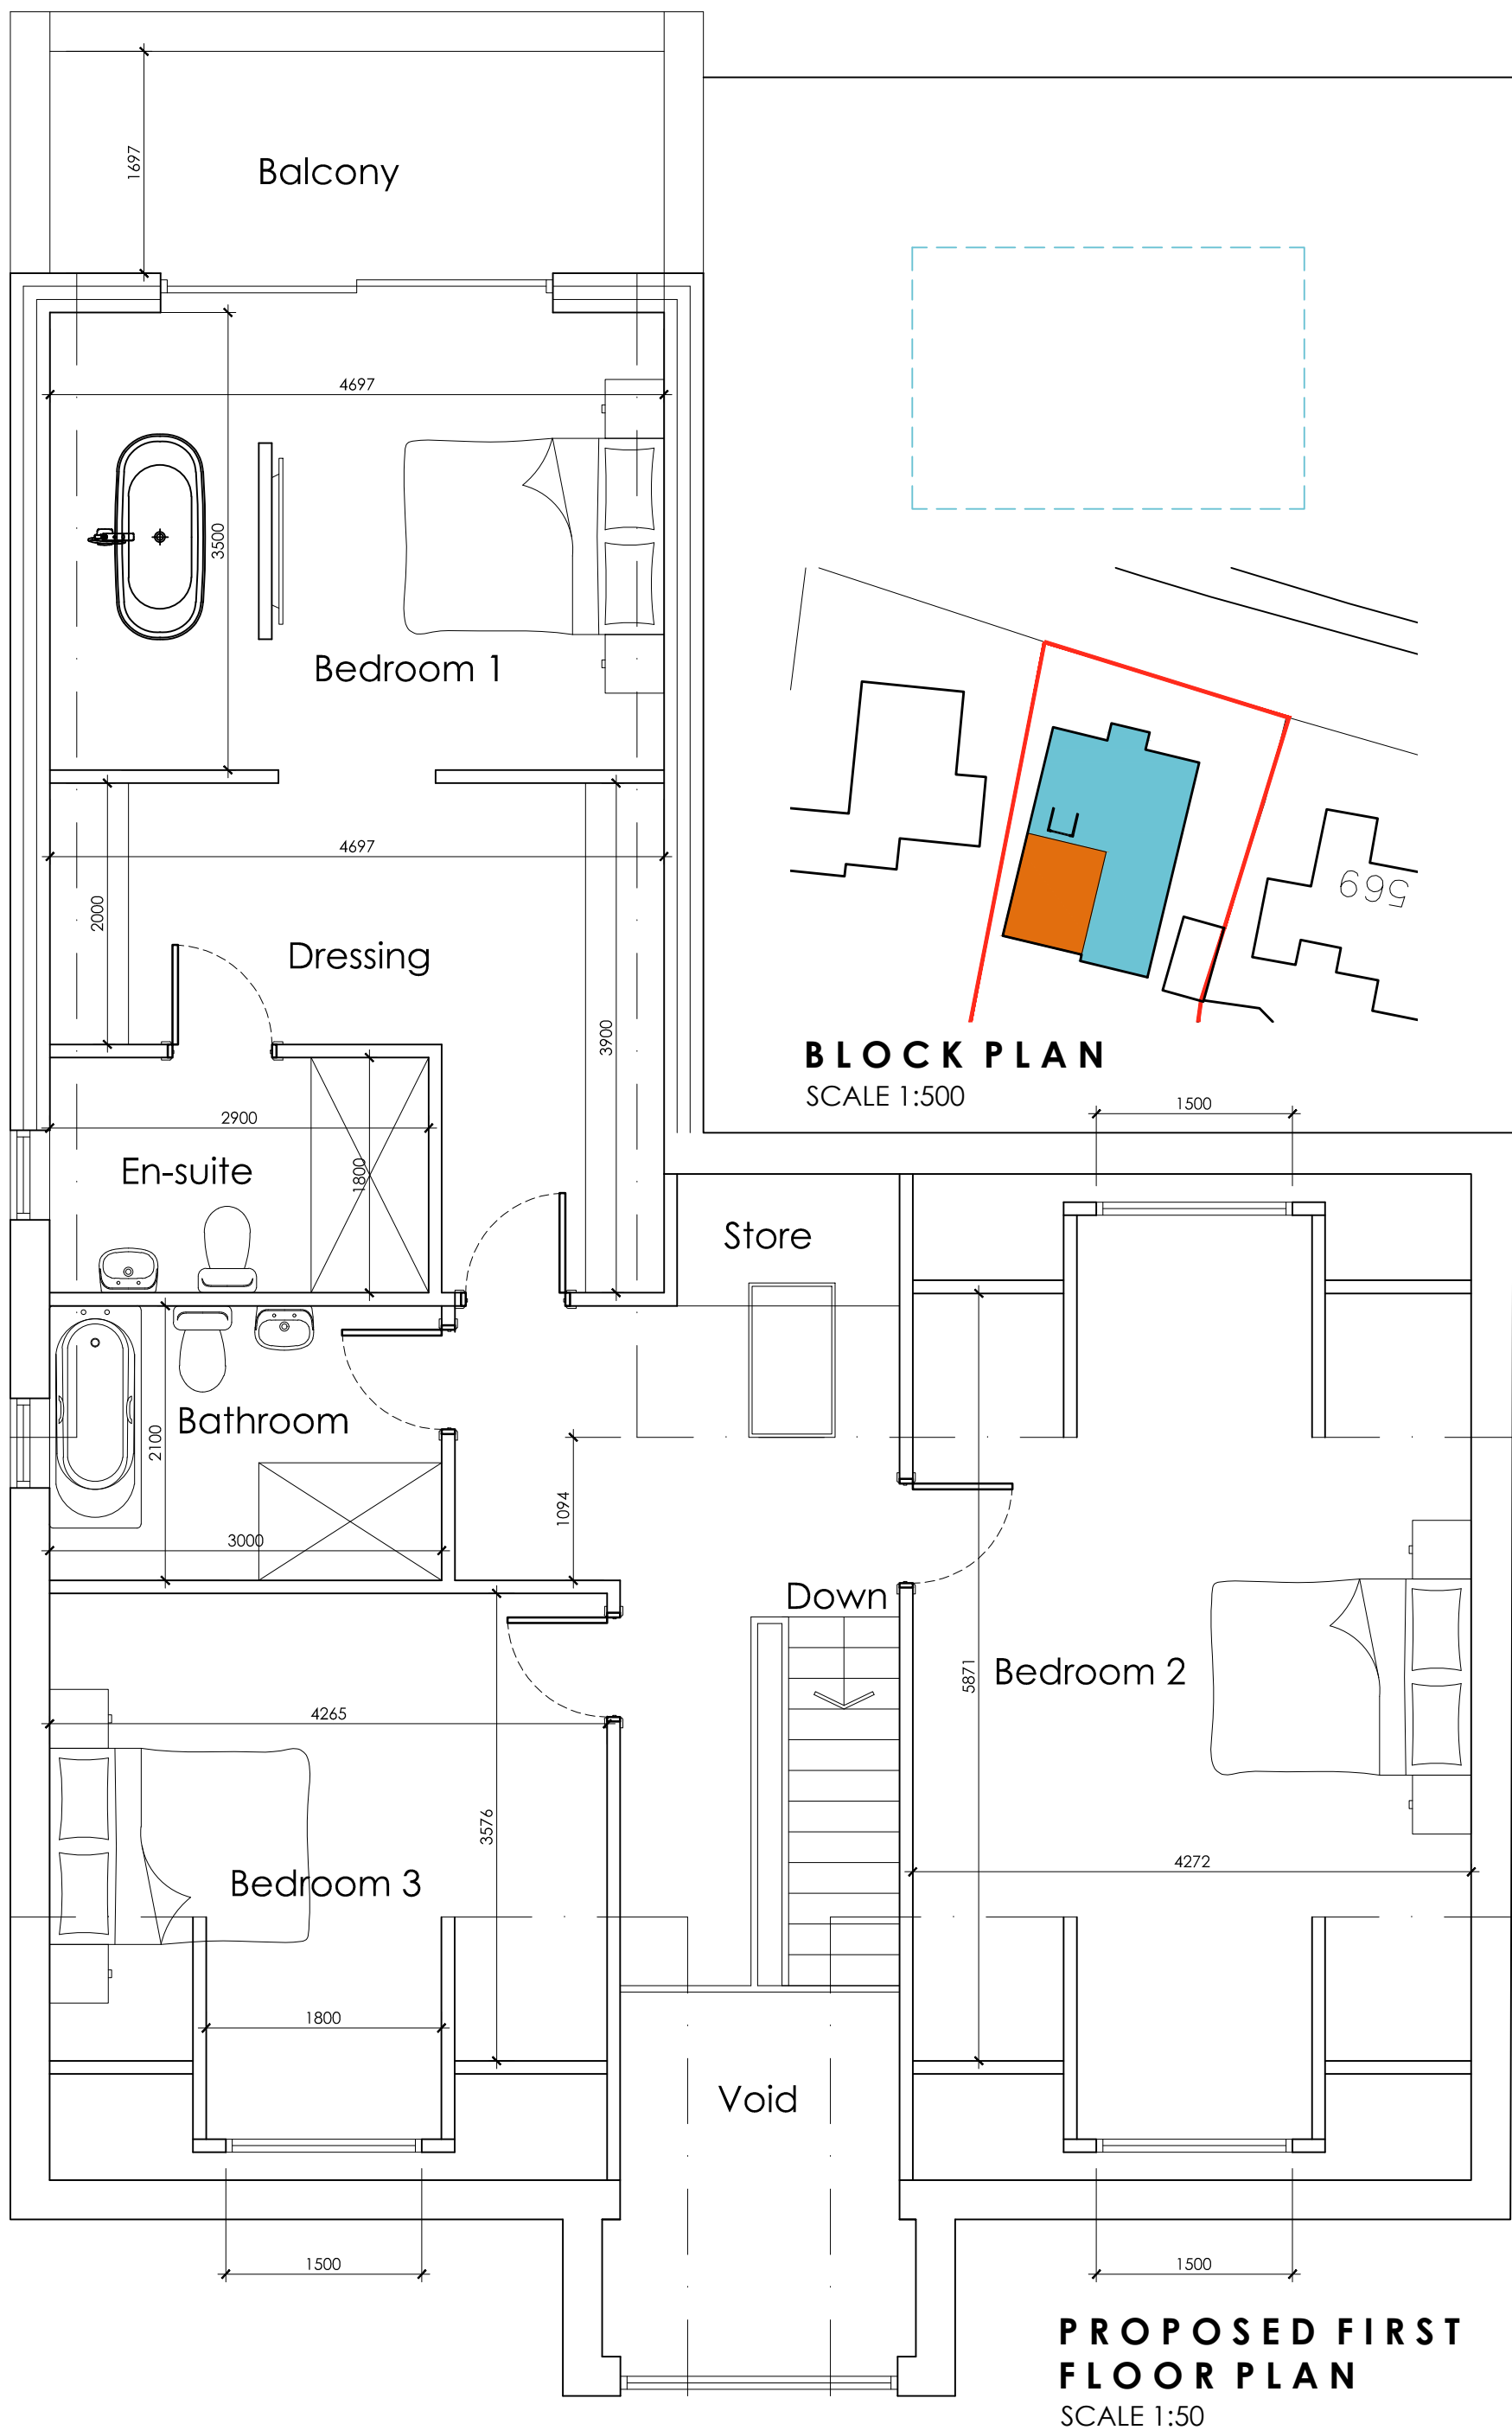

PROPOSED FIRST FLOOR PLAN
SCALE 1:50

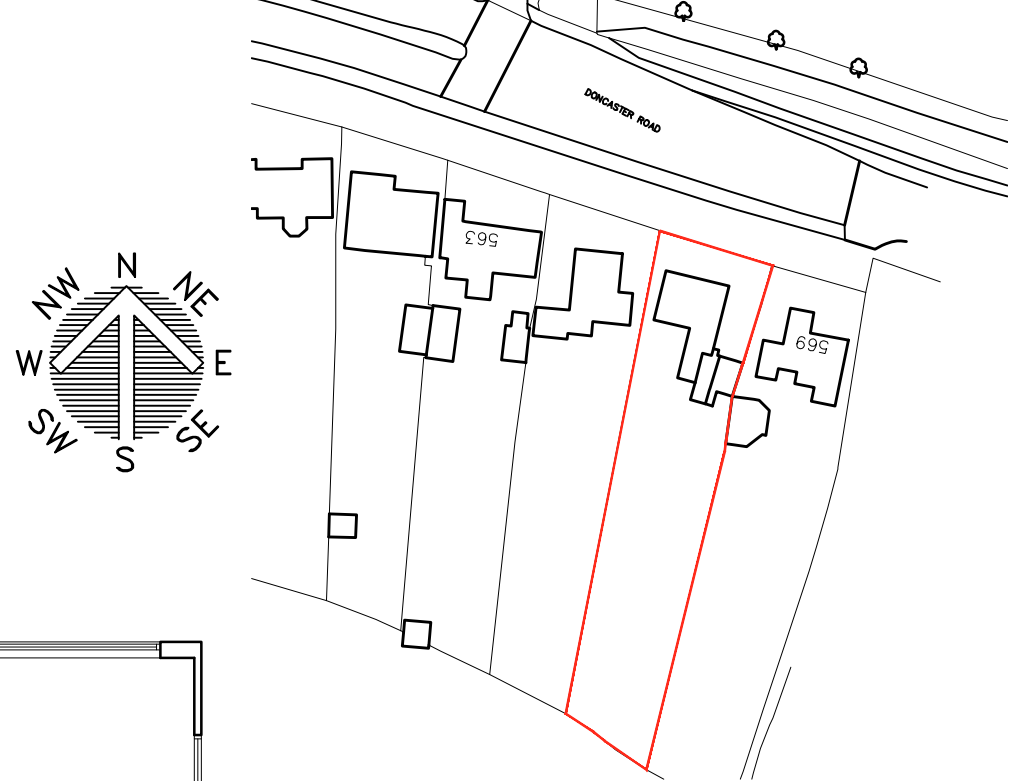

LOCATION PLAN
SCALE 1:1250

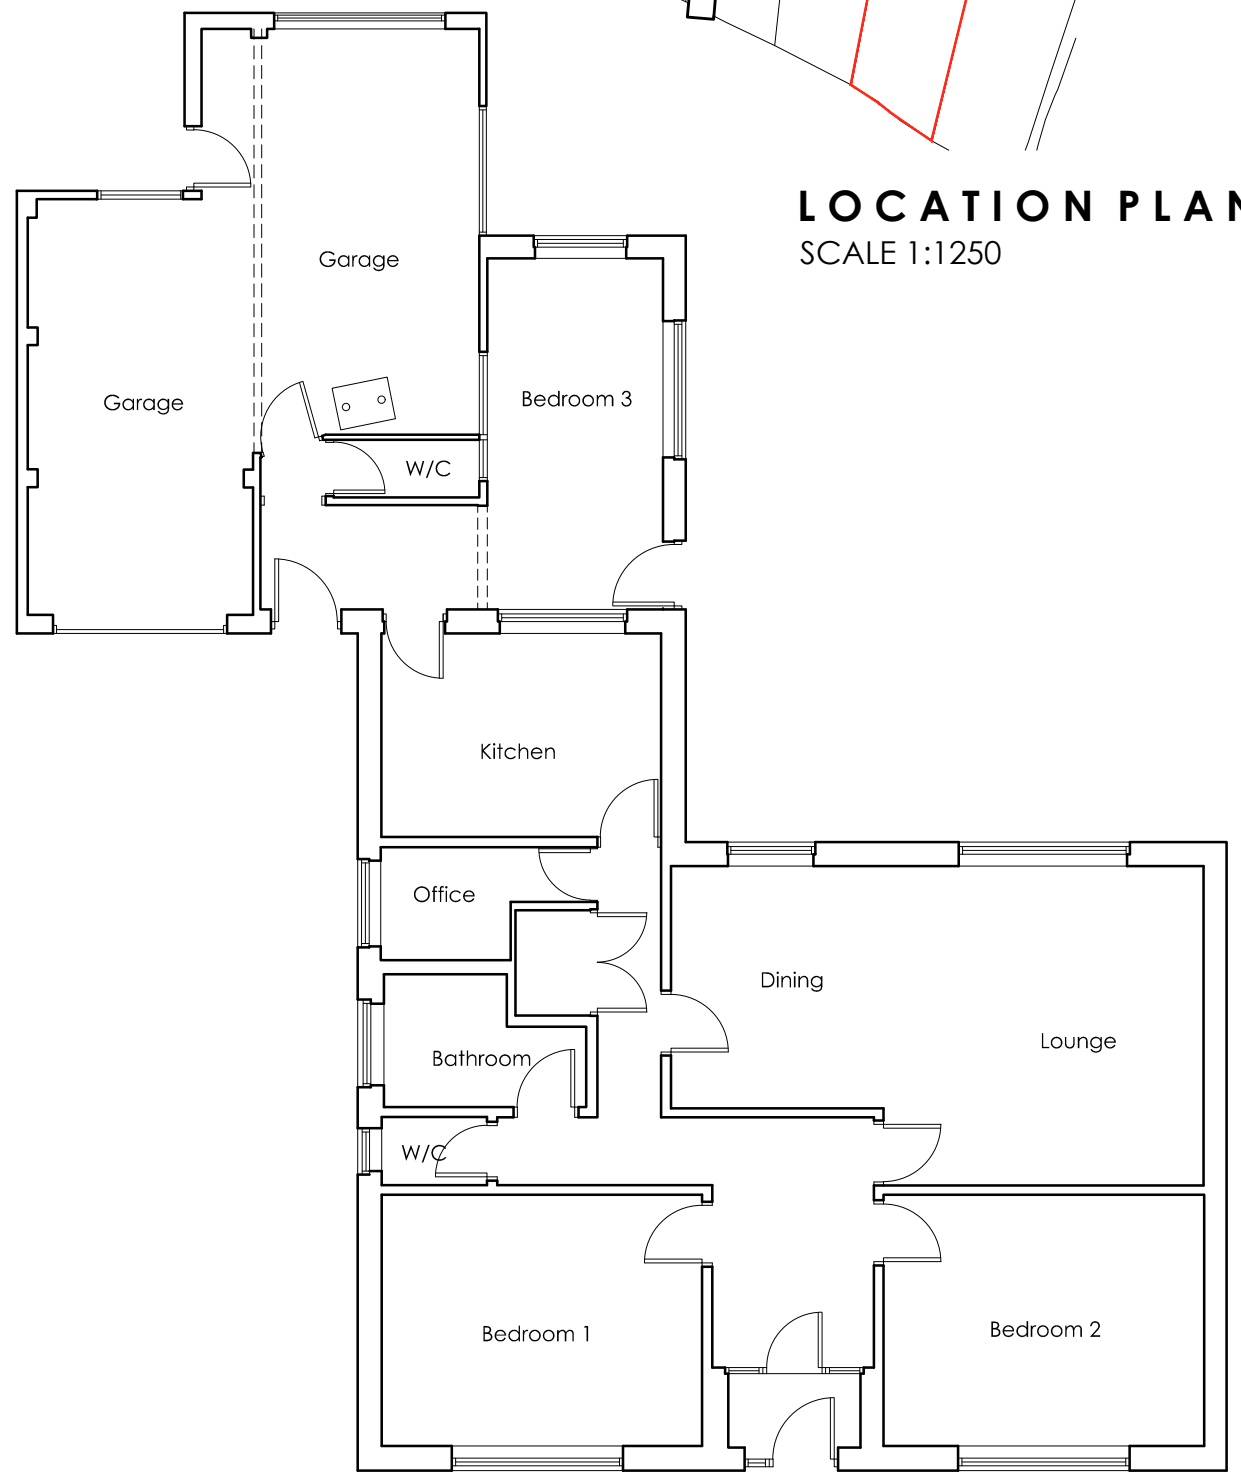

EXISTING FLOOR PLAN
SCALE 1:100

W

A

P

A

R

T

N

E

R

S

H

I

P

White

Agus

OFFICE ONE,
34 VICTORIA ROAD,
BARNSELEY,
S70 2BU

Phone: 01226 208482

ARCHITECTURAL SERVICES

Email: info@whiteaguspartnership.co.uk
Web: www.whiteaguspartnership.co.uk

Project.

PROPOSED WORKS
567 DONCASTER ROAD
BARNSELEY, S71 5ER

Client.

MR N CLARKE

Drawing
Title.

PLANS AND ELEVATIONS

Date.

AUG 2022

Scale.

1:50 & 1:100 @ A1

Ref.

22-086

Dwg. No.

01

Rev.

E

Date	Suffix	Description	Date	Suffix	Description
27/09/2022	A	REVISED TO CLIENTS REQUIREMENTS			
07/10/2022	B	REVISED TO CLIENTS REQUIREMENTS			
10/10/2022	C	REVISED TO CLIENTS REQUIREMENTS			
10/01/2023	D	MATERIALS REVISED			
18/01/2023	E	MATERIALS REVISED			