



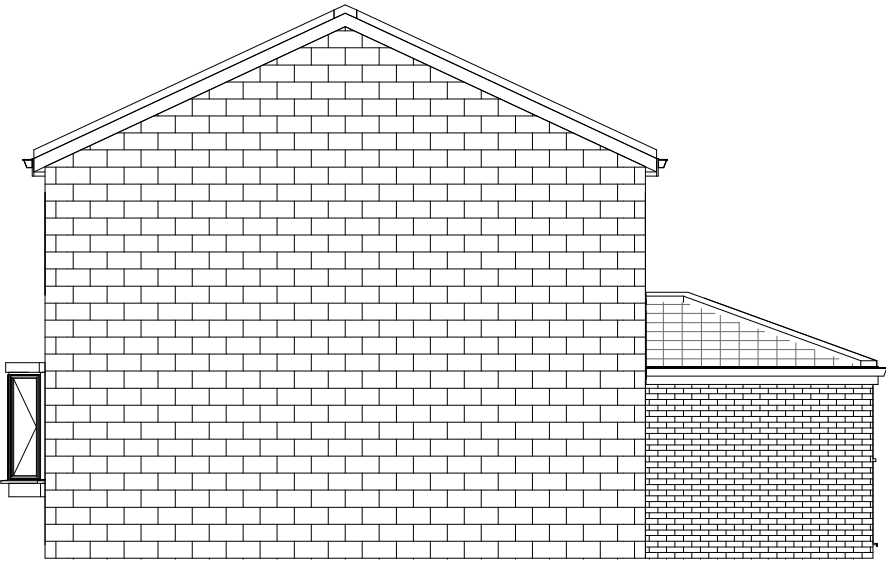

1 North
1 : 100

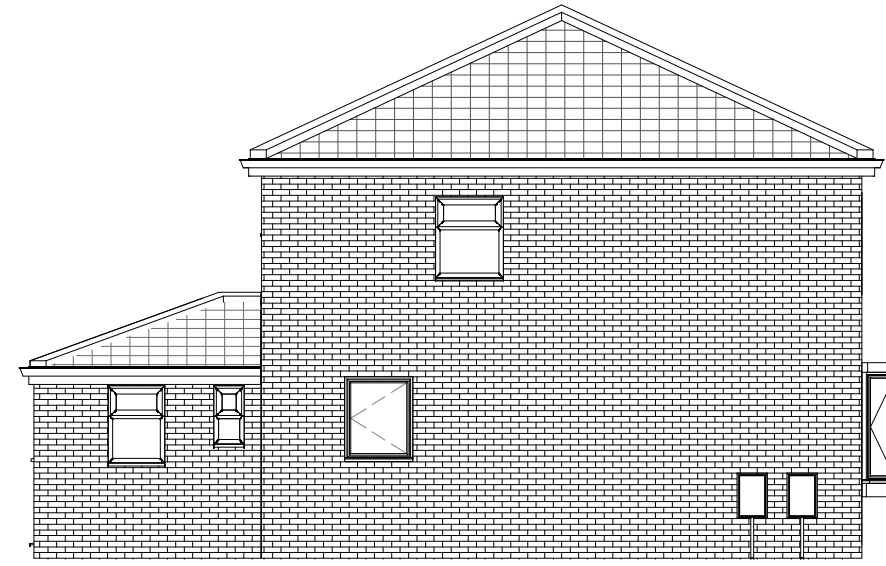


2 East
1 : 100




3 South
1 : 100




4 West
1 : 100

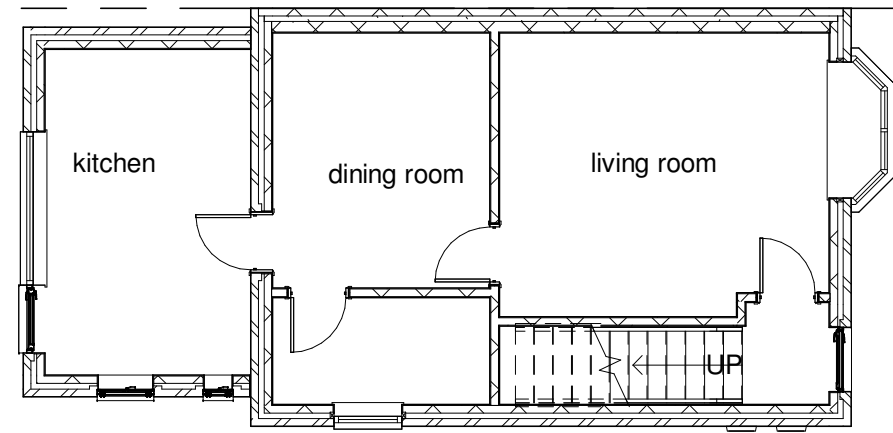


5 Ground Floor
1 : 100

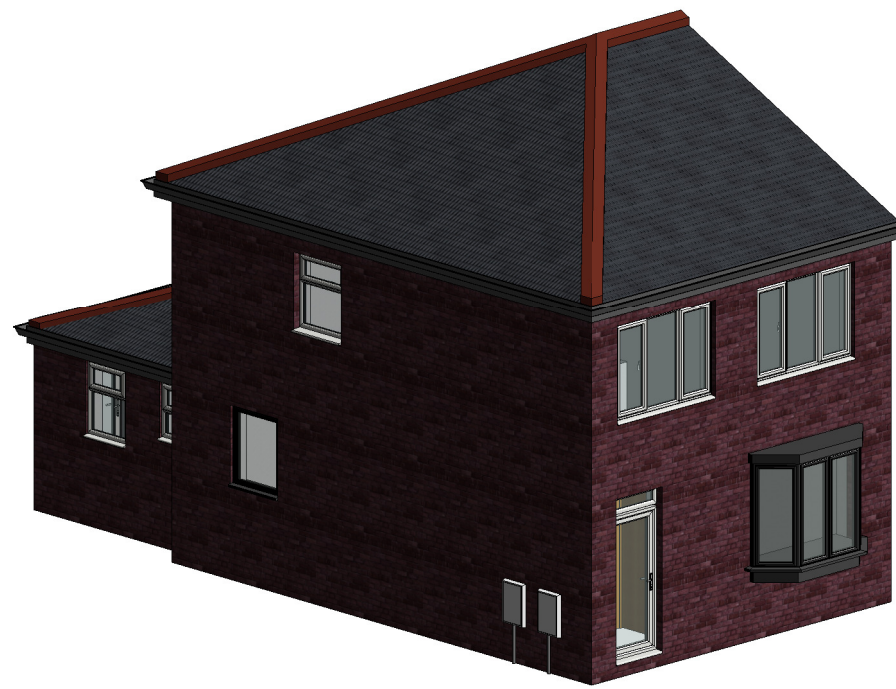

6 Existing

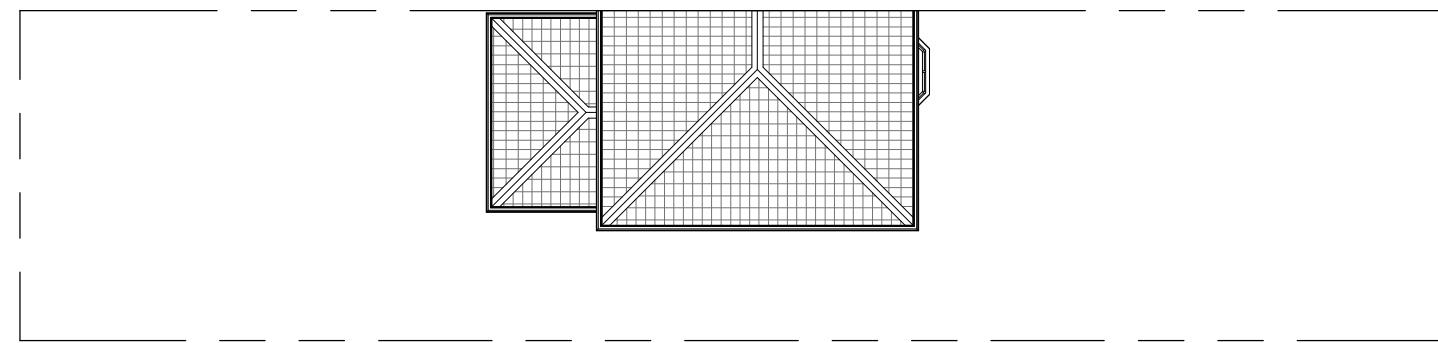


13 Existing Site Plan
1 : 200

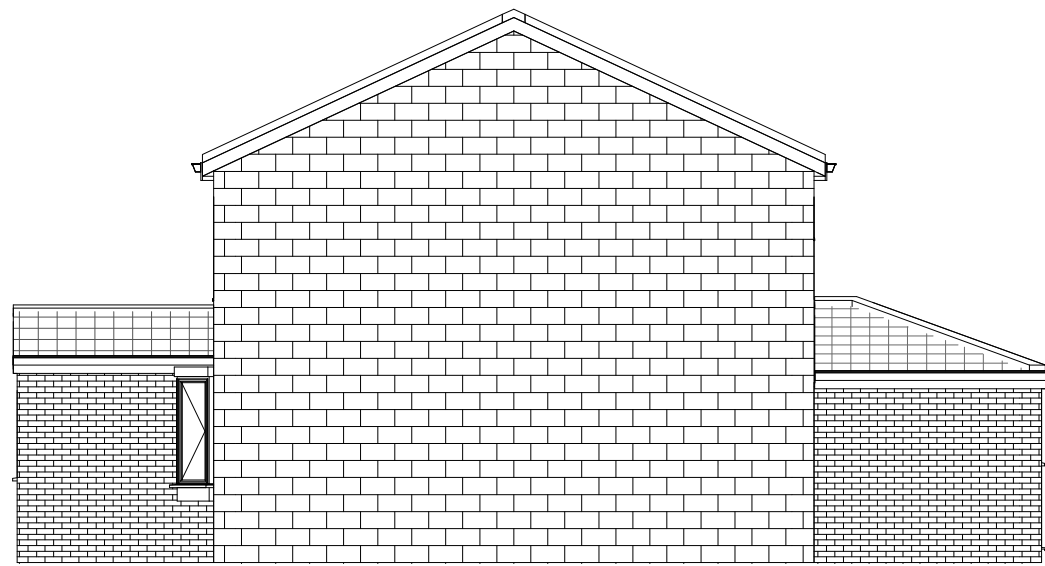


7 North Proposed
1 : 100




8 East Proposed
1 : 100

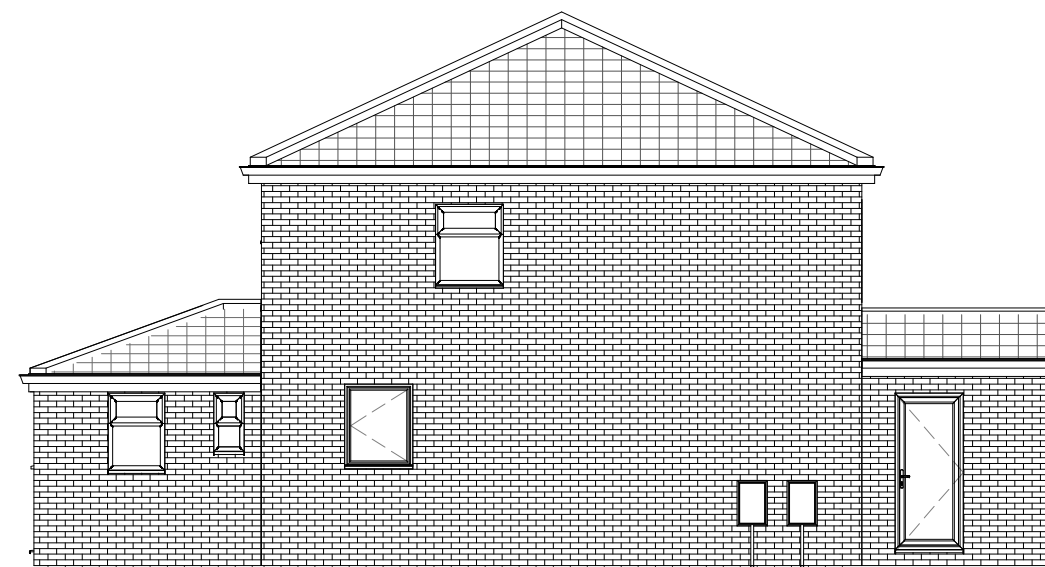


9 South Proposed
1 : 100

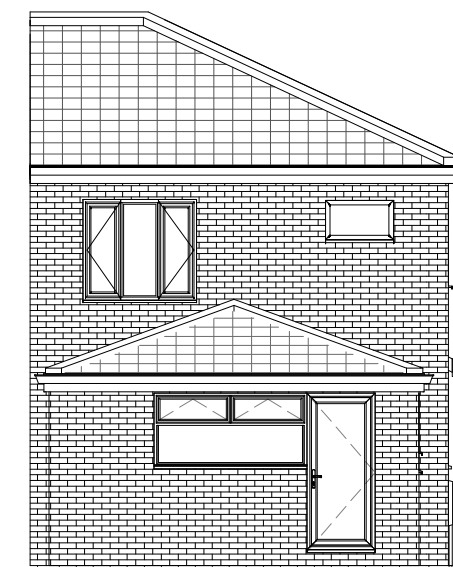


10 West Proposed
1 : 100

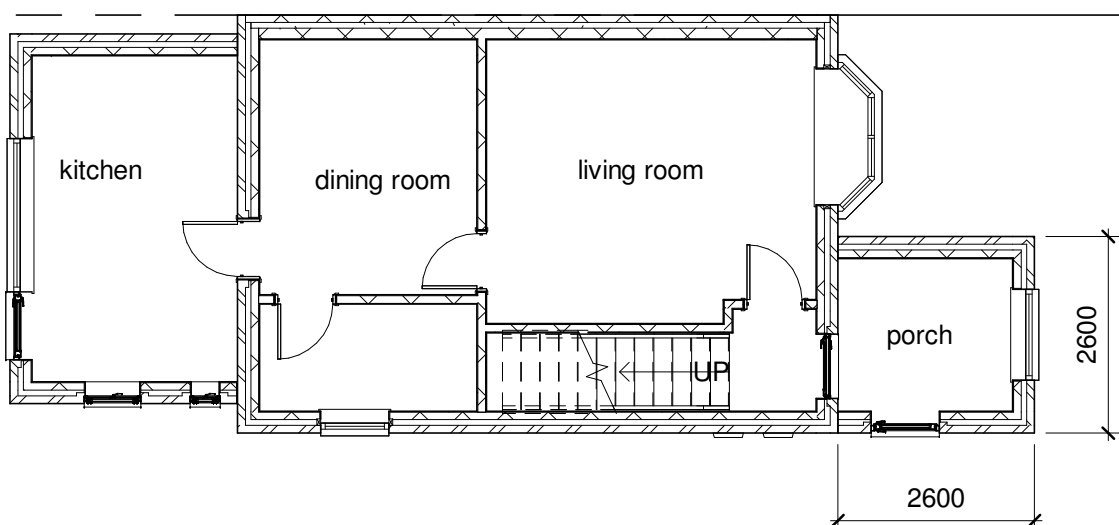

11 Ground Floor Proposed
1 : 100

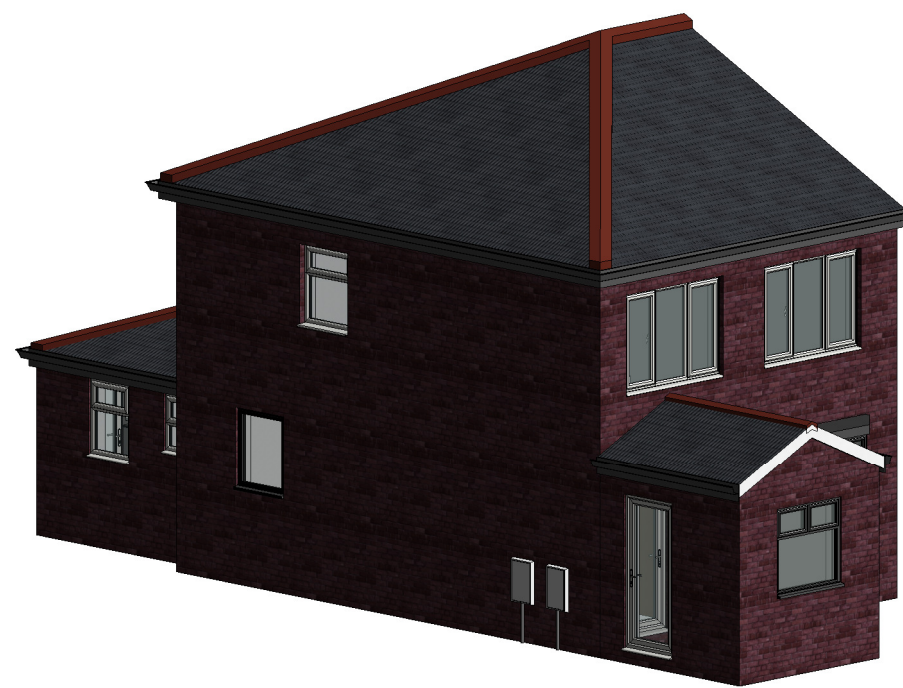

12 Proposed

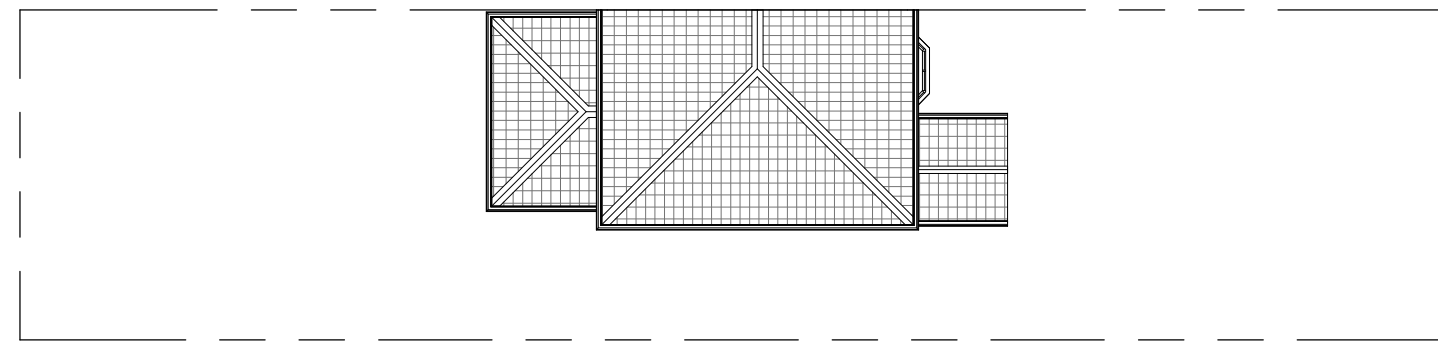

14 Proposed Site Plan
1 : 200

Notes



66 Low Grange Road
Thurnscoe
Rotherham
S63 0LE
Tel: 07966 488928
email:stuart@abadesignltd.co.uk

Project

Proposed Porch to front of :-

32 Worsborough Road
Birdwell
Barnsley
S70 5QS

Drawing

Existing Elevations
Existing Plan
Proposed Elevations
Proposed Plan
Existing Perspective View
Proposed Perspective View

Drawn By	Date
Stuart Allen	13/3/19

Scale @ A1 size
1:100

Drawing Number
ABPA2019/Castley/01