


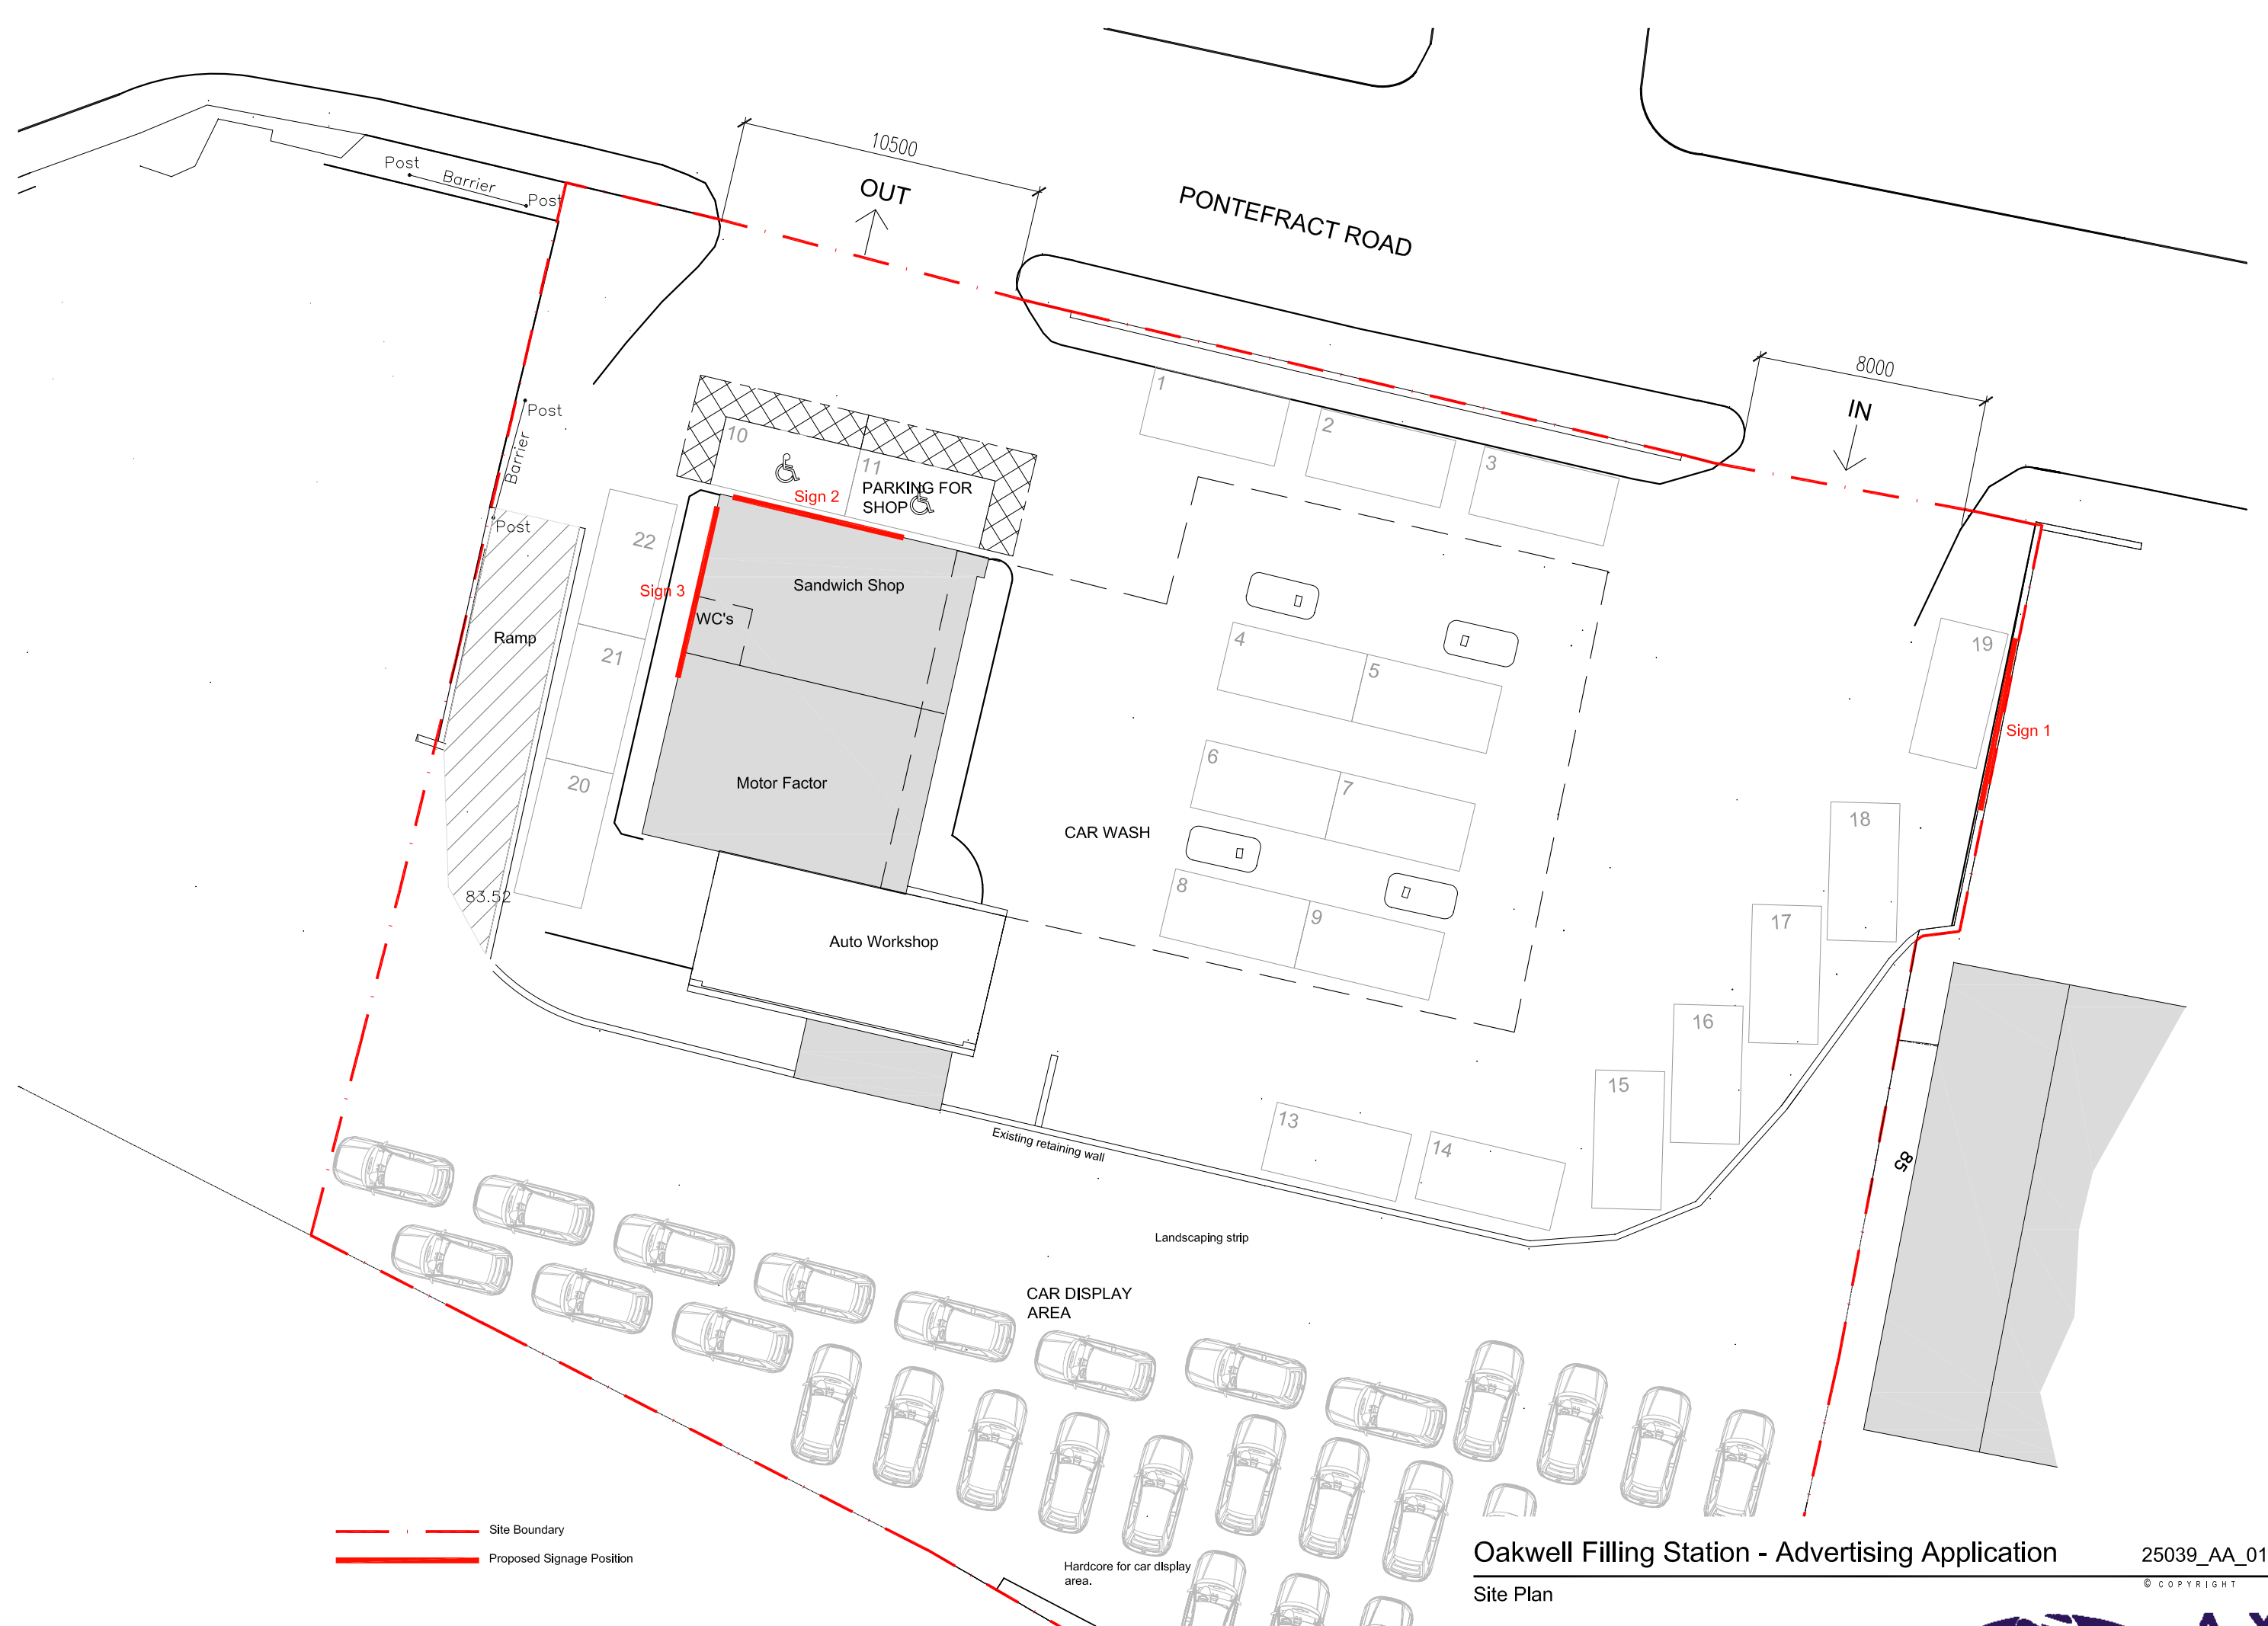

Oakwell Filling Station - Advertising Application

Site Plan

TALBOT CHAMBERS 2-6 NORTH CHURCH STREET SHEFFIELD S1 2DH
TEL 0114 2490944 FAX 0114 2490966 www.axis-architecture.co.uk
 SCALE 1:200

25039_AA_01

© COPYRIGHT

