
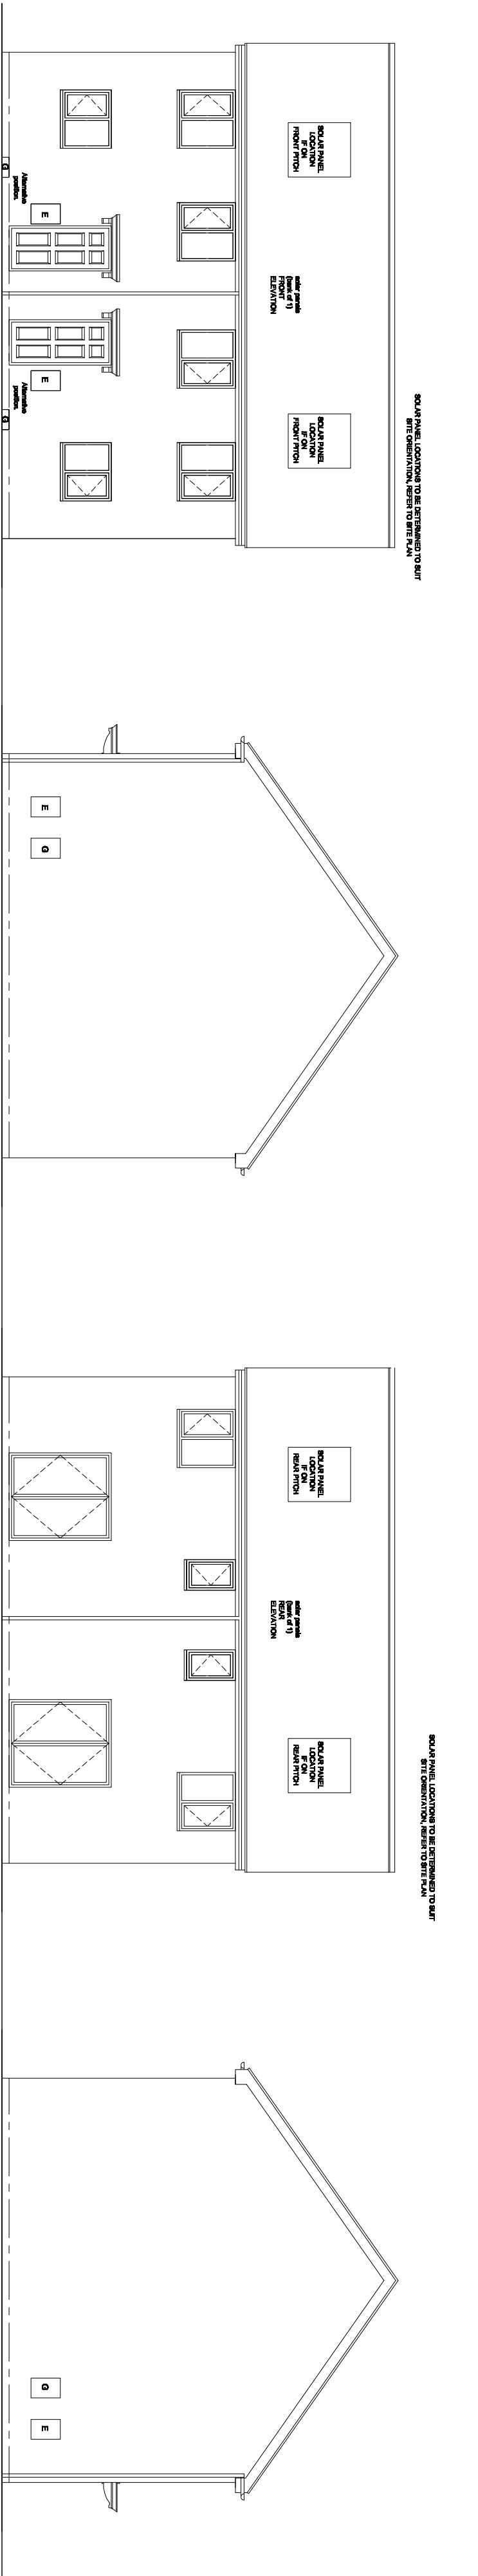


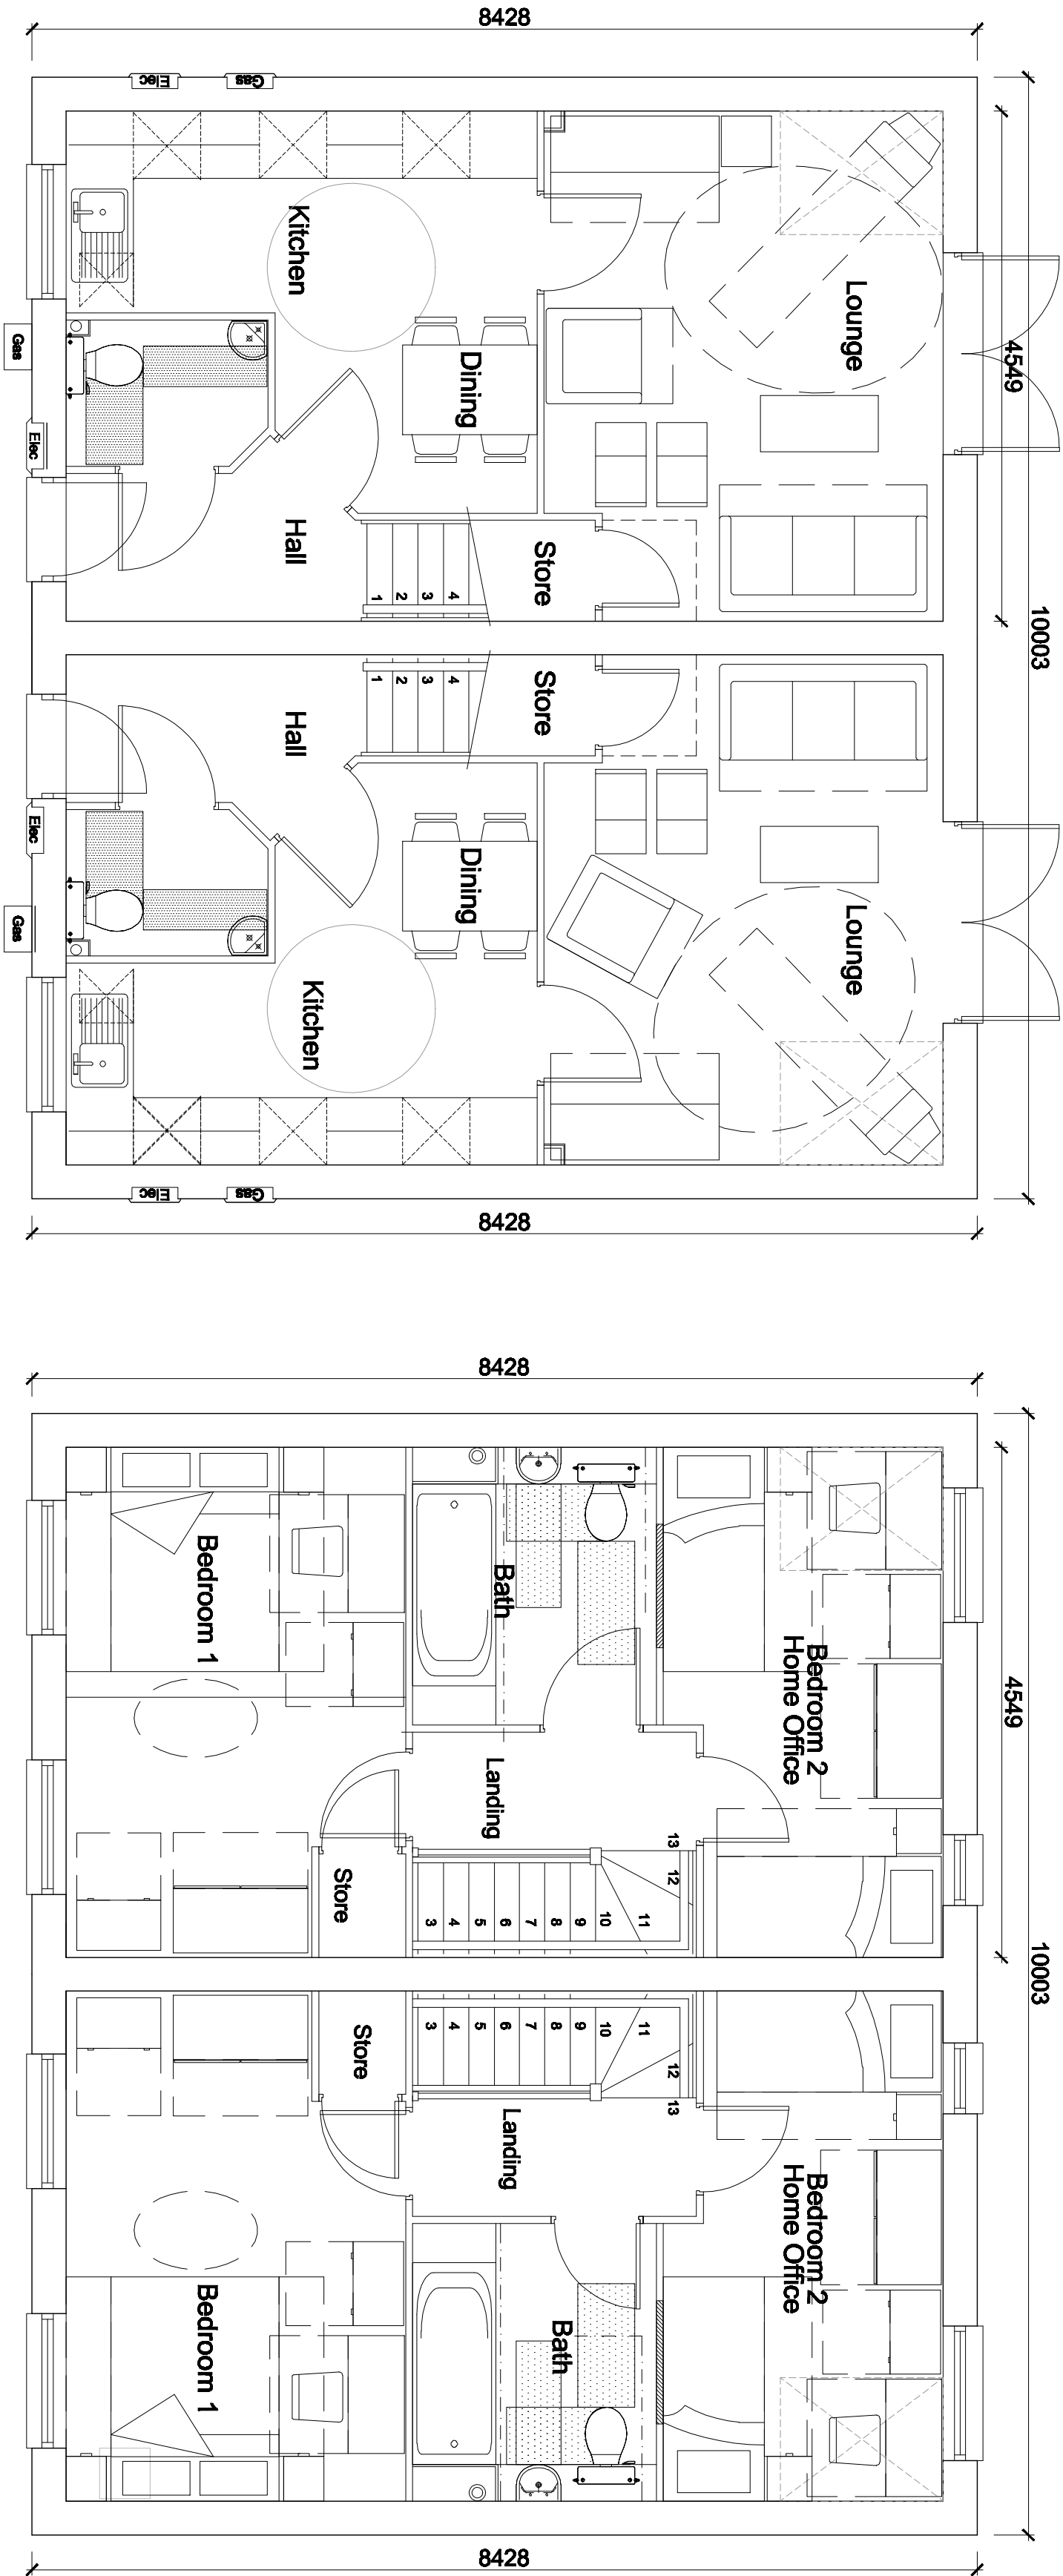

Ground Floor Plan

First Floor Plan

Rev	Details	Date	Drawn	Chk
	keepmoat HOMES			
	House Type 765 (2B 4P)			
	2008 DQS Edition			
	Planning Drawings			
	(765 Sqft)			
	Dwg No. : HH08/765-DQS02	Drawn : MP&L		
	Date : May 2008	Checked : MP&L		
	Scale : 1-50 & 1-100	Copyright © Keepmoat Homes Limited		