


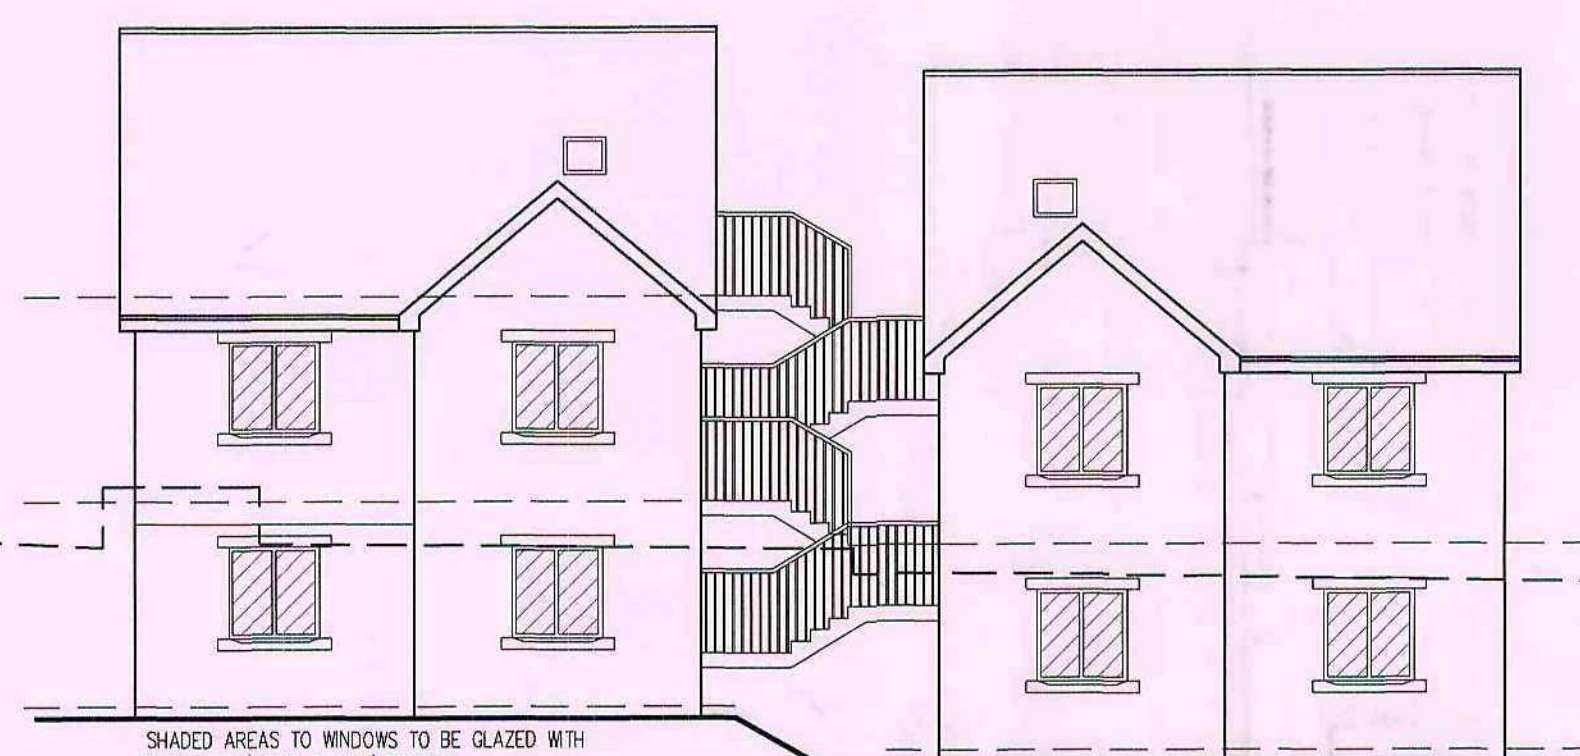

NORTH WEST ELEVATION




NORTH EAST ELEVATION




SOUTH EAST ELEVATION




SOUTH WEST ELEVATION

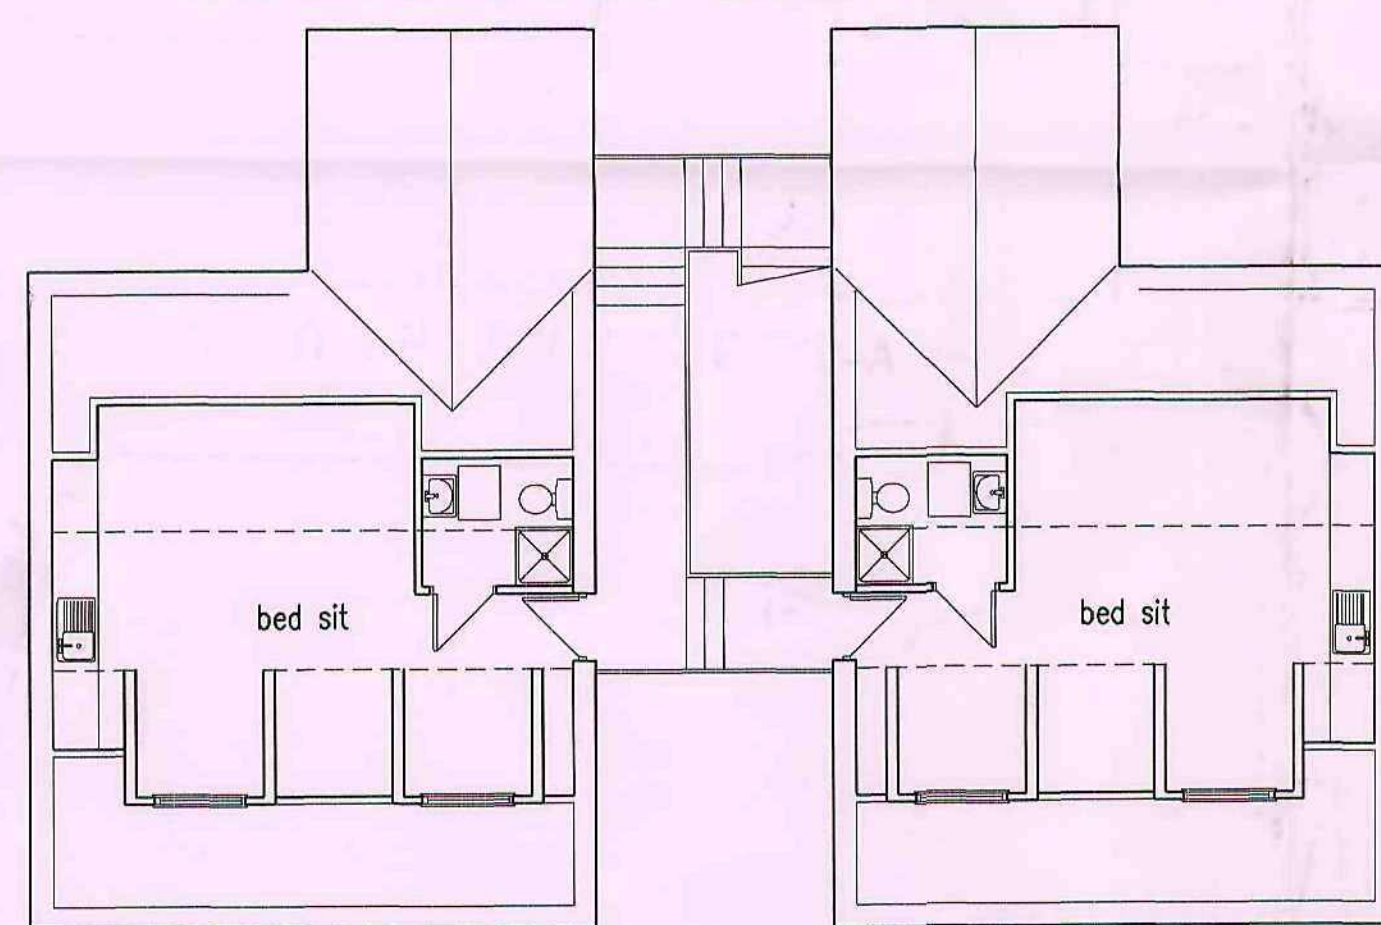


SECOND FLOOR PLAN

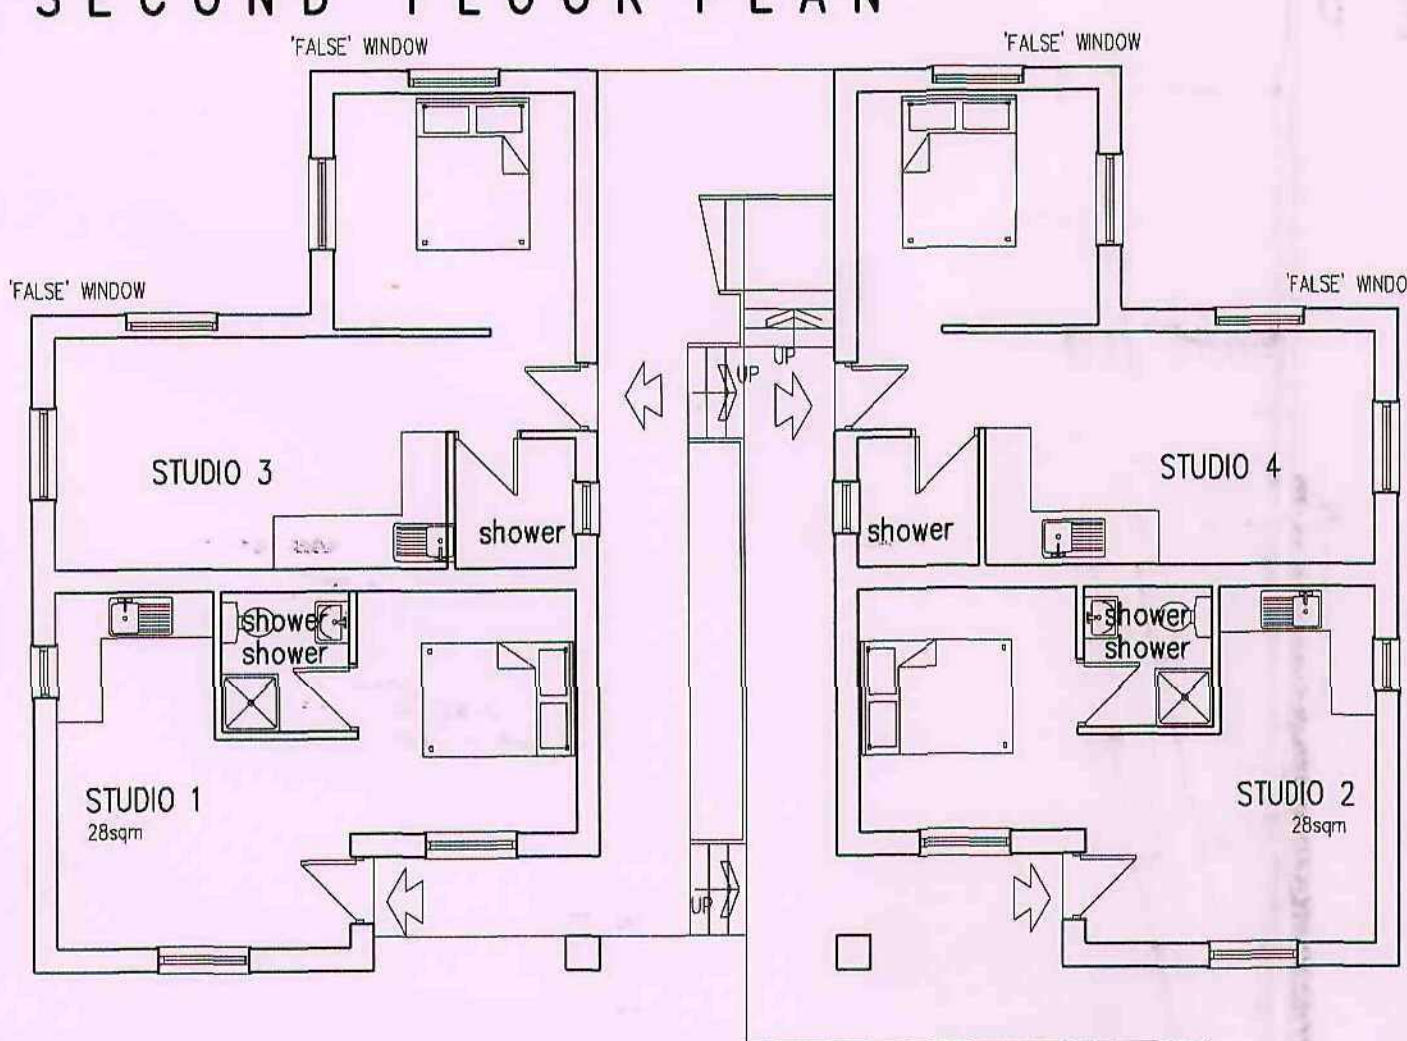


GROUND FLOOR PLAN

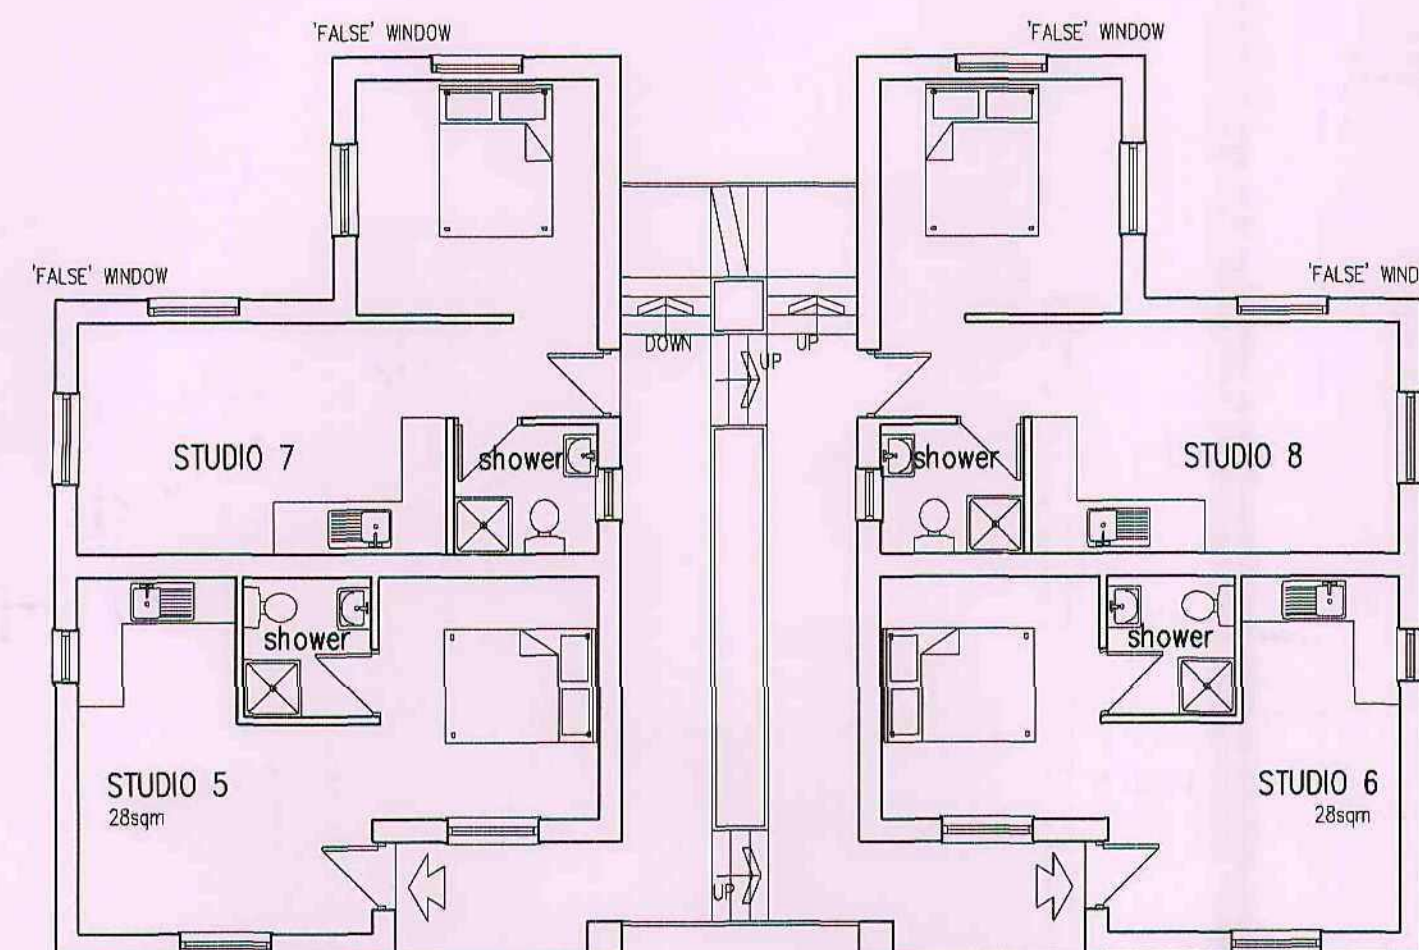

FIRST FLOOR PLAN

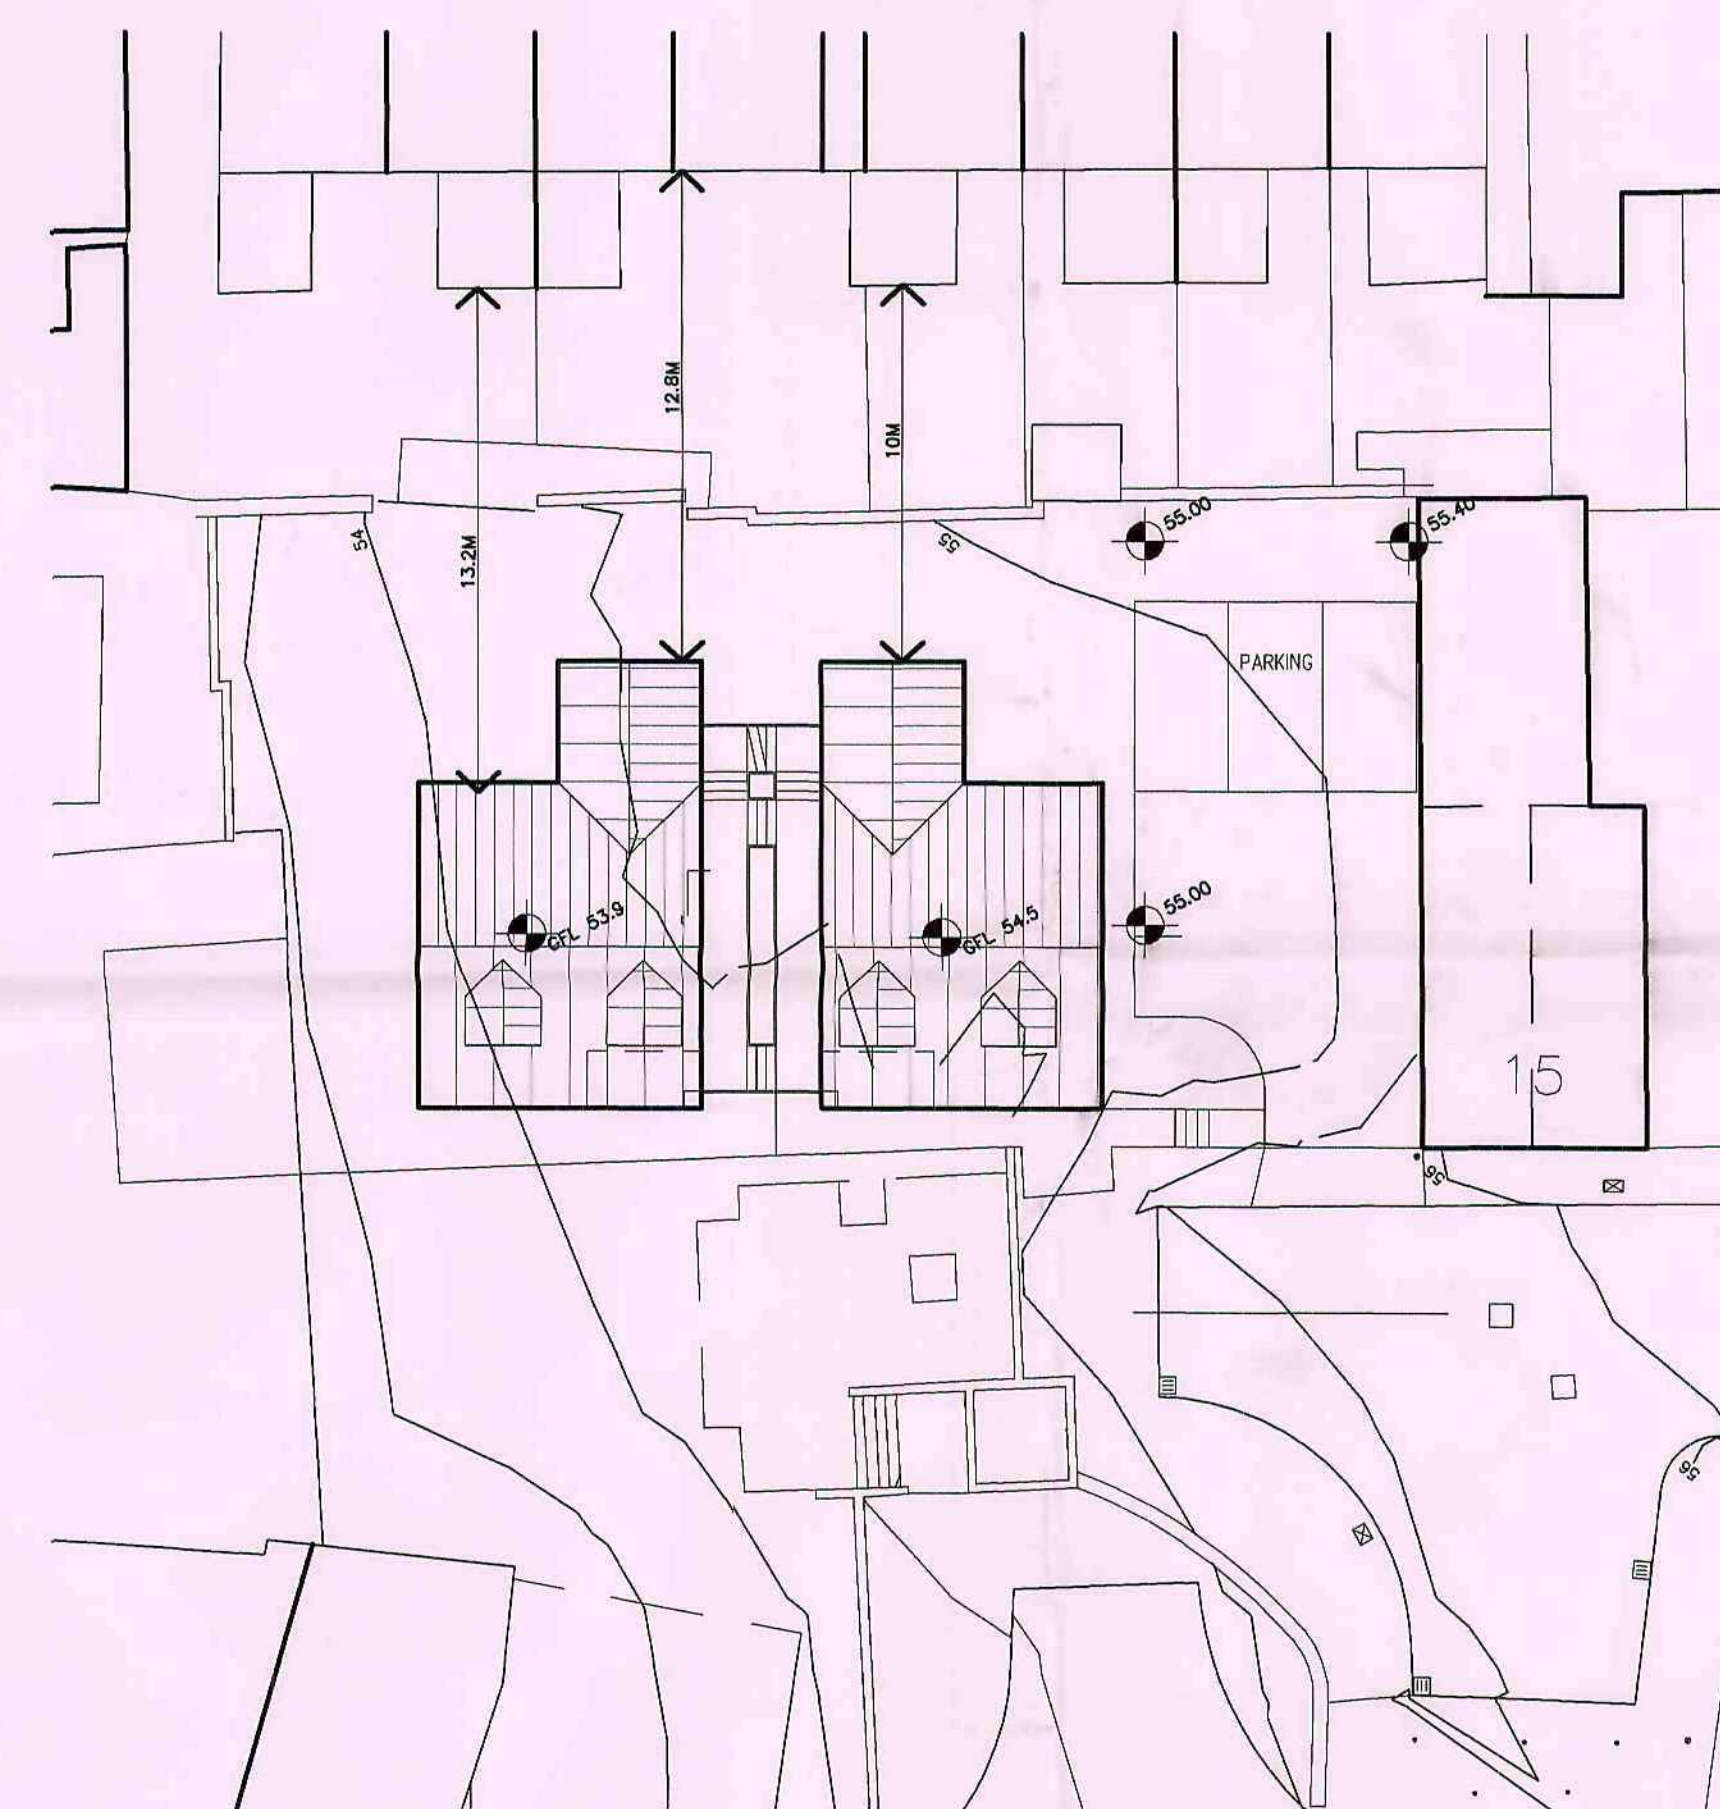

SITE PLAN
SCALE 1:200

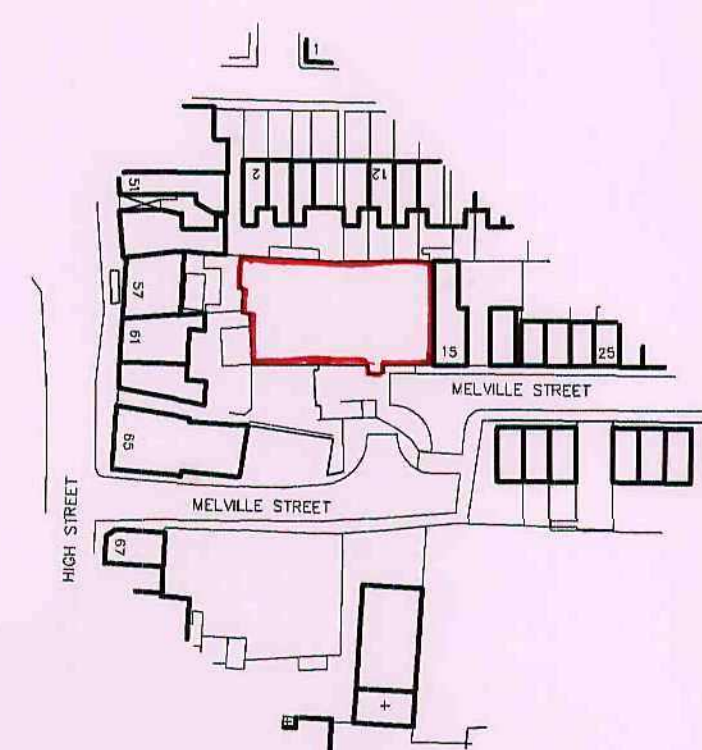

LOCATION PLAN
SCALE 1:1250

Barnsley Metropolitan
Borough Council
08 DEC 2003
Corporate Mail Room

**White Agus
Partnership**

128B, NEW ROAD,
STAINCROSS,
BARNSELY,
S75 6PP

PHONE/FAX 01226 208482
E mail: agus@btinternet.com

CHARTERED SURVEYORS AND BUILDING DESIGN CONSULTANTS

Project: PROPOSED 'STUDIO' FLATS MELVILLE STREET WOMBWELL, BARNSELY				Client: BAW ESTATES			
Drawing Title: PLANS AND ELEVATIONS				Date: NOV 2008	Scale: 1:100		
Date 21-11-08				Ref. 08-005	Dwg. No. 02	Rev. A	
Suffix A	Description REVISED FOLLOWING P.O. COMMENTS			Date	Suffix	Description	