



NOTES

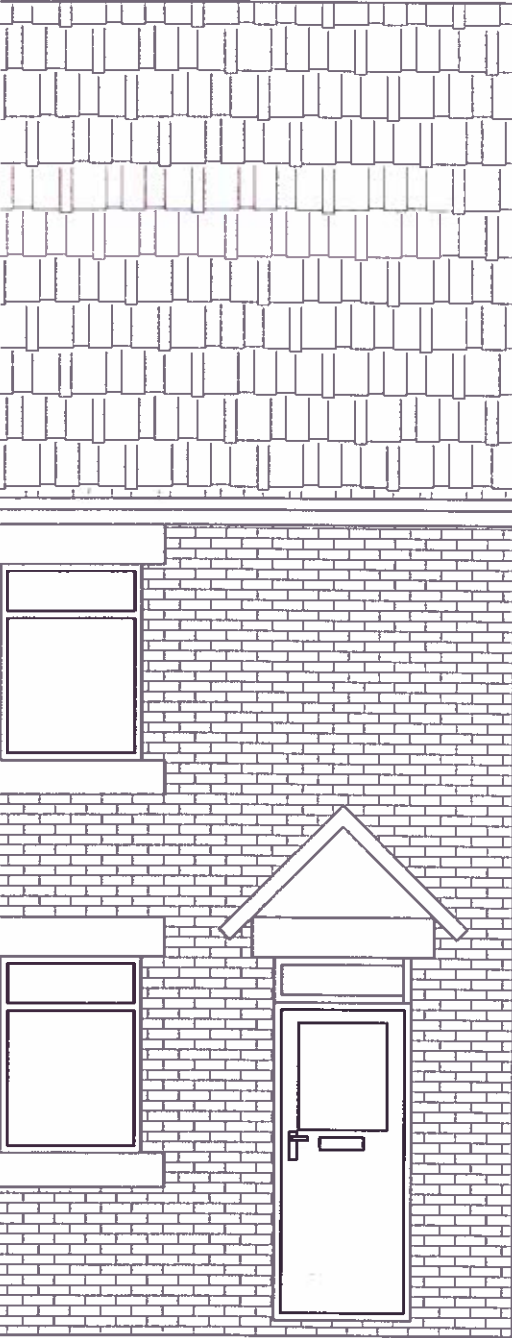


PROPOSED FRONT ELEVATION
SCALE 1:50 AT A3

Rev	Description	By	Chk	App	Date
JRB DESIGNS Ltd 1 Seville Road Cudworth Barnsley S72 8LT Tel: 01226 380542 Fax: 01226 380078 Mob: 07970 541192 Email: john@jrbdesigns.co.uk This drawing is copyright. © jrbdesigns Ltd.					
Client		MRS V GIRLING			
Drawing Title		PROPOSED ELEVATIONS			
Address		76 CHAPEL LANE HOYLAND COMMON BARNLEY S74 0NW			
Project Title:		OUTLINE PLANNING FOR NEW DETACHED DWELLING			
Purpose of Issue:		PLANNING			
Drawing Status		FIRST ISSUE			
Scale at A3 AS SHOWN	Drawn By JRB	Date 09/08/2011			
Checked By VG	Date 09/08/2011	Approved By VG	Date 09/08/2011		
Project No. MVG001	Drawing No. 003	Revision --			
APPROVAL ☒ INFORMATION ☐ TENDER ☐ CONTRACT ☐ CONSTRUCTION ☐					

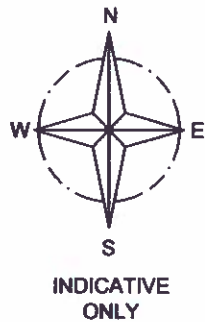

LOCATION PLAN
SCALE 1:1250 AT A3

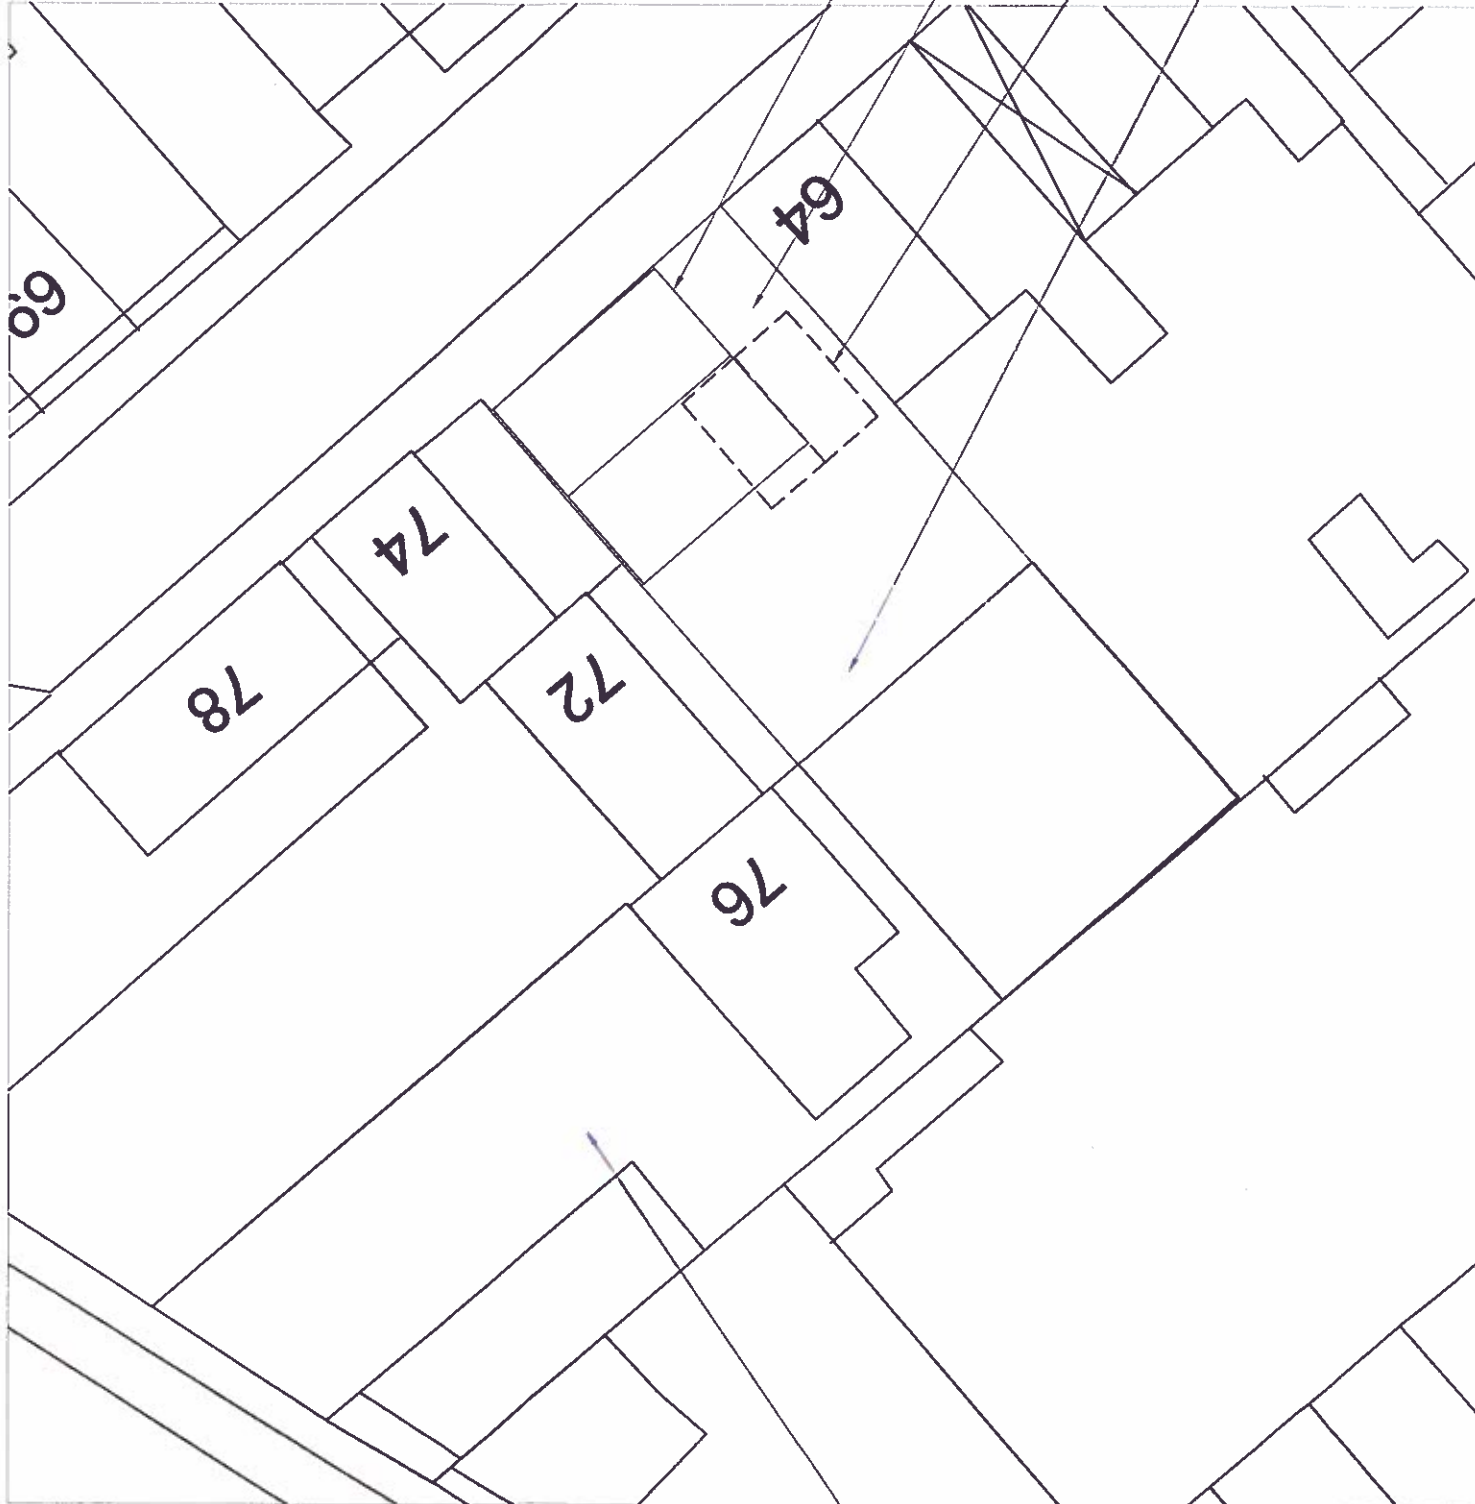

SITE PLAN
SCALE 1:500 AT A3

DO NOT SCALE: Contractor to check all dimensions and report any omissions or errors

NOTES

Rev	Description	By	Chk	App	Date
JRB DESIGNS Ltd 1 Saville Road Cusworth Barnsley S72 8LT Tel: 01226 383542 Fax: 01226 380078 Mob: 07970 541192 Email: john@jrbdesigns.co.uk This drawing is copyright. © jrbdesigns Ltd.					
Client MRS V GIRLING					
Drawing Title SITE PLANS					
Address 76 CHAPEL LANE HOYLAND COMMON BARNLEY S74 0NW					
Project Title: OUTLINE PLANNING FOR NEW DETACHED DWELLING					
Purpose of Issue: PLANNING					
Drawing Status FIRST ISSUE					
Scale at A3 AS SHOWN		Drawn By JRB		Date 09/08/2011	
Checked By VG		Date 09/08/2011		Approved By VG	
Project No. MVG001		Drawing No. 001		Revision -	
APPROVAL ☐ INFORMATION ☐ TENDER ☐ CONTRACT ☐ CONSTRUCTION ☐					