





Existing Ground Floor Plan

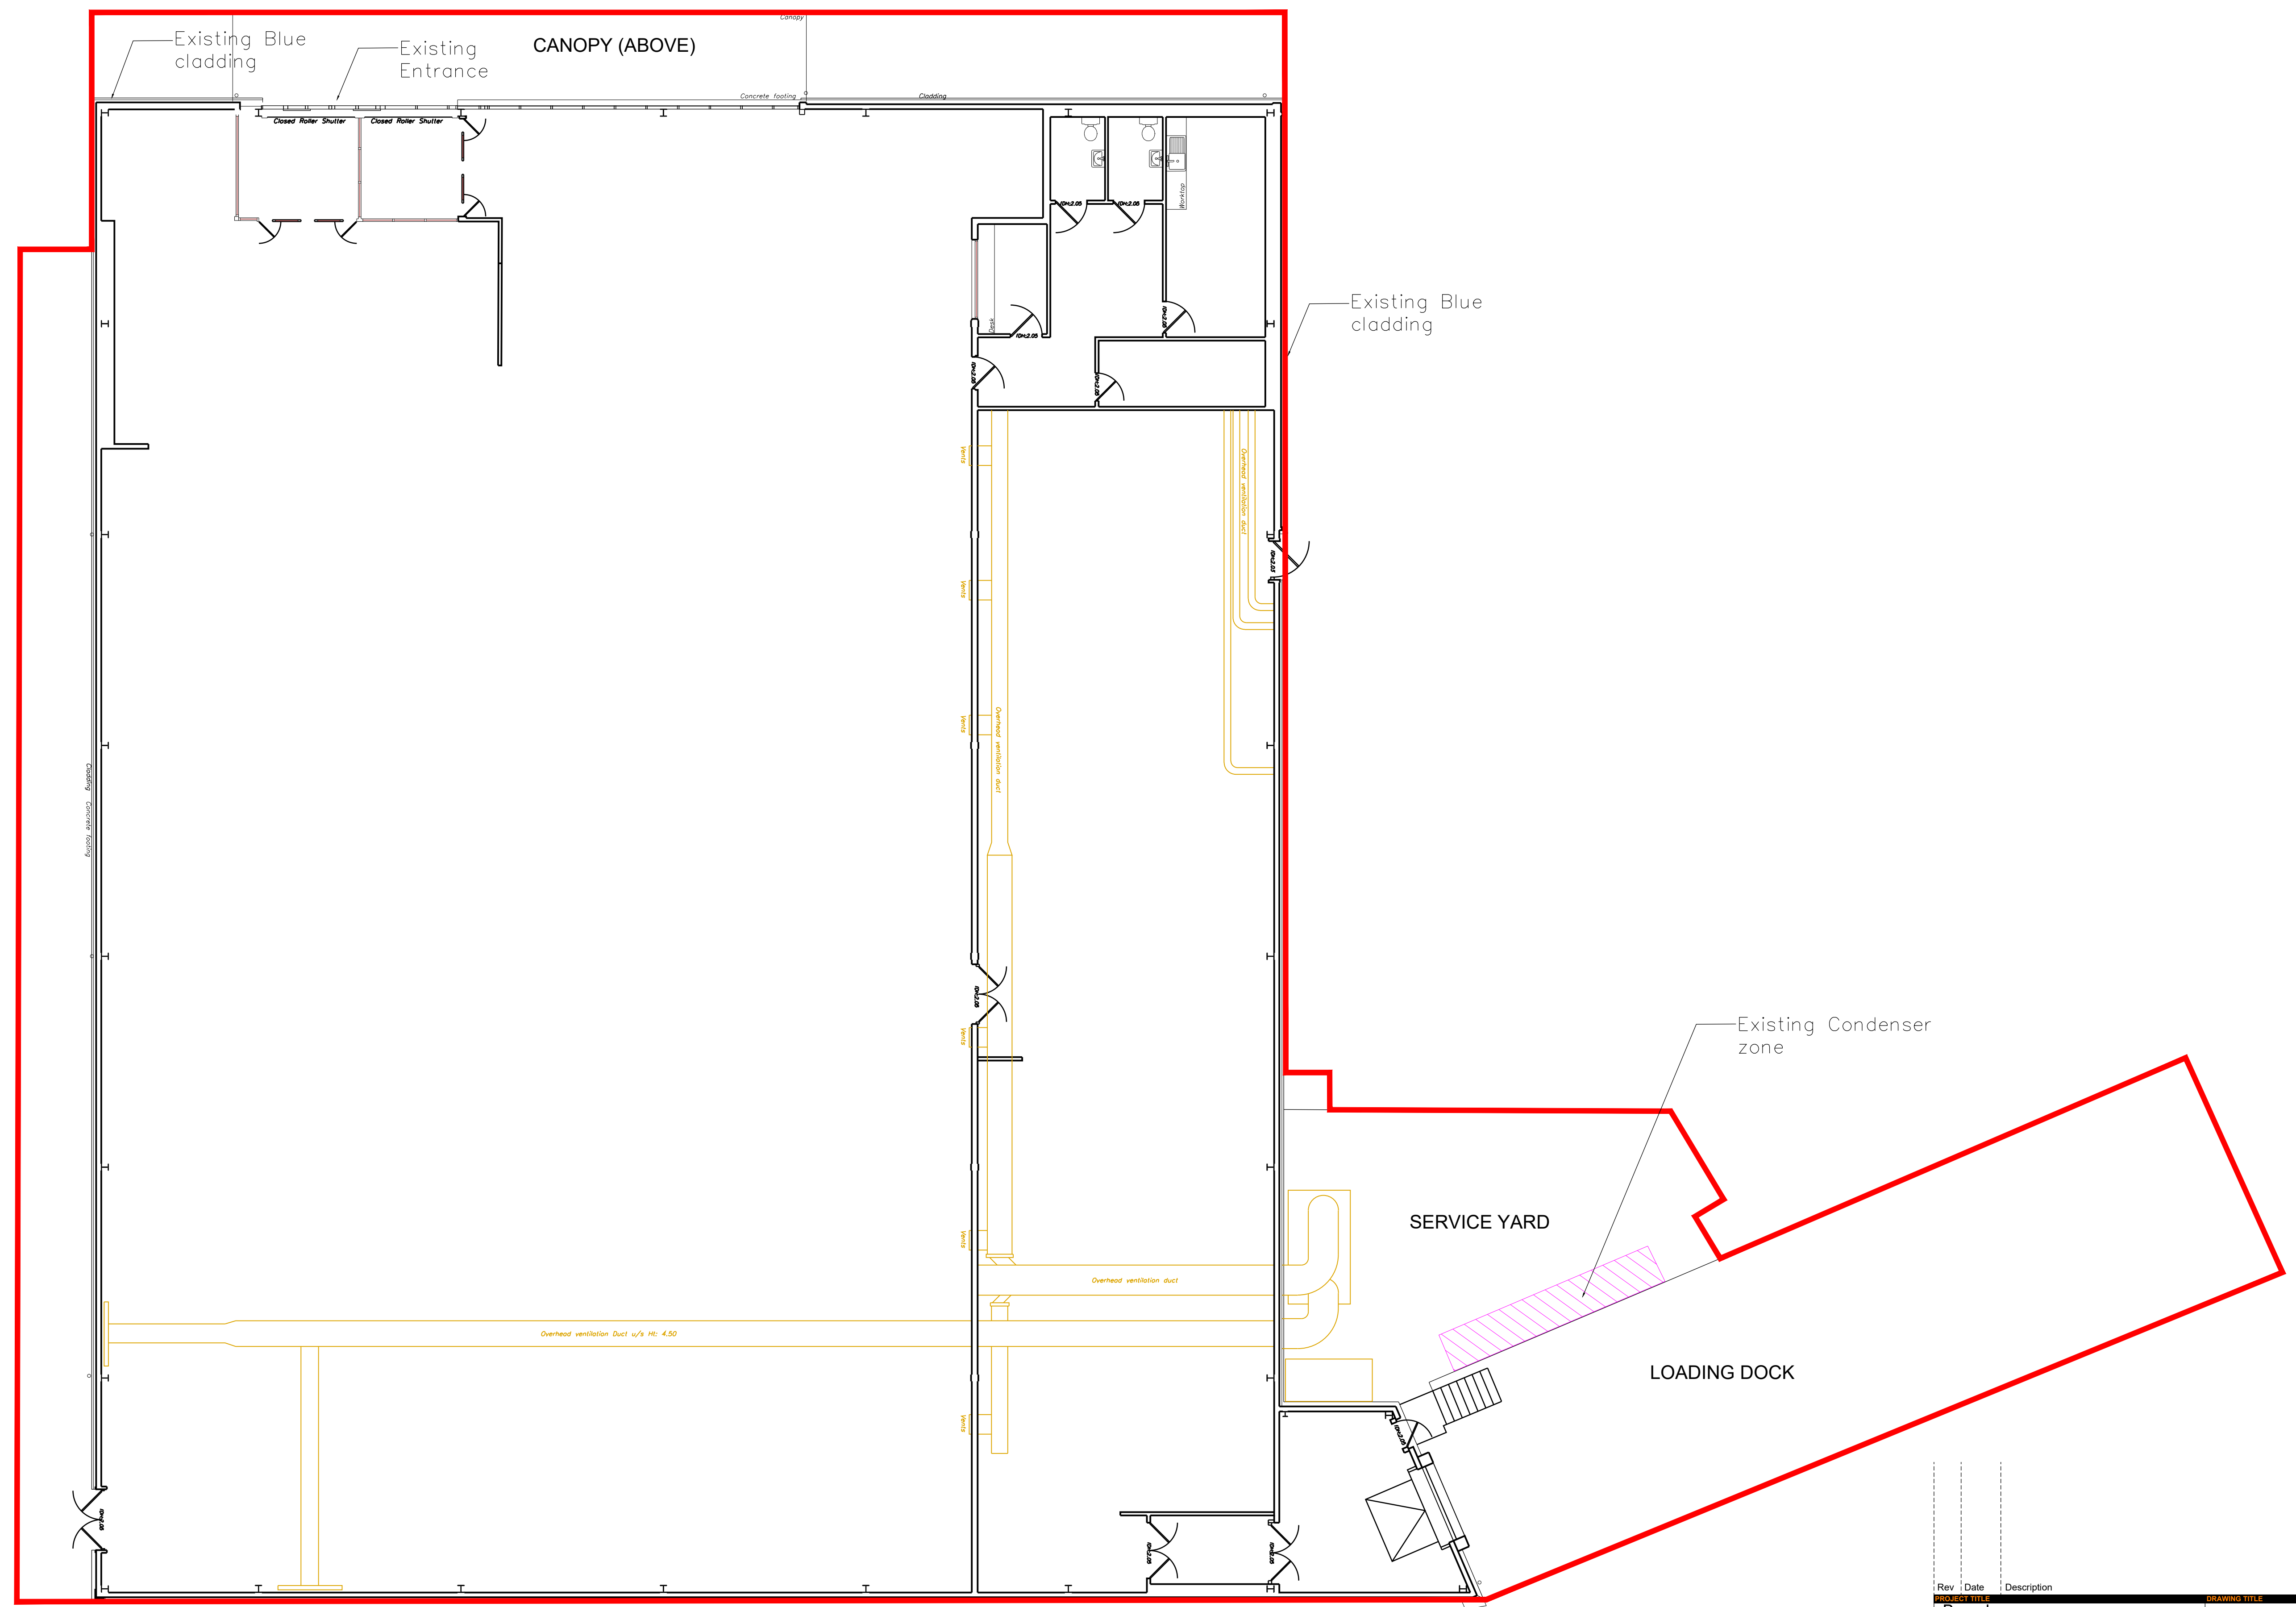

Rev	Date	Description	DRAWING TITLE		Drawn/	Checked
			Barnsley Former Jacks, Wombwell Lane, Barnsley S70 3NS		Existing Ground Floor Plan	
DRAWN / CHECKED		DATE	SCALE	JOB No.	DRAWING No.	
JM/PG		17.01.24	1:100 @ A1	2371	101-EFP	
DRAWING PURPOSE			Rev			
TOWN PLANNING APPLICATION			P01			

 

Pure Gym Ltd
Town Centre House
The Merrion Centre
Leeds
LS2 8LY
e: architecture@puregym.com
t: 0113 285 8787
w: www.puregym.com