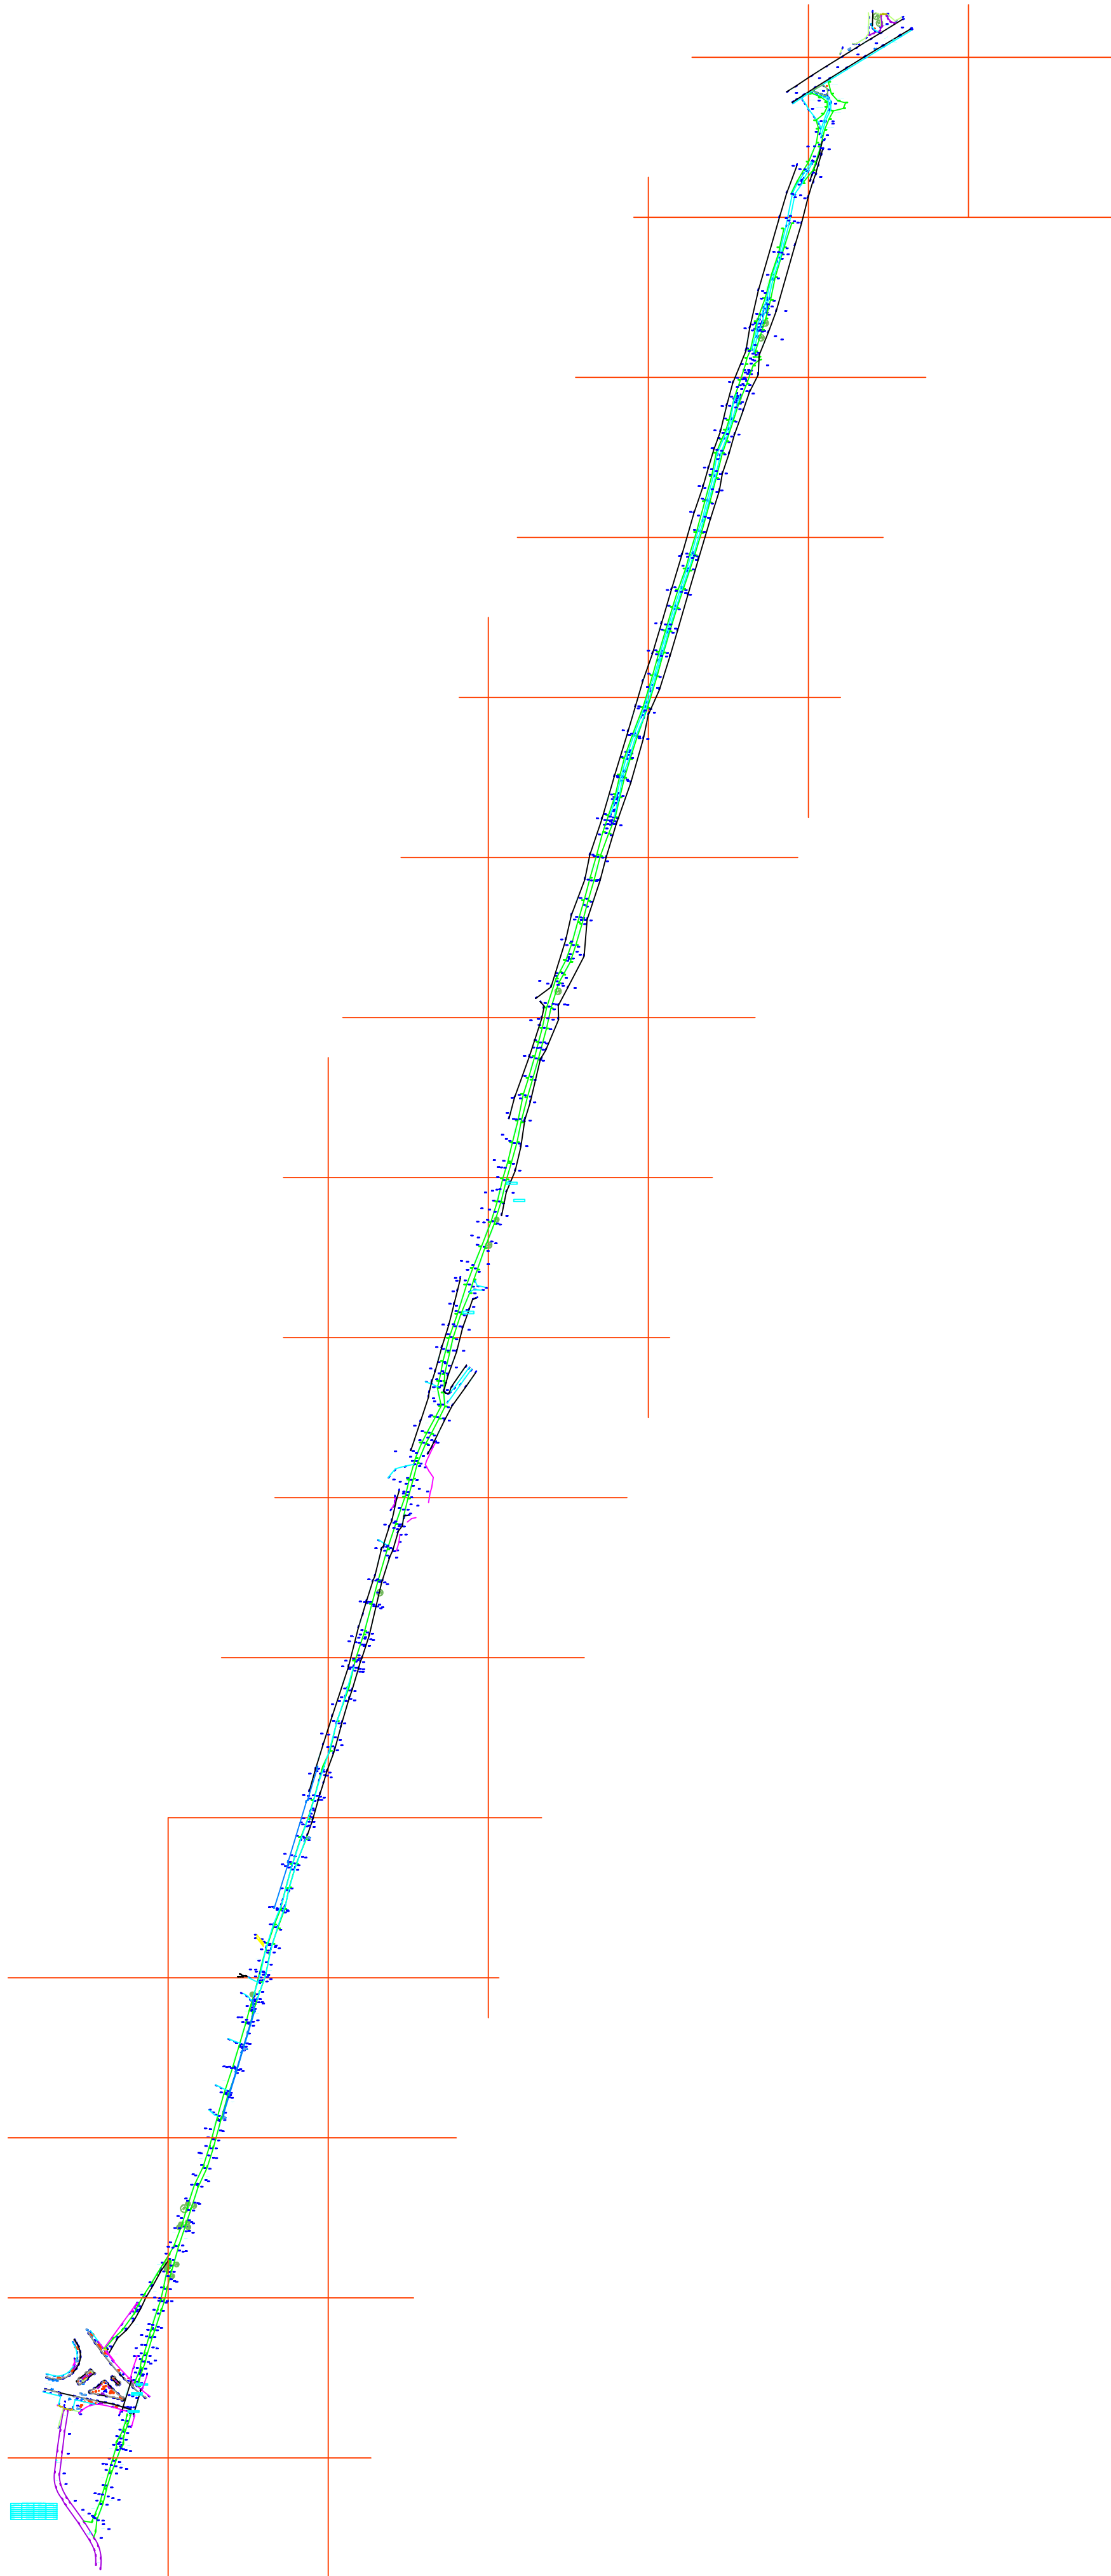


Abbreviation & Symbol Key.

B	Bollard	RSC	Rolled Steel Column
BB	British Beacon	RSJ	Rolled Steel Joist
BT	British Telecom Cover	RWP	Rain Water Pipe
BM	Bench Mark	SC	Stop Cook
CL	Cover Level	SP	Sign Post
DK	Drop Kerb	STP	Stand Pipe
EL	Electricity Cover	SV	Stop Valve
EP	Electricity Pole	SVP	Soil Vent Pipe
FH	Fire Hydrant	SWG	Storm Water Gully
FFP	Flagged Footpath	SW	Storm water
G	Gully	TFP	Tarmac Footpath
GM	Gas Meter	TL	Traffic Light
GV	Gas Valve	TP	Telegraph Pole
IC	Inspection Cover	UTL	Unable To Lift
IL	Invert Level	VP	Vent Pipe
LB	Letter Box	WM	Water Meter
LP	Lamp Post	WP	Waste Pipe
MB	Man Hole		
MH	Man Hole	Fences & Walls	
Mcr	Marker Post	Ret	Retaining Wall
MS	Mile Stone	B/W	Barbed Wire
CATV	Cable Telecommunications	CB	Close Boarded
NB	Notice Board	CI	Corrugated Iron
NFI	No Further Information	CL	Chain Link
OSBM	Ordnance Survey BM	CP	Chestnut Paling
P	Post	IR	Iron Railing
PB	Post Box	Lat	Lattice
RE	Rodding Eye	P/C	Post & Chain
RL	Rootline	P/R	Post & Rail
RS	Road Sign	P/W	Post & Wire
SS	Street Name Sign		
N/S	Non Slip Paving		
		Trees	
		0.25/10/100yrs	
		Diameter/Height/Spread/Species	

General
Details or services hidden or obscured by vegetation, debris or vehicles at survey dates may be omitted. Hedge & Vegetation details are outline

Control & Datum Information

Grid - Station SH01 Coordinates are OS GPS RTK
All other Stations are relative to this in Plane
Grid Projection and Grid North

Datum - Station SH01 datum is OS GPS RTK
All other Stations are relative to this in Plane
Grid Projection

Grid @ 100.0m to cover Site
THIS PLAN SUPERCEEDS ALL PREVIOUS ISSUES

Revision	Description	By	Date

Surv.	Drawn	Date	Chkd	Date	Appr'd	Date
SH,GH	SH	15/12/21	GH			

This drawing is the property of H&H Surveys. Copyright is reserved by them and the drawing is issued on the condition that it is not copied either wholly or in part without consent in writing of H&H Surveys. Figured dimensions to take preference over those scaled. All dimensions to be checked on site before commencement of any work or shop drawings. This drawing is to be read in conjunction with the specification when existing and all other consultants drawings.

Client.

BMBC

Title.

SITE PLAN

Site.

Footpath
Bar Lane to Lee Lane
Barnsley

HH
SURVEYS LTD
41 Brampton Crescent
Wombwell
Barnsley
Yorkshire S73 0SZ
T: 01226 734099 , E: stephen@hhsurveys.co.uk
Web: hh-surveys.com

THIS IS A CAD DRAWING - DO NOT ALTER

Dwg No. BMB/590/SP_2D

Sheet No.

SCALE	1/3000	REV.	
-------	--------	------	--