






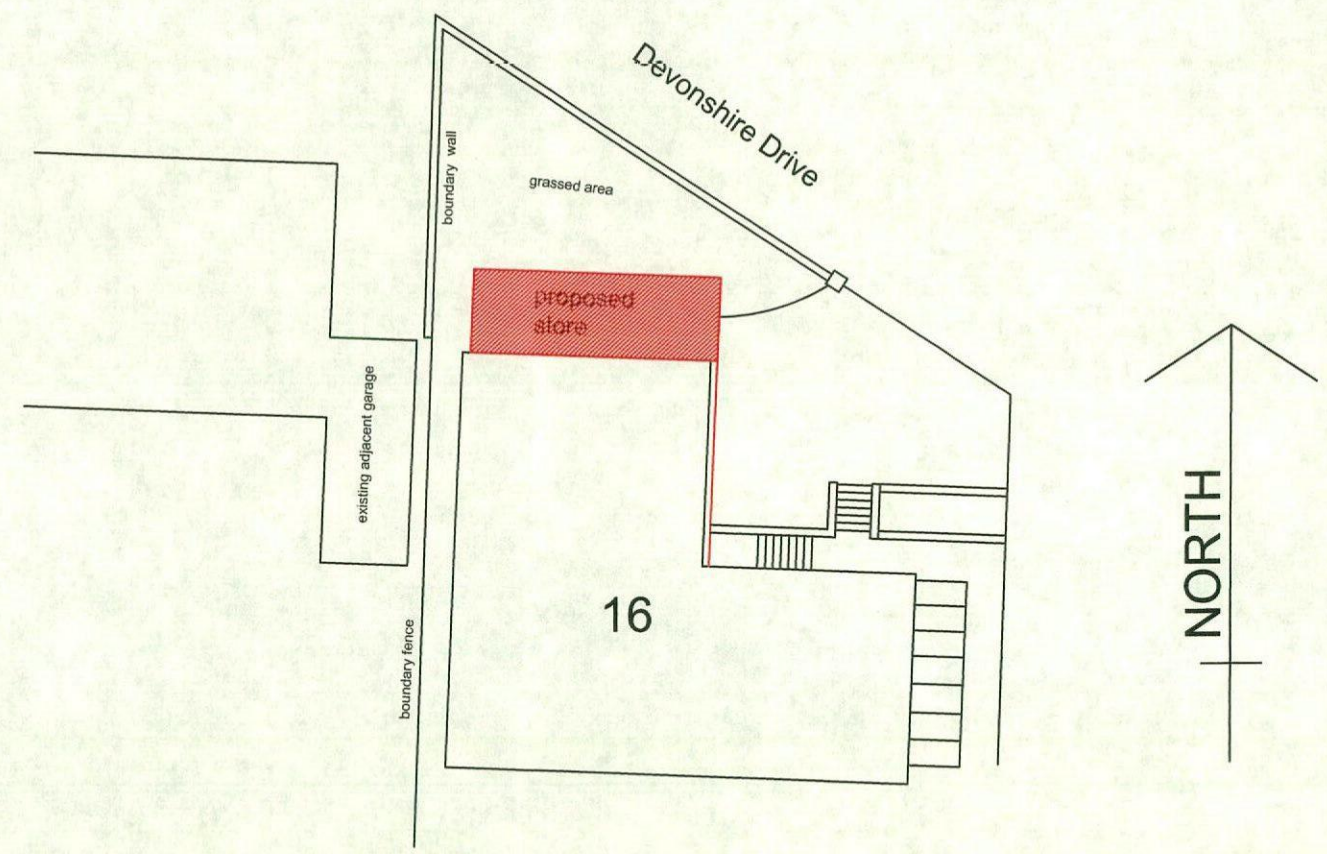


SITE PLAN 1:200

PLANS OF PROPOSED
EXTERNAL STORE AT 16
DEVONSHIRE DRIVE
BARNSELY

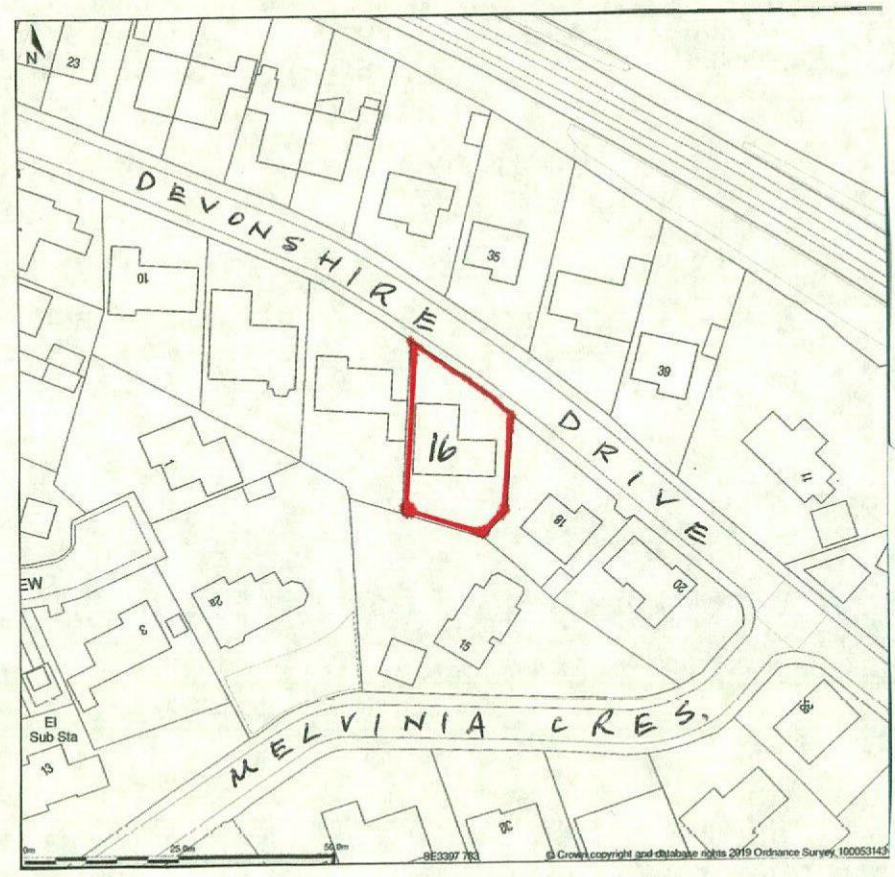


LOCATION PLAN
1:1250

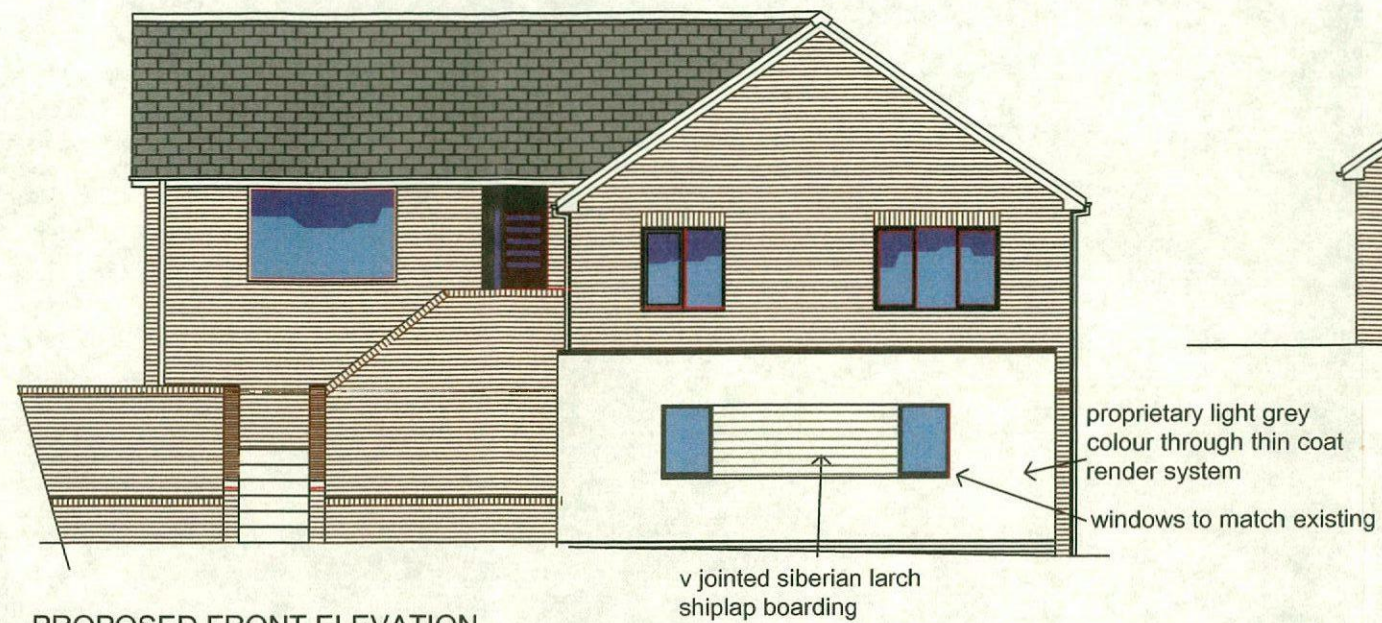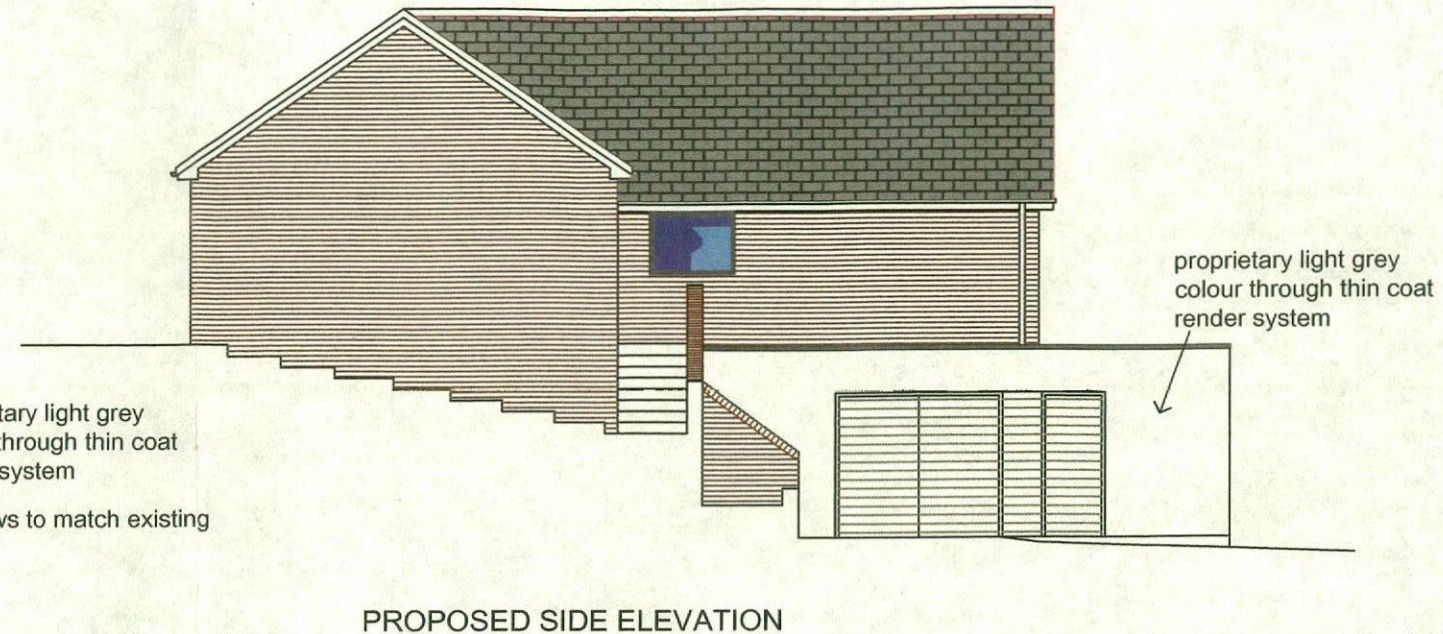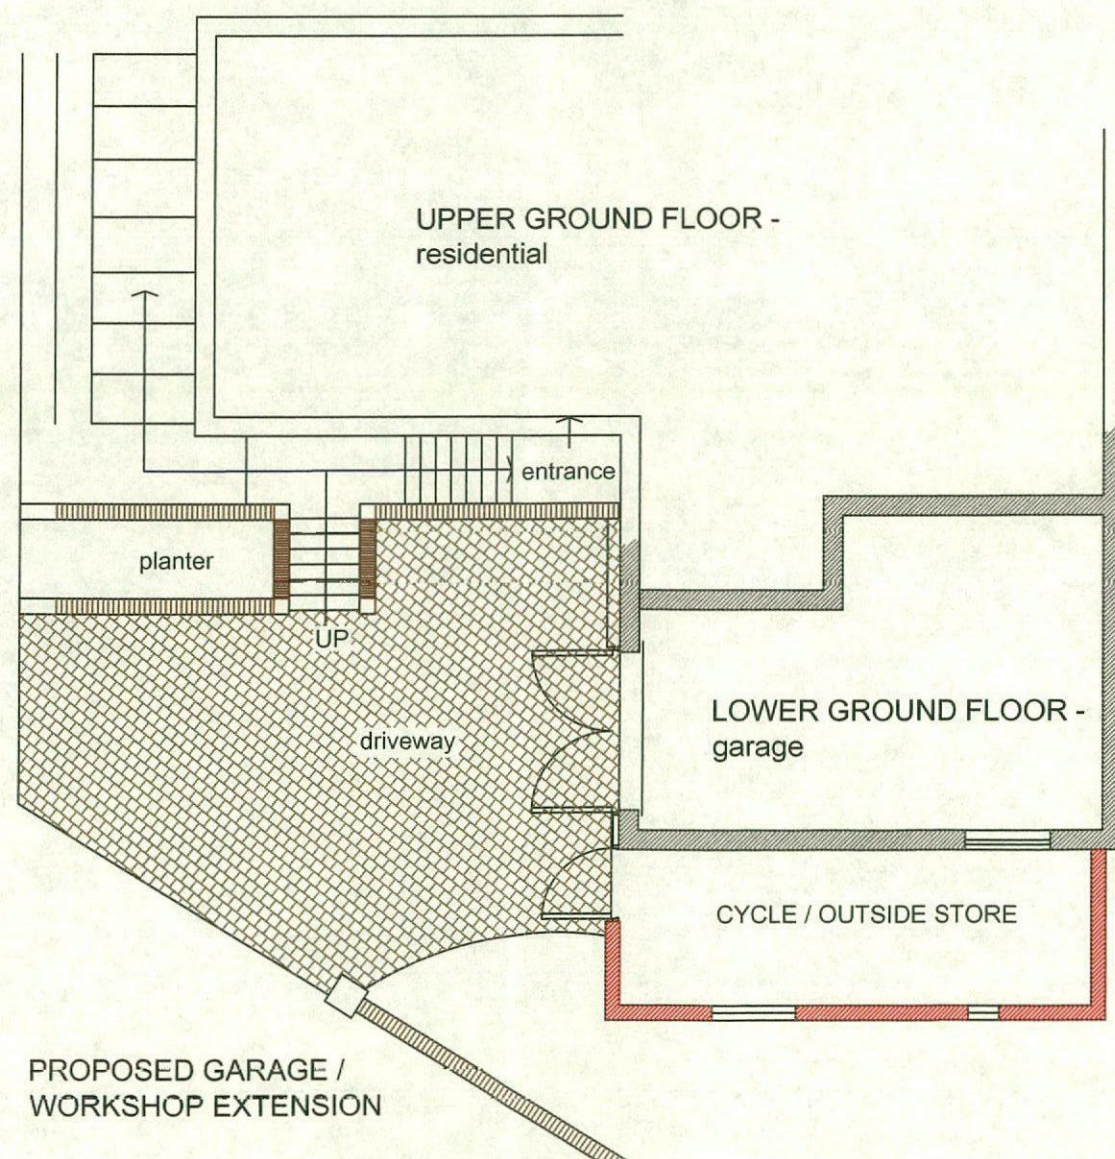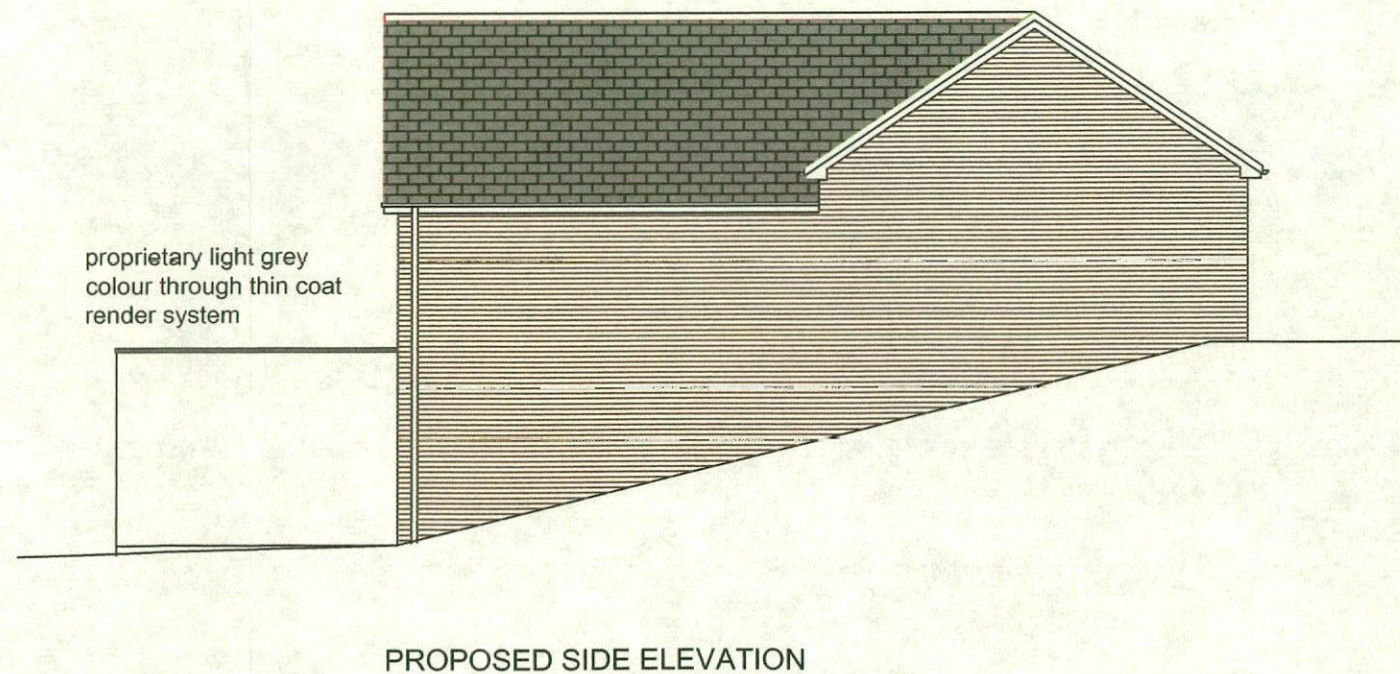


PLANS OF PROPOSED EXTERNAL STORE AT 16 DEVONSHIRE DRIVE BARNSELEY

SCALE 1:100



drwg number 3

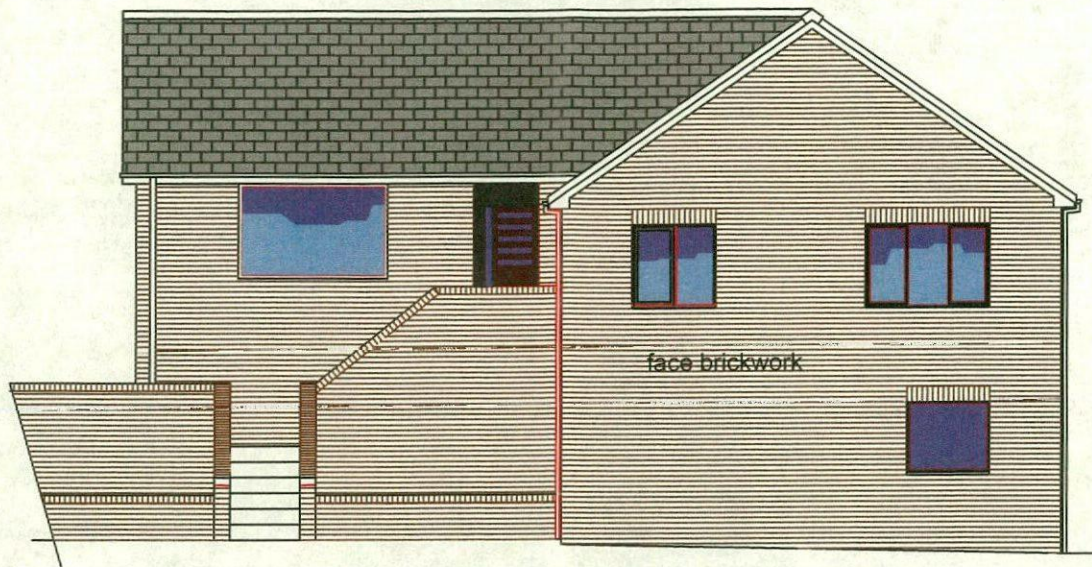

EXISTING FRONT ELEVATION

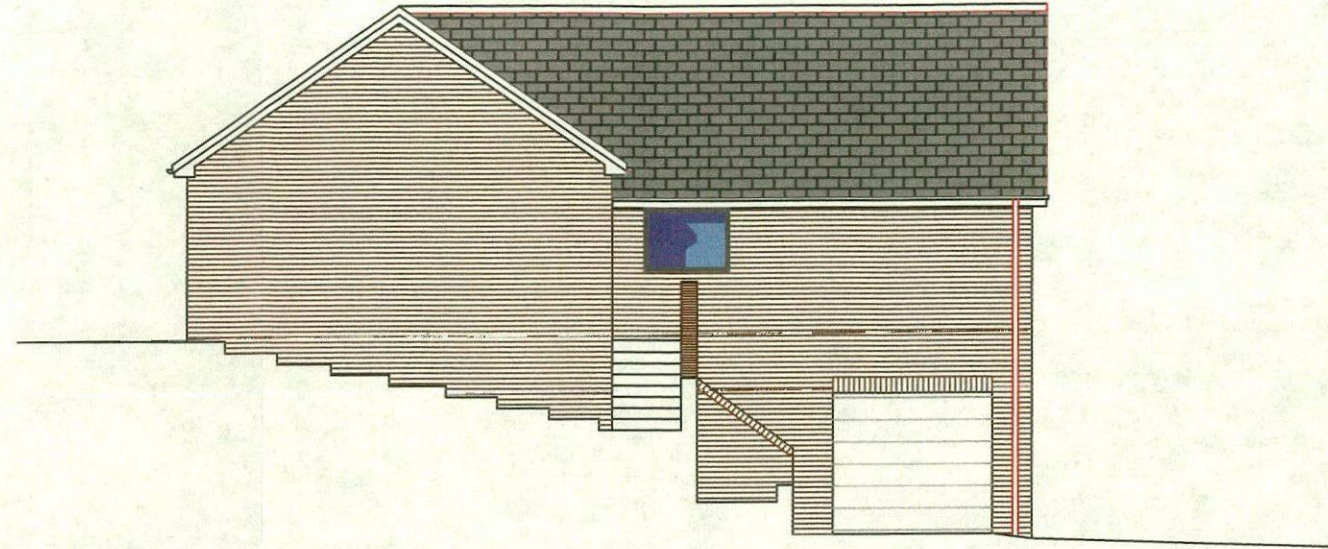

EXISTING SIDE ELEVATION

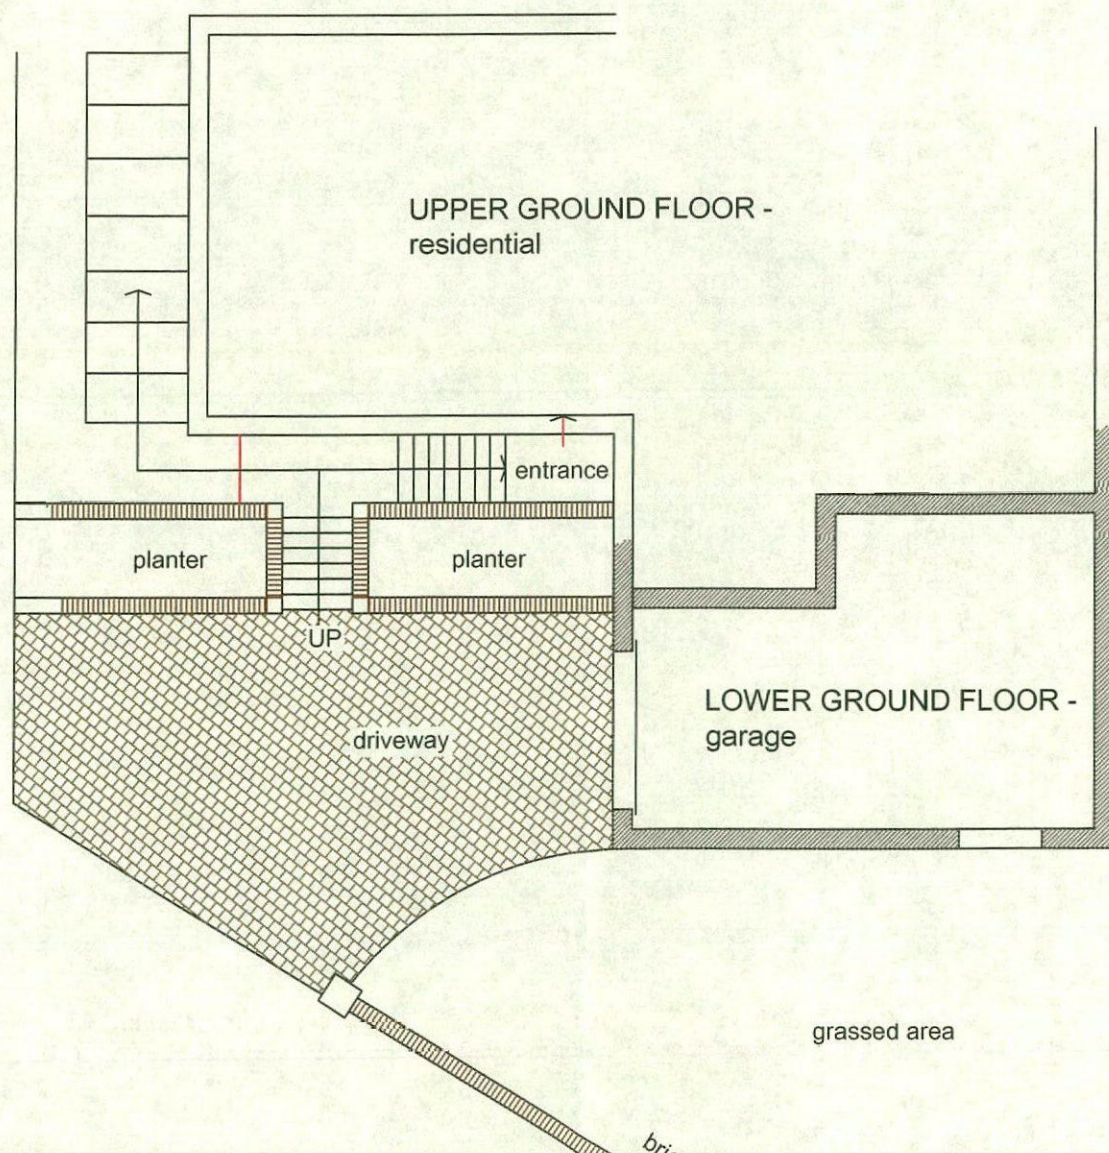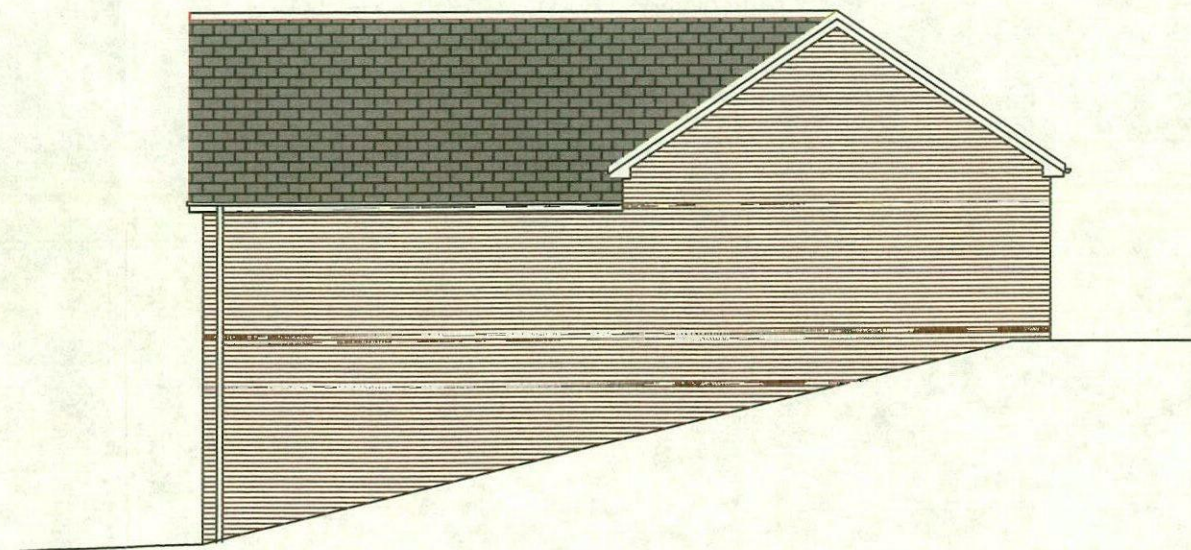


EXISTING SIDE ELEVATION

PLANS OF 16 DEVONSHIRE DRIVE BARNLEY AS EXISTING

SCALE 1:100


drwg number 2

drwg. number 1

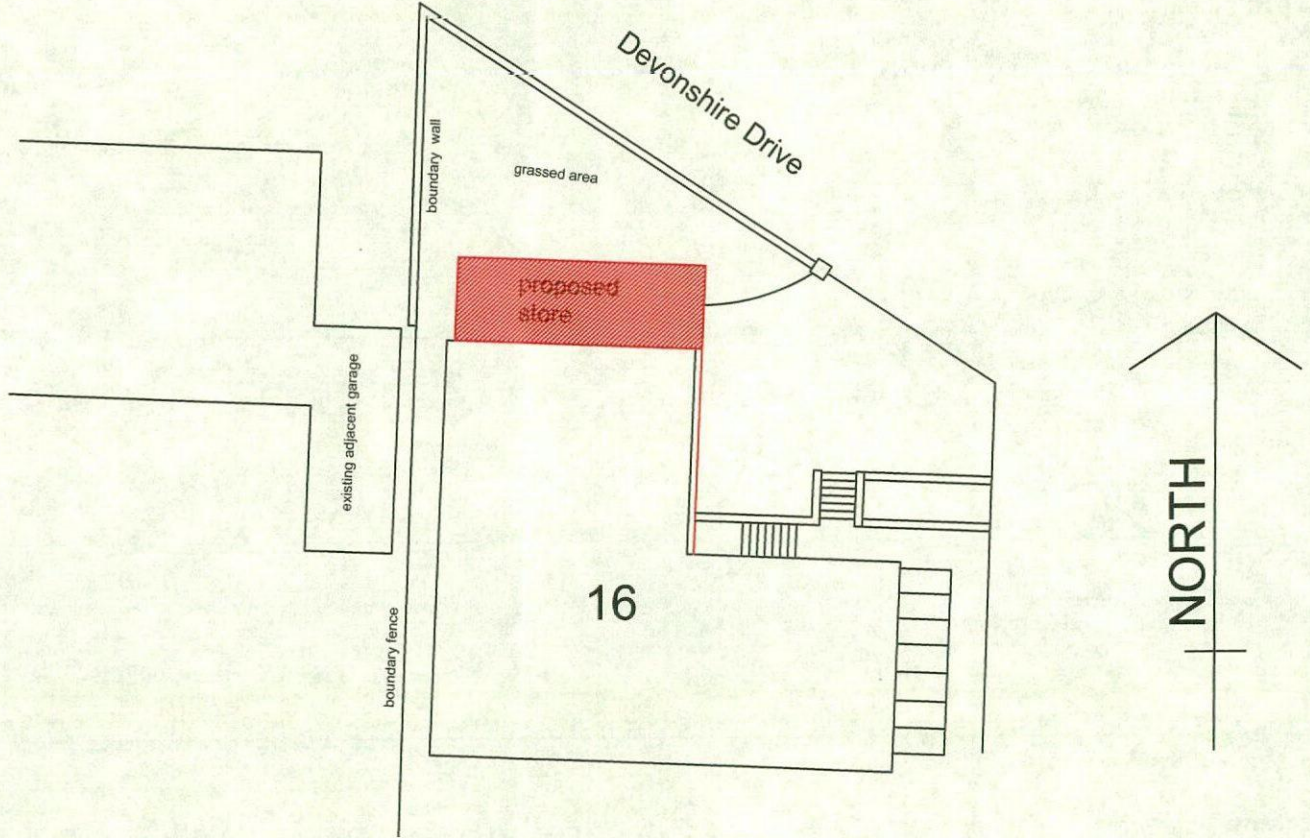

SITE PLAN 1:200

PLANS OF PROPOSED
EXTERNAL STORE AT 16
DEVONSHIRE DRIVE
BARNSELY

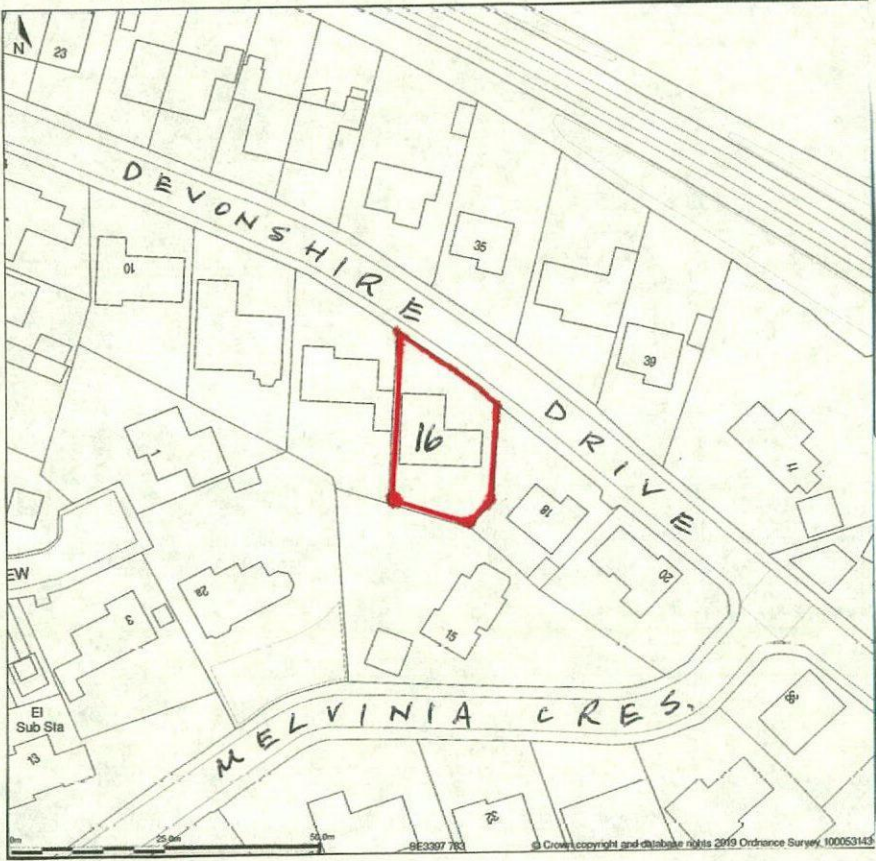

LOCATION PLAN
1:1250