


SITE LOCATION




Reproduced by permission of Ordnance Survey on behalf of the Controller of Her Majesty's Stationary Office
All rights reserved. © Crown Copyright licence no. 1000030848

SITE AREA PLAN

 


SITE PHOTOGRAPH

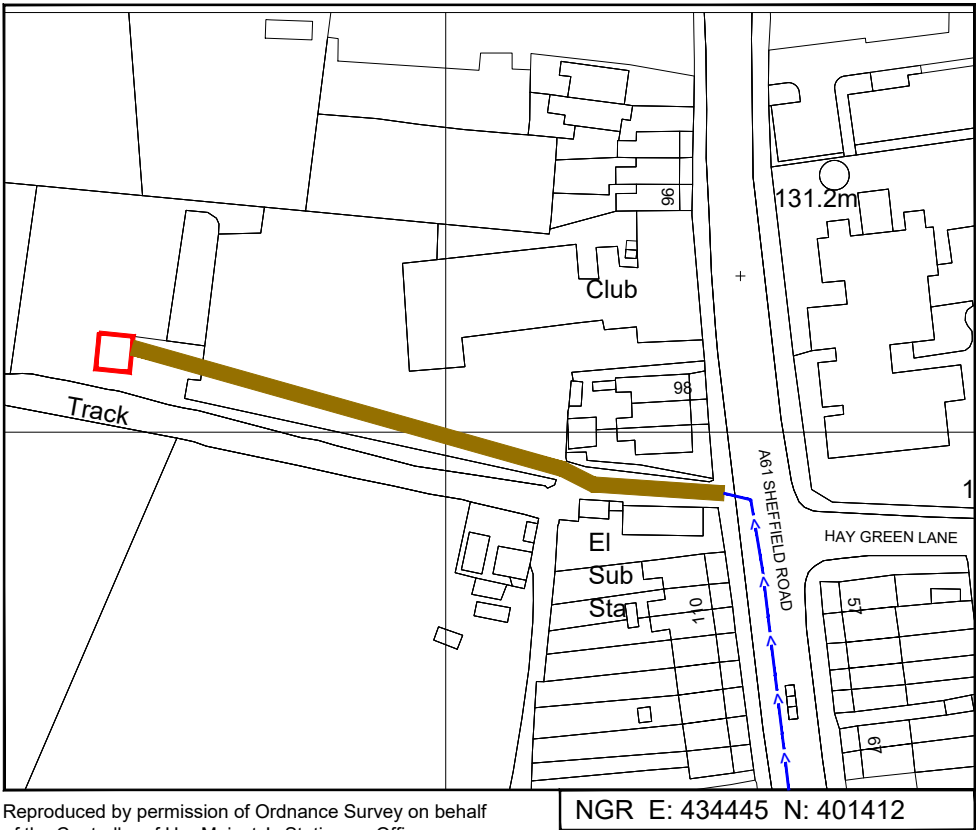

Reproduced by permission of Ordnance Survey on behalf
of the Controller of Her Majesty's Stationary Office
All rights reserved. © Crown Copyright licence no.
1000030848

SITE LOCATION PLAN

 

GOOGLE MAPS QR CODE

GOOGLE MAPS - <https://goo.gl/maps/2NPfRCLuj3s3zA6o8>

GOOGLE STREETVIEW - <https://goo.gl/maps/RtUeWB6YNQ44AYzk6>

NOTES:

1. ALL DIMENSIONS IN MM UNLESS OTHERWISE NOTED.
- DIRECTIONS TO SITE:
Head southwest on Dearne Valley Pkwy/A6195, At the roundabout, take the 2nd exit and stay on Dearne Valley Pkwy/A6195. At Birdwell Roundabout, take the 3rd exit onto Sheffield Rd/A61. The site is located on the right hand side.

Site Provider's
Property Boundary:
Access Route To Site:
Access Route:



Master:	MBNL / EE / H3G:	Project:	Purpose of Issue:	Issue:
M001	H3G	H3G Unilateral	Planning	A
Date:	11.10.2021	Revision / Upgrade Description:		
Drawn:	C. Heaney	First Issue		
Checked:	W. Duong			
Approved:	D. Moore			




Hutchison 3G UK Limited
Star House, 20 Grenfell Road
Maidenhead, SL6 1EH
Tel: 01628 765 000
Fax: 01628 765 001

H3G Base Station Information line:
0845 6043000
Available 8am-8pm Monday to Friday



Unit 27F-G
Hartlebury Trading Estate
Crown Lane
Hartlebury
Worcestershire
DY10 4JD

Site Name:				BIRDWELL CLUB			
Site ID:				1068944			
Address:				SHEFFIELD ROAD BIRDWELL BARNESLEY SOUTH YORKSHIRE S70 5UY			
Title:				002 SITE LOCATION PLAN			
Project:				H3G UNILATERAL			
Purpose of Issue:				GENERAL ARRANGEMENT			
EE Cell ID:		MBNL Cell ID:		3UK Cell ID:			
77899		BAR021		S0510			
Master Drawing No:						Issue:	
1068944_BAR021_77899_S0510_M001						A	

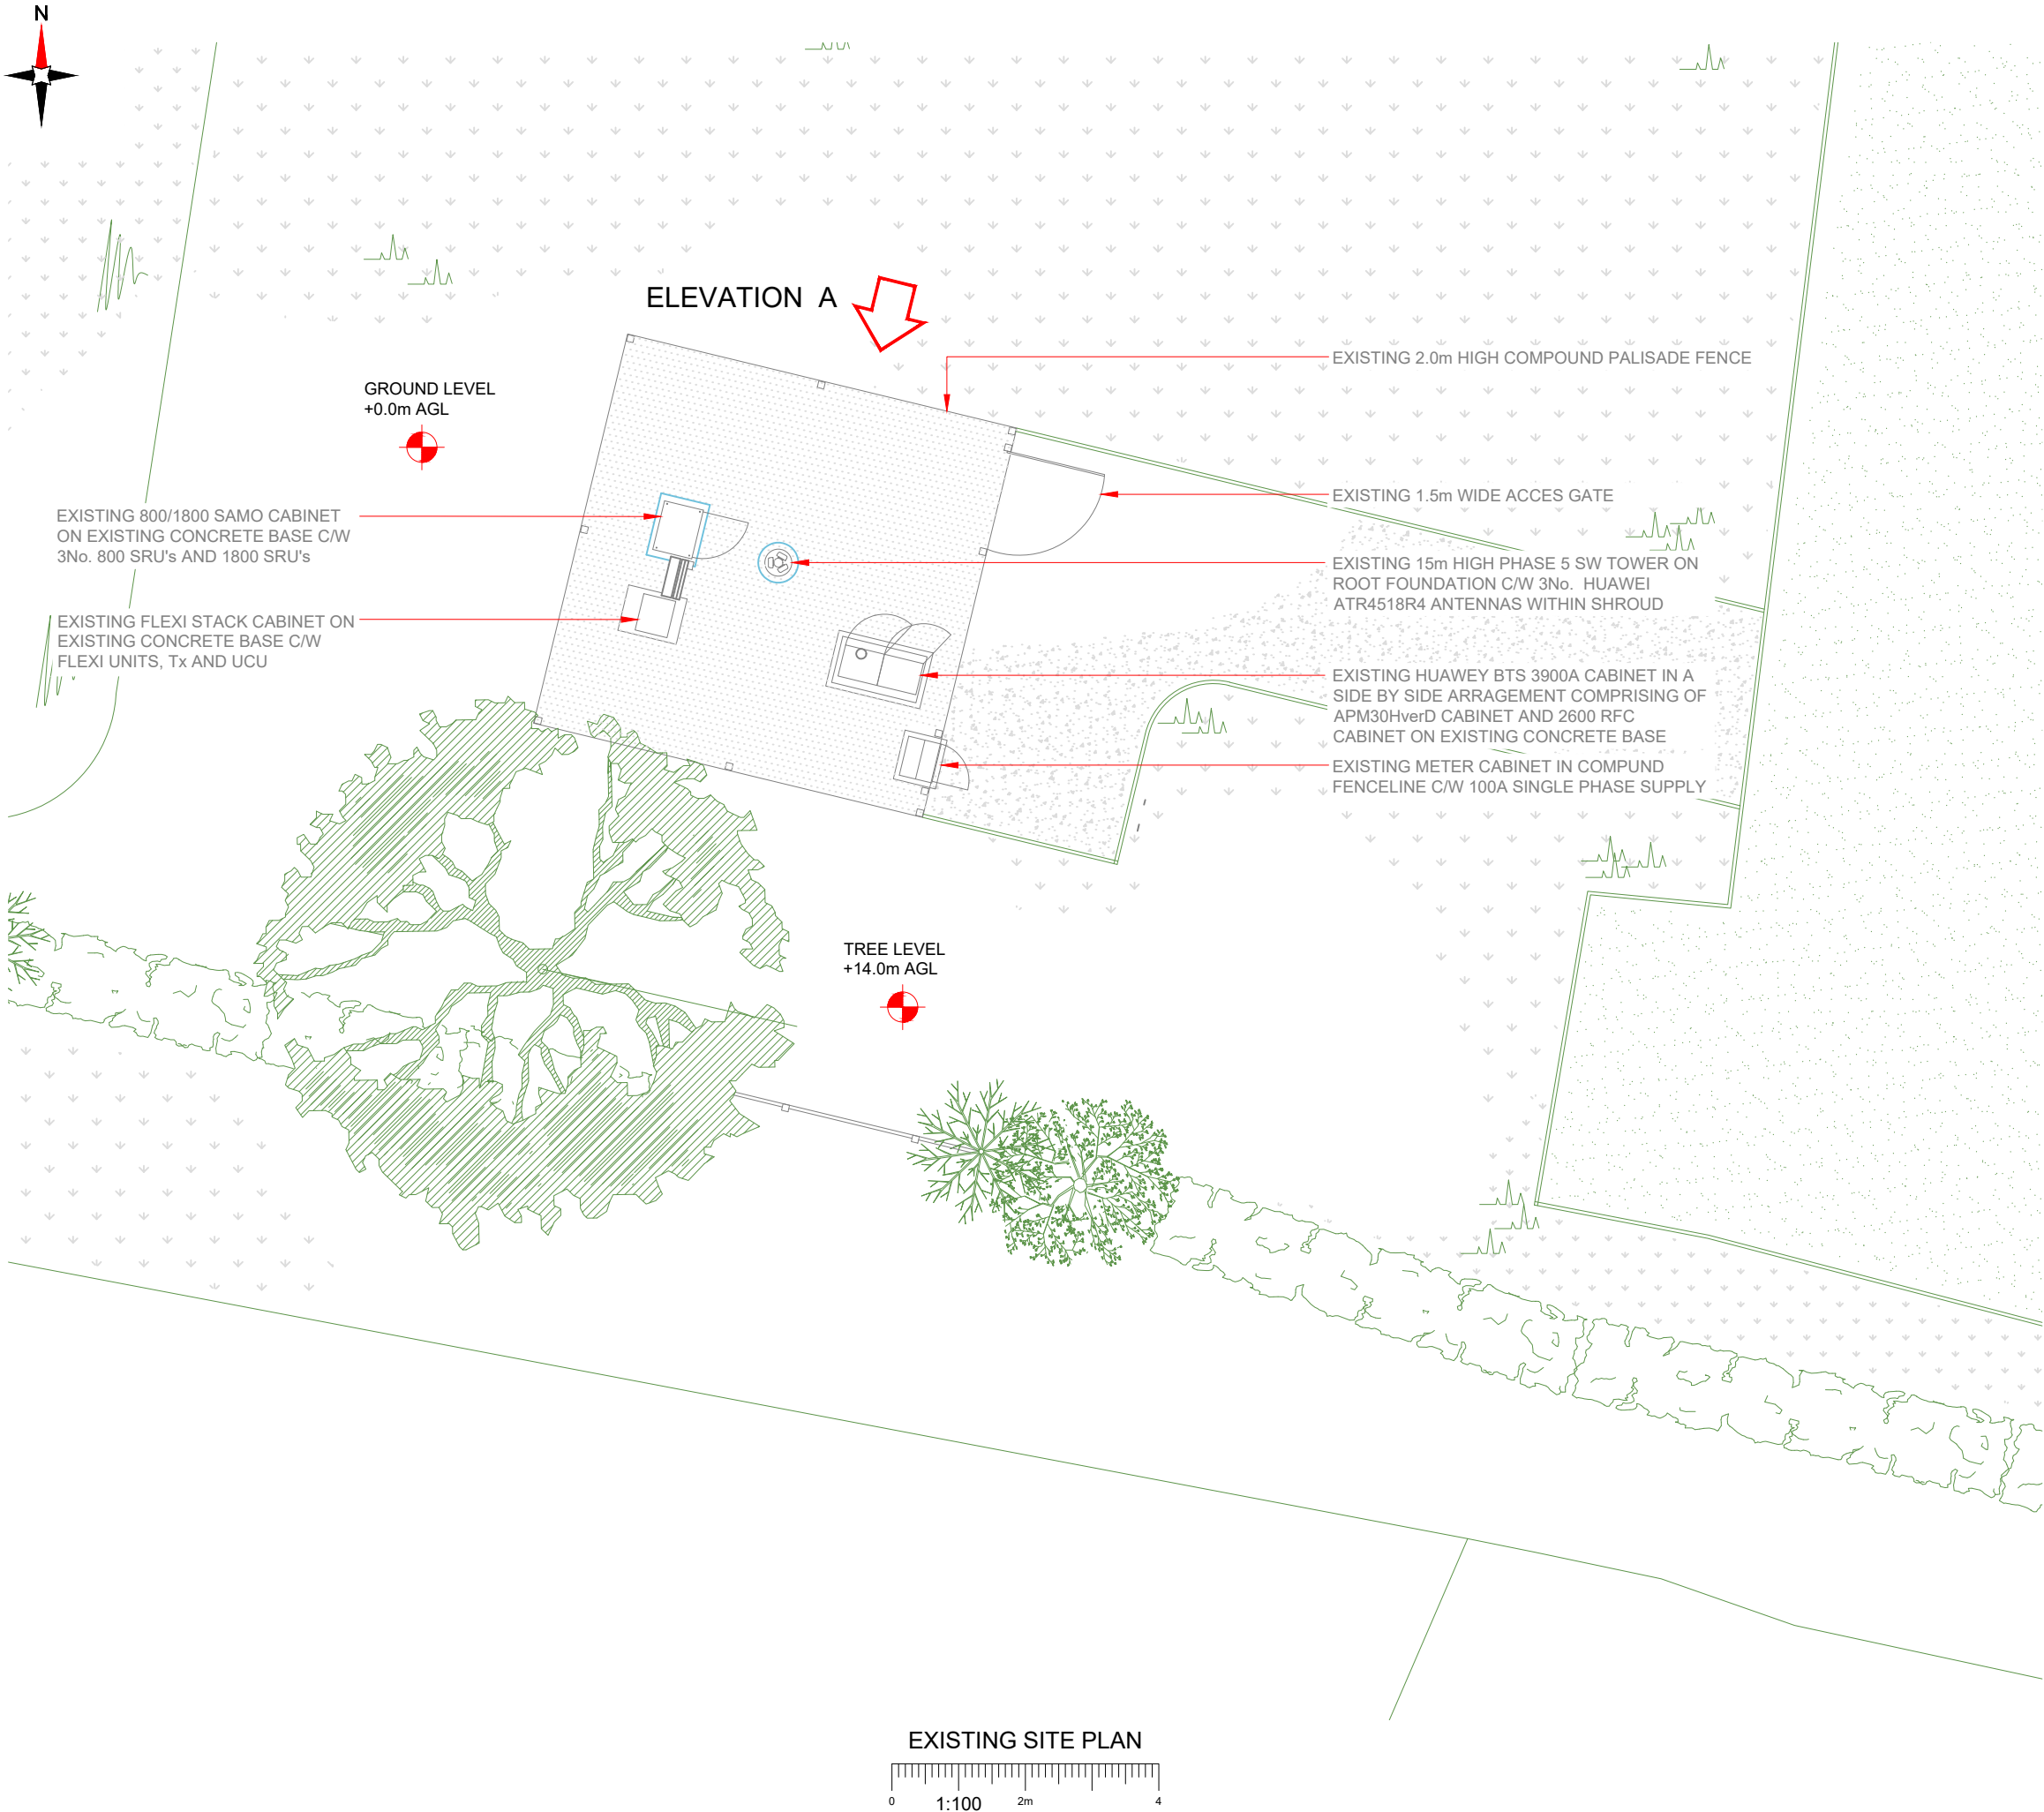

NOTES:
1. ALL DIMENSIONS IN MM UNLESS OTHERWISE NOTED.

Master:	MBNL / EE / H3G:	Project:	Purpose of Issue:	Issue:
M001	H3G	H3G Unilateral	Planning	A
Date:	11.10.2021	Revision / Upgrade Description:		
Drawn:	C. Heaney	First Issue		
Checked:	W. Duong			
Approved:	D. Moore			




Hutchison 3G UK Limited
Star House, 20 Grenfell Road
Maidenhead, SL6 1EH
Tel: 01628 765 000
Fax: 01628 765 001

H3G Base Station Information line:
0845 6043000
Available 8am-8pm Monday to Friday



Unit 27F-G
Hartlebury Trading Estate
Crown Lane
Hartlebury
Worcestershire
DY10 4JD

Site Name:	BIRDWELL CLUB			
Site ID:	1068944			
Address:	SHEFFIELD ROAD BIRDWELL BARNSELY SOUTH YORKSHIRE S70 5UY			
Title:	100 EXISTING SITE PLAN			
Project:	H3G UNILATERAL			
Purpose of Issue:	GENERAL ARRANGEMENT			
EE Cell ID:	MBNL Cell ID:	3UK Cell ID:		
77899	BAR021	S0510		
Master Drawing No:				Issue:
1068944_BAR021_77899_S0510_M001				A

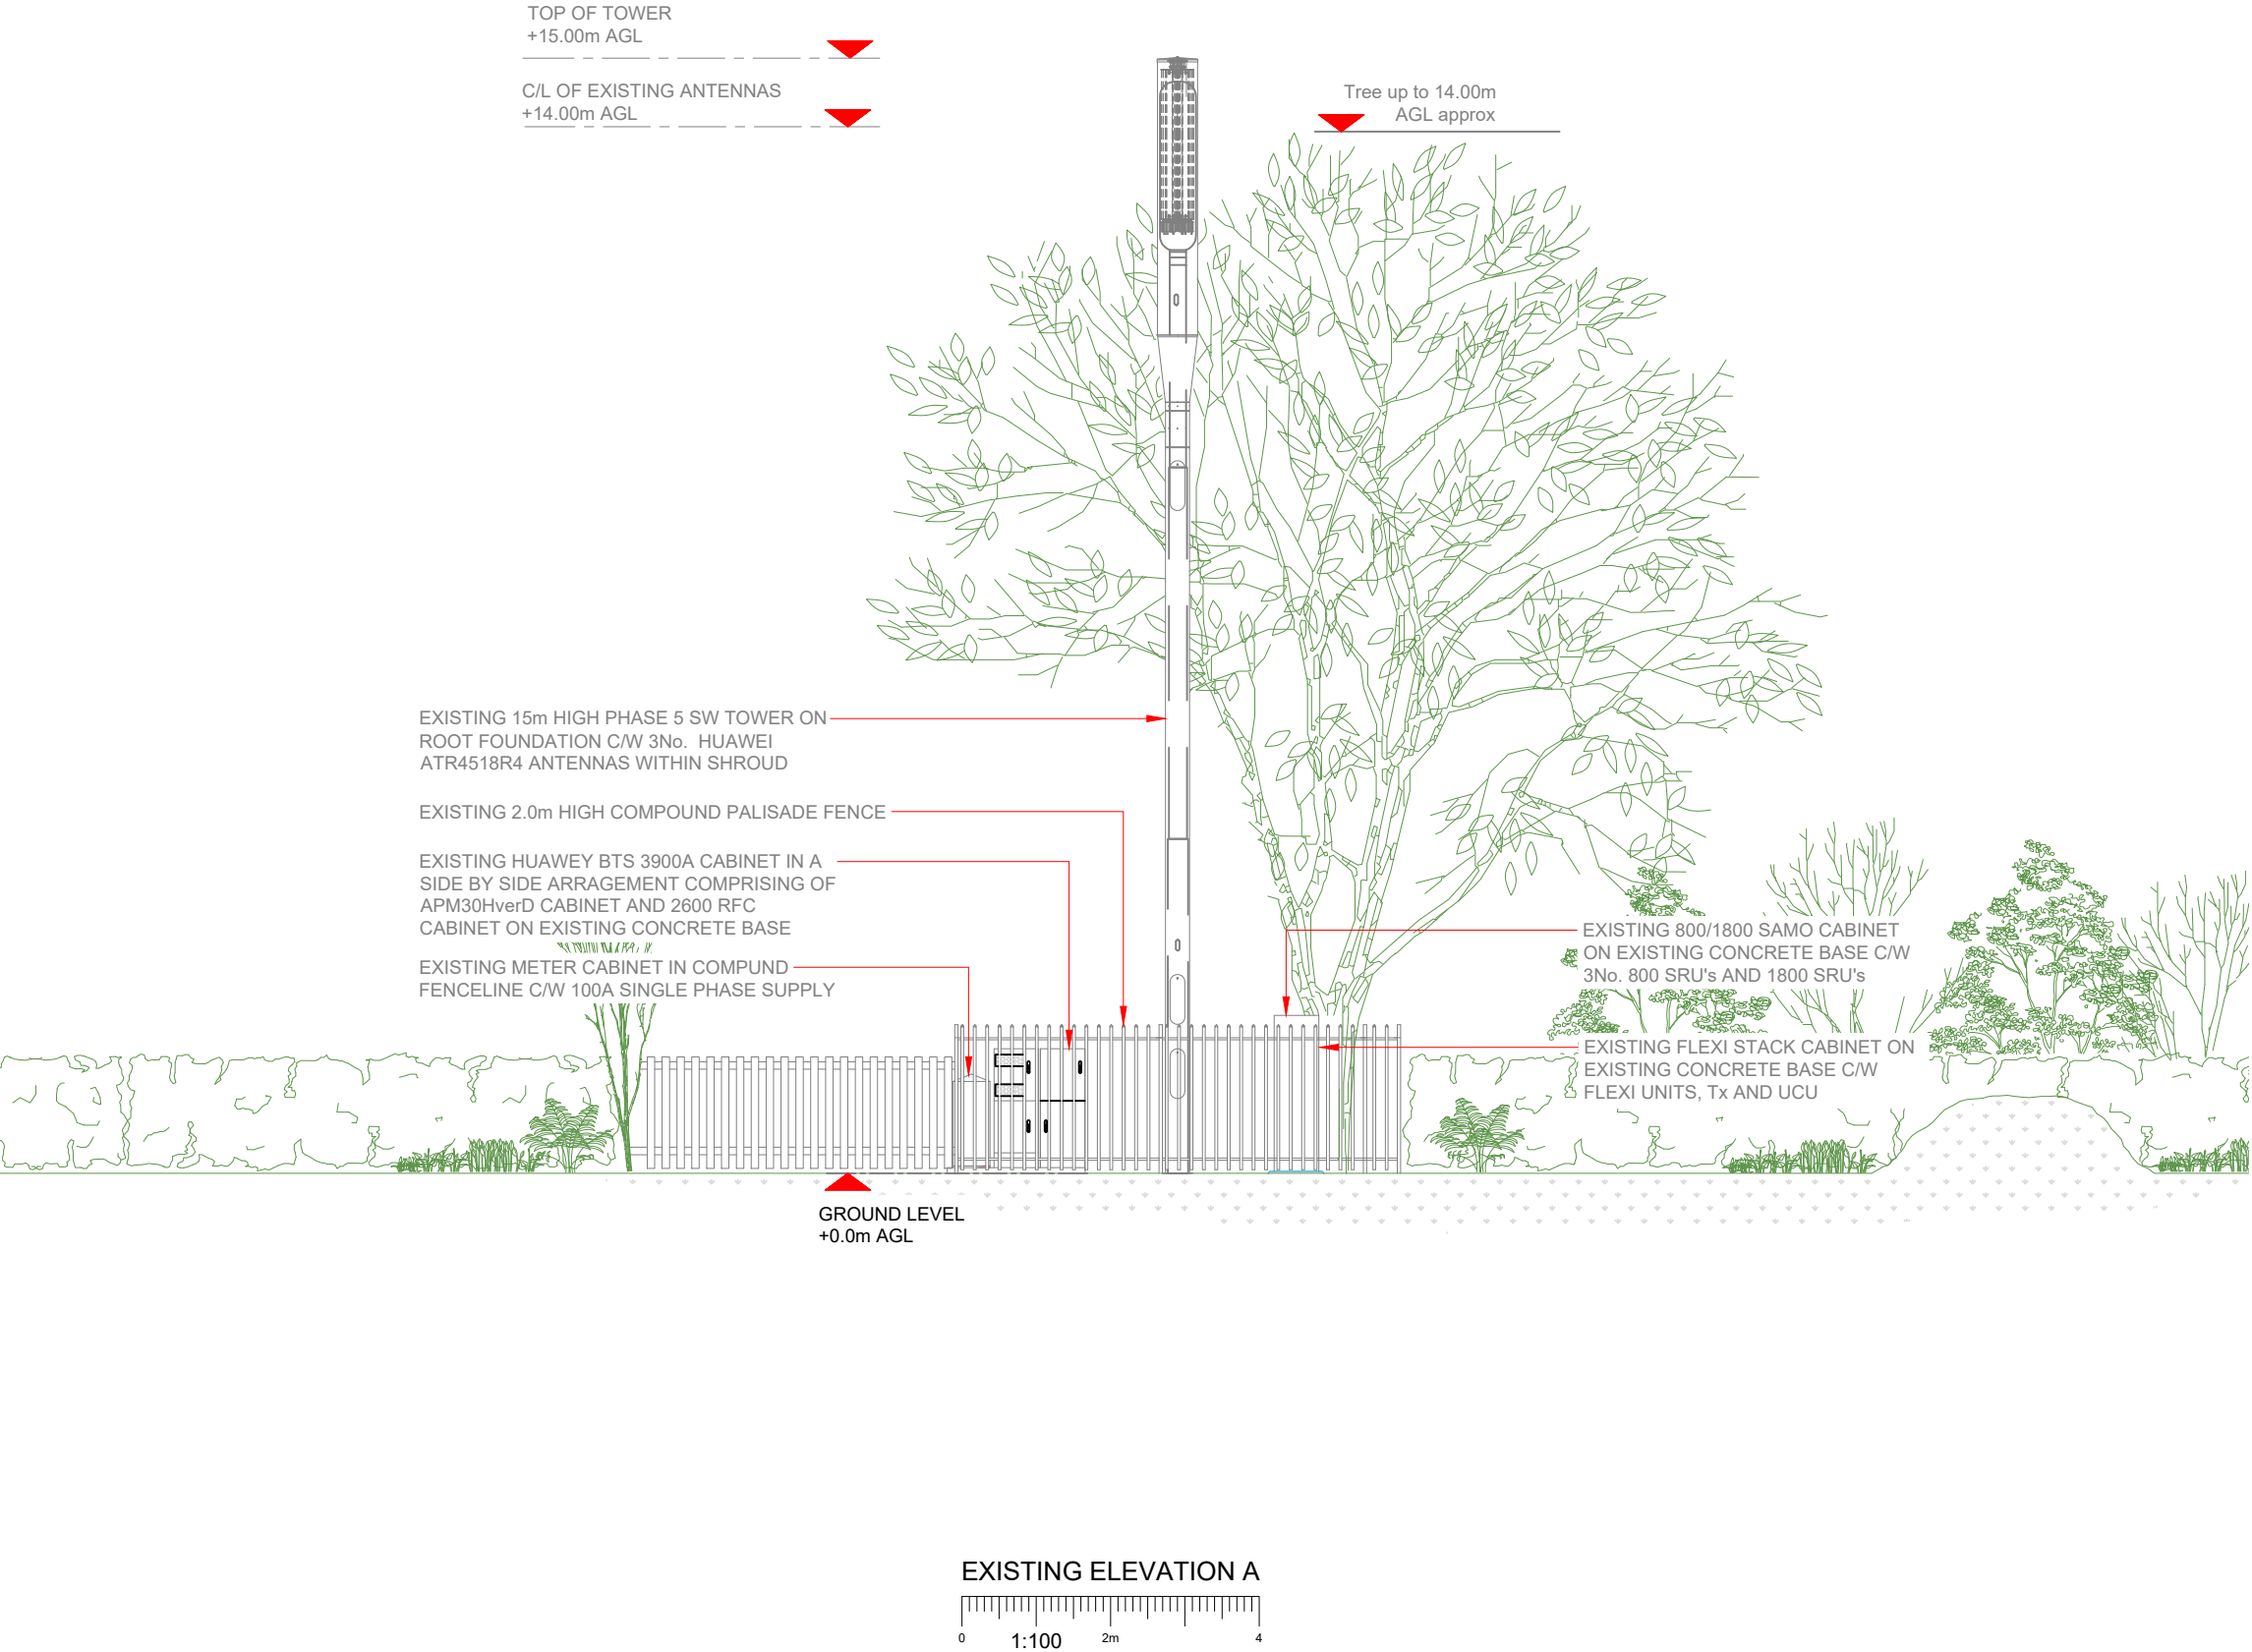

NOTES:

1. ALL DIMENSIONS IN MM UNLESS OTHERWISE NOTED.

Master:	MBNL / EE / H3G:	Project:	Purpose of Issue:	Issue:
M001	H3G	H3G Unilateral	Planning	A
Date:	11.10.2021	Revision / Upgrade Description:		
Drawn:	C. Heaney	First Issue		
Checked:	W. Duong			
Approved:	D. Moore			



Hutchison 3G UK Limited
Star House, 20 Grenfell Road
Maidenhead, SL6 1EH
Tel: 01628 765 000
Fax: 01628 765 001

H3G Base Station Information line:
0845 6043000
Available 8am-8pm Monday to Friday



Unit 27F-G
Hartlebury Trading Estate
Crown Lane
Hartlebury
Worcestershire
DY10 4JD

Site Name: BIRDWELL CLUB

Site ID: 1068944

Address: SHEFFIELD ROAD
BIRDWELL
BARNSLEY
SOUTH YORKSHIRE
S70 5UY


Title: 150 EXISTING ELEVATION A

Project: H3G UNILATERAL


Purpose of Issue: GENERAL ARRANGEMENT

EE Cell ID:	MBNL Cell ID:	3UK Cell ID:
77899	BAR021	S0510

Master Drawing No:	Issue:
1068944_BAR021_77899_S0510_M001	A

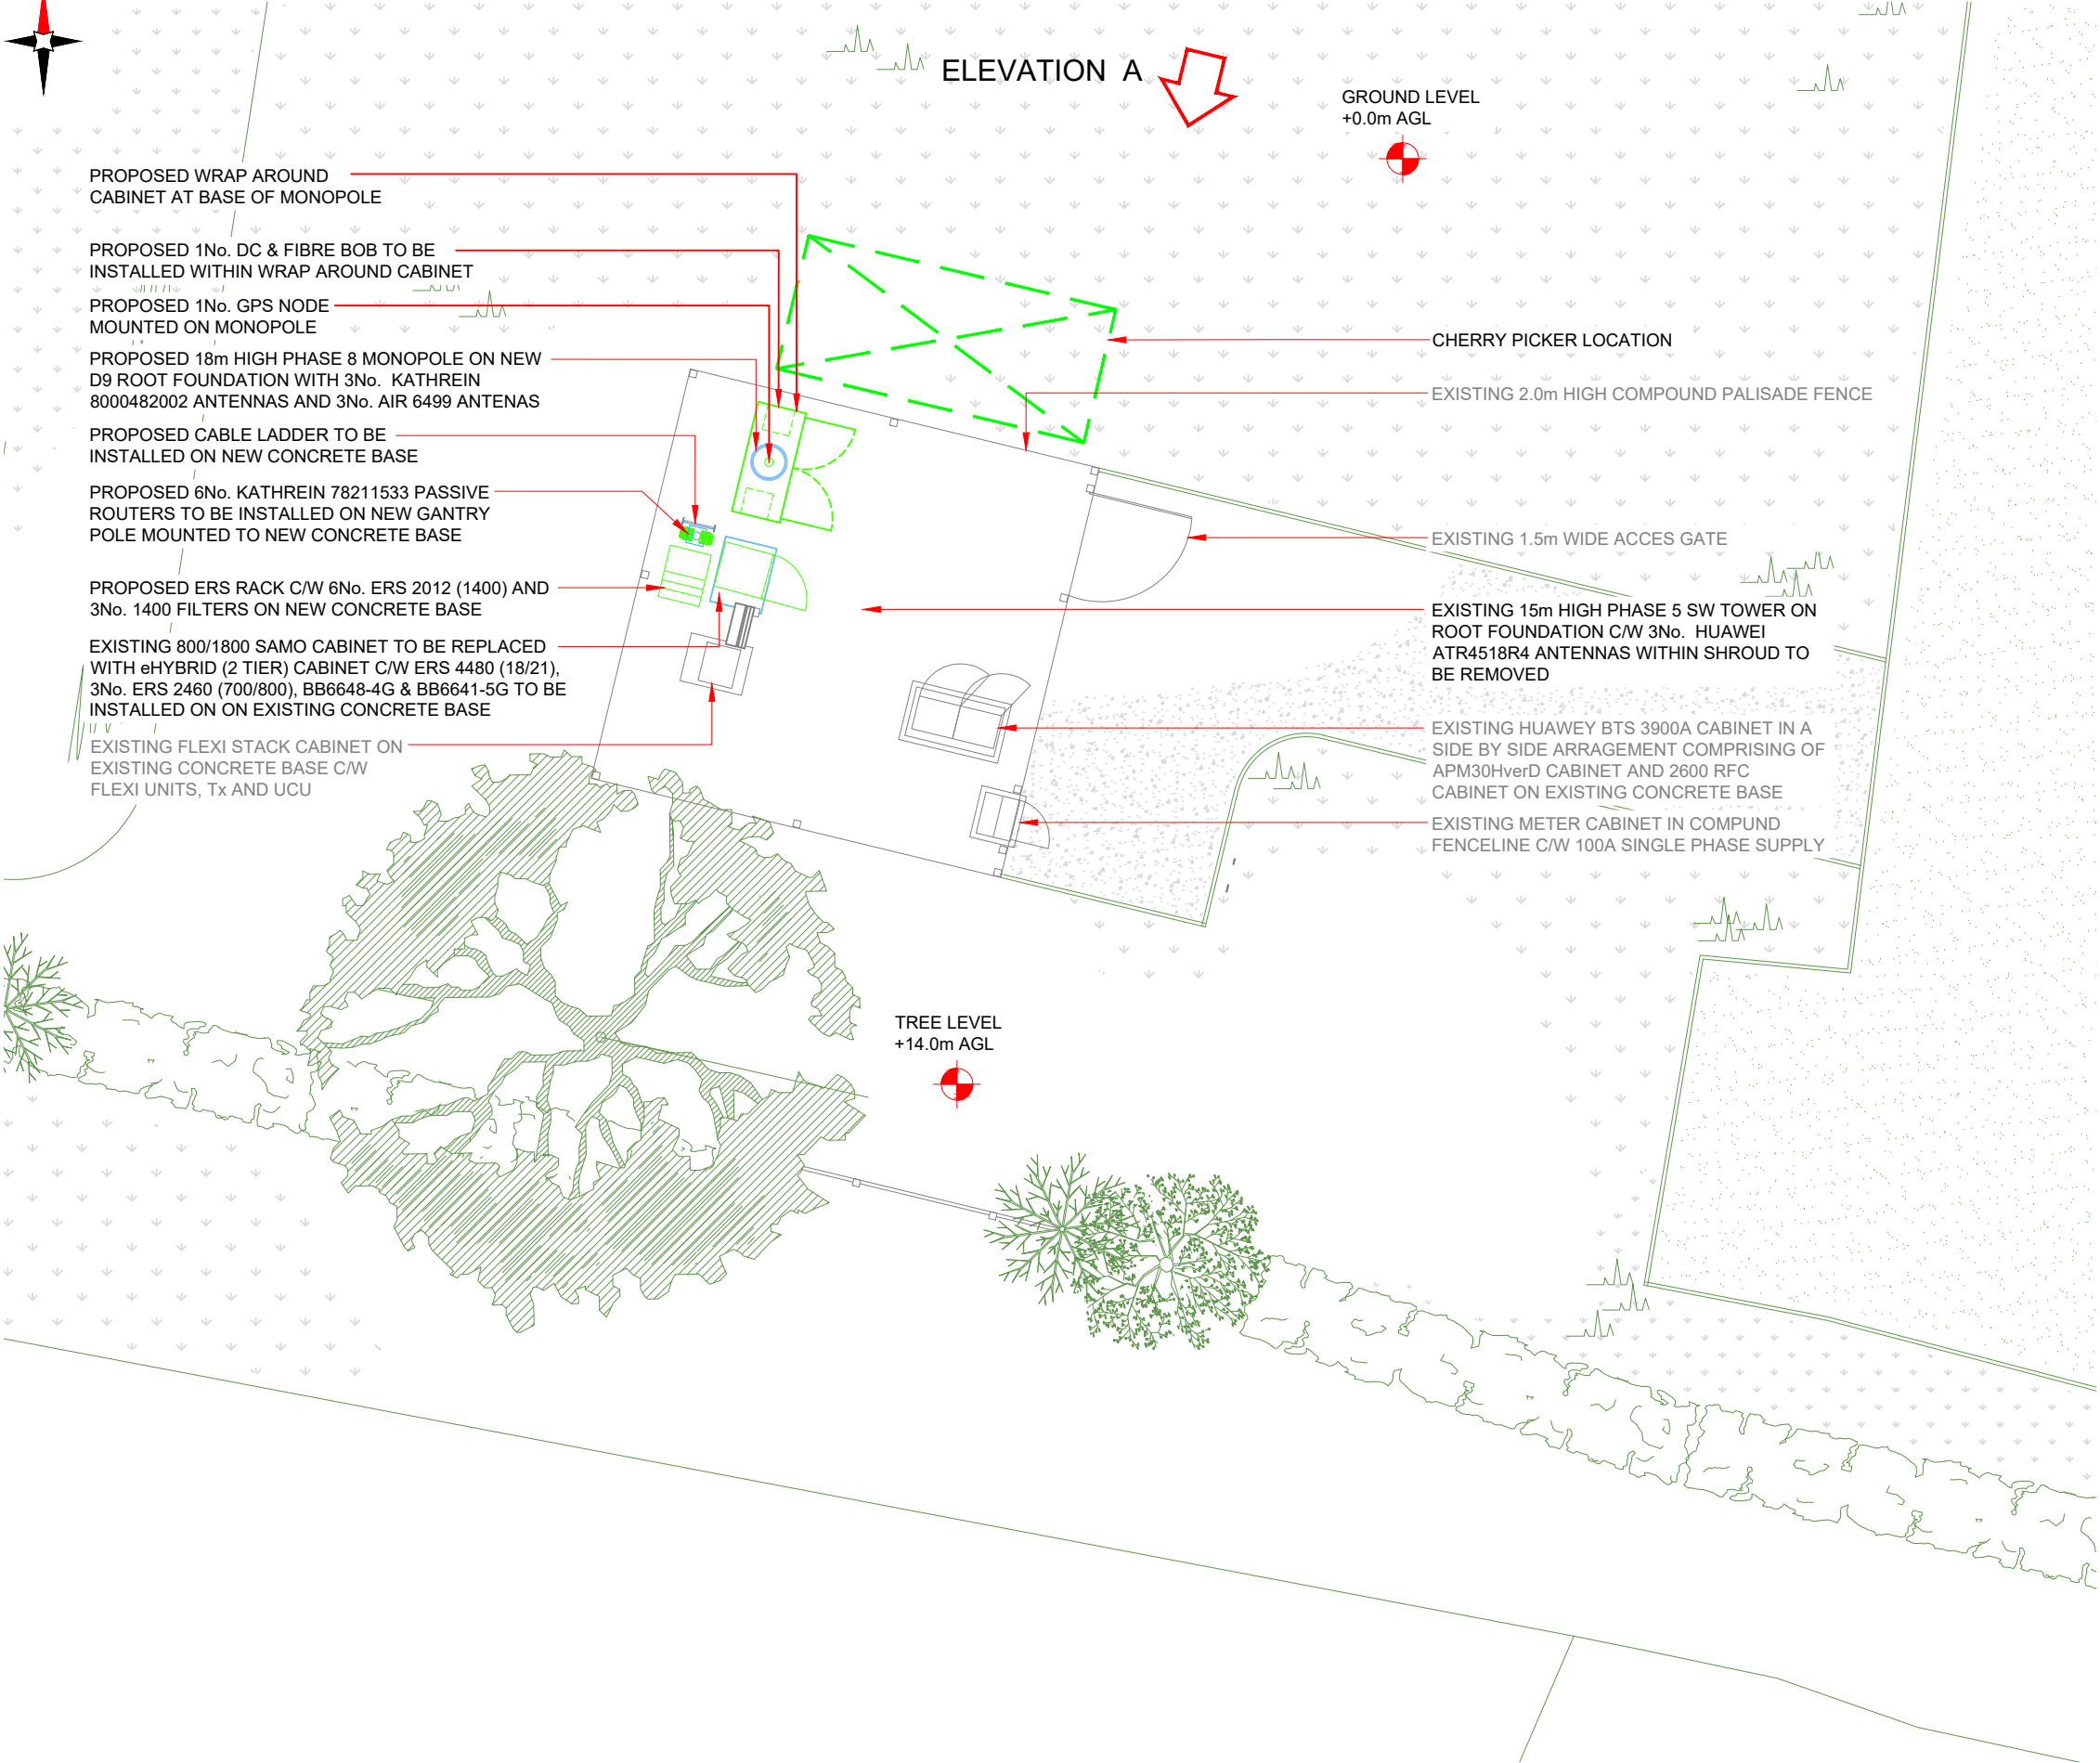

PROPOSED H3G SITE PLAN

 


- NOTES:
- ALL DIMENSIONS IN MM UNLESS OTHERWISE NOTED.

PROPOSED CRANE OR CHERRY PICKER LOCATION:



SERVICES:

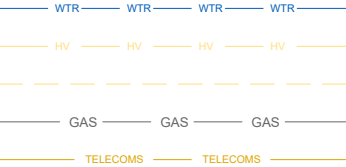

Master:	MBNL / EE / H3G:	Project:	Purpose of Issue:	Issue:
M001	H3G	H3G Unilateral	Planning	A
Date:	19.05.2021	Revision / Upgrade Description:		
Drawn:	C. Heaney	First Issue		
Checked:	W. Duong			
Approved:	D. Moore			



Hutchison 3G UK Limited
Star House, 20 Grenfell Road
Maidenhead, SL6 1EH
Tel: 01628 765 000
Fax: 01628 765 001

H3G Base Station Information line:
0845 6043000
Available 8am-8pm Monday to Friday



Unit 27F-G
Hartlebury Trading Estate
Crown Lane
Hartlebury
Worcestershire
DY10 4JD

Site Name: BIRDWELL CLUB

Site ID: 1068944

Address: SHEFFIELD ROAD
BIRDWELL
BARNSELY
SOUTH YORKSHIRE
S70 5UY

Title: 210 PROPOSED H3G SITE PLAN


Project: H3G UNILATERAL

Purpose of Issue: GENERAL ARRANGEMENT

EE Cell ID:	MBNL Cell ID:	3UK Cell ID:
77899	BAR021	S0510

Master Drawing No: 1068944_BAR021_77899_S0510_M001

Issue: A

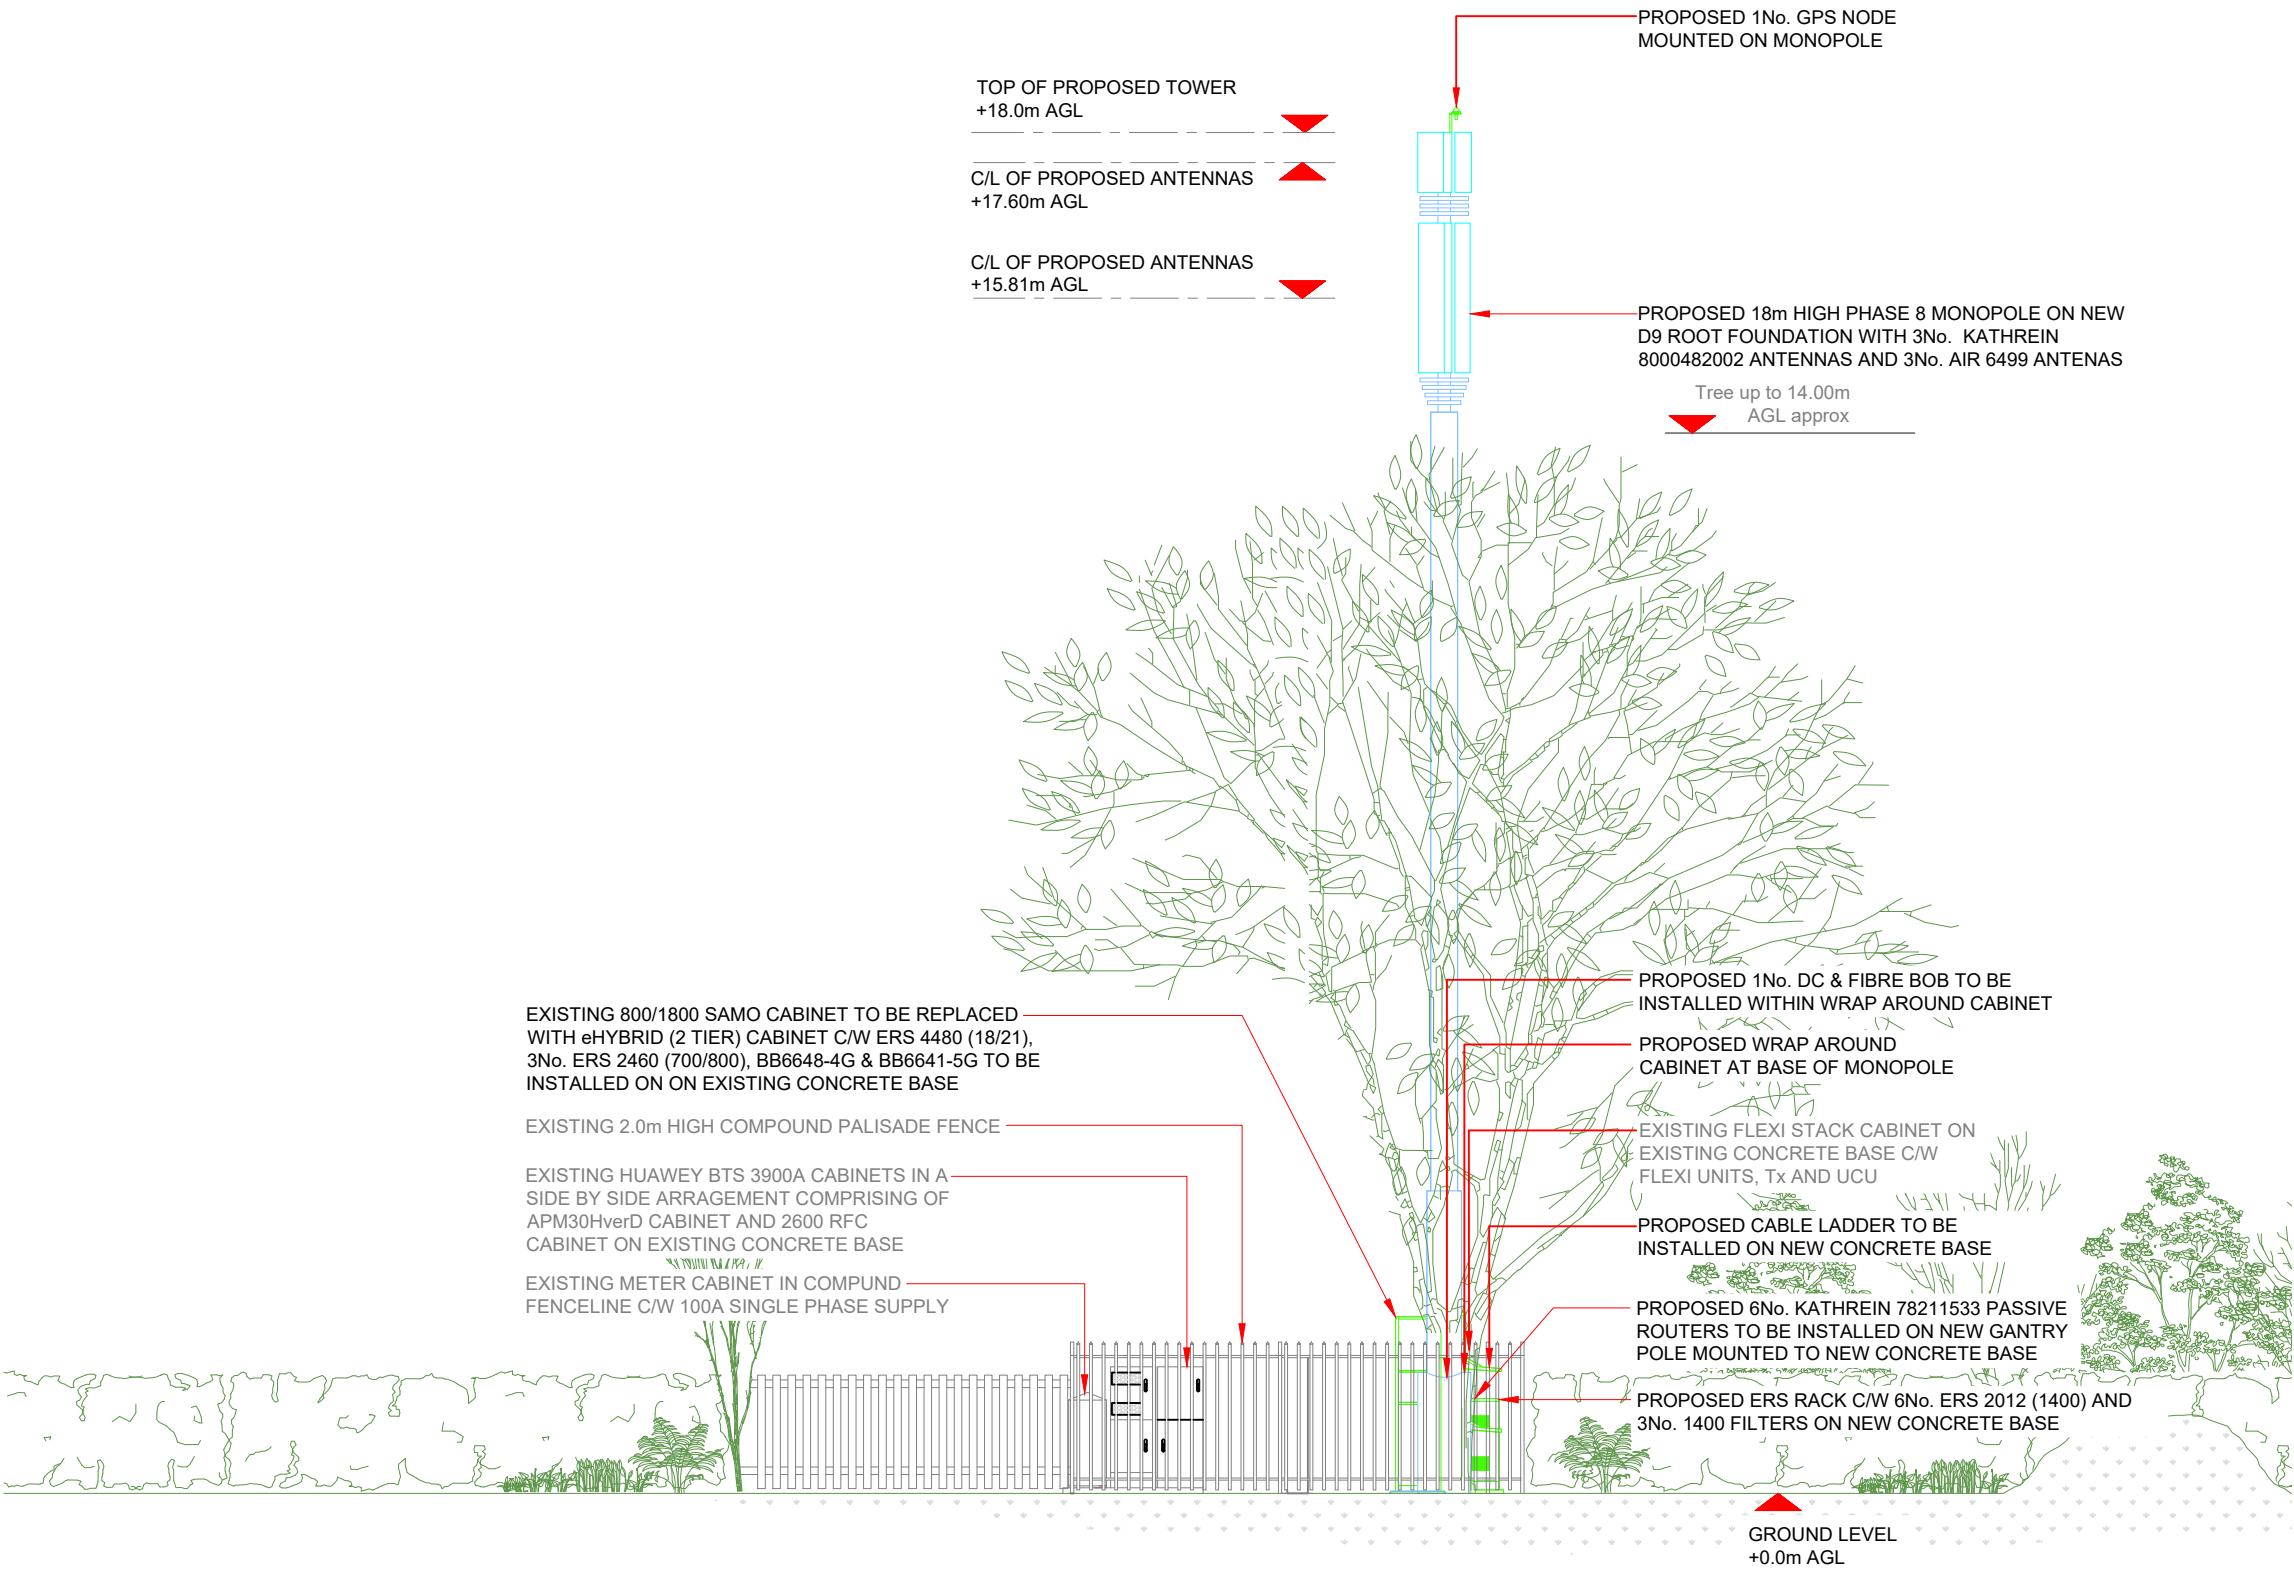

NOTES:

1. ALL DIMENSIONS IN MM UNLESS OTHERWISE NOTED.

Master:	MBNL / EE / H3G:	Project:	Purpose of Issue:	Issue:
M001	H3G	H3G Unilateral	Planning	A
Date:	19.05.2021	Revision / Upgrade Description:		
Drawn:	C. Heaney	First Issue		
Checked:	W. Duong			
Approved:	D. Moore			



Hutchison 3G UK Limited
Star House, 20 Grenfell Road
Maidenhead, SL6 1EH
Tel: 01628 765 000
Fax: 01628 765 001

H3G Base Station Information line:
0845 6043000
Available 8am-8pm Monday to Friday



Unit 27F-G
Hartlebury Trading Estate
Crown Lane
Hartlebury
Worcestershire
DY10 4JD

Site Name: BIRDWELL CLUB

Site ID: 1068944

Address: SHEFFIELD ROAD
BIRDWELL
BARNESLEY
SOUTH YORKSHIRE
S70 5UY

Title: 260 PROPOSED H3G ELEVATION

Project: H3G UNILATERAL

Purpose of Issue: GENERAL ARRANGEMENT

EE Cell ID:	MBNL Cell ID:	3UK Cell ID:
77899	BAR021	S0510

Master Drawing No:	Issue:
1068944_BAR021_77899_S0510_M001	A