


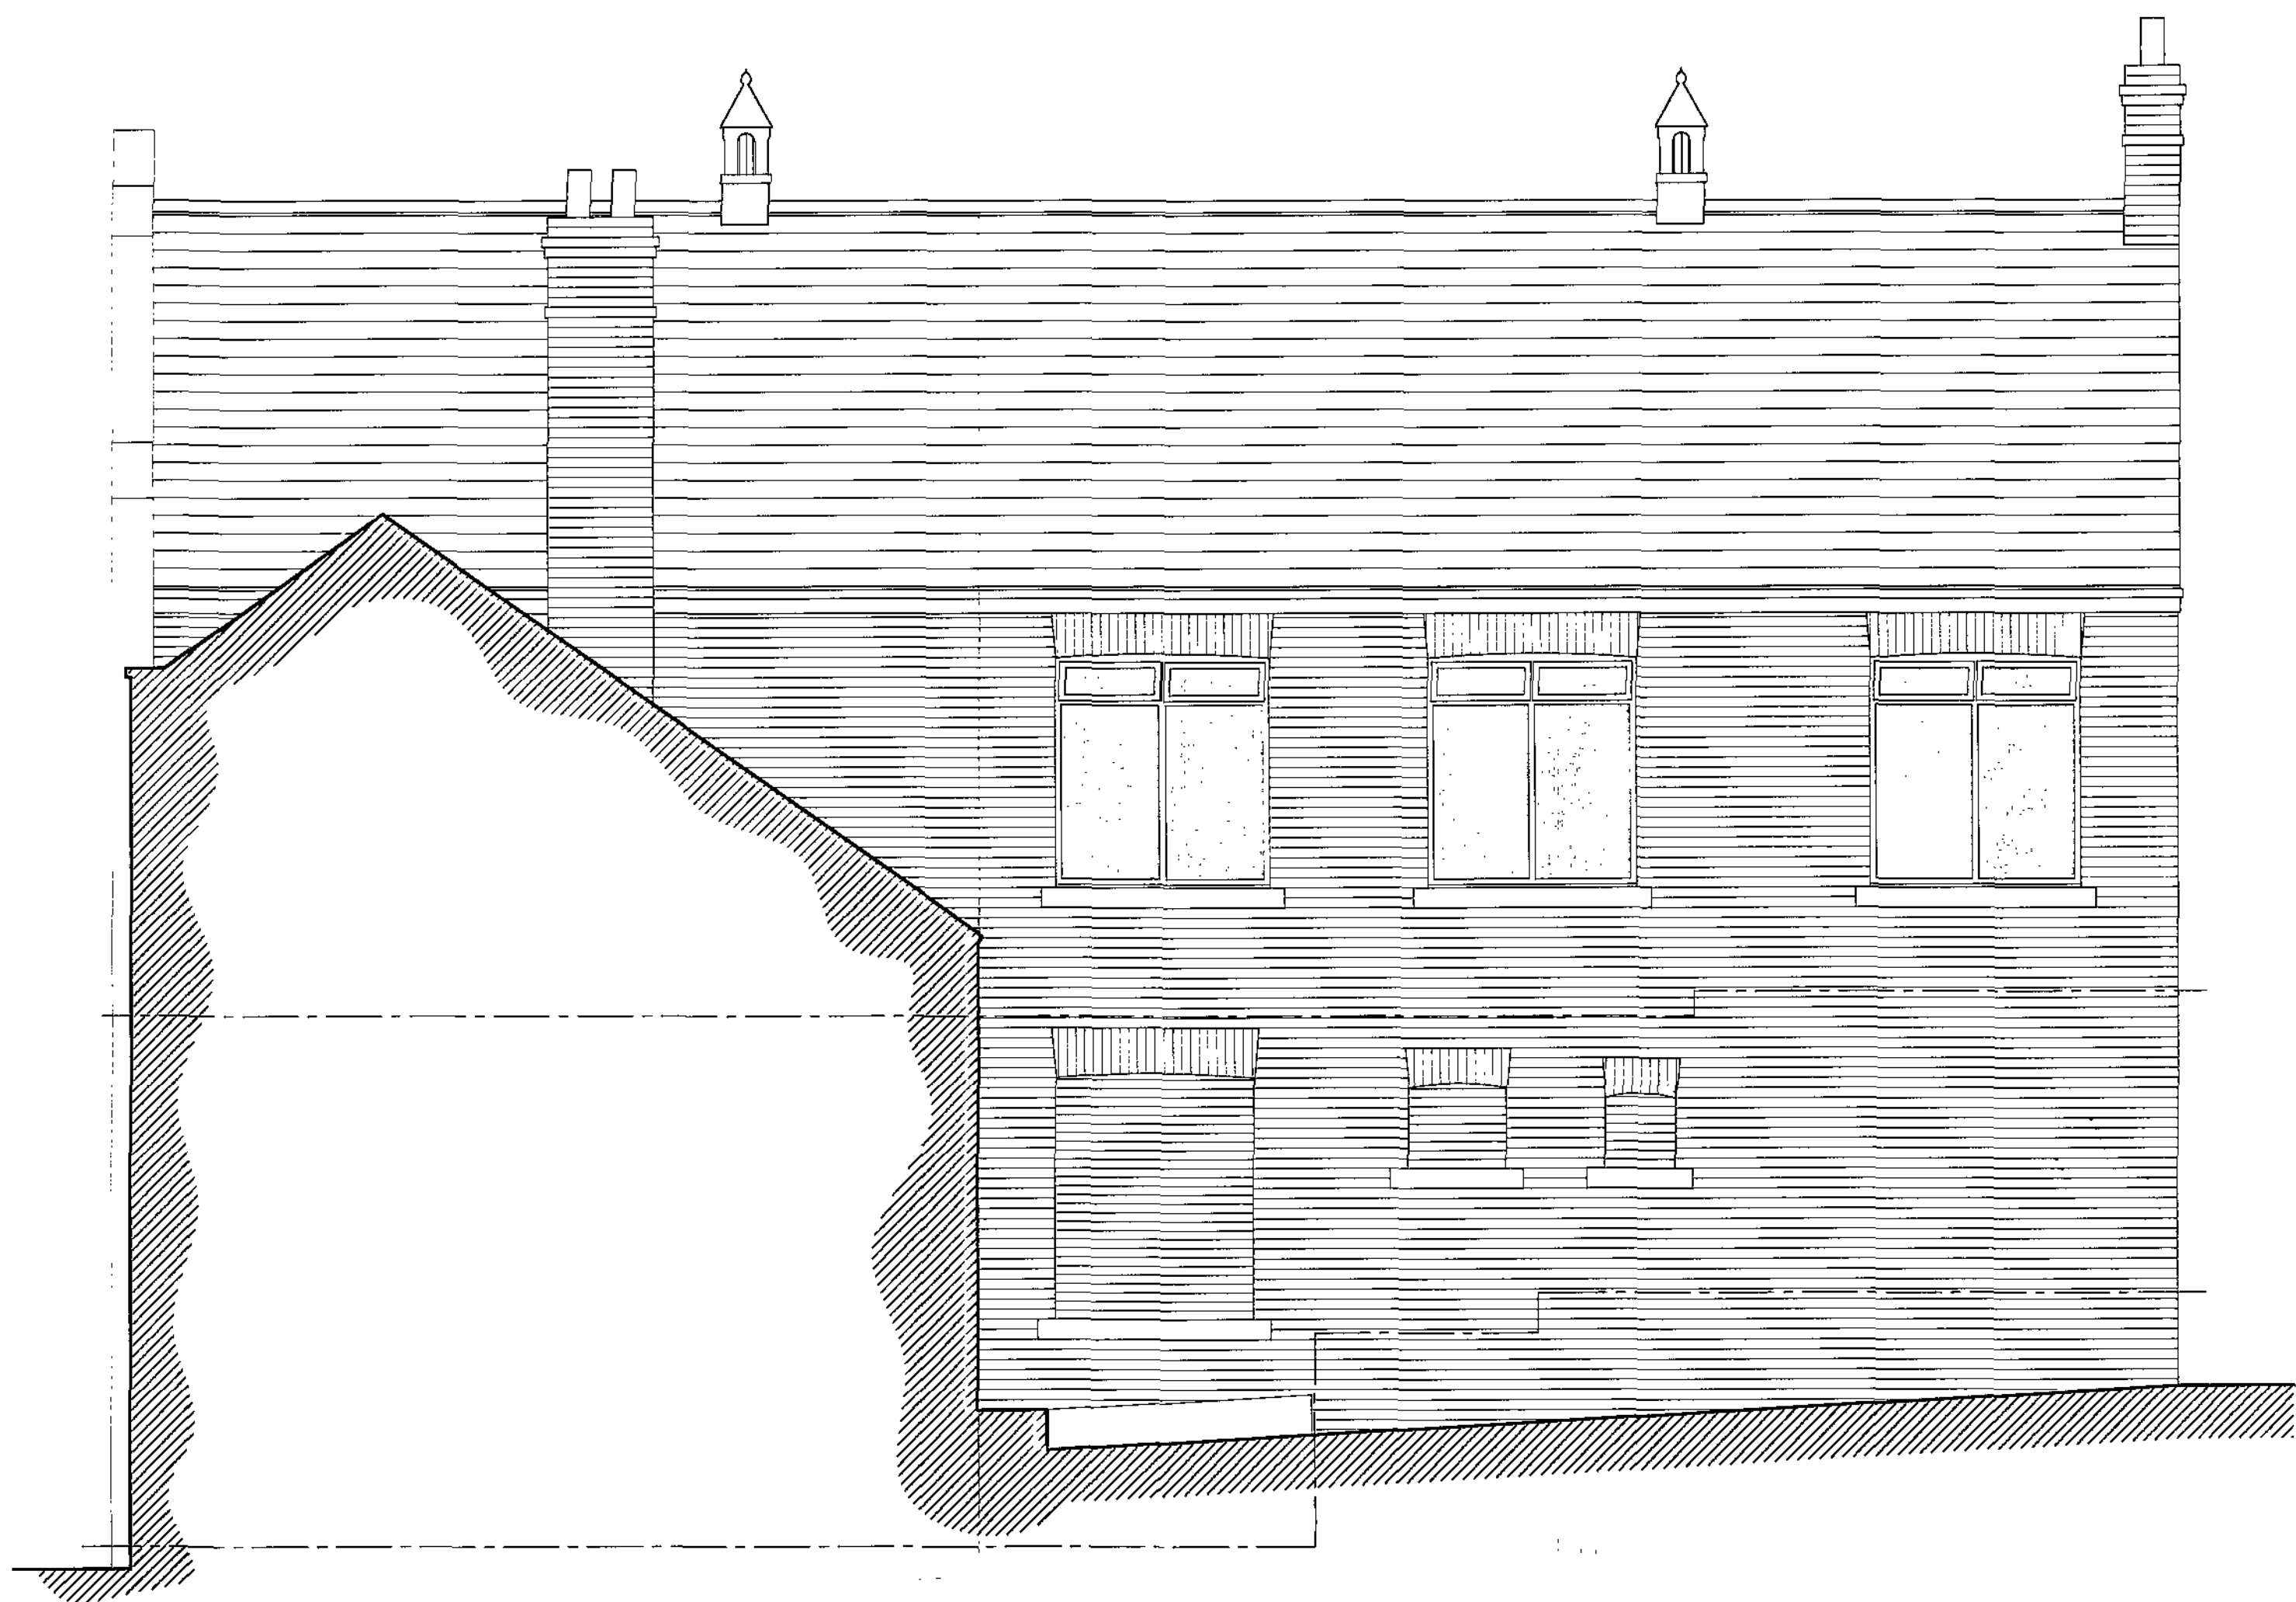

Proposed Side Elevation
(Scale 1:50)



Proposed Rear Elevation
(Scale 1:50)

COPYRIGHT:
THIS DRAWING AND THE DESIGNS DEPICTED THEREON ARE THE COPYRIGHT
OF EYRE ASSOCIATES LIMITED

ALL DRAWINGS AND DIMENSIONS TO BE CHECKED AND ANY DISCREPANCIES
TO BE REPORTED PRIOR TO THE COMMENCEMENT OF WORKS OR
PRODUCTION OF SHOP DRAWINGS

NO DIMENSIONS TO BE SCALED FROM THIS DRAWING UNLESS APPROVED BY
A REPRESENTATIVE OF THE COMPANY

ALL WORK TO BE CARRIED OUT IN ACCORDANCE WITH THE BUILDING
REGULATIONS AND THE REQUIREMENTS OF THE LOCAL AUTHORITY

REVISIONS				
REF.	DESCRIPTION	BY	CHK	DATE

Barnsley, Minster
02 JUL 2009
Corporate Member

EYRE ASSOCIATES LIMITED

ARCHITECTURAL SERVICES

3 LOW CROFT
WOMBWELL, BARNSELEY, SOUTH YORKSHIRE
S73 0DX

tel: 01226 341121

mob: 07799 143586

web: www.eyreassociates.co.uk


e-mail: enquiries@eyreassociates.co.uk

CLIENT
**MR D BROWN
(TEMPLE GYM)**


PROJECT
**PROPOSED EXTENSION
TEMPLE GYM
STATION ROAD, WOMBWELL**

DRAWING TITLE
**PROPOSED ELEVATIONS
(SHEET 2 OF 2)**

SCALES	DATE	DRAWN	CHKD
1:50	03.06.09	CAE	
DRAWING No.			REV
09.0015/05			

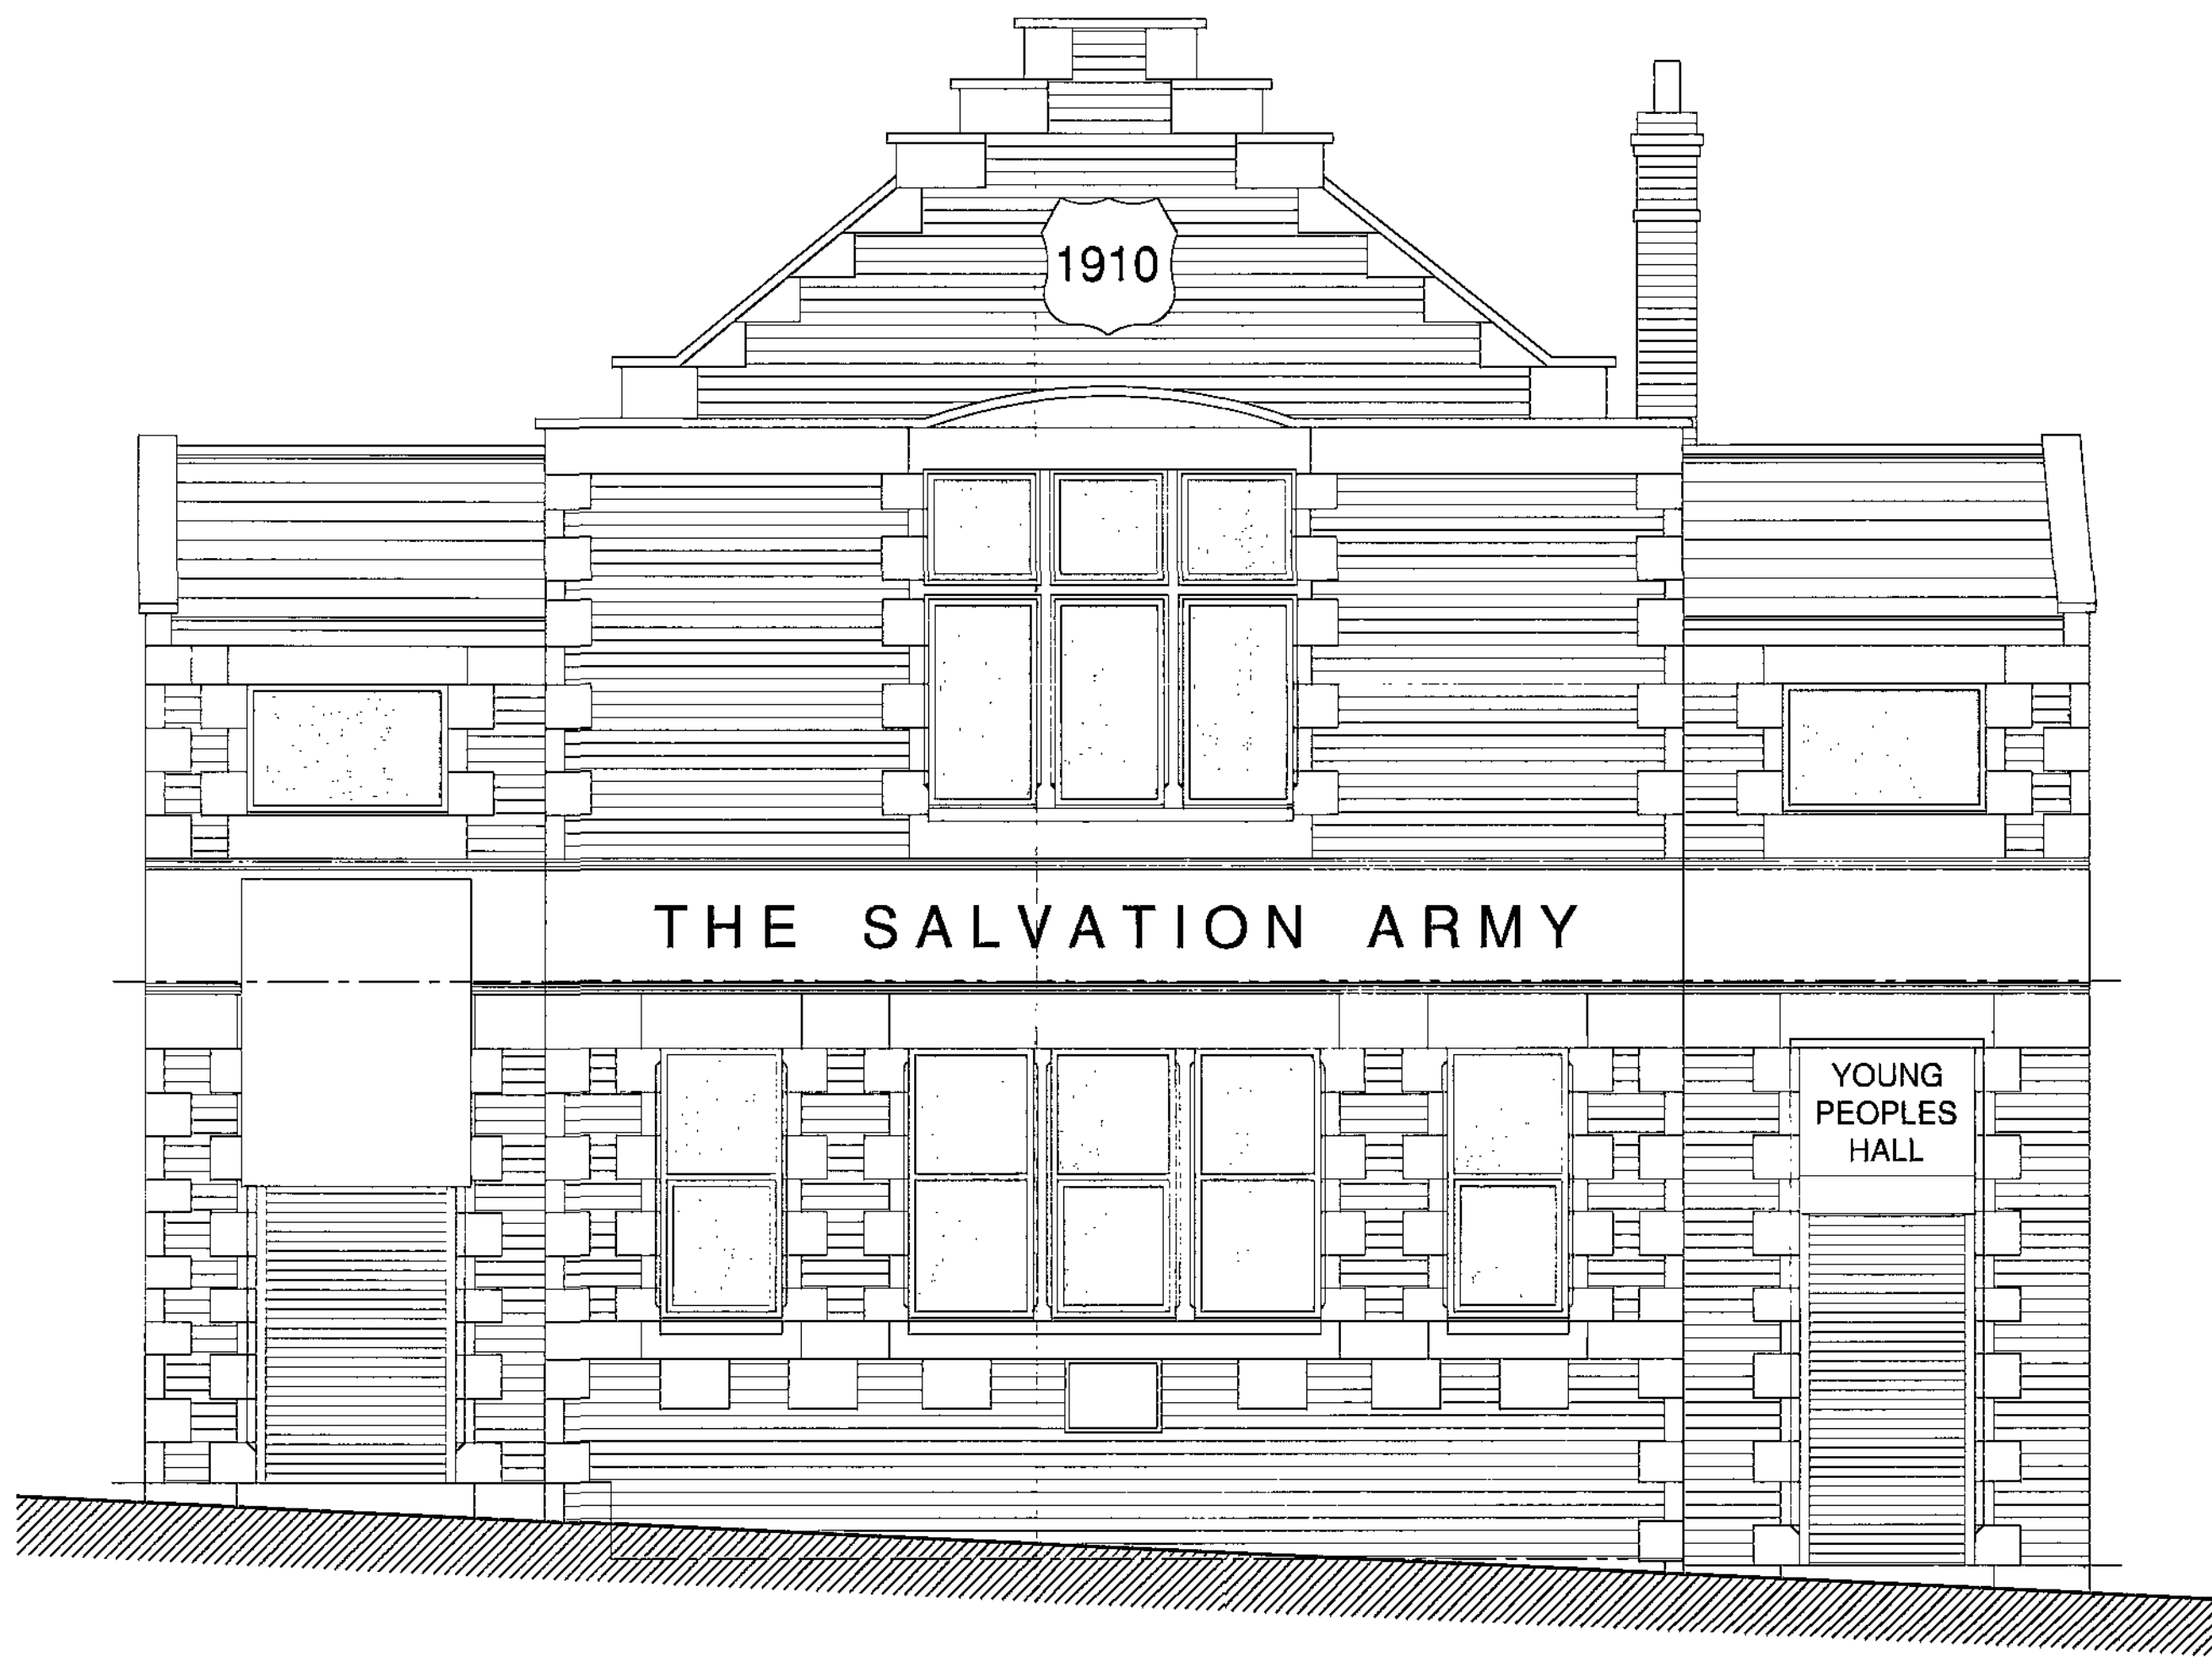

Proposed Front Elevation
(Scale 1:50)

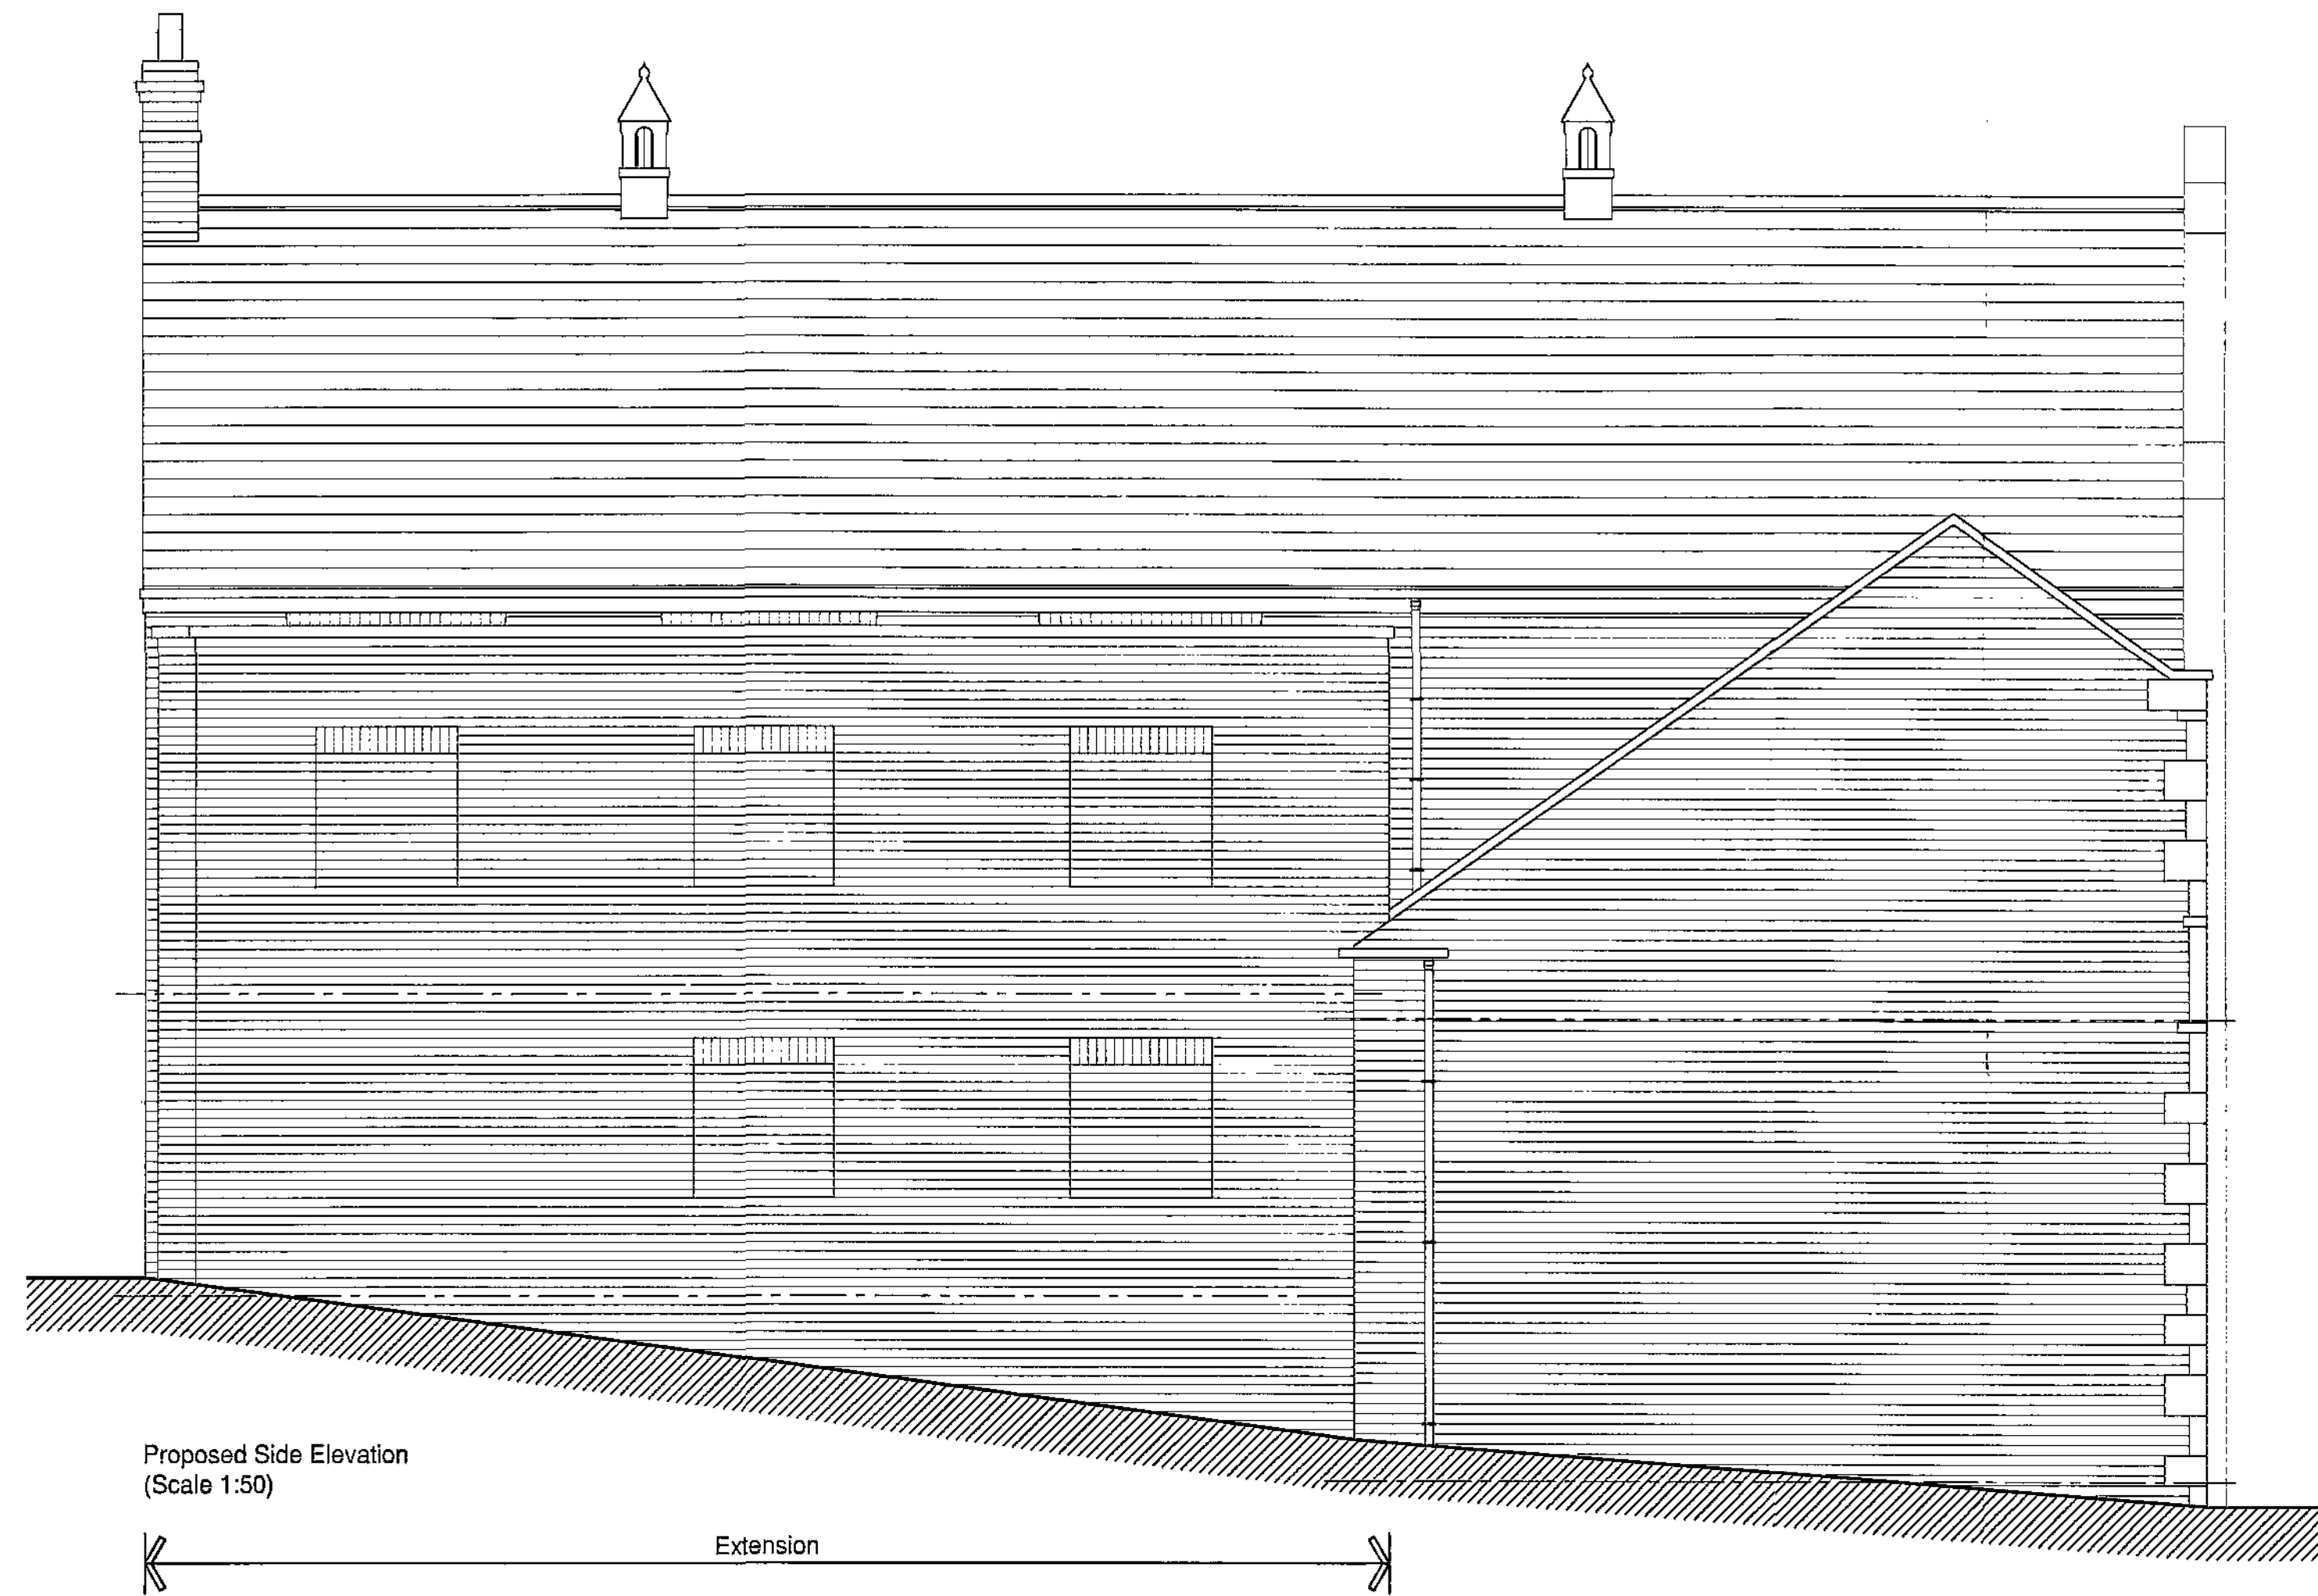

Proposed Side Elevation
(Scale 1:50)

COPYRIGHT:
THIS DRAWING AND THE DESIGNS DEPICTED THEREON ARE THE COPYRIGHT
OF EYRE ASSOCIATES LIMITED

ALL DRAWINGS AND DIMENSIONS TO BE CHECKED AND ANY DISCREPANCIES
TO BE REPORTED PRIOR TO THE COMMENCEMENT OF WORKS OR
PRODUCTION OF SHOP DRAWINGS

NO DIMENSIONS TO BE SCALED FROM THIS DRAWING UNLESS APPROVED BY
A REPRESENTATIVE OF THE COMPANY

ALL WORK TO BE CARRIED OUT IN ACCORDANCE WITH THE BUILDING
REGULATIONS AND THE REQUIREMENTS OF THE LOCAL AUTHORITY

REVISIONS				
REF.	DESCRIPTION	BY	CHK	DATE

Barnsley Metropolitan
Borough Council

02 JUL 2009

Corporate Main House

EYRE ASSOCIATES LIMITED

ARCHITECTURAL SERVICES

3 LOW CROFT
WOMBWELL, BARNSELY, SOUTH YORKSHIRE
S73 0DX

tel: 01226 341121

mob: 07799 143586

web: www.eyreassociates.co.uk

e-mail: enquiries@eyreassociates.co.uk


CLIENT
**MR D BROWN
(TEMPLE GYM)**

PROJECT
**PROPOSED EXTENSION
TEMPLE GYM
STATION ROAD, WOMBWELL**


DRAWING TITLE
**PROPOSED ELEVATIONS
(SHEET 1 OF 2)**

SCALES 1:50	DATE 03.06.09	DRAWN CAE	CHKD
-----------------------	-------------------------	---------------------	------

DRAWING No. 09.0015105	REV
----------------------------------	-----

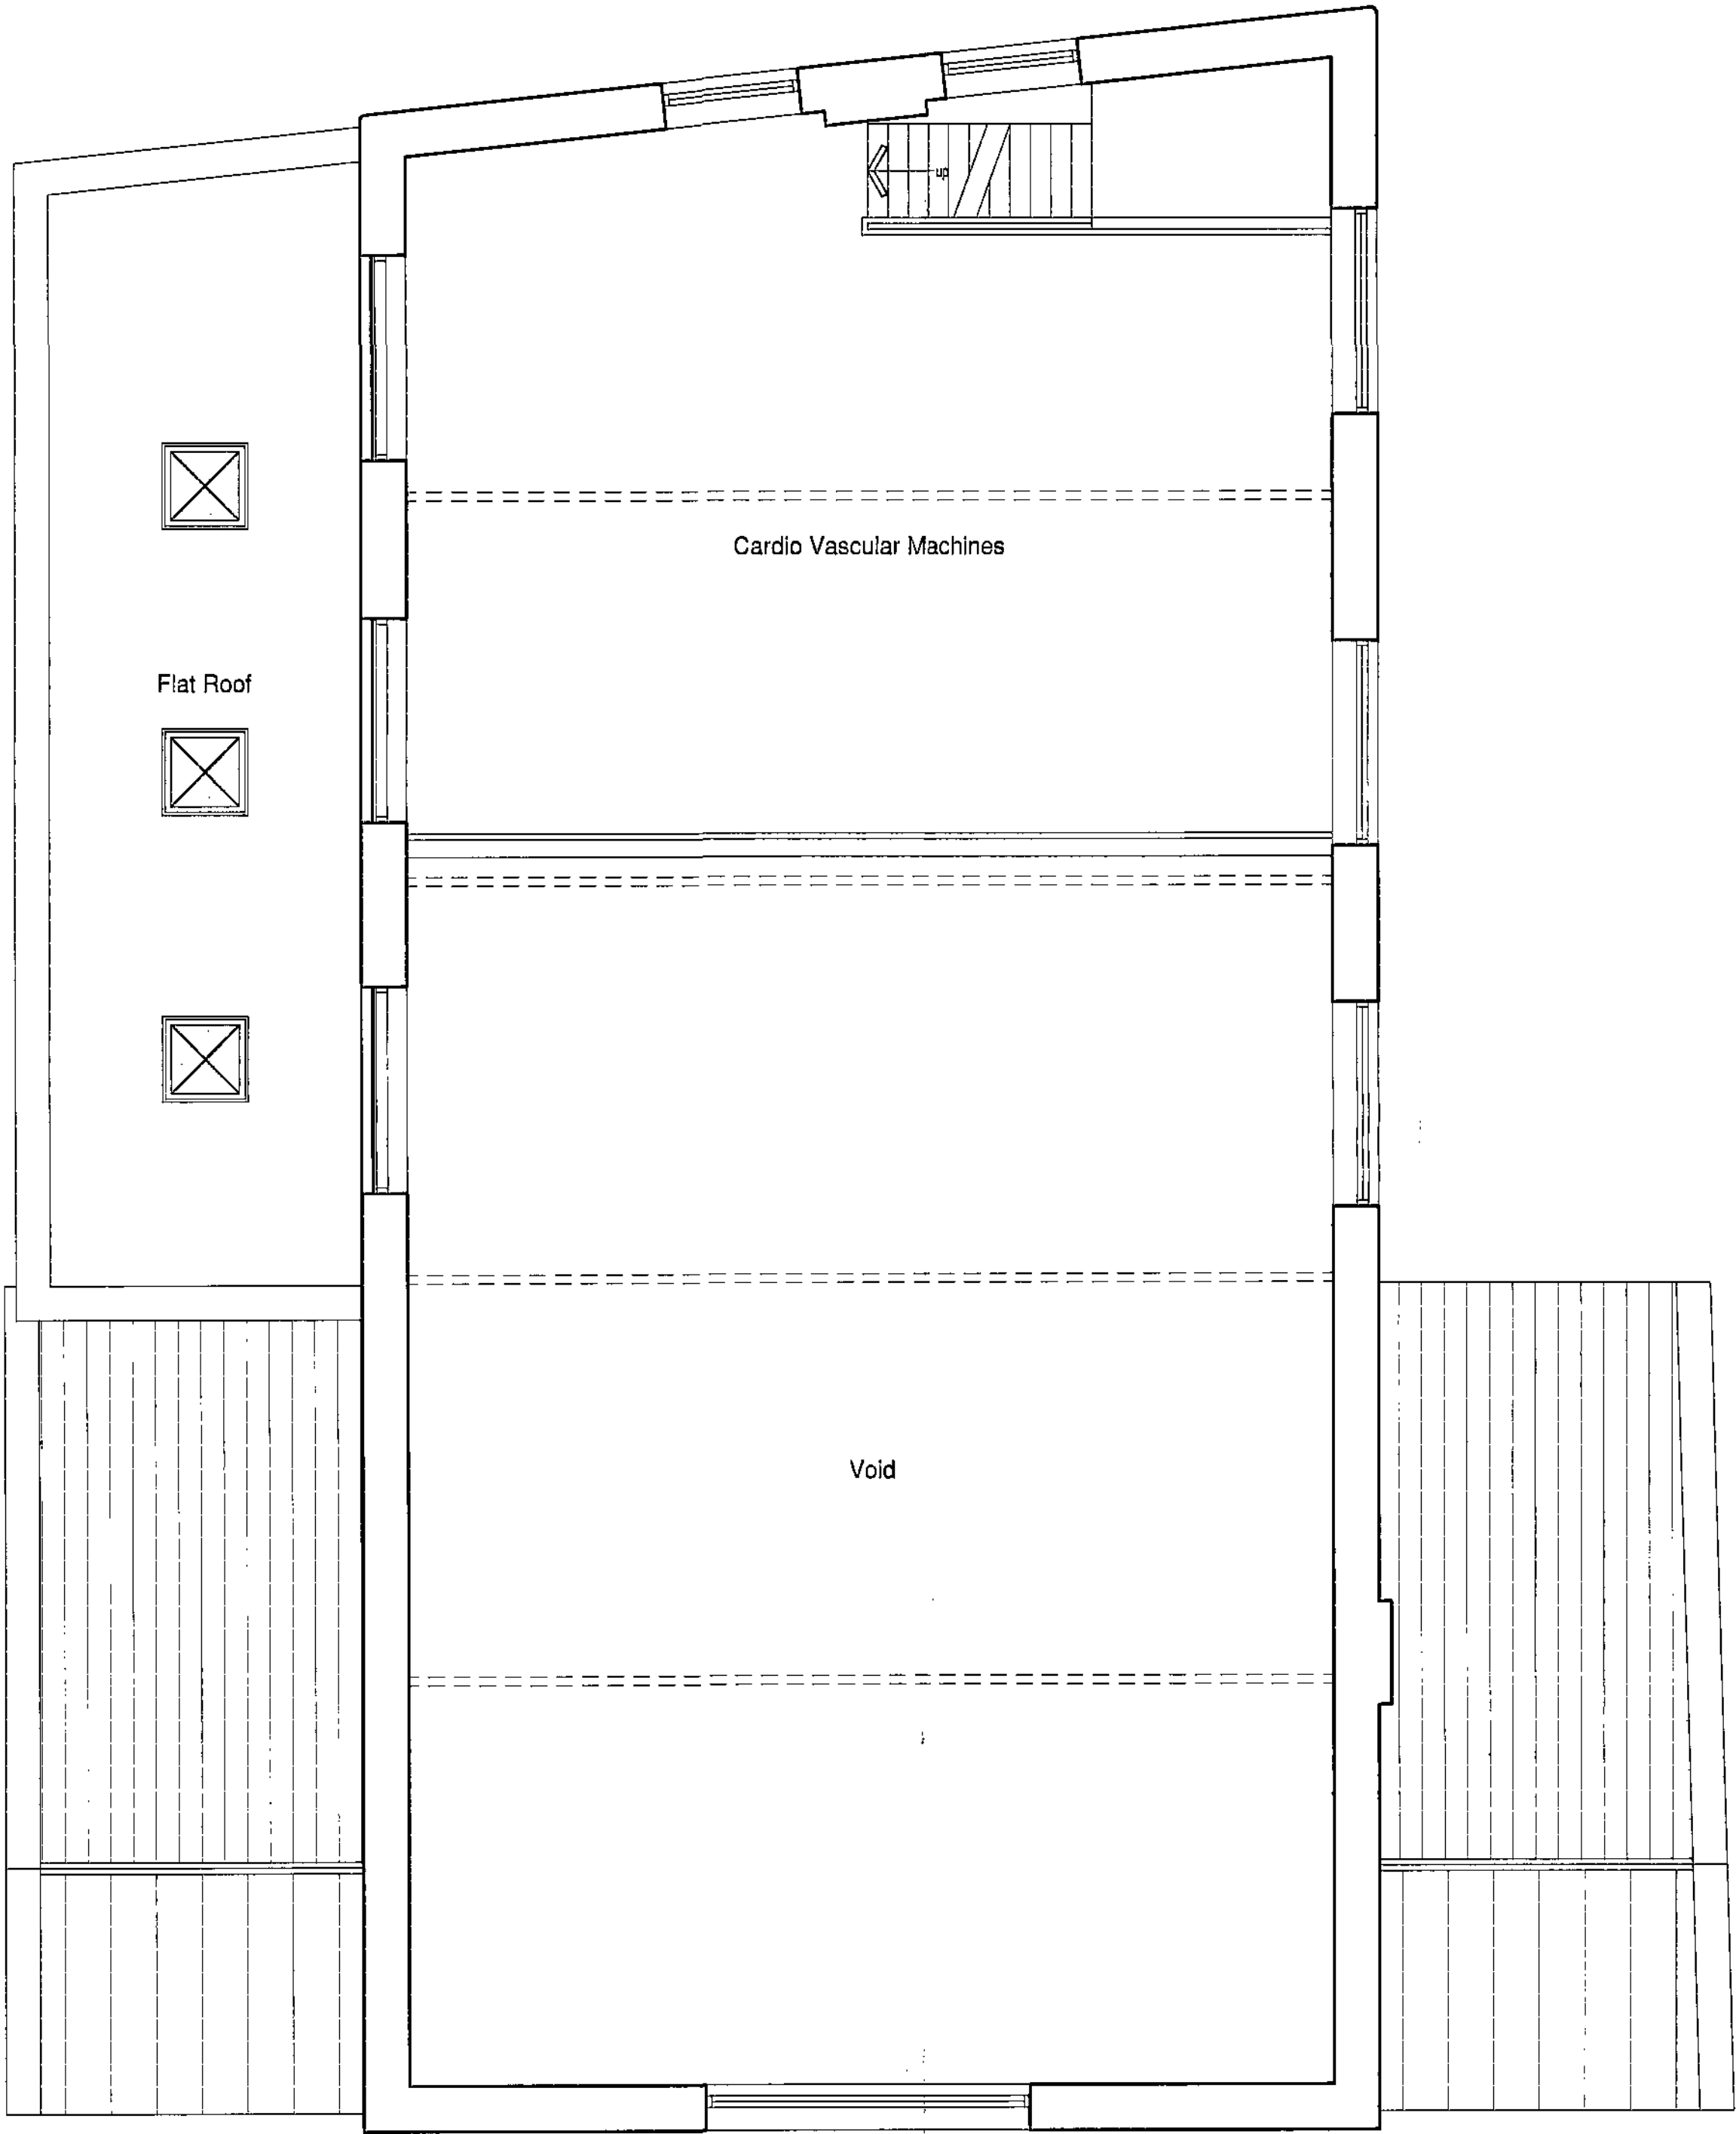

Proposed Mezzanine Floor Plan
(Scale 1:50)

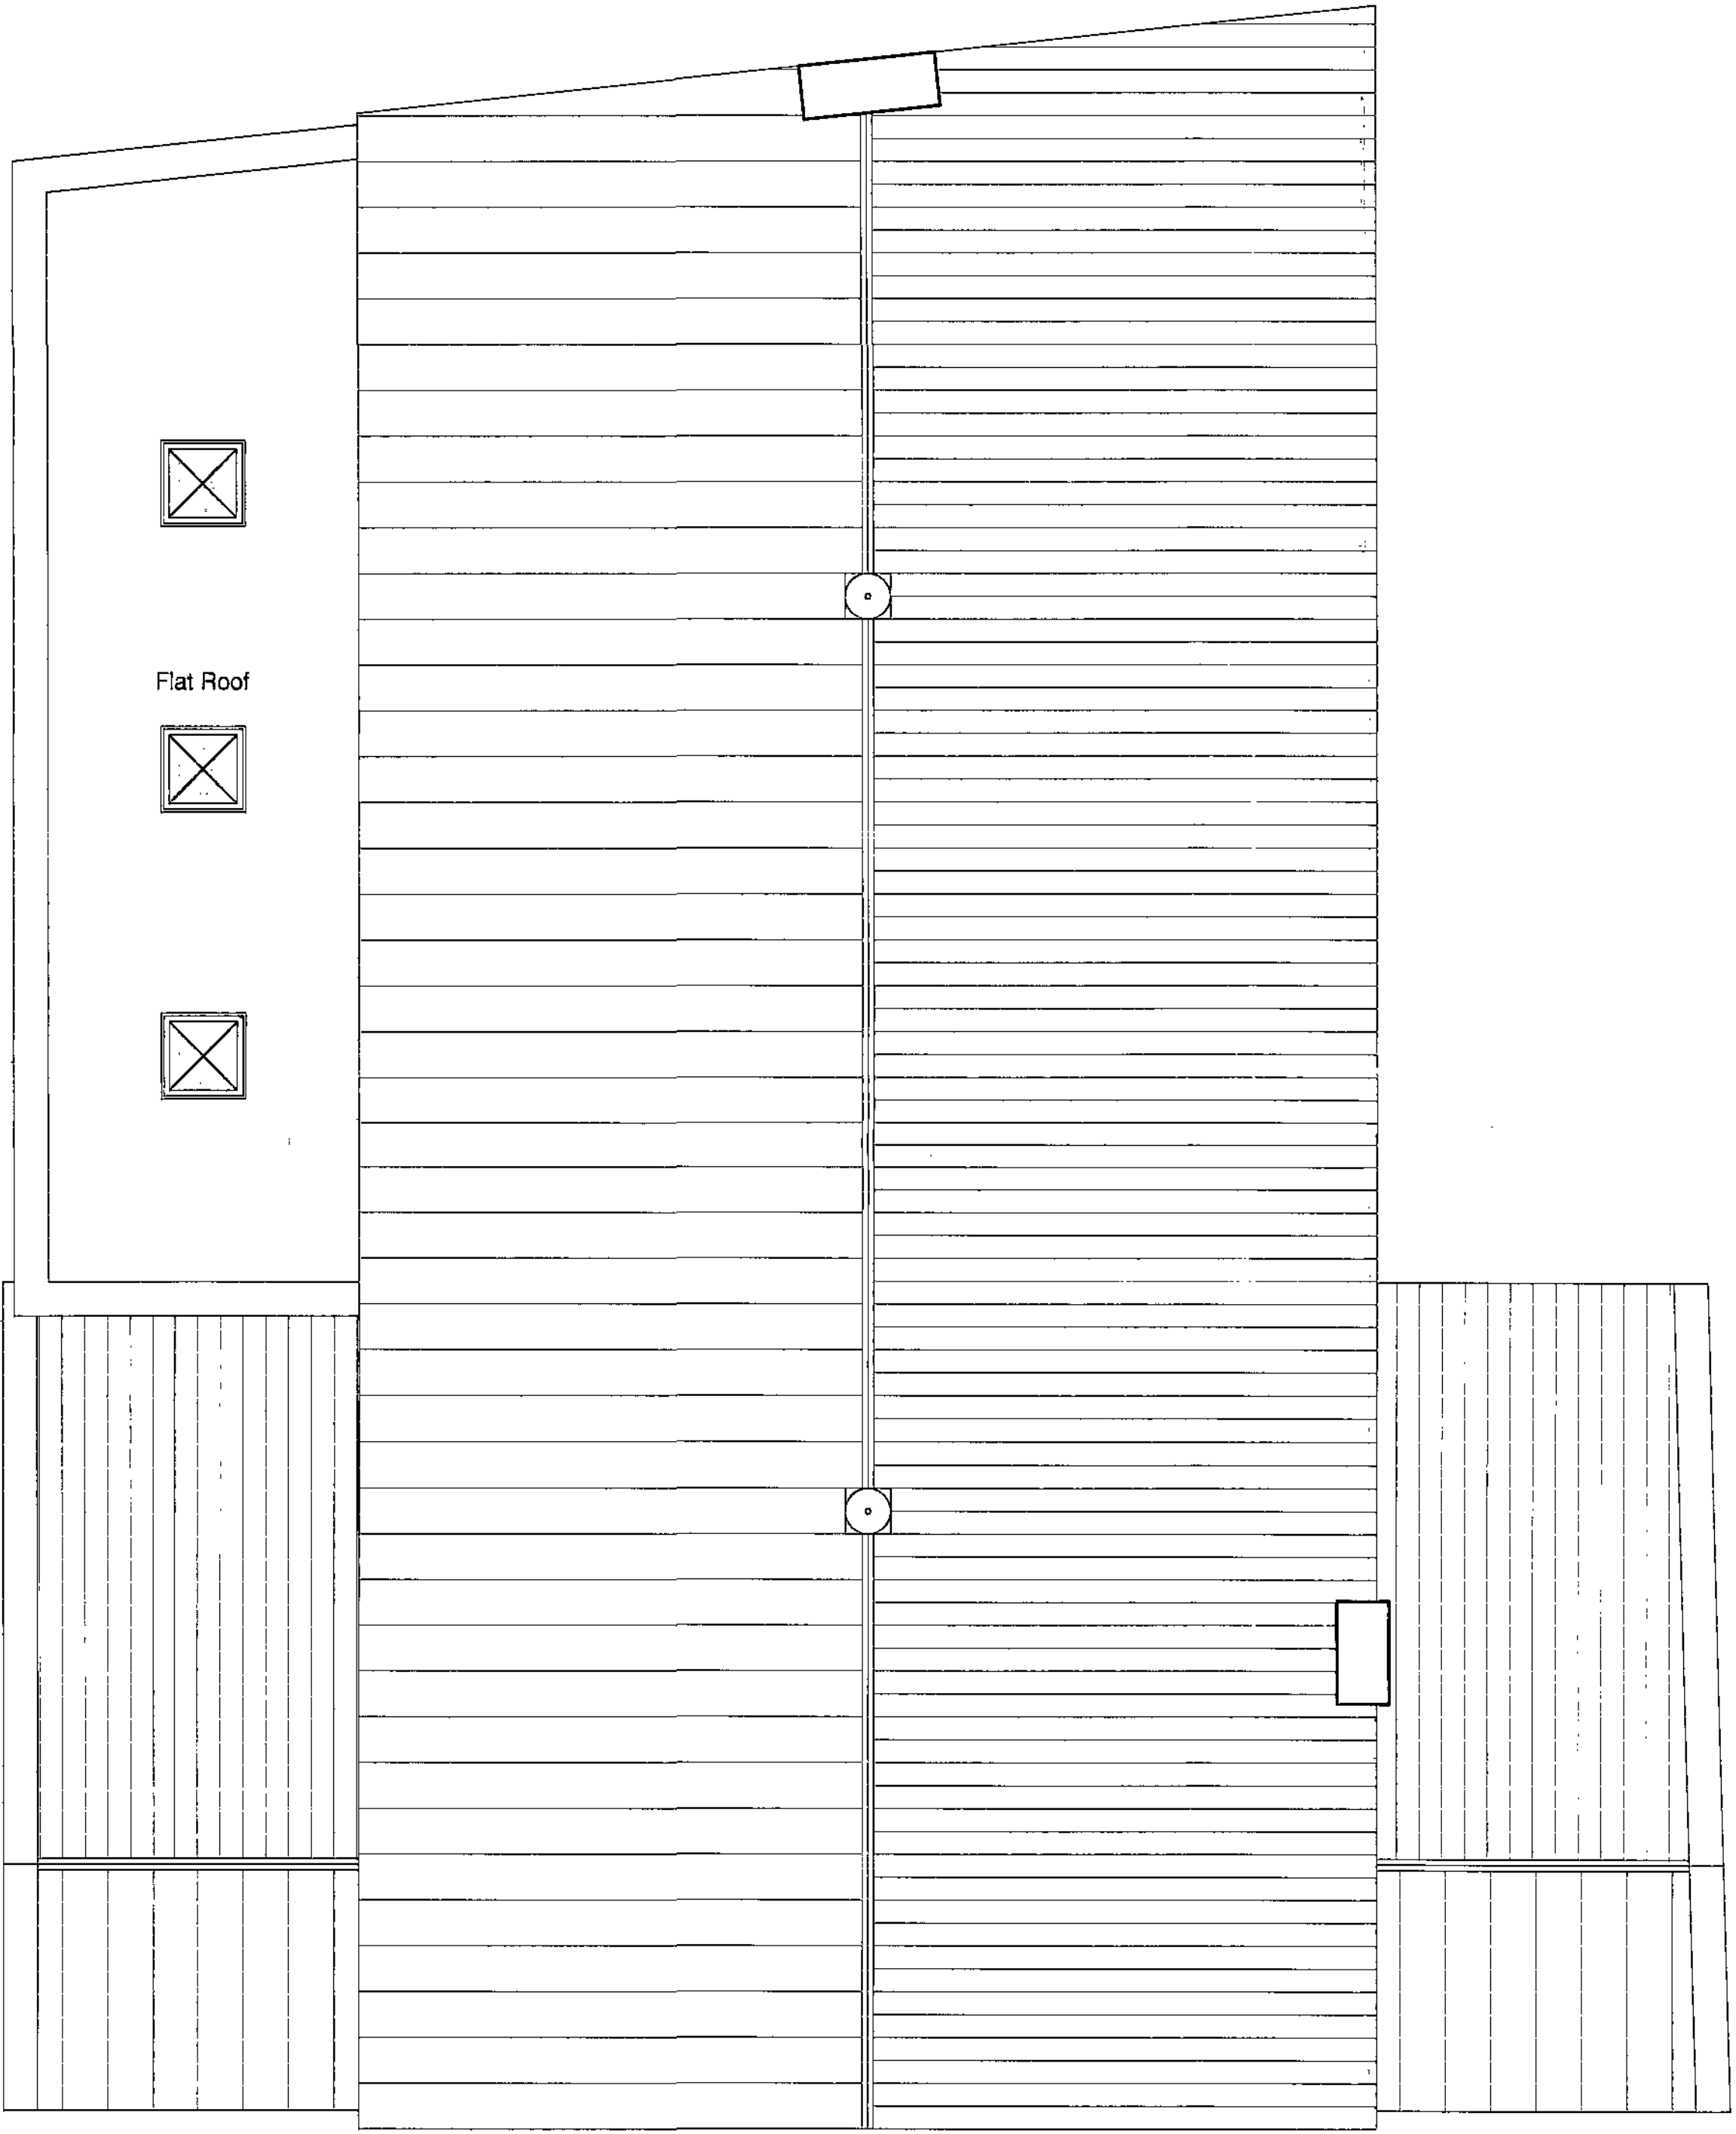

Proposed Roof Plan
(Scale 1:50)

COPYRIGHT:
THIS DRAWING AND THE DESIGNS DEPICTED THEREON ARE THE COPYRIGHT
OF EYRE ASSOCIATES LIMITED

ALL DRAWINGS AND DIMENSIONS TO BE CHECKED AND ANY DISCREPANCIES
TO BE REPORTED PRIOR TO THE COMMENCEMENT OF WORKS OR
PRODUCTION OF SHOP DRAWINGS

NO DIMENSIONS TO BE SCALED FROM THIS DRAWING UNLESS APPROVED BY
A REPRESENTATIVE OF THE COMPANY

ALL WORK TO BE CARRIED OUT IN ACCORDANCE WITH THE BUILDING
REGULATIONS AND THE REQUIREMENTS OF THE LOCAL AUTHORITY

REVISIONS			
REF.	DESCRIPTION	BY	CHK DATE
A	ROOFLIGHTS ADDED TO NEW EXTENSION.	CAE	15.06.09

Barnsley Metropolitan
Borough Council
07 JUL 2009
Corporate Meeting

EYRE ASSOCIATES LIMITED

ARCHITECTURAL SERVICES

3 LOW CROFT
WOMBWELL, BARNSELEY, SOUTH YORKSHIRE
S73 0DX

tel: 01226 341121

mob: 07799 143586

web: www.eyreassociates.co.uk

e-mail: enquiries@eyreassociates.co.uk


CLIENT
**MR D BROWN
(TEMPLE GYM)**

PROJECT
**PROPOSED EXTENSION
TEMPLE GYM
STATION ROAD, WOMBWELL**


DRAWING TITLE
**PROPOSED FLOOR & ROOF PLAN
(SHEET 2 OF 2)**

SCALES	DATE	DRAWN	CHKD
1:50	02.06.09	CAE	

DRAWING No.	REV
09.0015/04	A

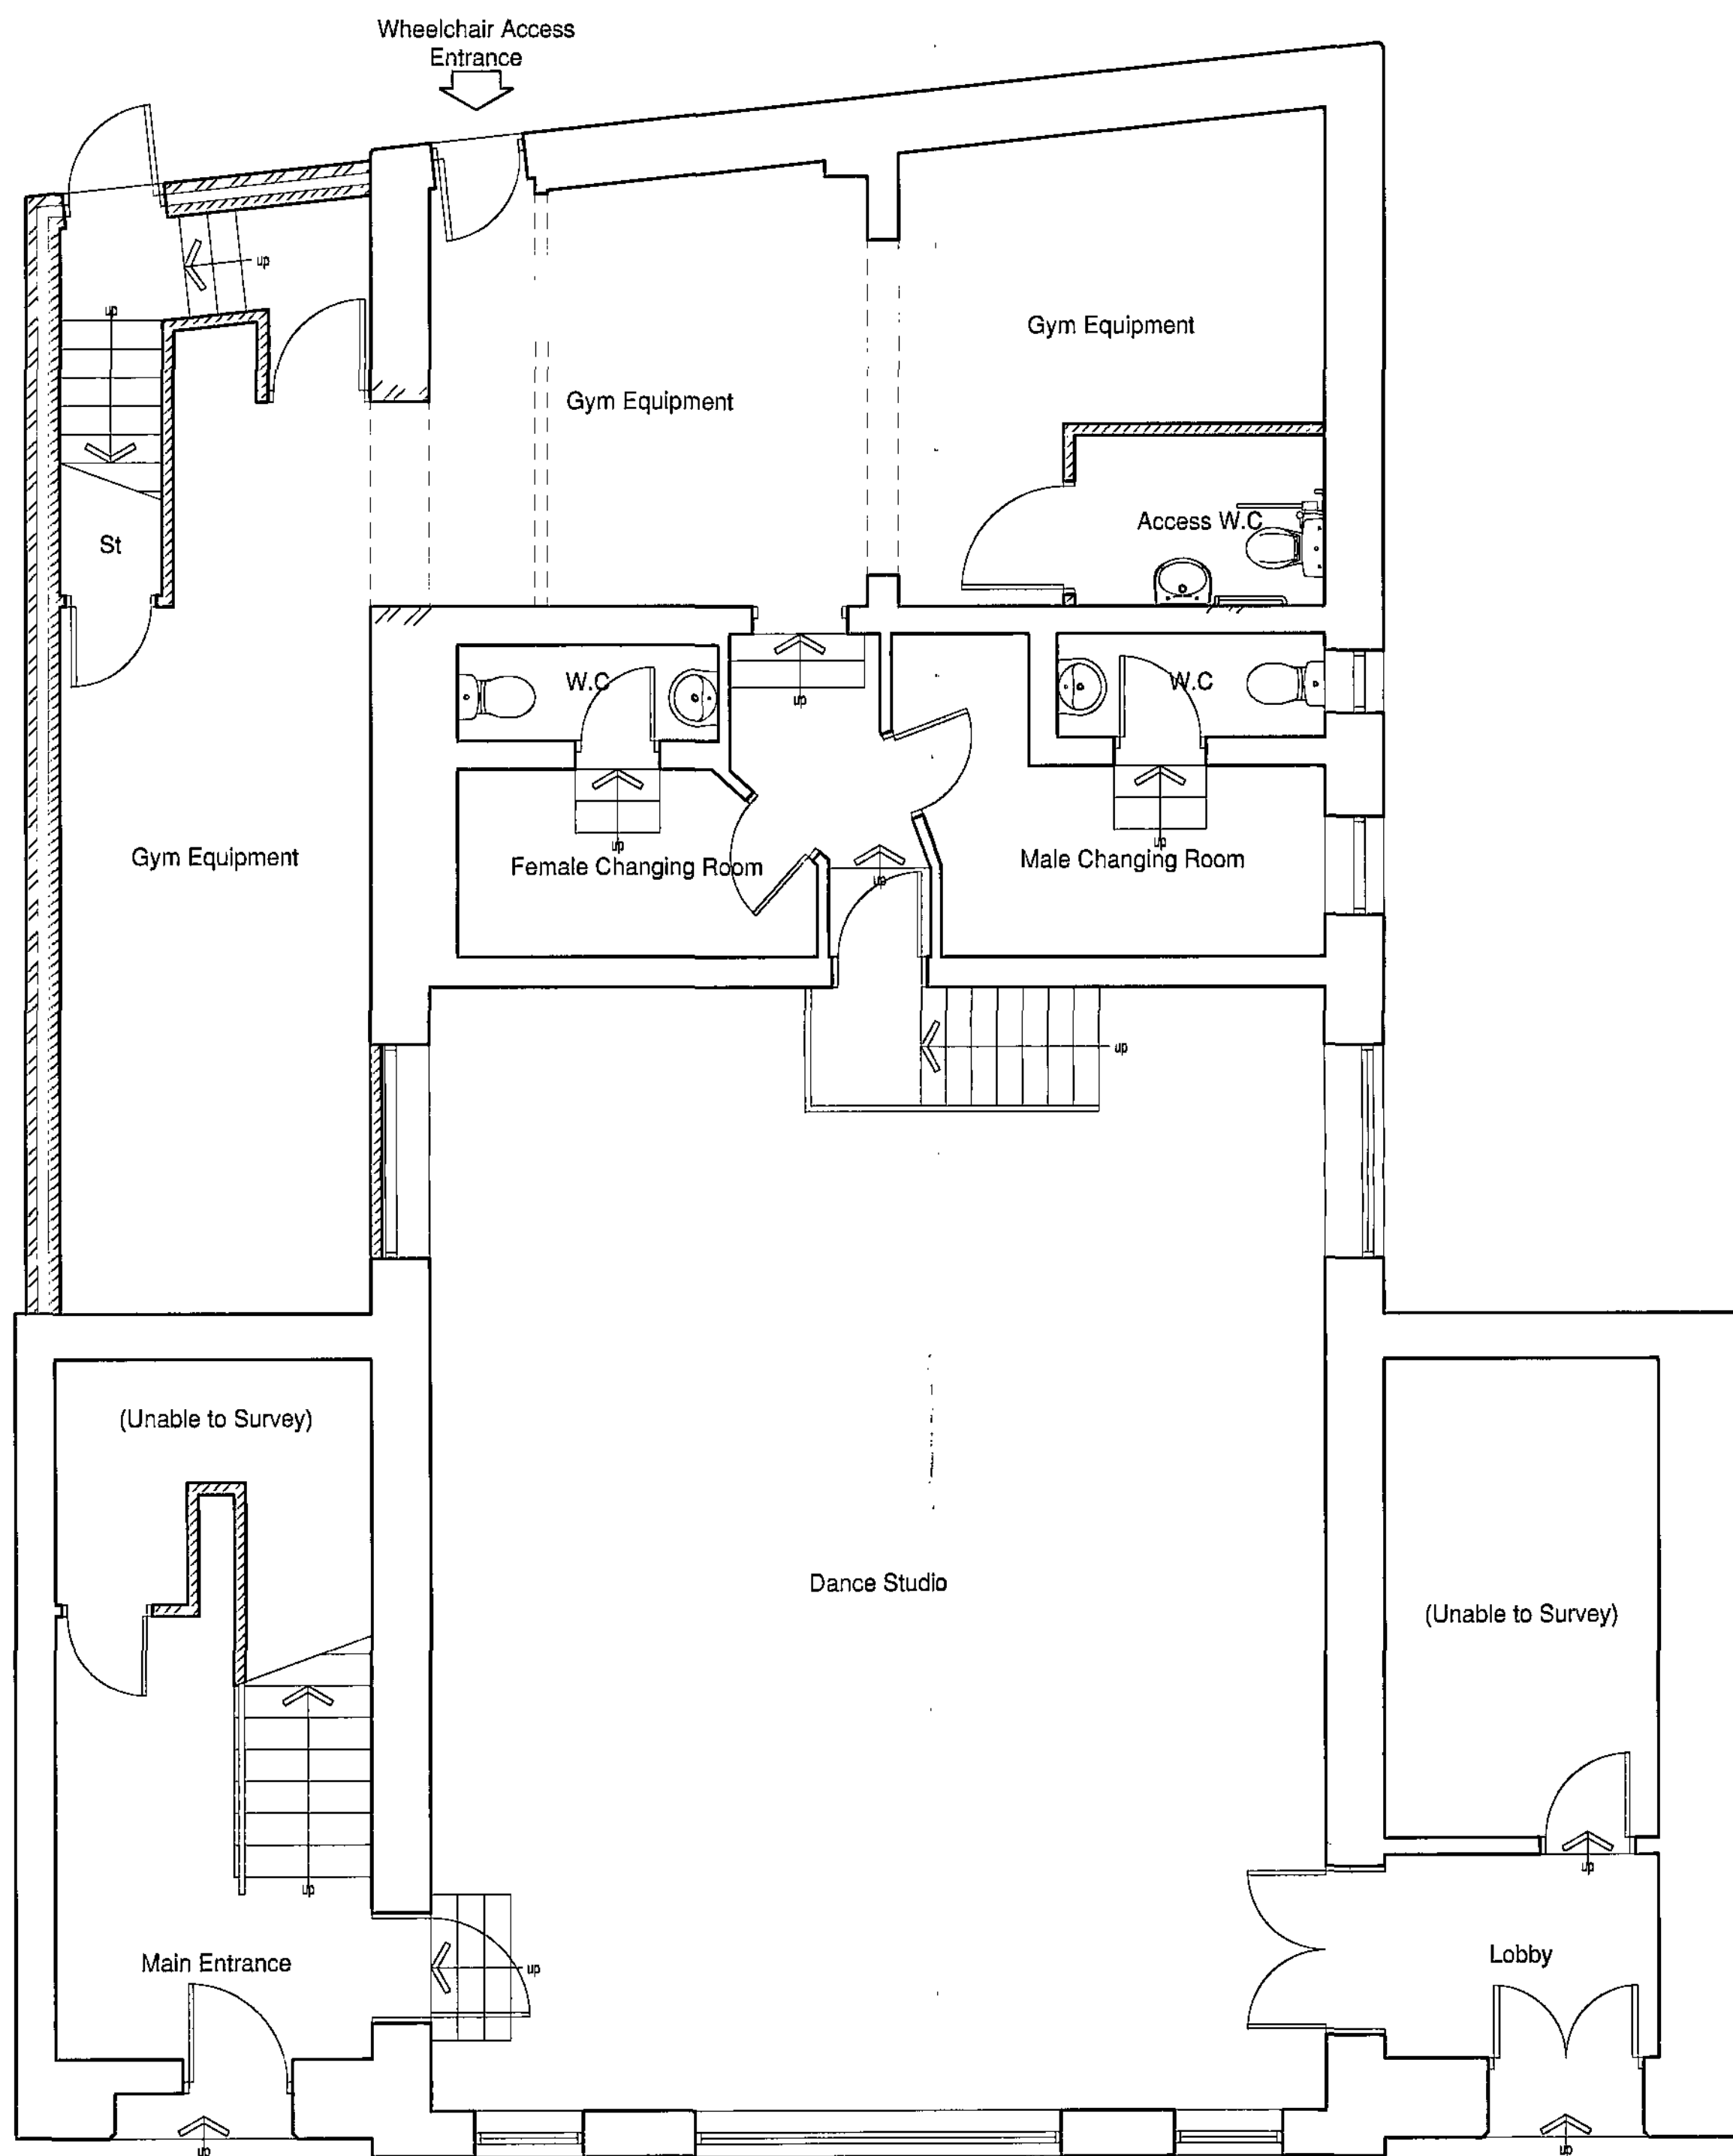

Proposed Lower Floor Plan
(Scale 1:50)

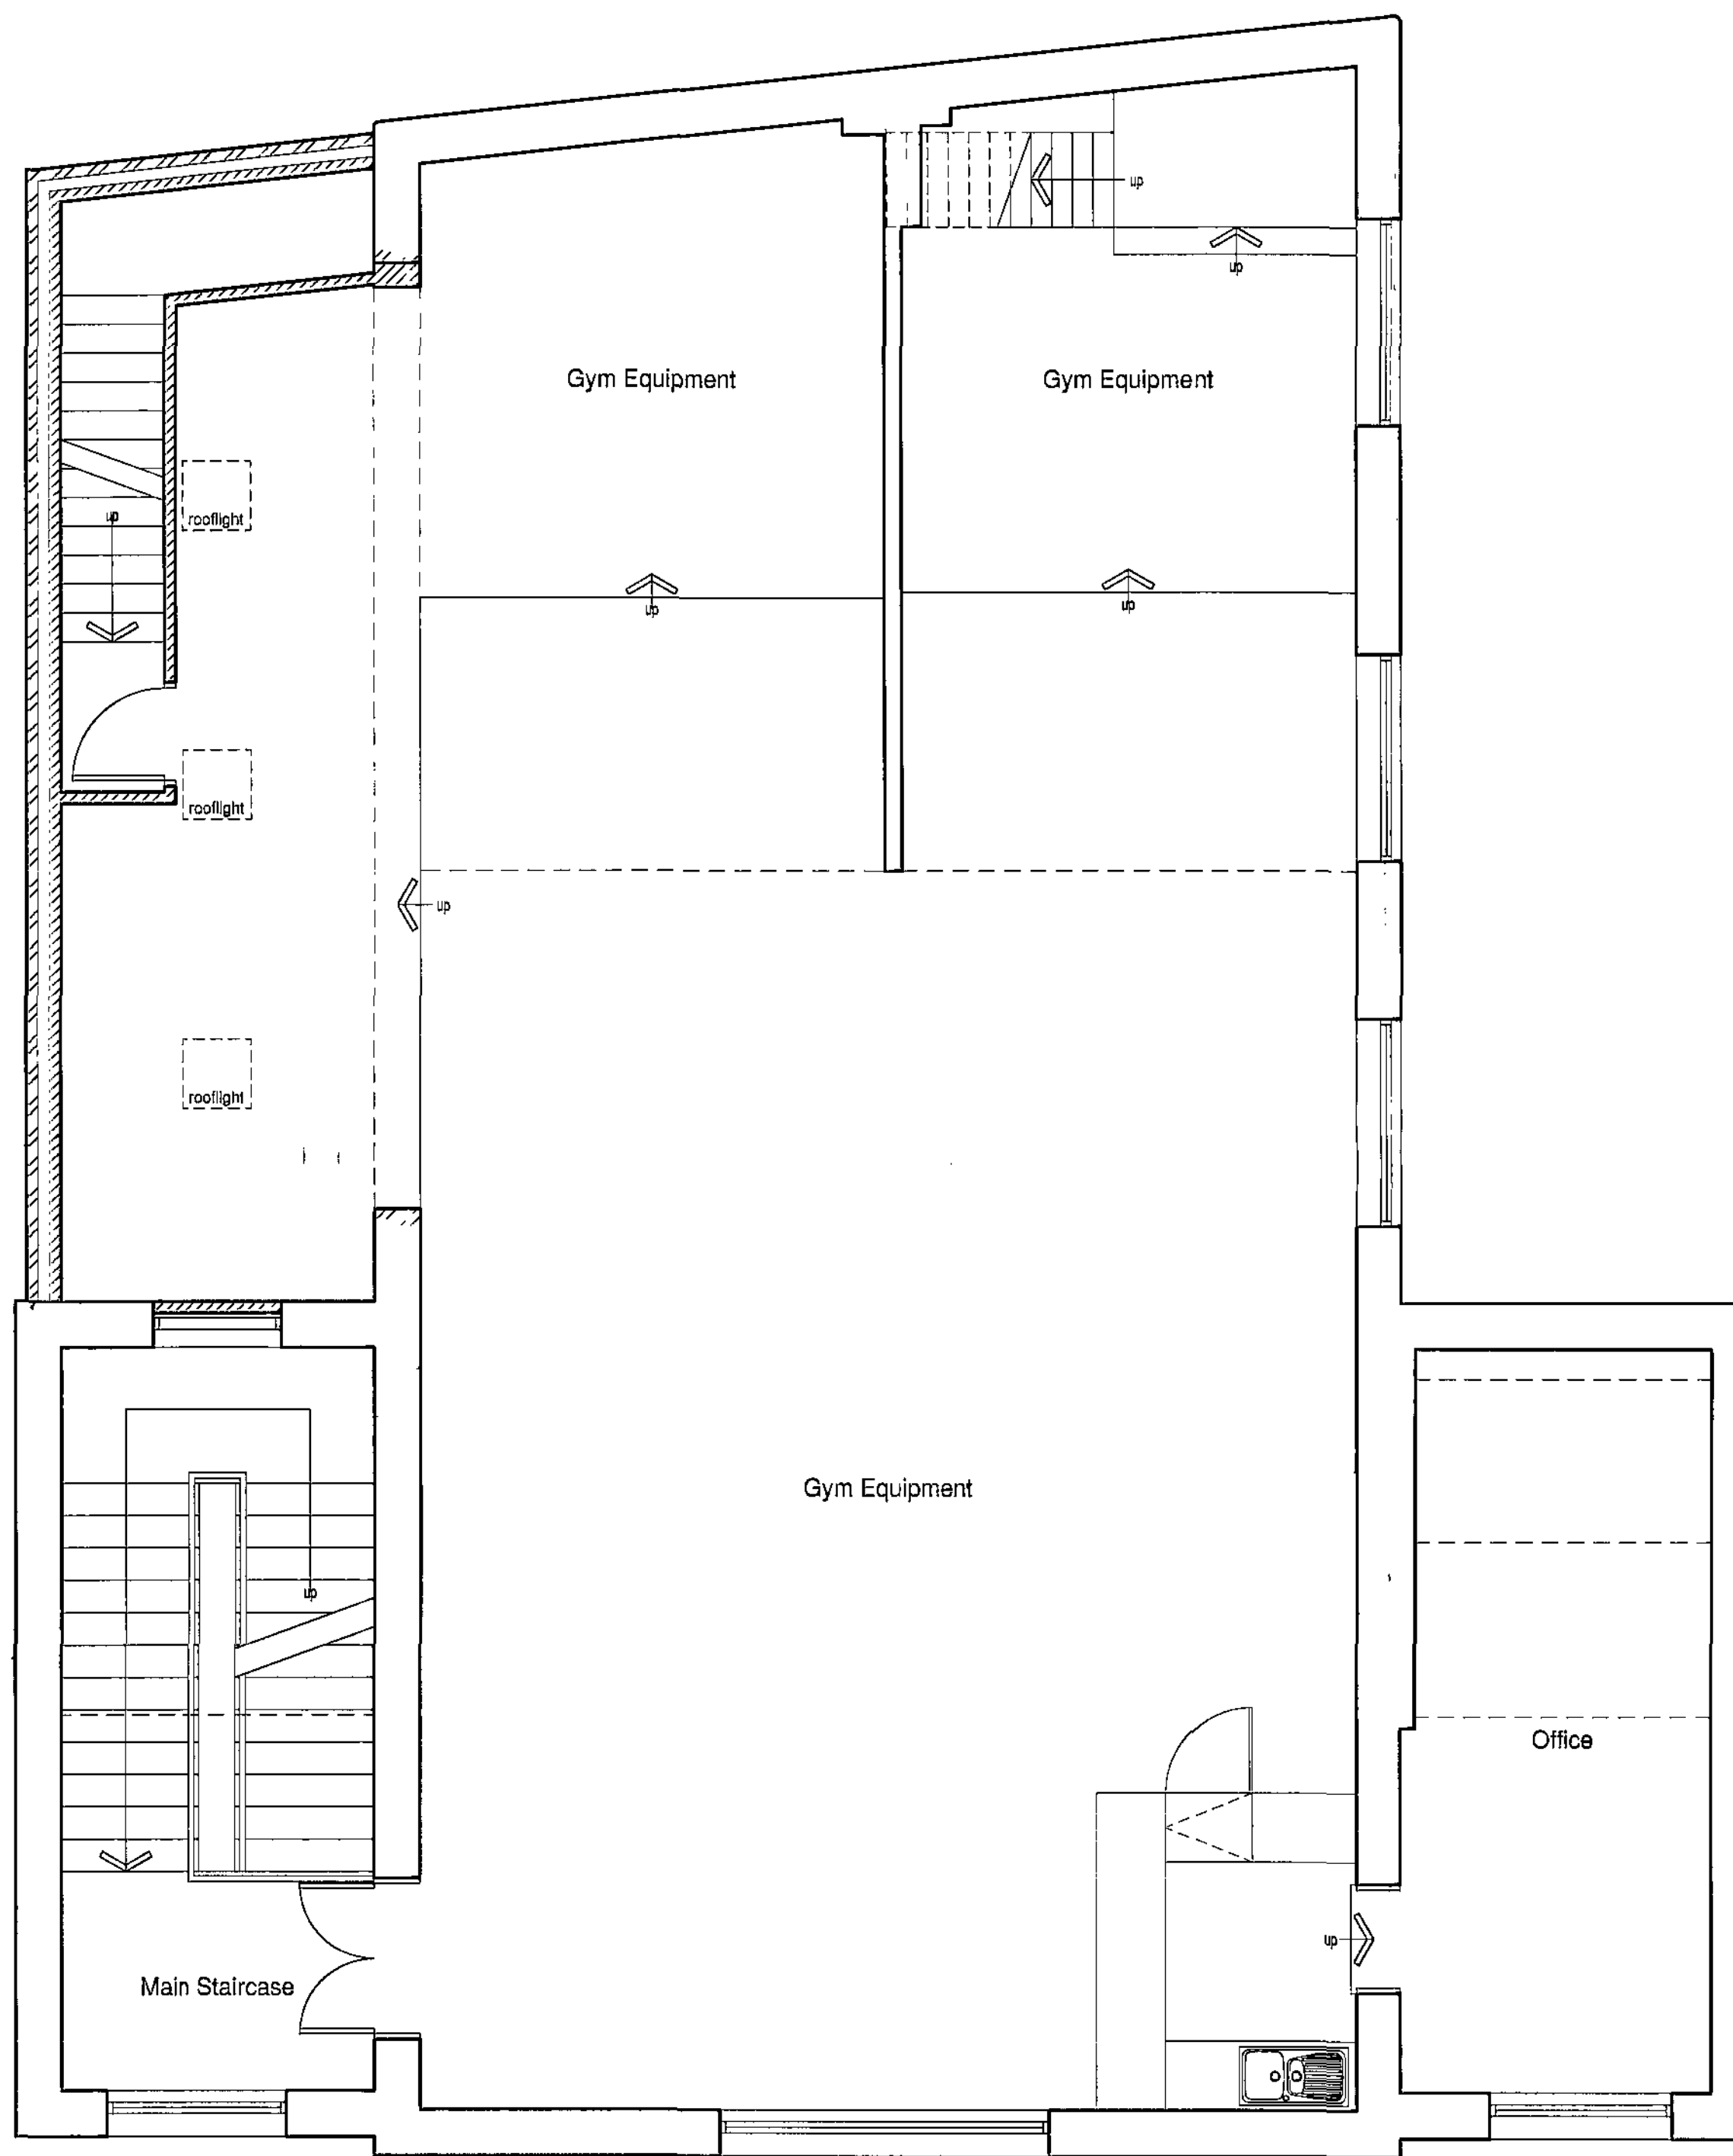

Proposed Upper Floor Plan
(Scale 1:50)

COPYRIGHT:
THIS DRAWING AND THE DESIGNS DEPICTED THEREON ARE THE COPYRIGHT
OF EYRE ASSOCIATES LIMITED

ALL DRAWINGS AND DIMENSIONS TO BE CHECKED AND ANY DISCREPANCIES
TO BE REPORTED PRIOR TO THE COMMENCEMENT OF WORKS OR
PRODUCTION OF SHOP DRAWINGS

NO DIMENSIONS TO BE SCALED FROM THIS DRAWING UNLESS APPROVED BY
A REPRESENTATIVE OF THE COMPANY

ALL WORK TO BE CARRIED OUT IN ACCORDANCE WITH THE BUILDING
REGULATIONS AND THE REQUIREMENTS OF THE LOCAL AUTHORITY

REVISIONS				
REF.	DESCRIPTION	BY	CHK	DATE
A	ROOFLIGHTS ADDED TO NEW EXTENSION.	CAE		15.06.09

Barnsley Metropolitan
Borough Council
07 JUL 2009
Corporate Mail Room

EYRE ASSOCIATES LIMITED

ARCHITECTURAL SERVICES

3 LOW CROFT
WOMBWELL, BARNSELEY, SOUTH YORKSHIRE
S73 0DX

tel: 01226 341121

mob: 07799 143586

web: www.eyreassociates.co.uk

e-mail: enquiries@eyreassociates.co.uk


CLIENT
**MR D BROWN
(TEMPLE GYM)**

PROJECT
**PROPOSED EXTENSION
TEMPLE GYM
STATION ROAD, WOMBWELL**

DRAWING TITLE
**PROPOSED FLOOR PLANS
(SHEET 1 OF 2)**

SCALES 1:50	DATE 02.06.09	DRAWN CAE	CHKD
-----------------------	-------------------------	---------------------	------

DRAWING No. 09.0015/04	REV A
----------------------------------	-----------------

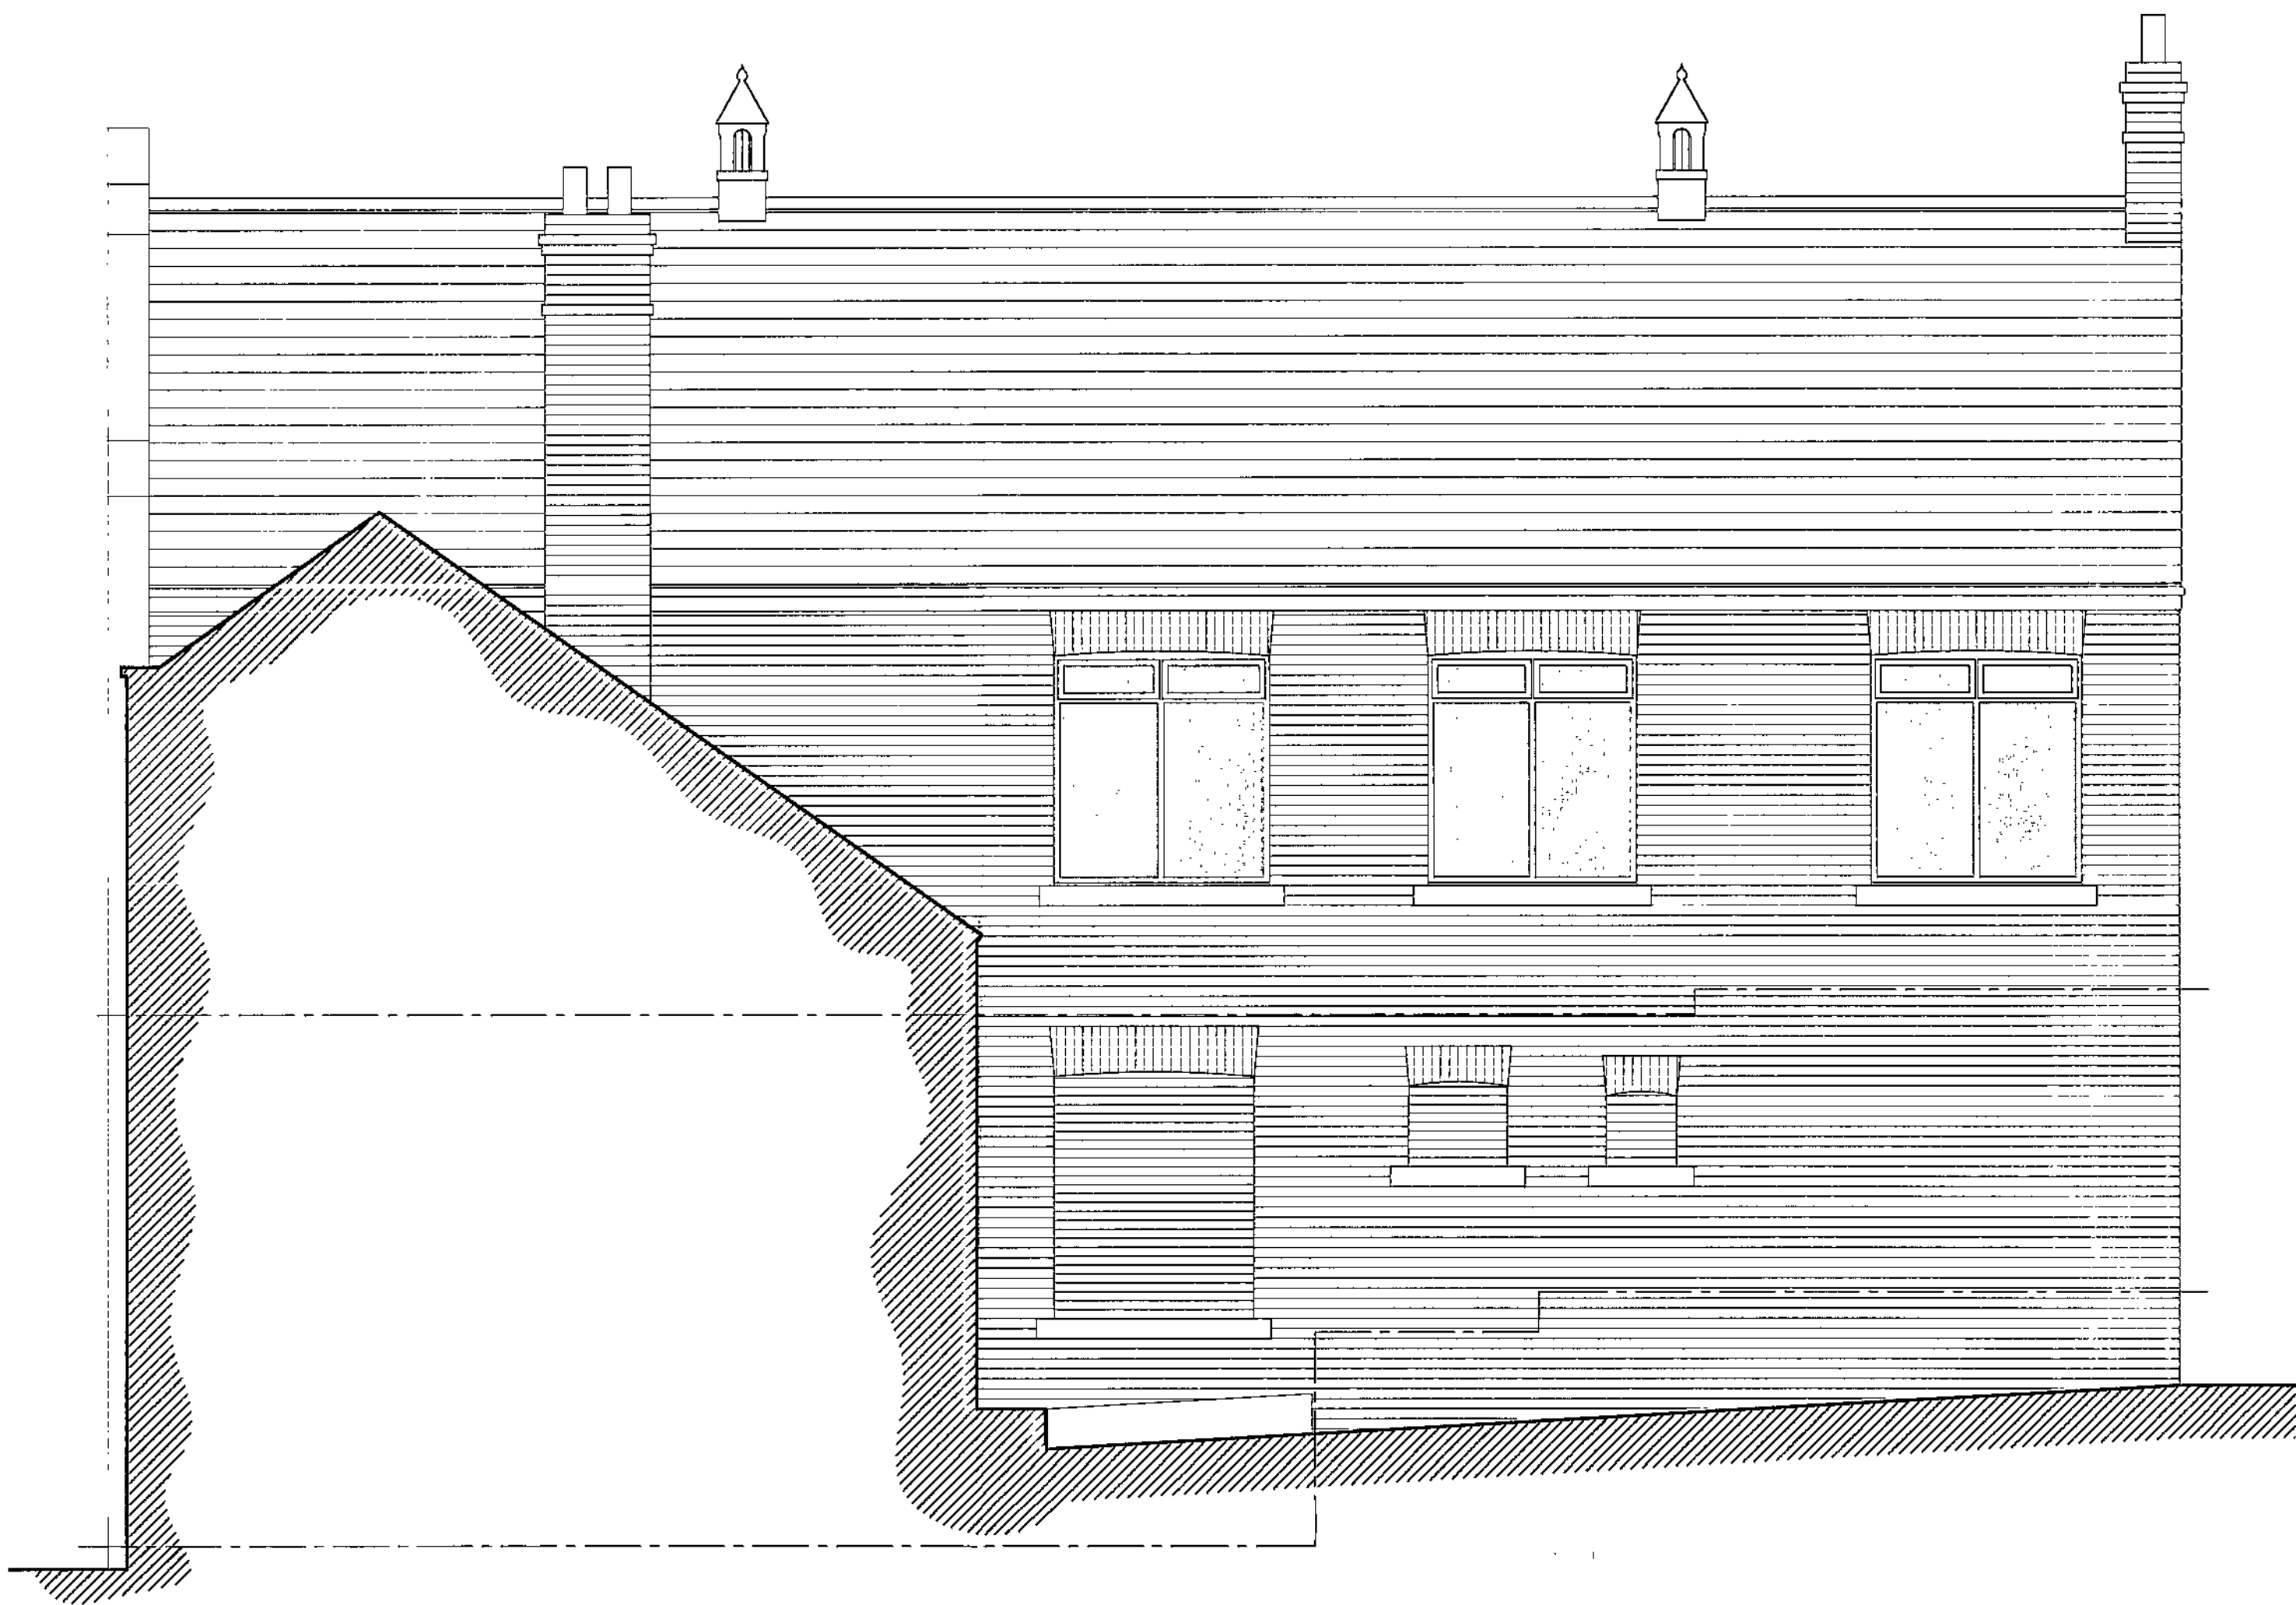

Existing Side Elevation
(Scale 1:50)



Existing Rear Elevation
(Scale 1:50)

COPYRIGHT:
THIS DRAWING AND THE DESIGNS DEPICTED THEREON ARE THE COPYRIGHT
OF EYRE ASSOCIATES LIMITED

ALL DRAWINGS AND DIMENSIONS TO BE CHECKED AND ANY DISCREPANCIES
TO BE REPORTED PRIOR TO THE COMMENCEMENT OF WORKS OR
PRODUCTION OF SHOP DRAWINGS

NO DIMENSIONS TO BE SCALED FROM THIS DRAWING UNLESS APPROVED BY
A REPRESENTATIVE OF THE COMPANY

ALL WORK TO BE CARRIED OUT IN ACCORDANCE WITH THE BUILDING
REGULATIONS AND THE REQUIREMENTS OF THE LOCAL AUTHORITY

REVISIONS				
REF.	DESCRIPTION	BY	CHK	DATE

Copyright: EYRE ASSOCIATES LIMITED
02 JUL 2009
Corporate Main House

EYRE ASSOCIATES LIMITED

ARCHITECTURAL SERVICES

3 LOW CROFT
WOMBWELL, BARNSELY, SOUTH YORKSHIRE
S73 0DX

tel: 01226 341121

mob: 07799 143586

web: www.eyreassociates.co.uk

e-mail: enquiries@eyreassociates.co.uk

CLIENT
**MR D BROWN
(TEMPLE GYM)**


PROJECT
**PROPOSED EXTENSION
TEMPLE GYM
STATION ROAD, WOMBWELL**

DRAWING TITLE
**EXISTING ELEVATIONS
(SHEET 2 OF 2)**

SCALES	DATE	DRAWN	CHKD
1:50	01.06.09	CAE	
DRAWING No.			REV
09.0015/03			



Existing Front Elevation
(Scale 1:50)

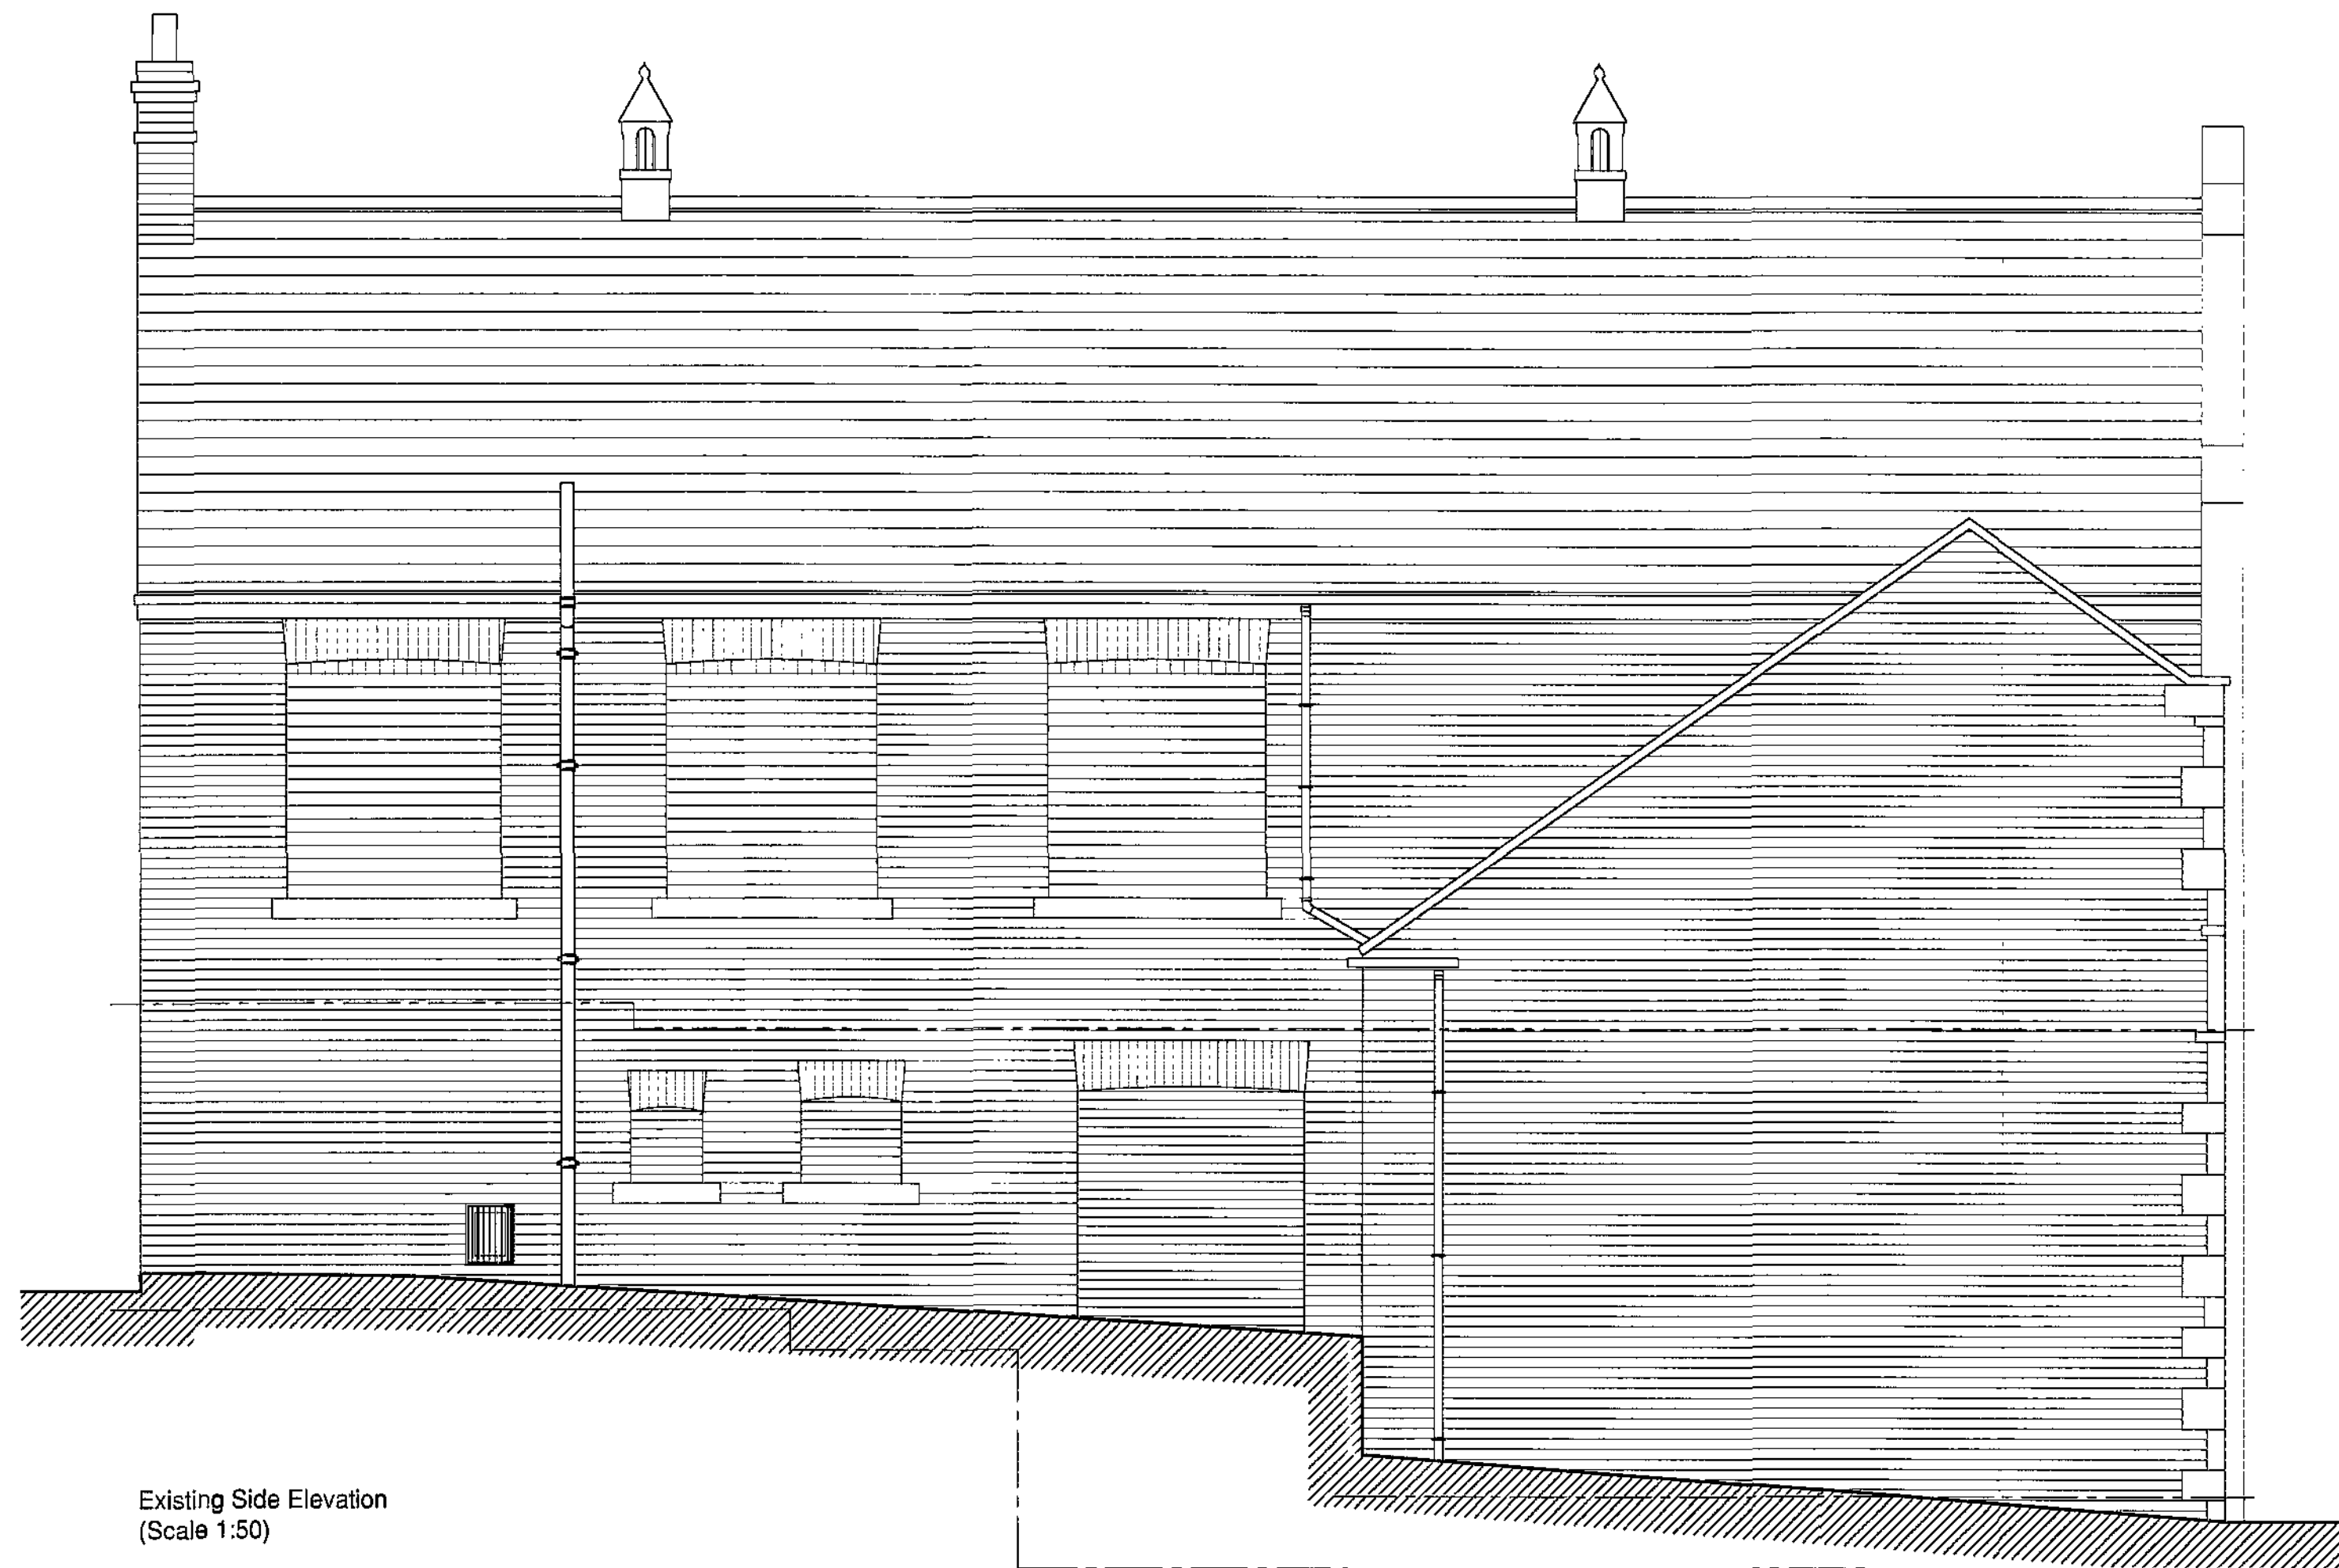

Existing Side Elevation
(Scale 1:50)

COPYRIGHT:
THIS DRAWING AND THE DESIGNS DEPICTED THEREON ARE THE COPYRIGHT
OF EYRE ASSOCIATES LIMITED

ALL DRAWINGS AND DIMENSIONS TO BE CHECKED AND ANY DISCREPANCIES
TO BE REPORTED PRIOR TO THE COMMENCEMENT OF WORKS OR
PRODUCTION OF SHOP DRAWINGS.

NO DIMENSIONS TO BE SCALED FROM THIS DRAWING UNLESS APPROVED BY
A REPRESENTATIVE OF THE COMPANY

ALL WORK TO BE CARRIED OUT IN ACCORDANCE WITH THE BUILDING
REGULATIONS AND THE REQUIREMENTS OF THE LOCAL AUTHORITY

REVISIONS

REF.	DESCRIPTION	BY	CHK	DATE

Barnsley Metropolitan
Borough
02 JUL 2009
Corporate Architect

EYRE ASSOCIATES LIMITED

ARCHITECTURAL SERVICES

3 LOW CROFT
WOMBWELL, BARNSELY, SOUTH YORKSHIRE
S73 0DX

tel: 01226 341121

mob: 07799 143586

web: www.eyreassociates.co.uk

e-mail: enquiries@eyreassociates.co.uk

CLIENT

**MR D BROWN
(TEMPLE GYM)**

PROJECT



**PROPOSED EXTENSION
TEMPLE GYM
STATION ROAD, WOMBWELL**

DRAWING TITLE

**EXISTING ELEVATIONS
(SHEET 1 OF 2)**

SCALES	DATE	DRAWN	CHKD
1:50	01.06.09	CAE	

DRAWING No.	REV
09.0015103	

  

COPYRIGHT:

THIS DRAWING AND THE DESIGNS DEPICTED THEREON ARE THE COPYRIGHT
OF EYRE ASSOCIATES LIMITED

ALL DRAWINGS AND DIMENSIONS TO BE CHECKED AND ANY DISCREPANCIES
TO BE REPORTED PRIOR TO THE COMMENCEMENT OF WORKS OR
PRODUCTION OF SHOP DRAWINGS

NO DIMENSIONS TO BE SCALED FROM THIS DRAWING UNLESS APPROVED BY
A REPRESENTATIVE OF THE COMPANY

ALL WORK TO BE CARRIED OUT IN ACCORDANCE WITH THE BUILDING REGULATIONS AND THE REQUIREMENTS OF THE LOCAL AUTHORITY

REVISIONS

REF.	DESCRIPTION	BY	CHK	DATE

Barnsley Metropolitan Borough Council
02 JUL 2009
Corporate Mail room

EYRE ASSOCIATES LIMITED

ARCHITECTURAL SERVICES

3 LOW CROFT
WOMBWELL, BARNSELY, SOUTH YORKSHIRE
S73 0DX

tel: 01226 341121

mob: 07799 143586

web: www.eyreassociates.co.uk

e-mail: enquiries@eyreassociates.co.uk

CLIENT

MR D BROWN
(TEMPLE GYM)

PROJECT


**PROPOSED EXTENSION
TEMPLE GYM
STATION ROAD, WOMBWELL**

DRAWING TITLE


**EXISTING FLOOR & ROOF PLAN
(SHEET 2 OF 2)**

SCALES	DATE	DRAWN	CHKD
1:50	06.04.09	CAE	

DRAWING No. 09.0015/02	REV
----------------------------------	-----

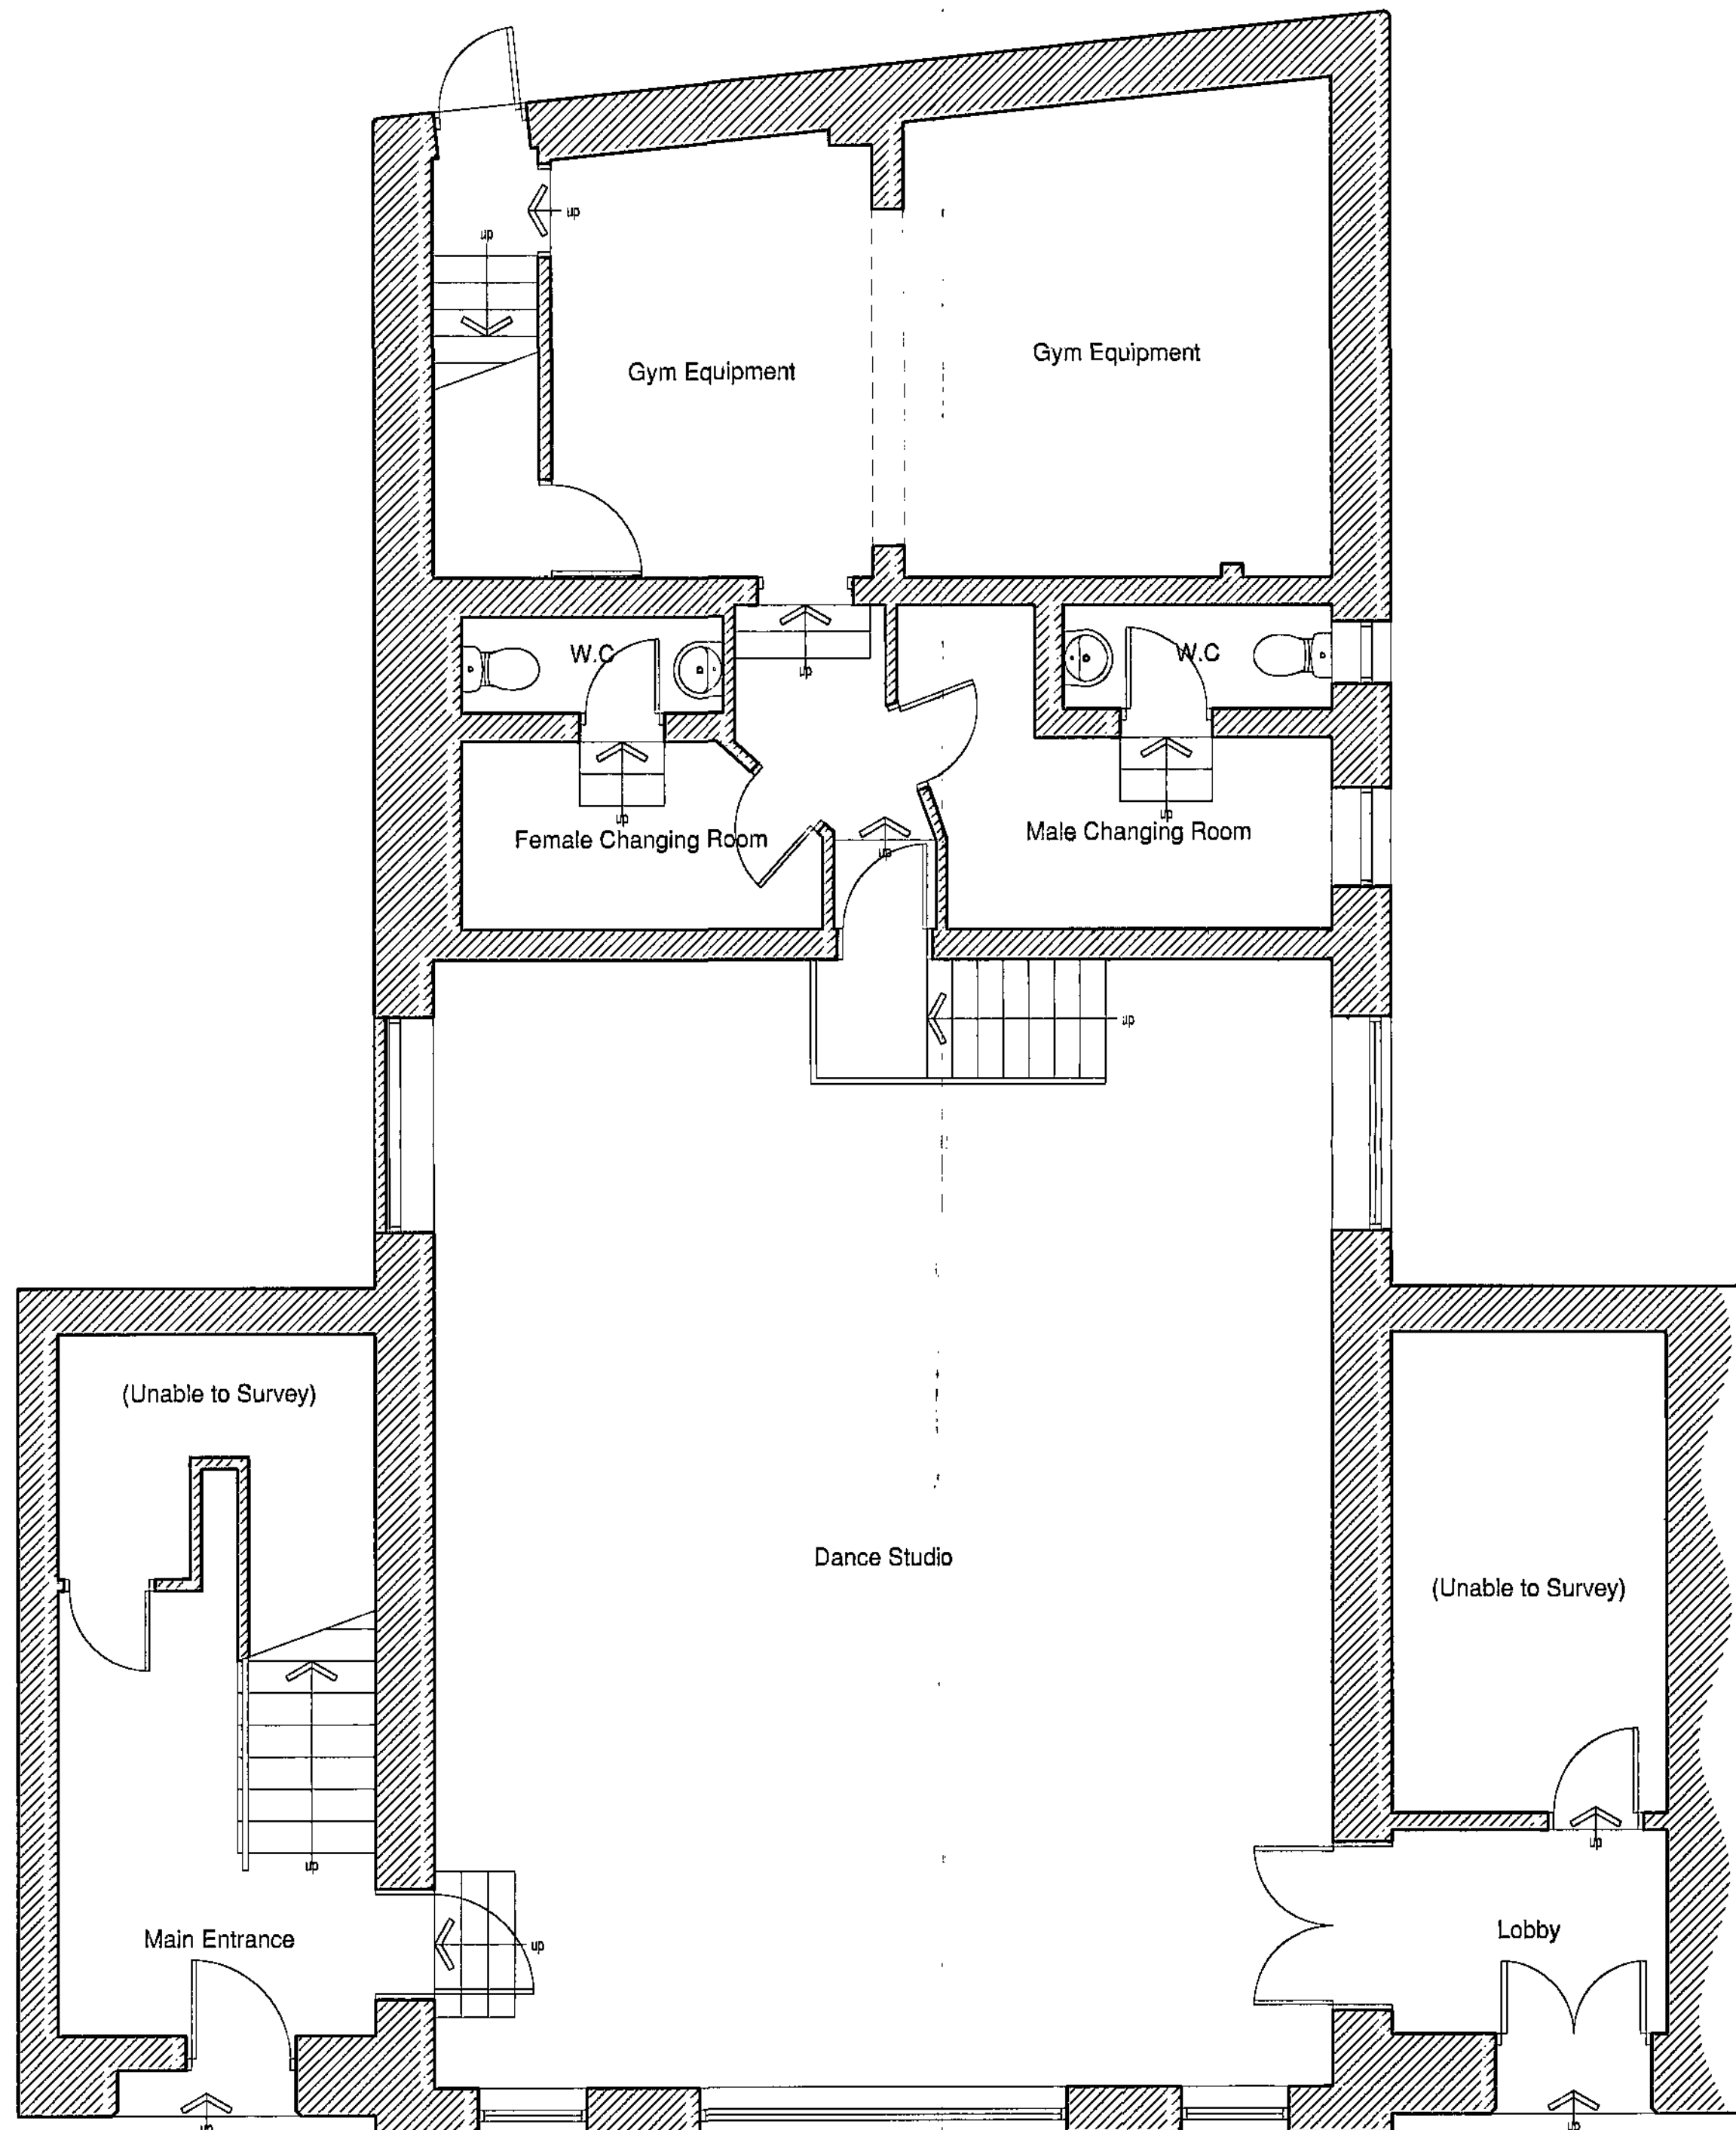

Existing Lower Floor Plan
(Scale 1:50)

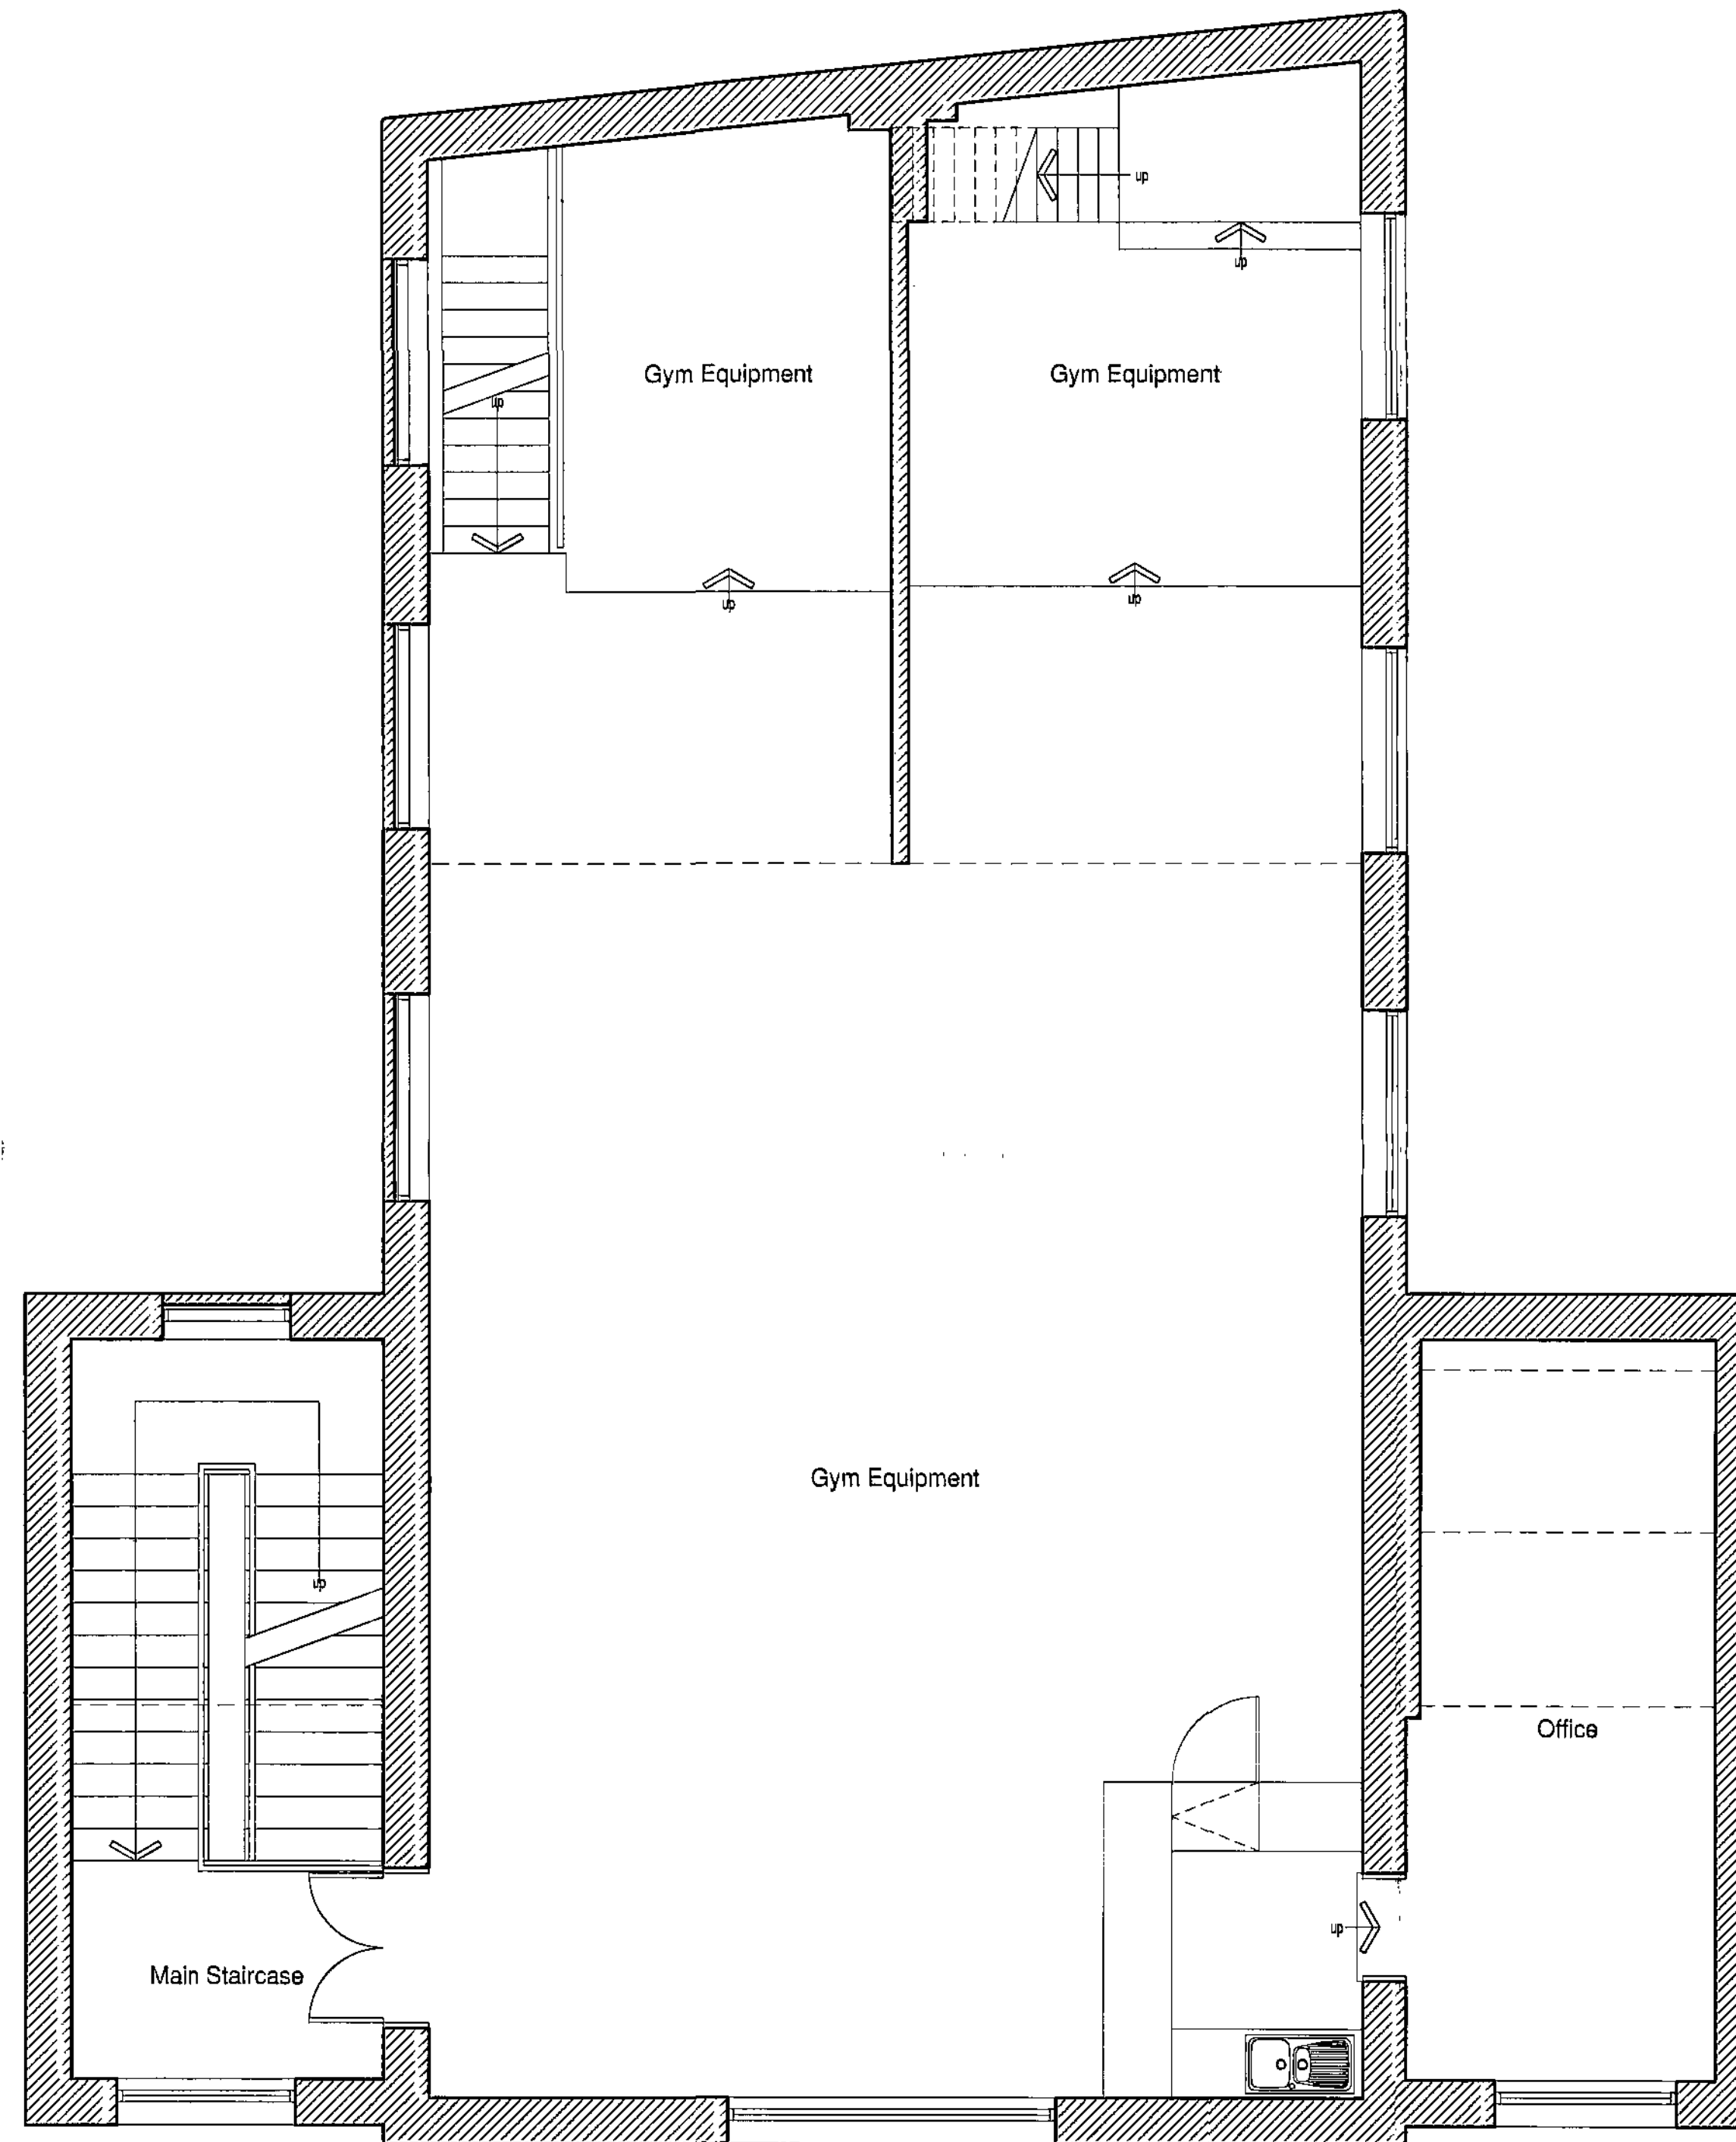

Existing Upper Floor Plan
(Scale 1:50)

COPYRIGHT:
THIS DRAWING AND THE DESIGNS DEPICTED THEREON ARE THE COPYRIGHT
OF EYRE ASSOCIATES LIMITED

ALL DRAWINGS AND DIMENSIONS TO BE CHECKED AND ANY DISCREPANCIES
TO BE REPORTED PRIOR TO THE COMMENCEMENT OF WORKS OR
PRODUCTION OF SHOP DRAWINGS

NO DIMENSIONS TO BE SCALED FROM THIS DRAWING UNLESS APPROVED BY
A REPRESENTATIVE OF THE COMPANY

ALL WORK TO BE CARRIED OUT IN ACCORDANCE WITH THE BUILDING
REGULATIONS AND THE REQUIREMENTS OF THE LOCAL AUTHORITY

REVISIONS				
REF.	DESCRIPTION	BY	CHK	DATE

Barnsley Metropolitan
Borough Council
02 JUL 2009
Corporate Planning

EYRE ASSOCIATES LIMITED

ARCHITECTURAL SERVICES

3 LOW CROFT
WOMBWELL, BARNESLEY, SOUTH YORKSHIRE
S73 0DX

tel: 01226 341121

mob: 07799 143586

web: www.eyreassociates.co.uk

e-mail: enquiries@eyreassociates.co.uk

CLIENT
**MR D BROWN
(TEMPLE GYM)**

PROJECT
**PROPOSED EXTENSION
TEMPLE GYM
STATION ROAD, WOMBWELL**

DRAWING TITLE
**EXISTING FLOOR PLANS
(SHEET 1 OF 2)**

SCALES 1:50	DATE 06.04.09	DRAWN CAE	CHKD
-----------------------	-------------------------	---------------------	------

DRAWING No. 09.0015/02	REV
----------------------------------	-----