



NOTE:
ALL DIMENSIONS MUST BE CHECKED ON SITE AND NOT SCALED FROM THIS DRAWING.


COPYRIGHT:
THIS DRAWING IS THE PROPERTY OF THE COMPANY AND MAY NOT BE COPIED, USED OR DISCLOSED FOR ANY PURPOSE EXCEPT AS AUTHORISED IN WRITING BY THE COMPANY.

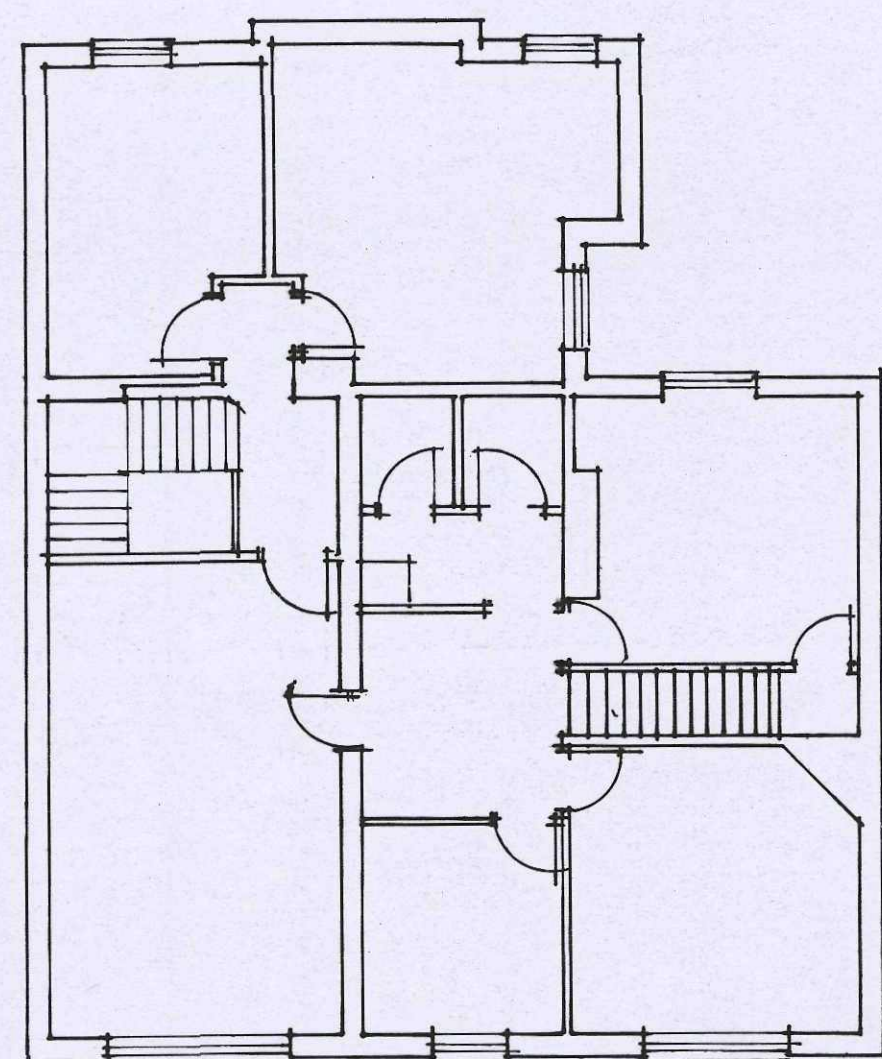


EXISTING FIRST FLOOR

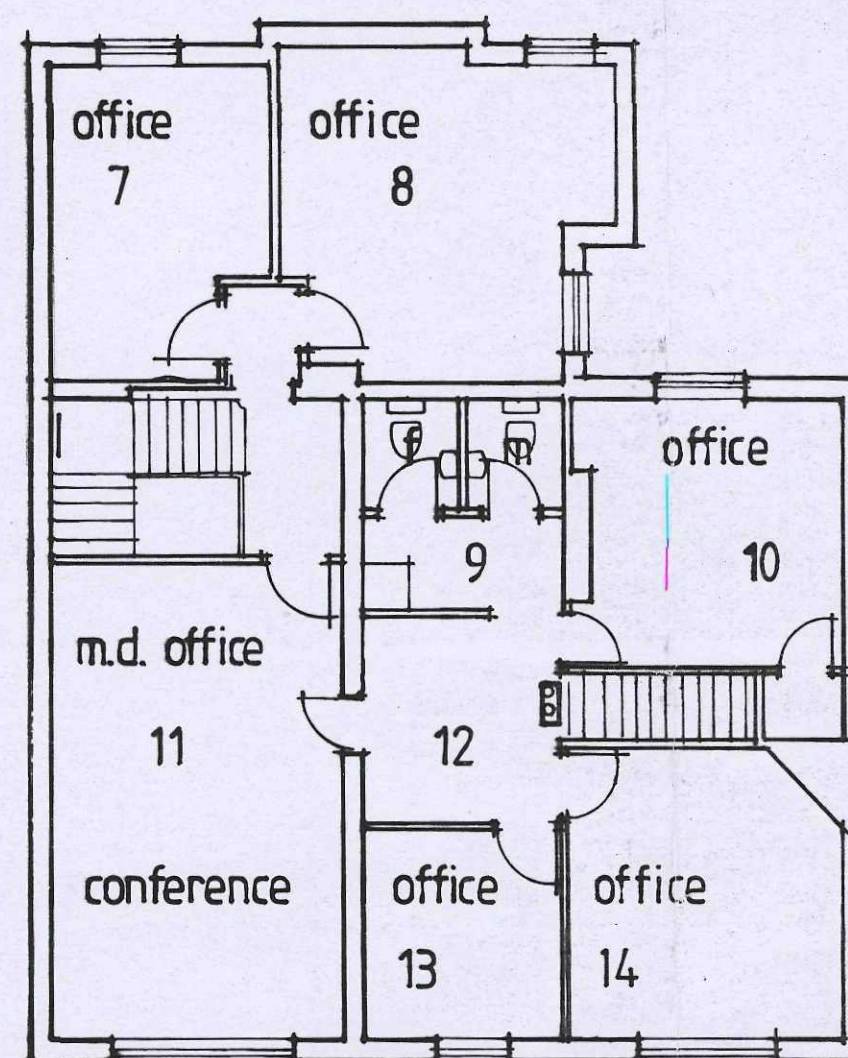


FIRST FLOOR

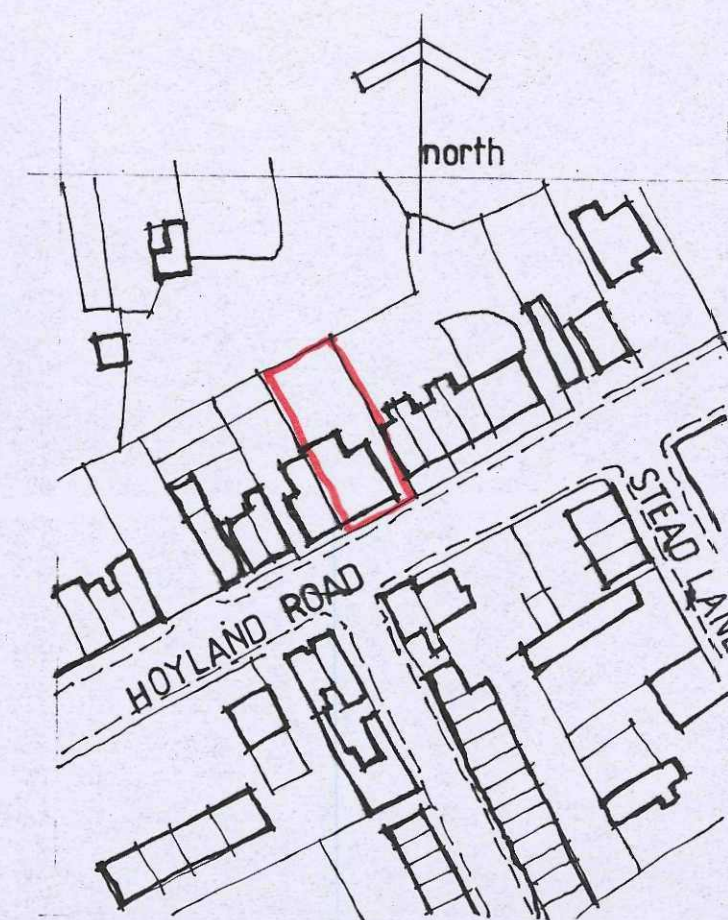

SITE PLAN
1:1250

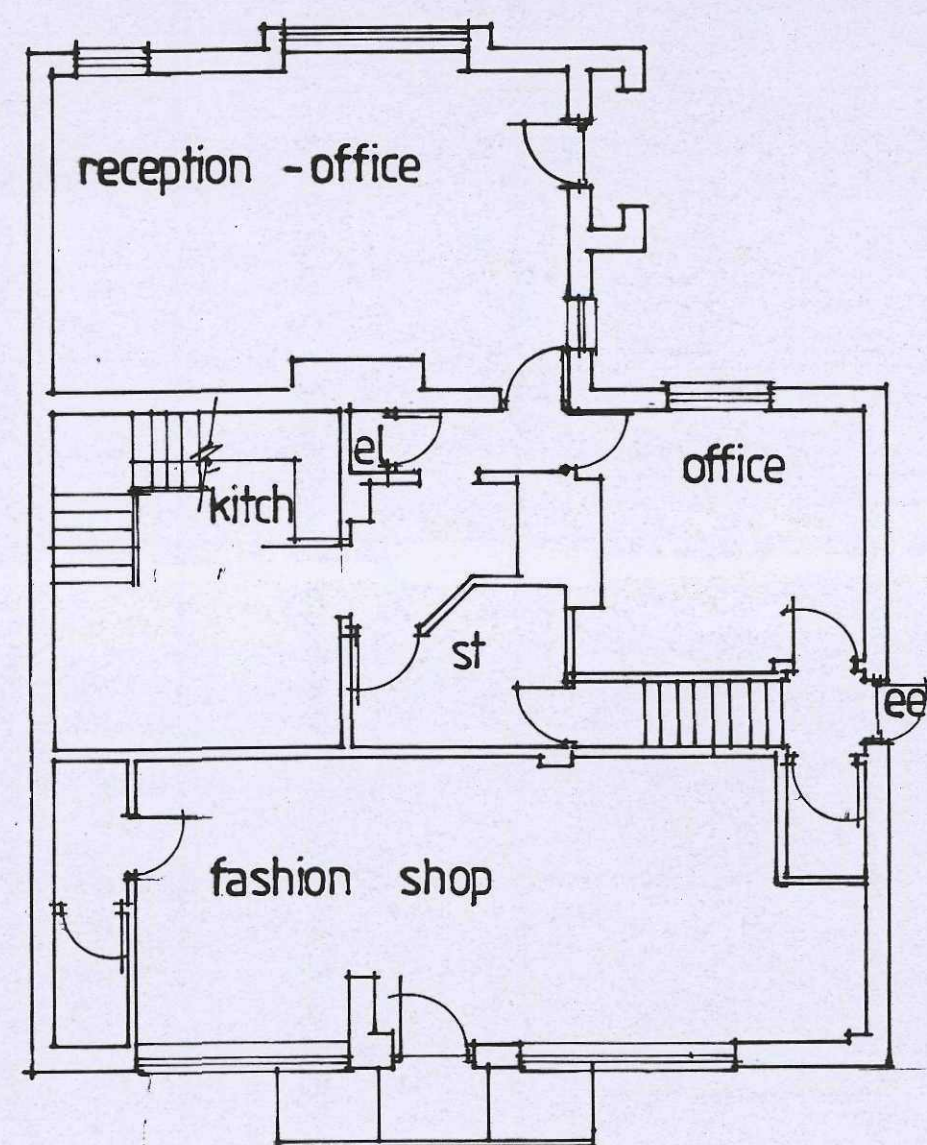

GROUND FLOOR EXISTING

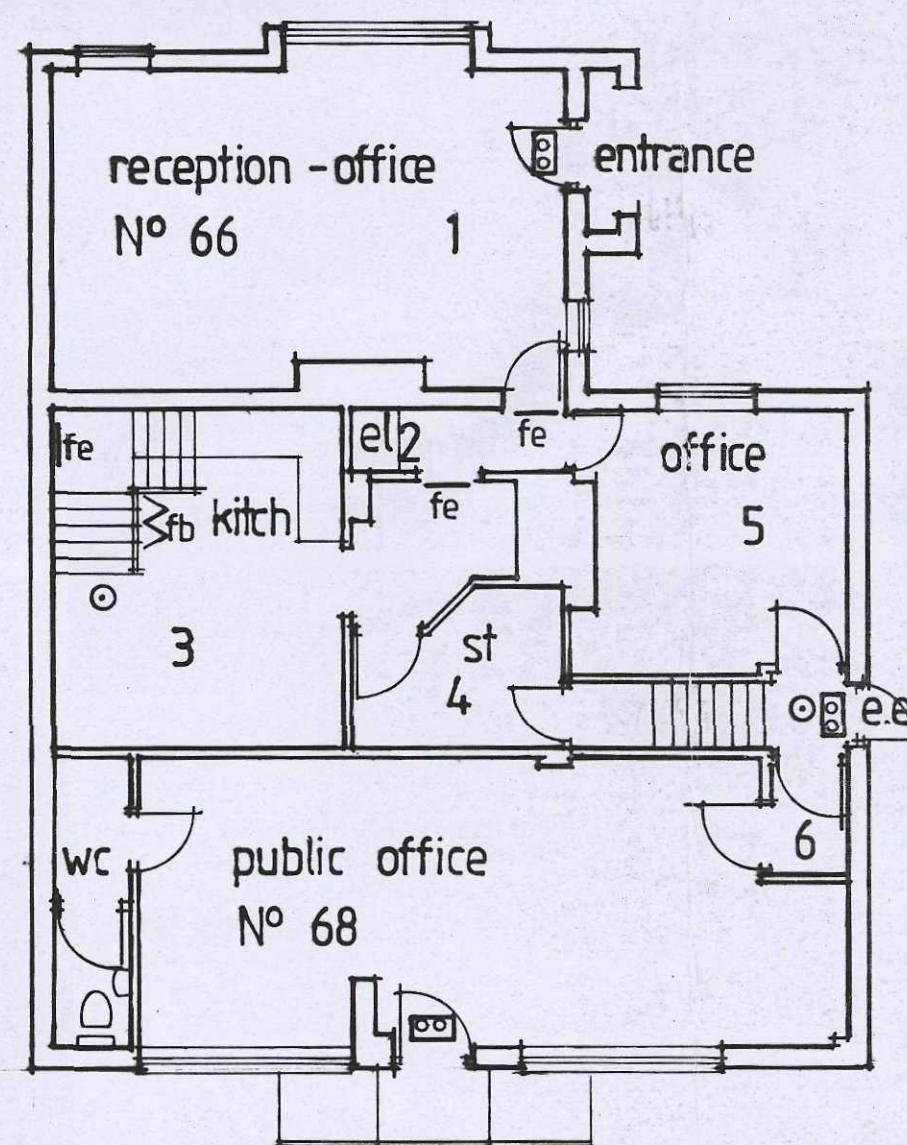

GROUND FLOOR NEW

- exit sign illuminated
- fire exit direction sign
- fire blanket
- smoke detector

REV.	DATE	AMENDMENT
CLIENT wentworth steels		
TITLE CHANGE OF USE FOR RETAIL SHOP AT GROUND FLOOR (A1) TO OFFICE USE (B1). 66/68 HOYLAND ROAD HOYLAND COMMON.		
 P. Dimelow B.A. hons Dip Arch. M.A. Architectural Design and Planning Consultant		
Providence Villa, 42 Sackville Street, Barnsley S70 2DB Tel. (01226) 283222 Fax. (01226) 283222		
SCALE 1:100	DATE MARCH 2013	DRAWN P.D
DRAWING No. WSH - 313 - 1.	REV.	