



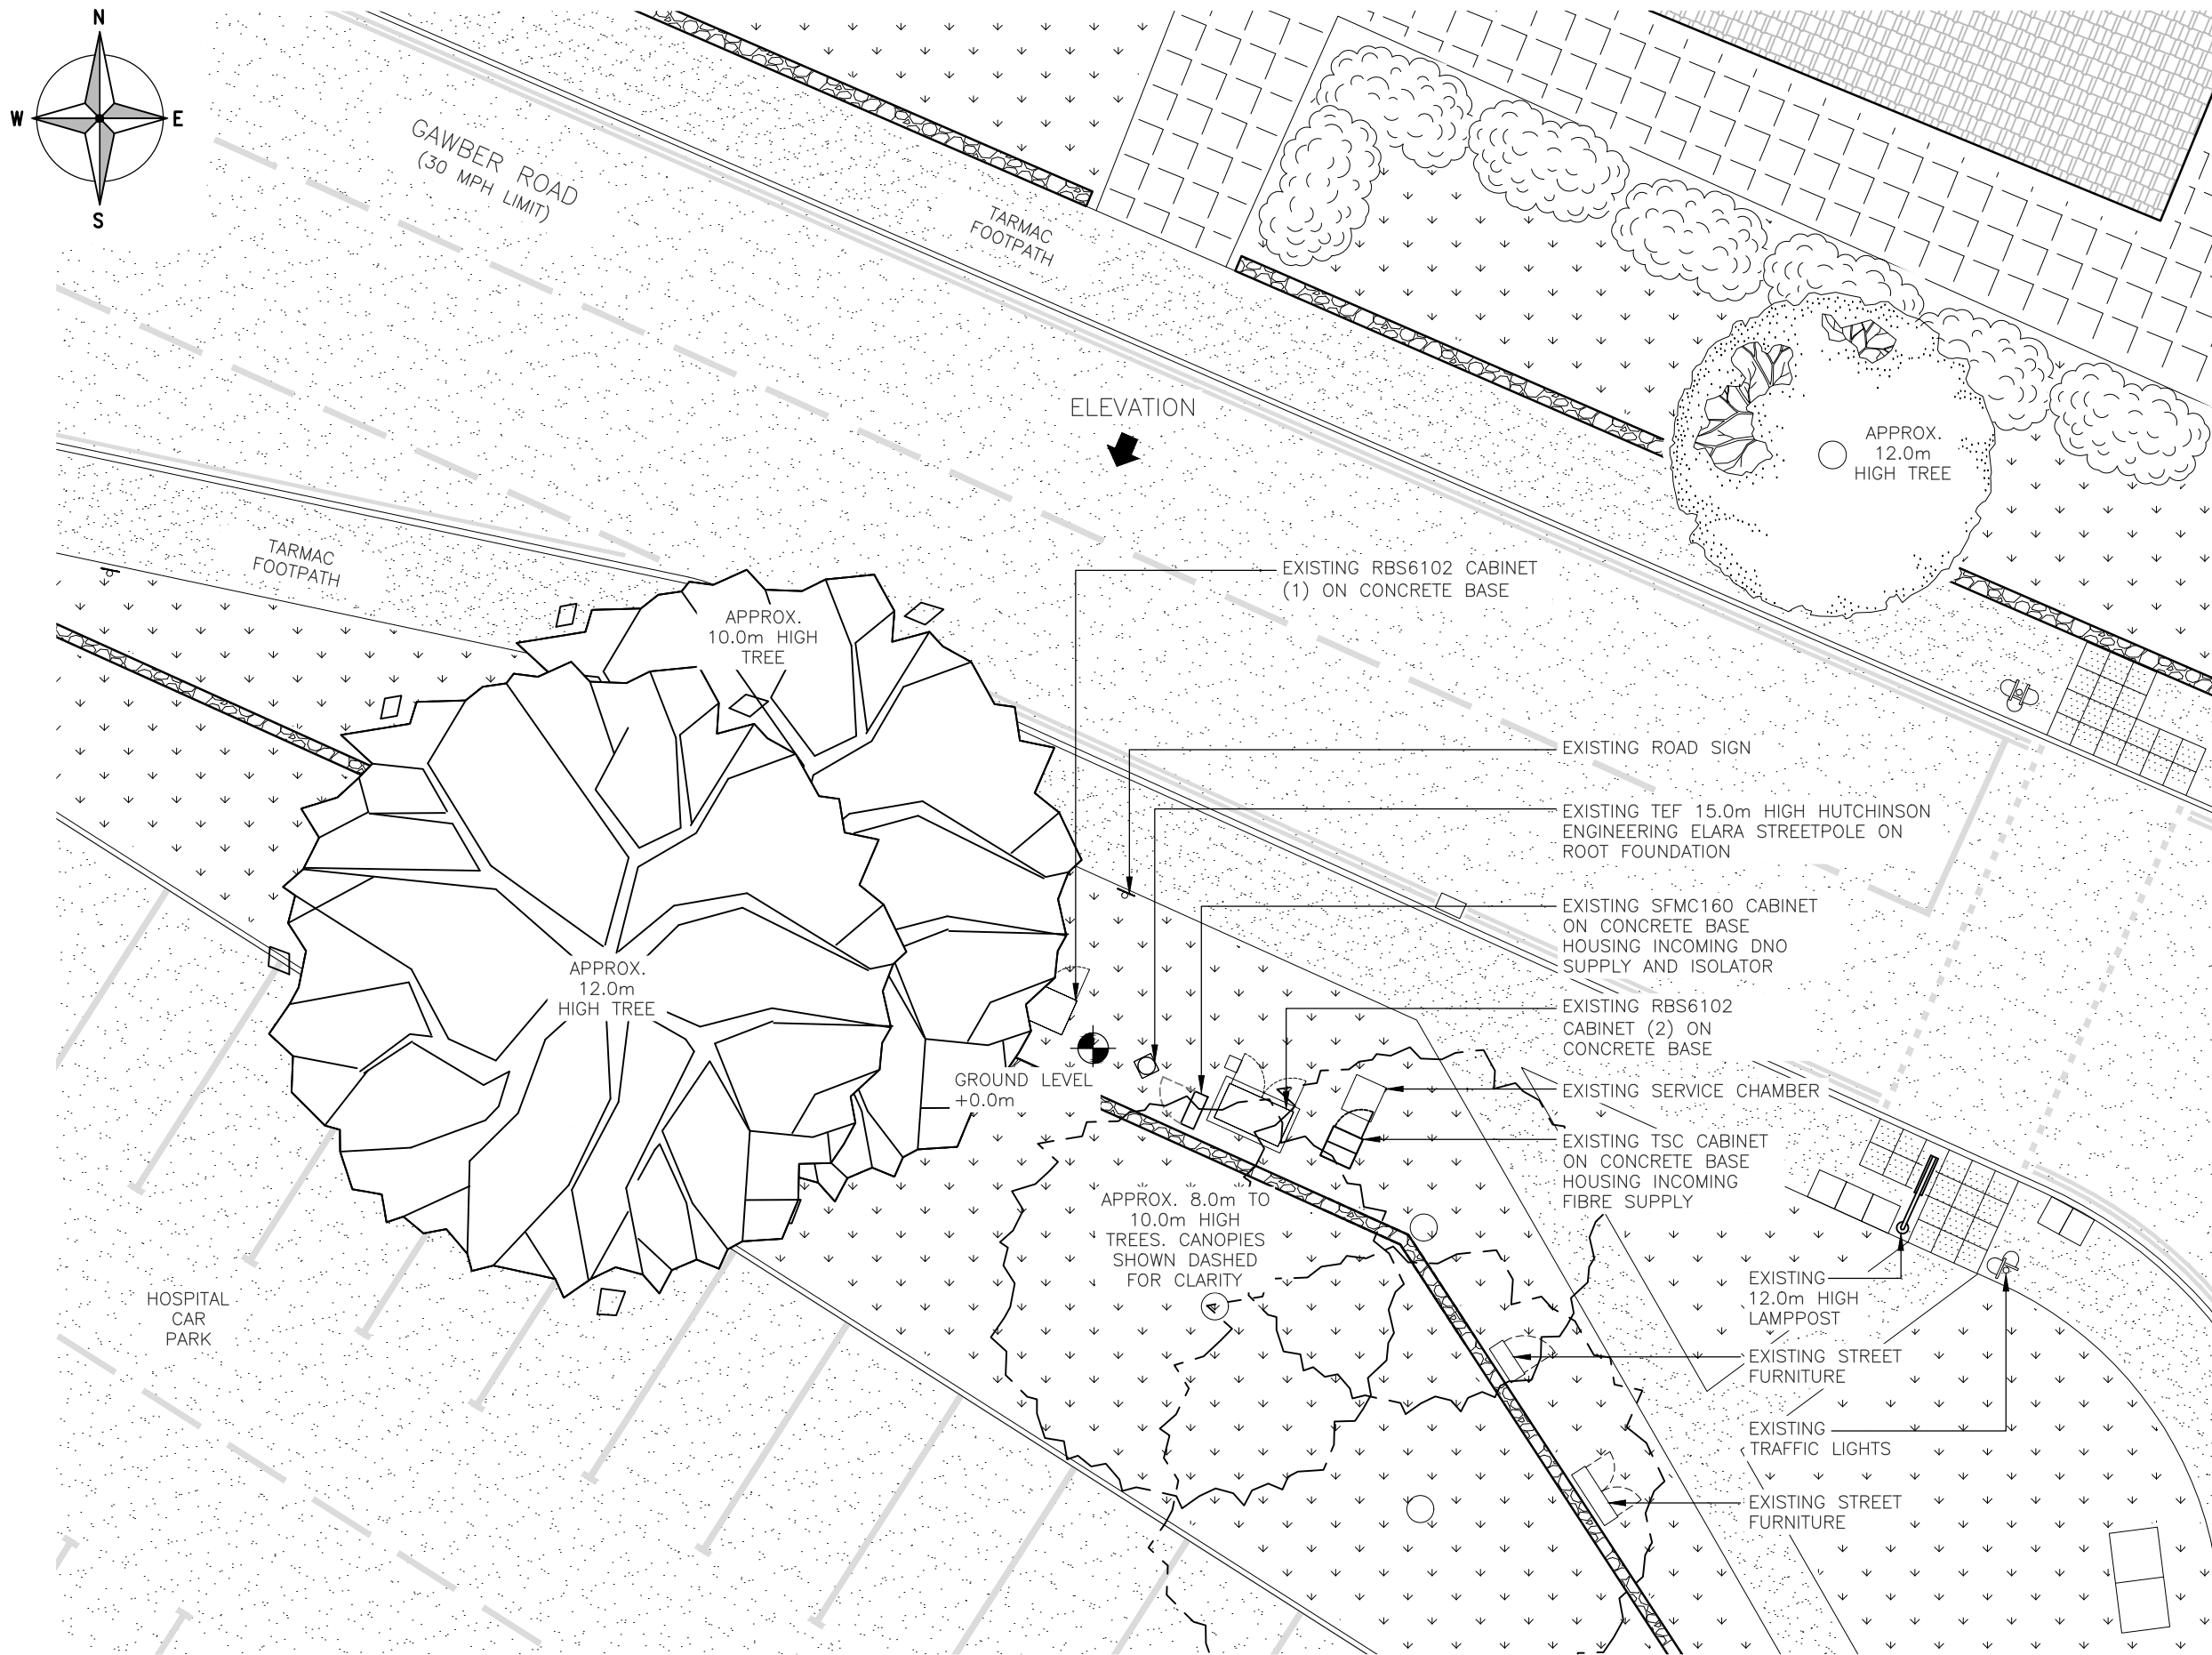

EXISTING SITE PLAN
(1:125)

 

ALL DIMENSIONS ARE IN mm UNLESS NOTED OTHERWISE

N.G.R	E: 433417	N: 407029
-------	-----------	-----------

NOTES:

A	Issued For Approval	SSC	NDS	19.07.21
REV	MODIFICATION	BY	CH	DATE



CORNERSTONE - BEACON 3

Cell Name	Opt.
BARNSELEY NW	-

Cell ID No		
CTIL	TEF	VF
114699 22	036093	N/A

Site Address / Contact Details

SW OFF GAWBER ROAD
PAVEMENT OUTSIDE BARNSELY D.G. HOSPITAL
GAWBER ROAD
BARNSELY, SOUTH YORKSHIRE
S75 2PR

Drawing Title: EXISTING SITE PLAN

Purpose of issue:				Dwg Rev:	
PLANNING					
Drawing Number:				A	
200					
Surveyed By:		Original Sheet Size:		Pack Issue:	
NDS		A3			
Drawn:	Date:	Checked:	Date:	A	
SSC	19.07.21	NDS	19.07.21		