




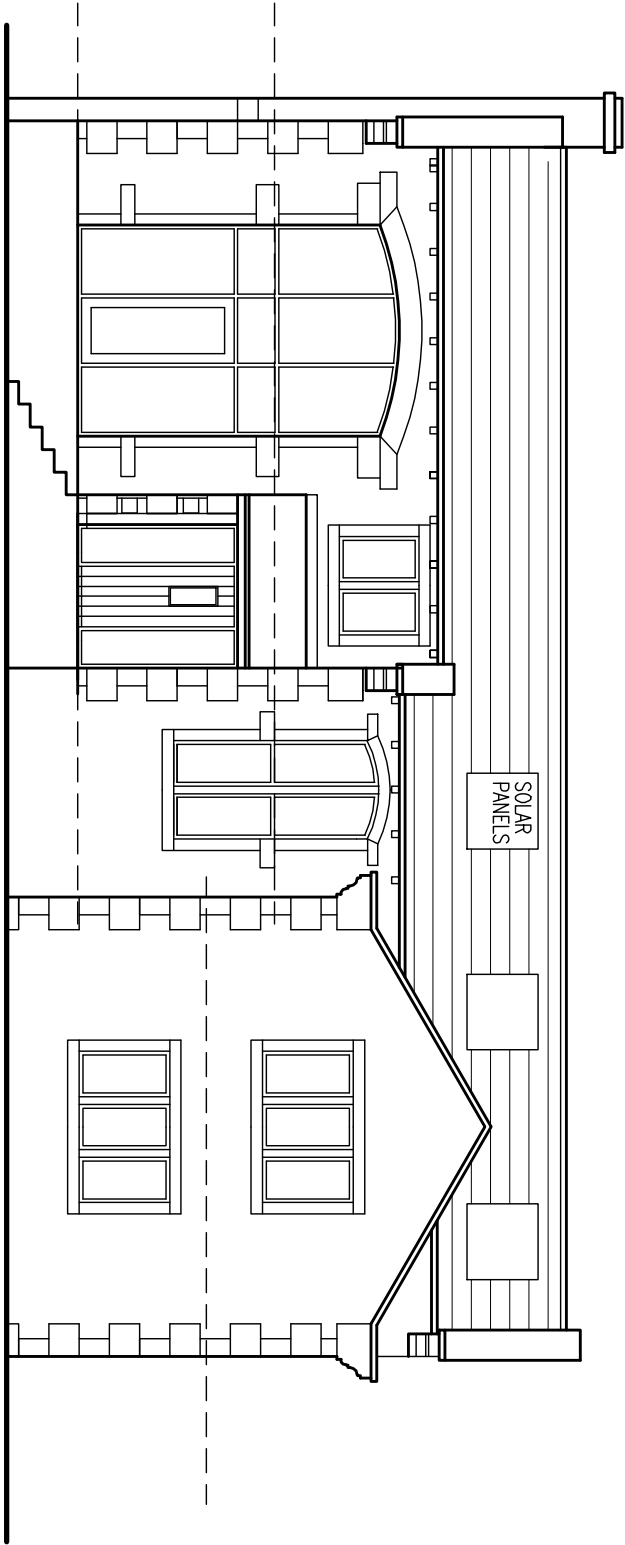


FRONT ELEVATION

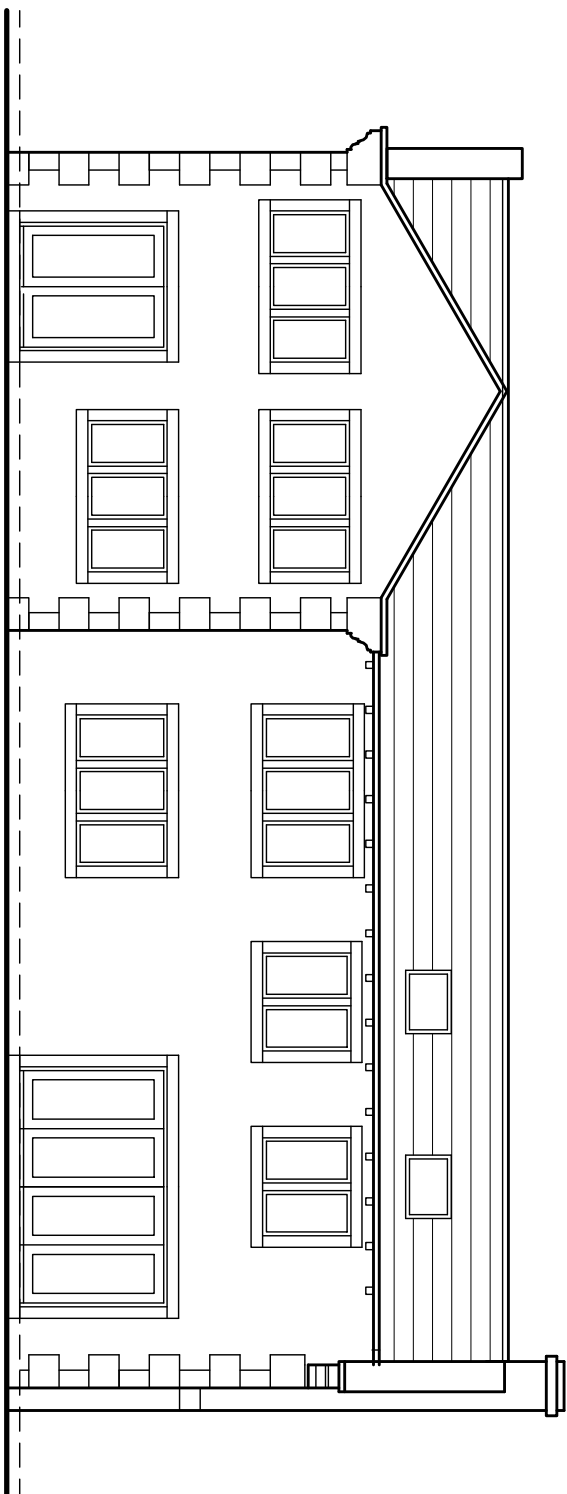


REAR ELEVATION

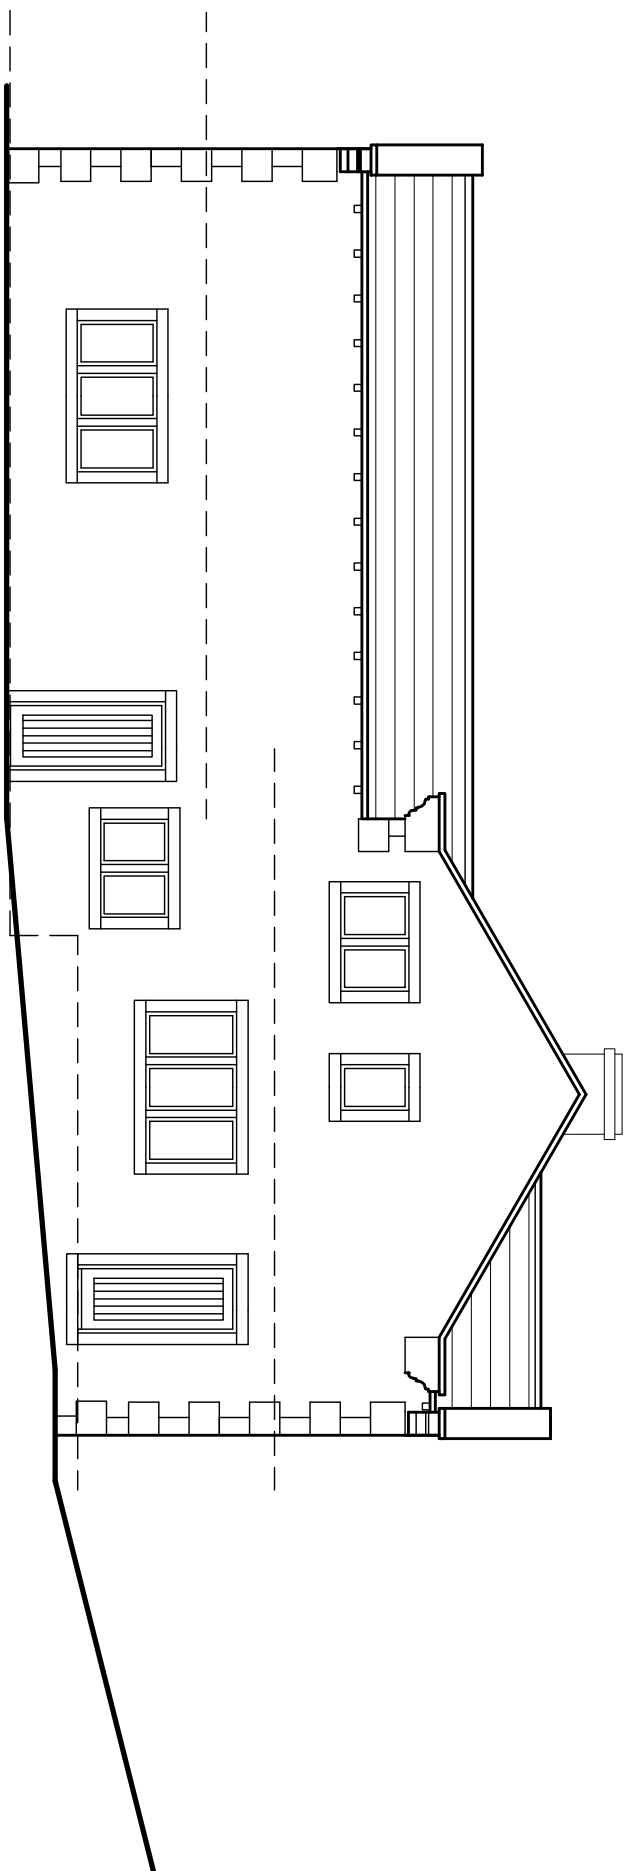


SIDE ELEVATION

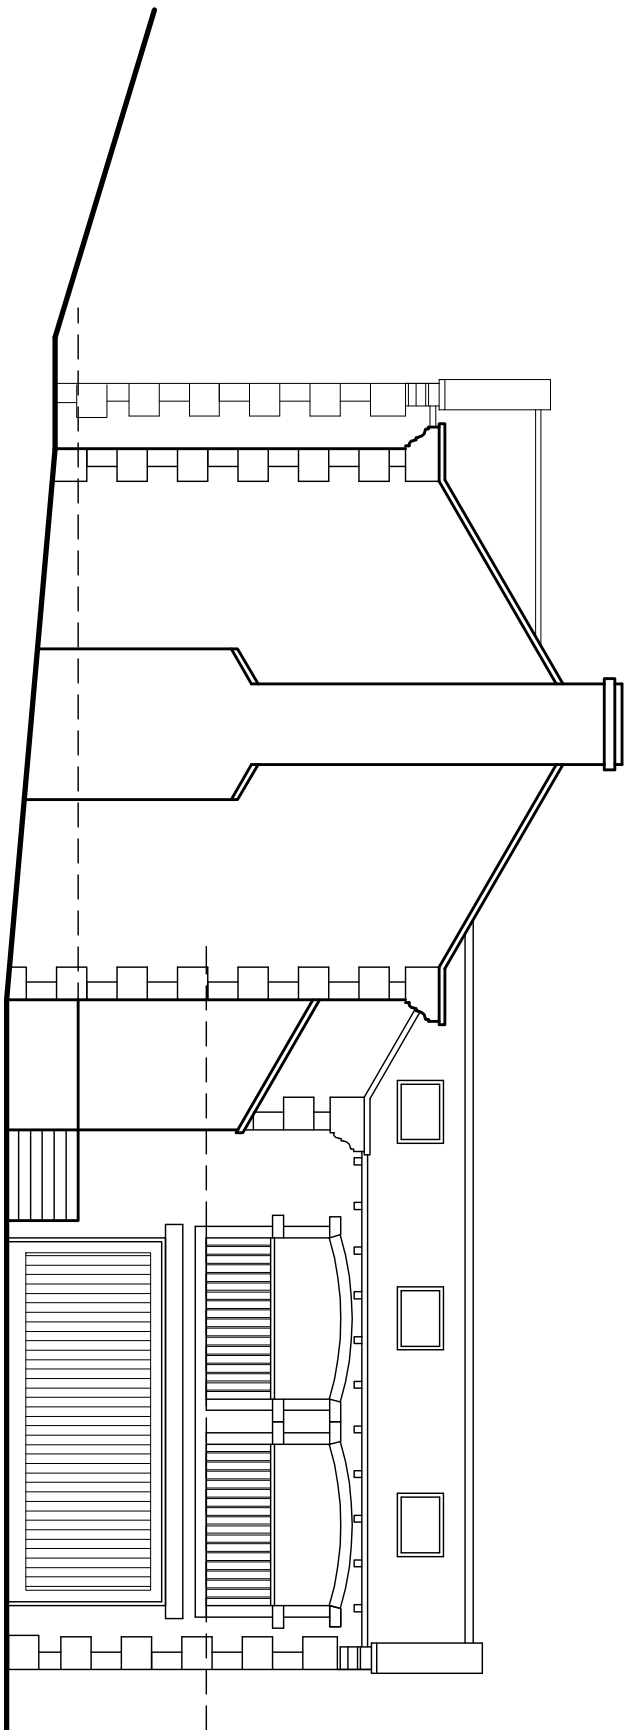


SIDE ELEVATION

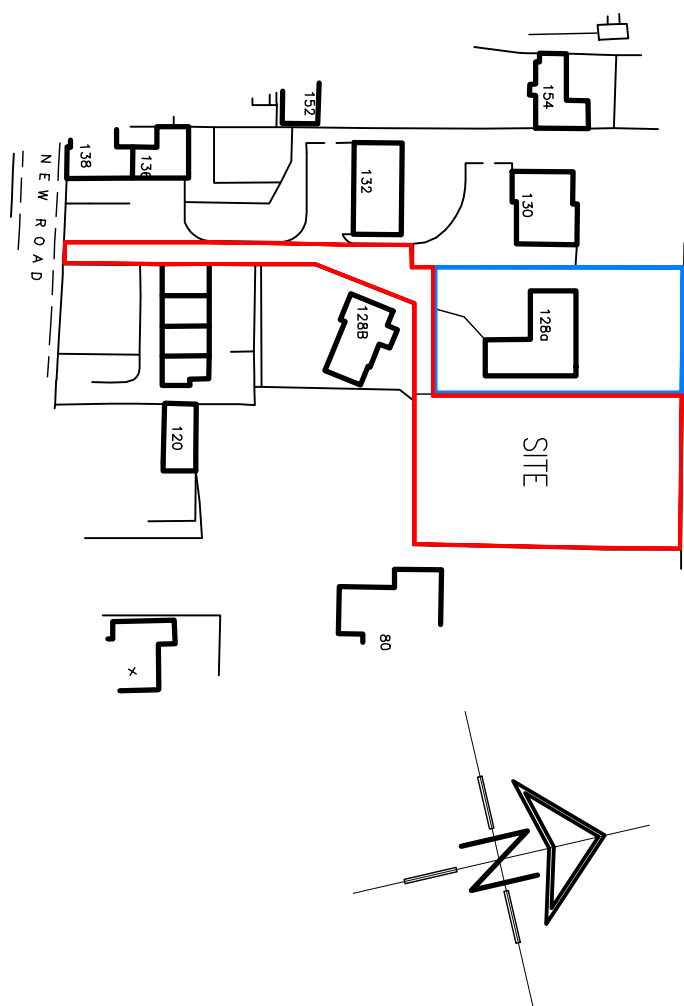

LOCATION PLAN
SCALE 1:1250

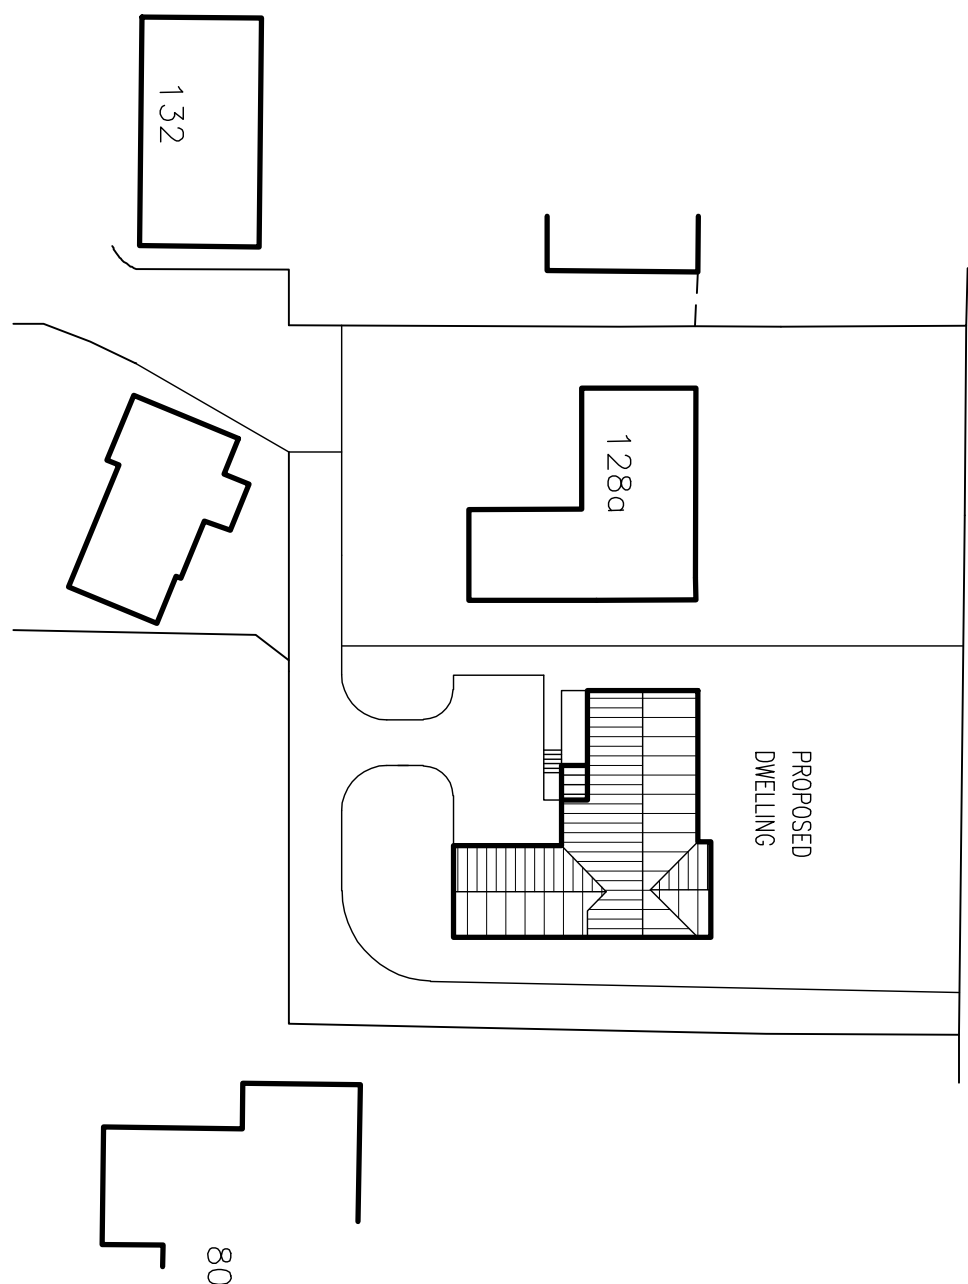


SITE PLAN
SCALE 1:500

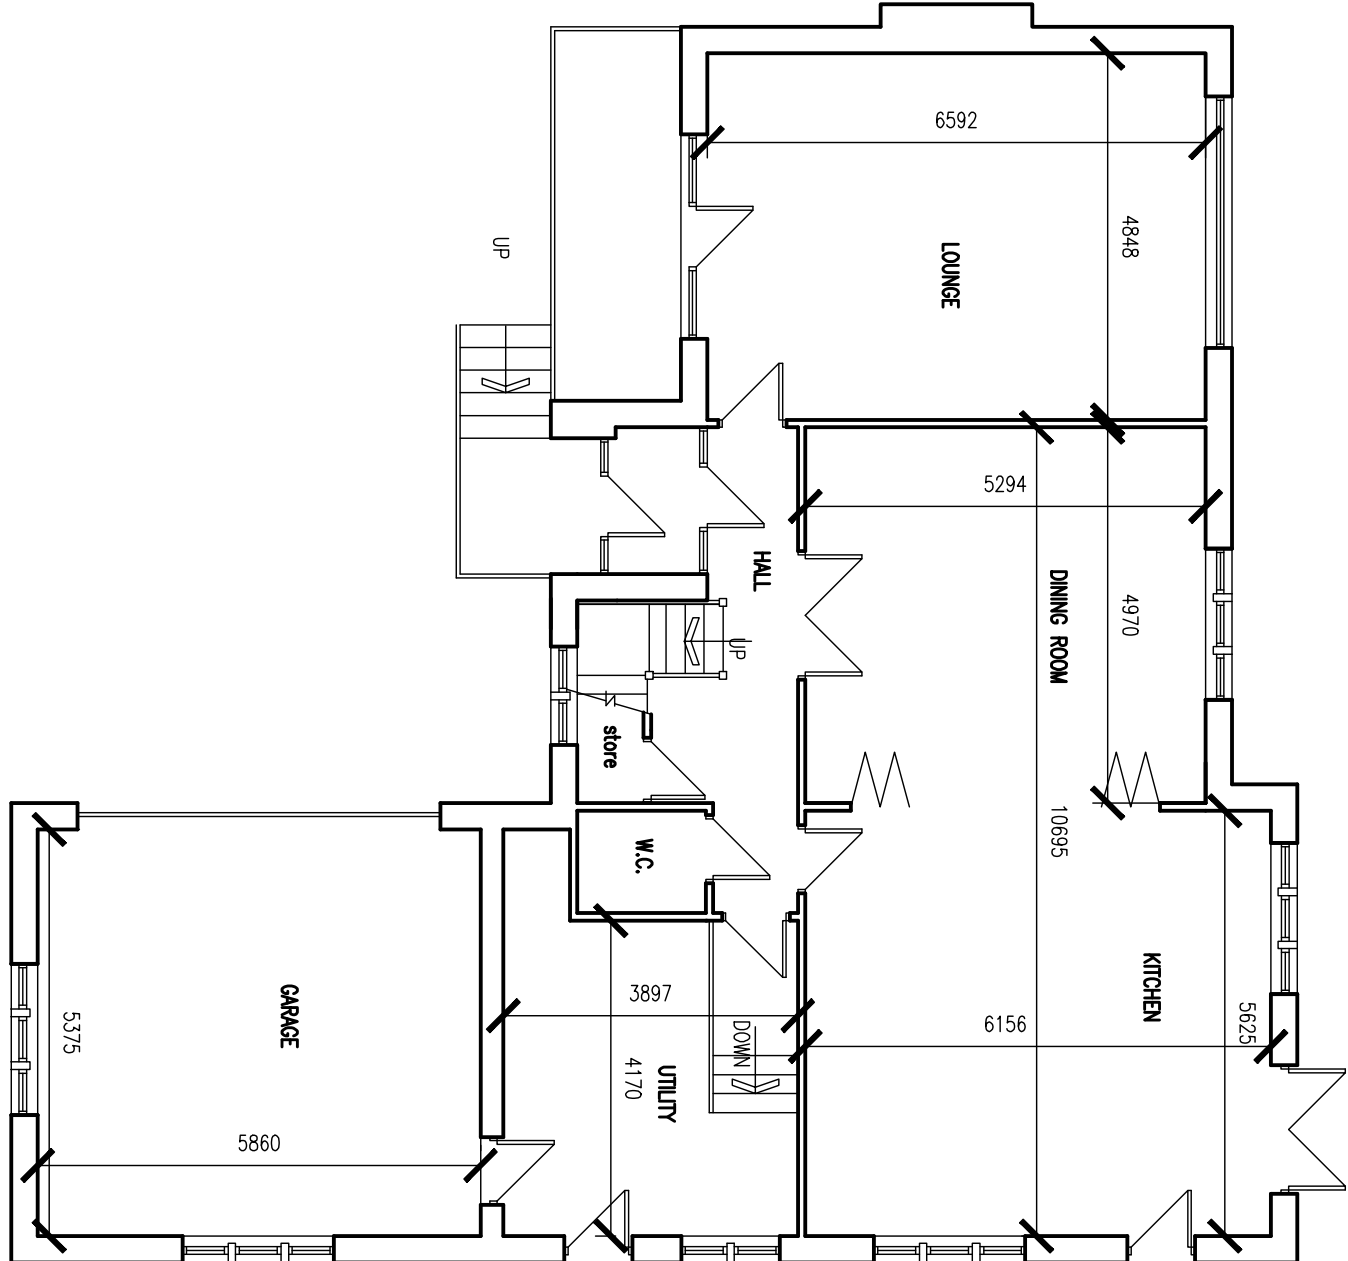

GROUND FLOOR PLAN



FIRST FLOOR PLAN

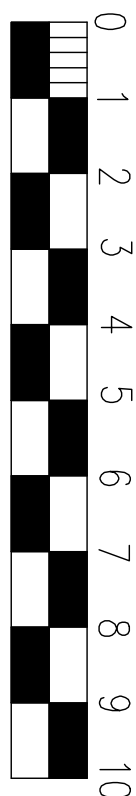

White Agus Partnership				1288, NEW ROAD, STAINCROSS, BARNESLEY, S75 8PP PHONE/FAX: 01223 296442 E-mail: agus@stainmed.com			
Project: DWELLING ON LAND ADJACENT 1288A NEW ROAD STAINCROSS				Client: MR D. BRETTON			
Drawing Title: PLANS AND ELEVATIONS		Date: JUNE 2008	Scale: 1:100				
Date	Suffix	Description	Date	Suffix	Description		
19-06-09	A	ISSUED TO PLANNING REQUIREMENTS					
20-06-09	B	GENERAL REVISIONS					
21-06-09	C	CHUNKY REVISION					