




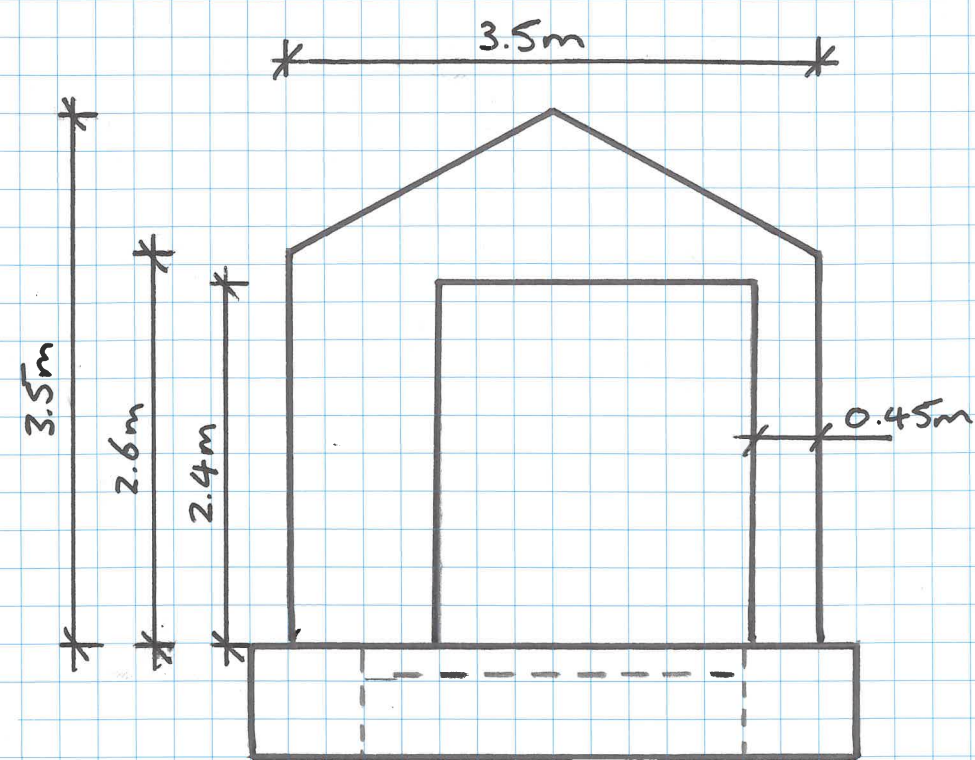


Front elevation

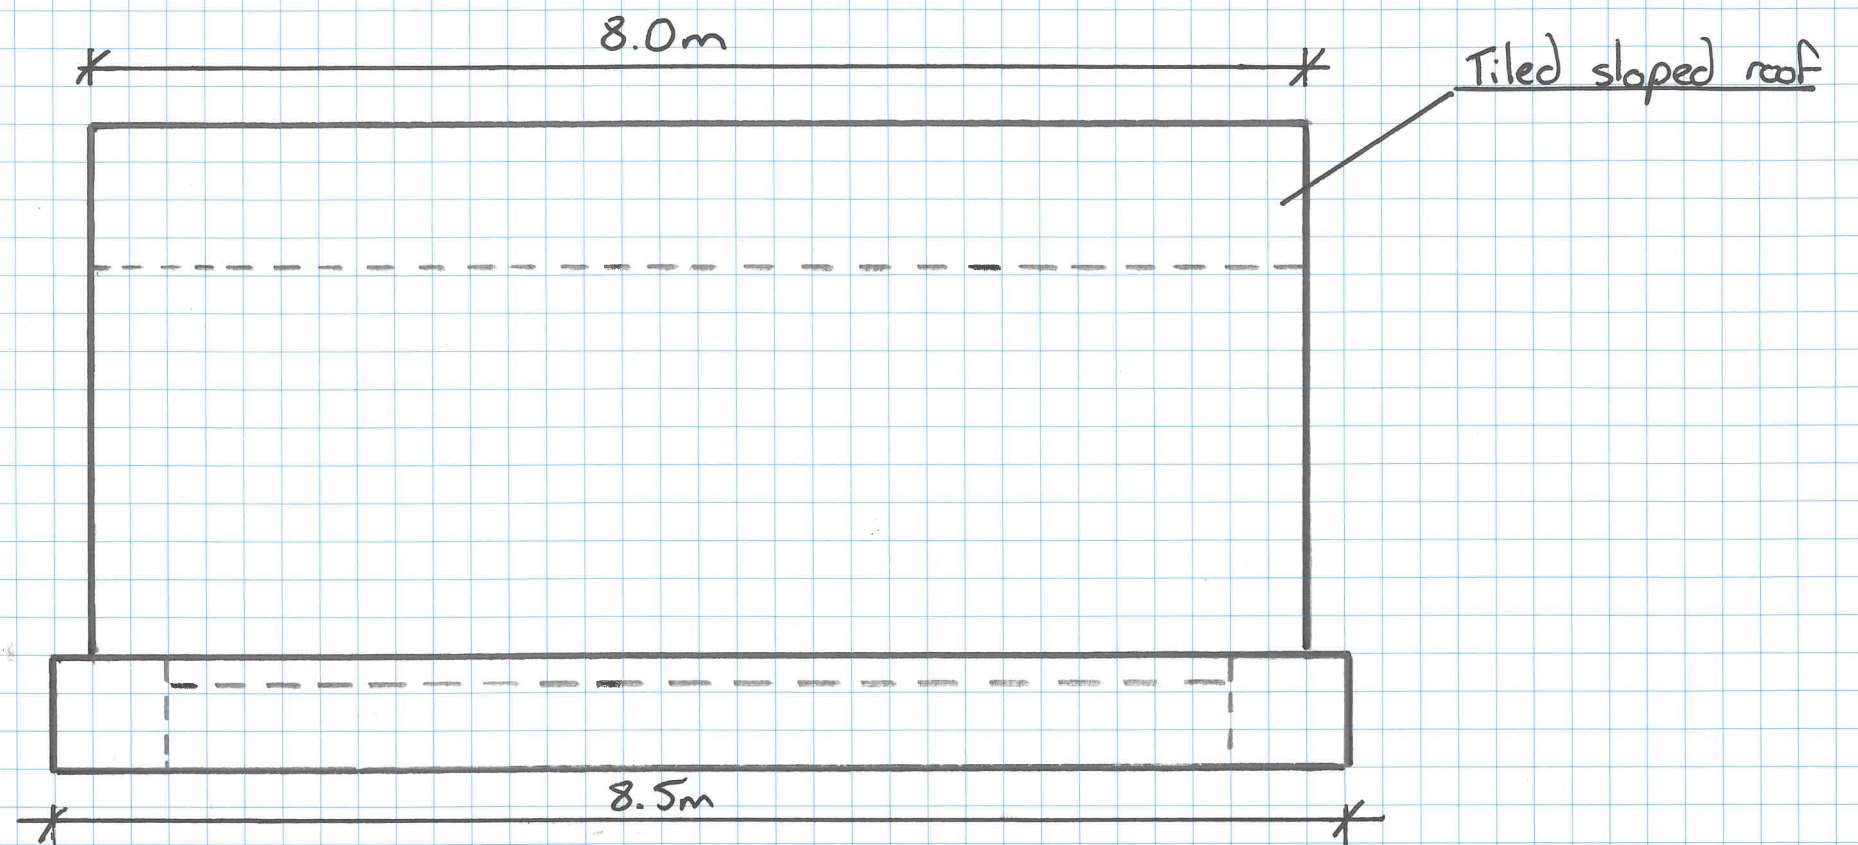

Side elevation

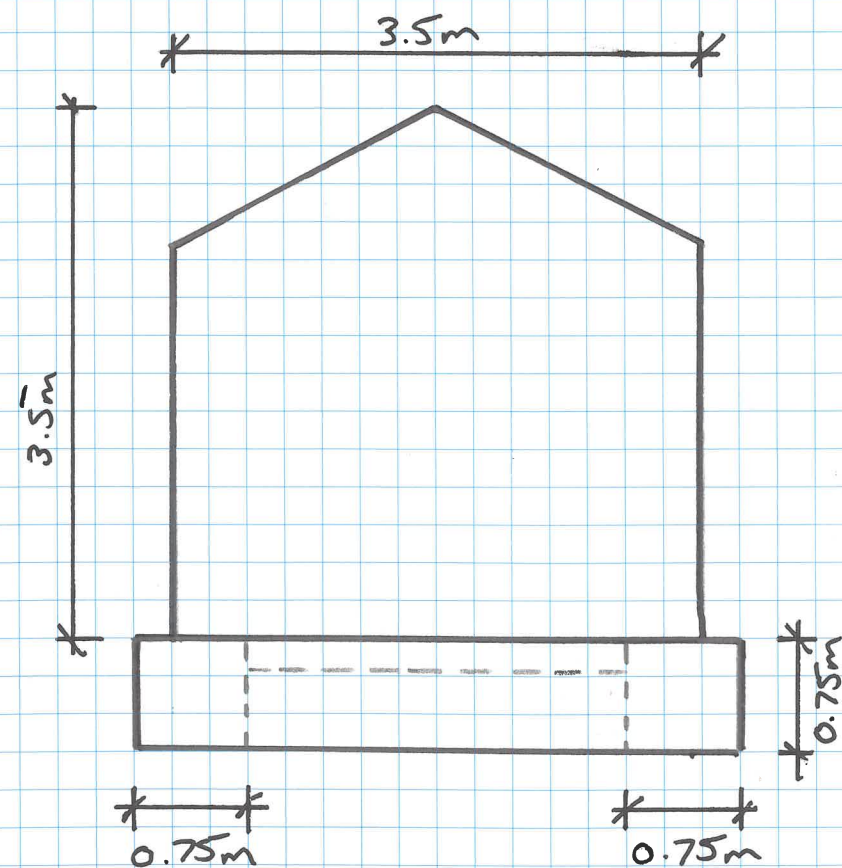

Back elevation

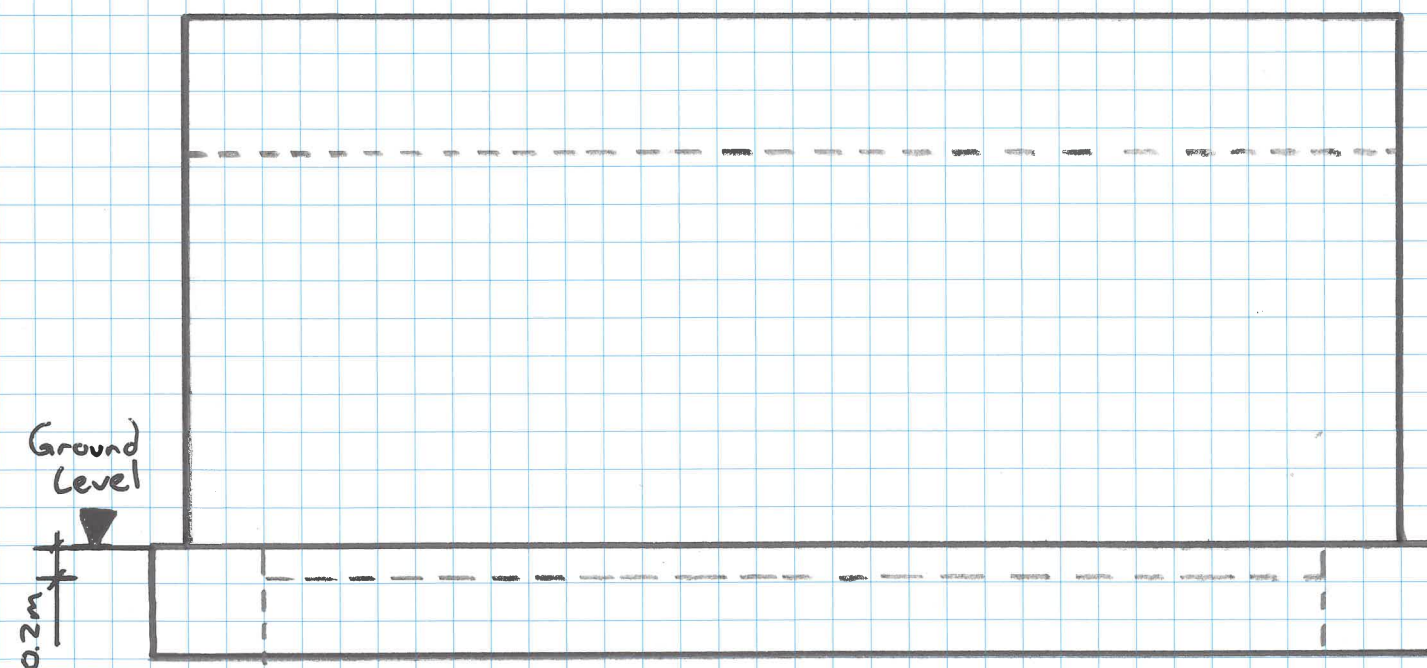

Side elevation

Approved	Scales	University of Leeds School of Civil Engineering	
	Date		
Title		Drg. No.	Drawn by
Elevations		1	T. Quyle.