


LEGEND

- Site boundary
- New fencing to secure yard
- Existing sliding gate and safety fencing

For signage details see Proposed Landscaping Plan
drawing number IABR 13003900 - 106

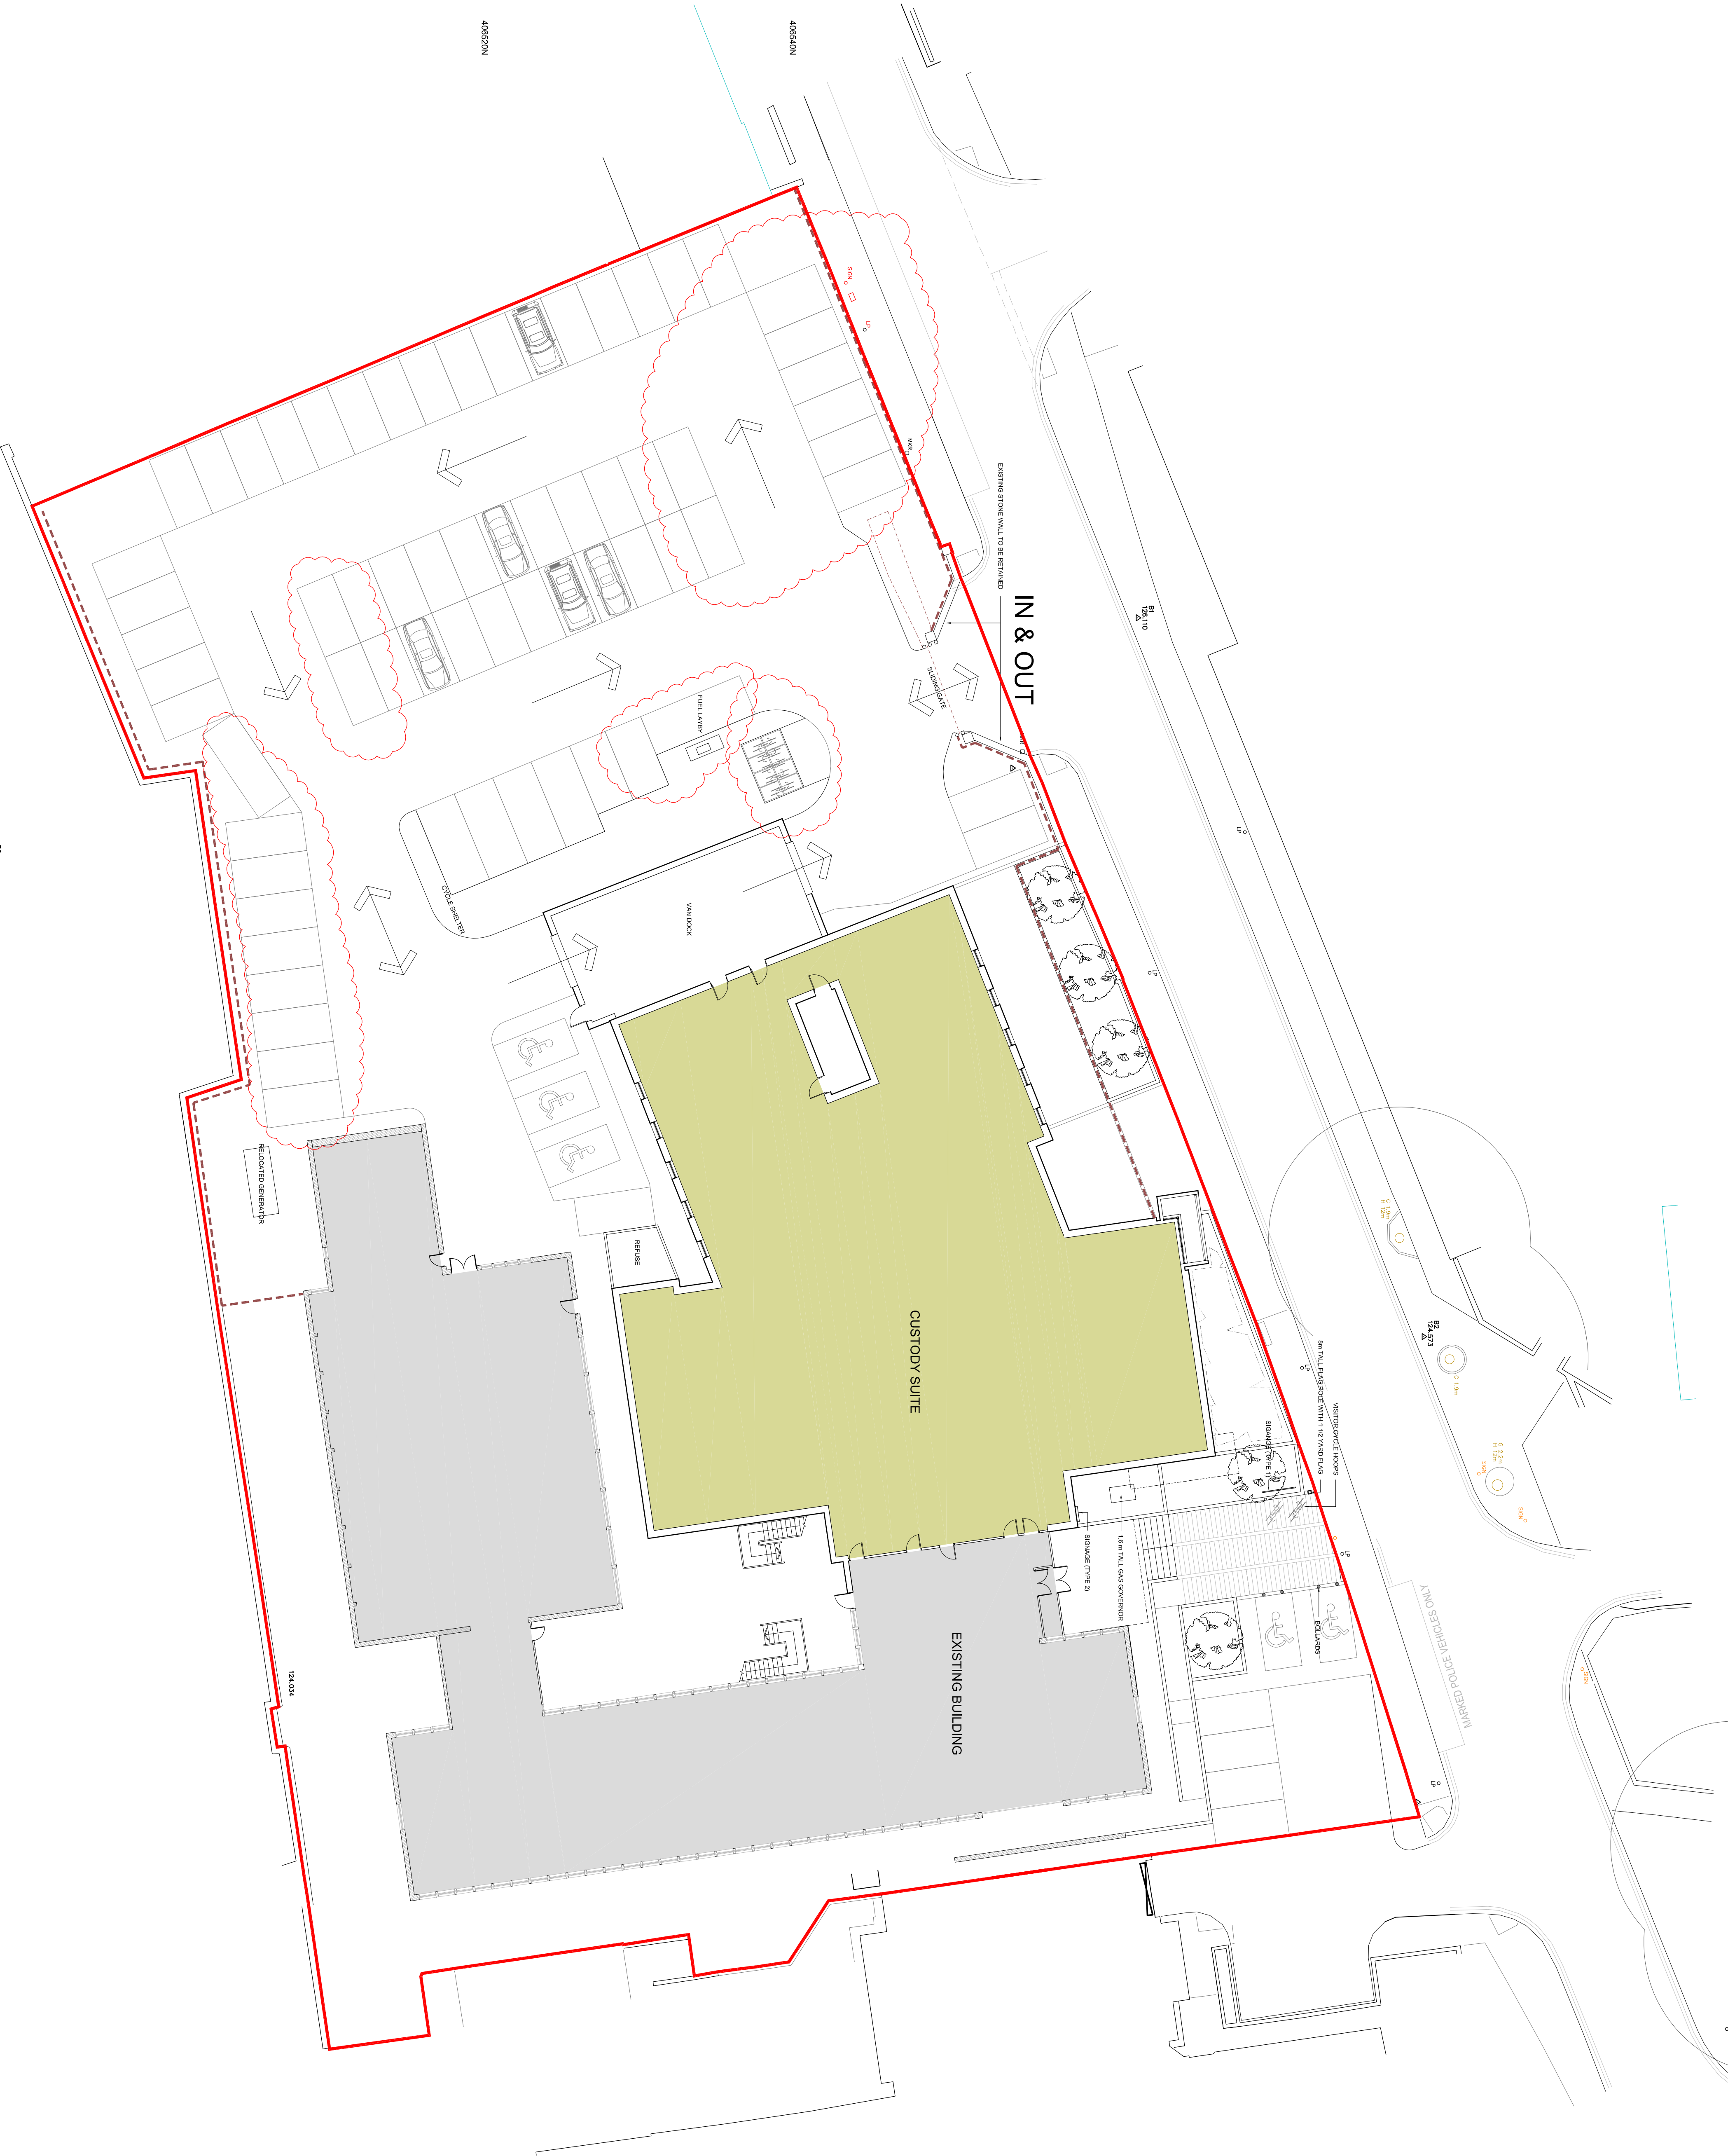

E	09/07/14	Circle marker relocated. Note: rebar D bars also shown.	VG	SC
D	20/11/14	New car park entrance marked. Parking layout amended to suit 2 spaces gained.	VG	SC
C	10/08/14	Sliding gate and barrier removed. Proposed to suit 2 spaces and storage shed at building entrance.	VG	SC
B	05/07/14	Internal building layout removed.	VG	SC
A	01/07/14	Initial site plan layout created.	VG	SC
Rev.	Date	Details	Drawn	Checked

PLANNING

Project Name	Project No.
South Yorkshire Police	IABR 13003900
Dwg No.	105
Rev.	E
Scale:	1:200 @A1
Drawn By:	FB
Checked By:	SC
Date:	13.08.14

ARCHAL | NORR

Walker Building, 58 Oxford Street, Birmingham, B5 5NR
T: +44 (0)121 616 1448 F: +44 (0)121 633 4632
www.archalnor.com

Copyright 2014. All rights reserved. No part of this publication may be reproduced without prior written permission from ARCHAL LIMITED. All Rights Reserved.