



Drawing No.	Rev No.
PJC001 -004	A

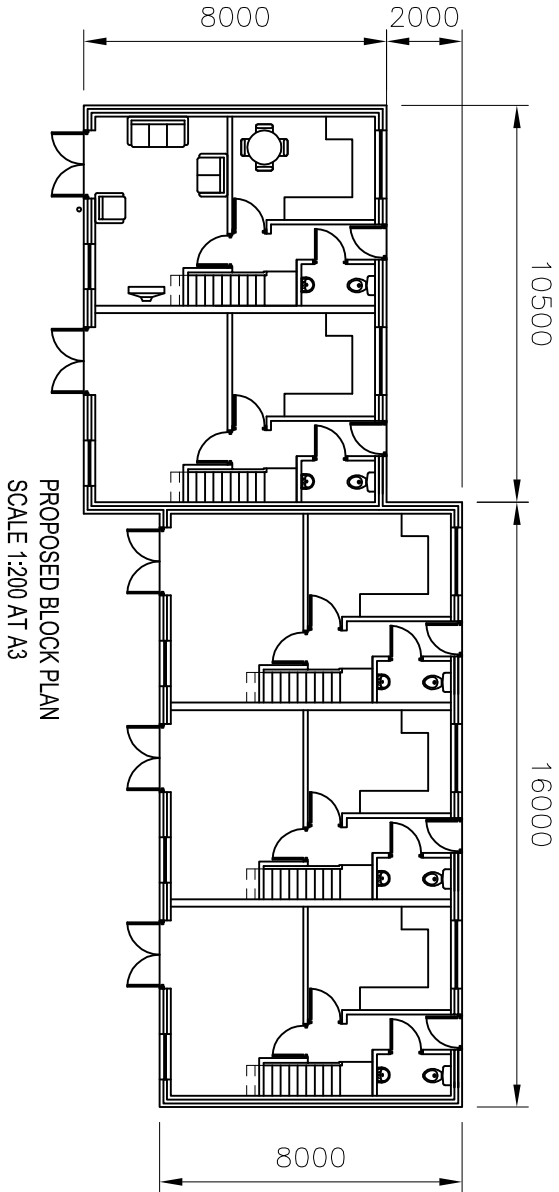

PROPOSED BLOCK PLAN
SCALE 1:200 AT A3

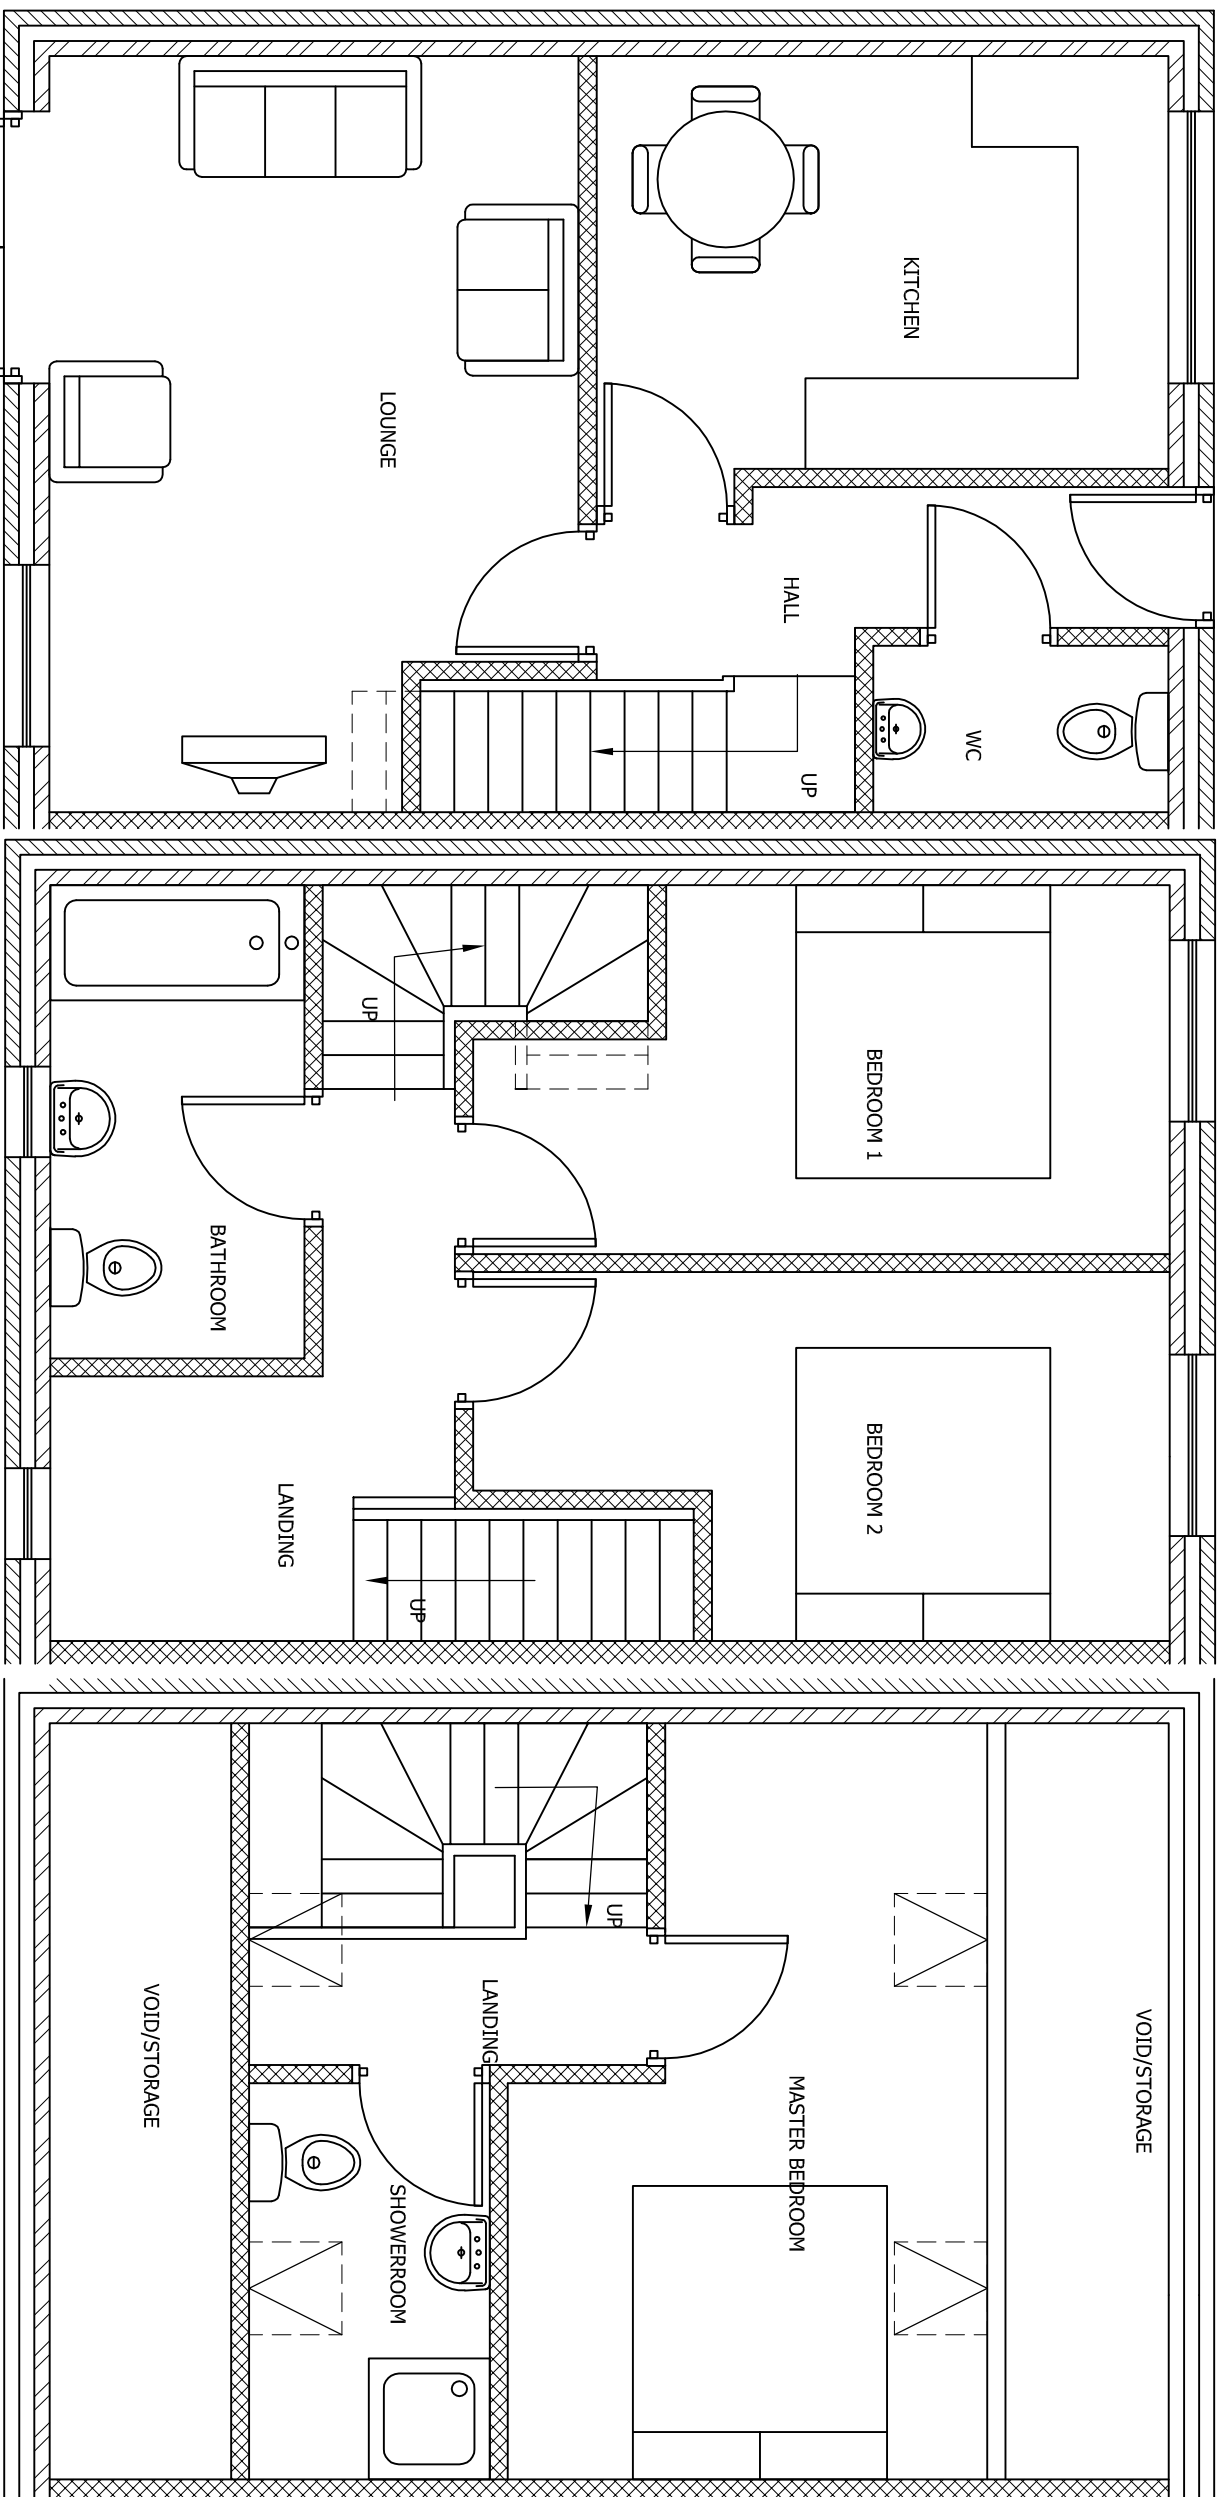

PROPOSED GROUND FLOOR PLAN
SCALE 1:50 AT A3

PROPOSED FIRST FLOOR PLAN
SCALE 1:50 AT A3

PROPOSED SECOND FLOOR PLAN
SCALE 1:50 AT A3

DO NOT SCALE: Contractor to check all dimensions and report any omissions or errors

NOTES

A	Revised	By	Date
1	Domers removed	JRB	20/11/57

JRB DESIGNS LTD
166 Churchfield Lane
Barnsley
S75 5EA
Tel: 01226 383542
Fax: 01226 380078
Mob: 07970 541192
Email: joine@jrbdesigns.co.uk
This drawing is copyright. © Jrbdesigns Ltd.

Client
PJC BUILDERS
30 ALLENDALE ROAD
DARTON
BARNSELY

Drawing Title
PROPOSED PLANS
Address
MELVILLE STREET
WOMBWELL
BARNSELY

Project Title:
PROPOSED FIVE NEW TOWN
HOUSES

Purpose of Issue:
PLANNING

Drawing Status
FIRST ISSUE

Scale at A3	Drawn By	Date
AS SHOWN	JRB	22/09/2009
Checked By	PC	22/09/2009
Project No.	PJC001	004
Revision	A	

APPROVAL: ☒ INFORMATION ☐ TENDER ☐ CONTRACT ☐ CONSTRUCTION