


Notes

Do not scale from drawing, use figured dimensions only.
All dimensions must be checked and verified on site prior to commencement of work and architect to be notified of any discrepancies.
This drawing is intended to permit overall scheme proposals only and cannot be used for construction purposes without further information.

Rev	Drawn	Checked	Date

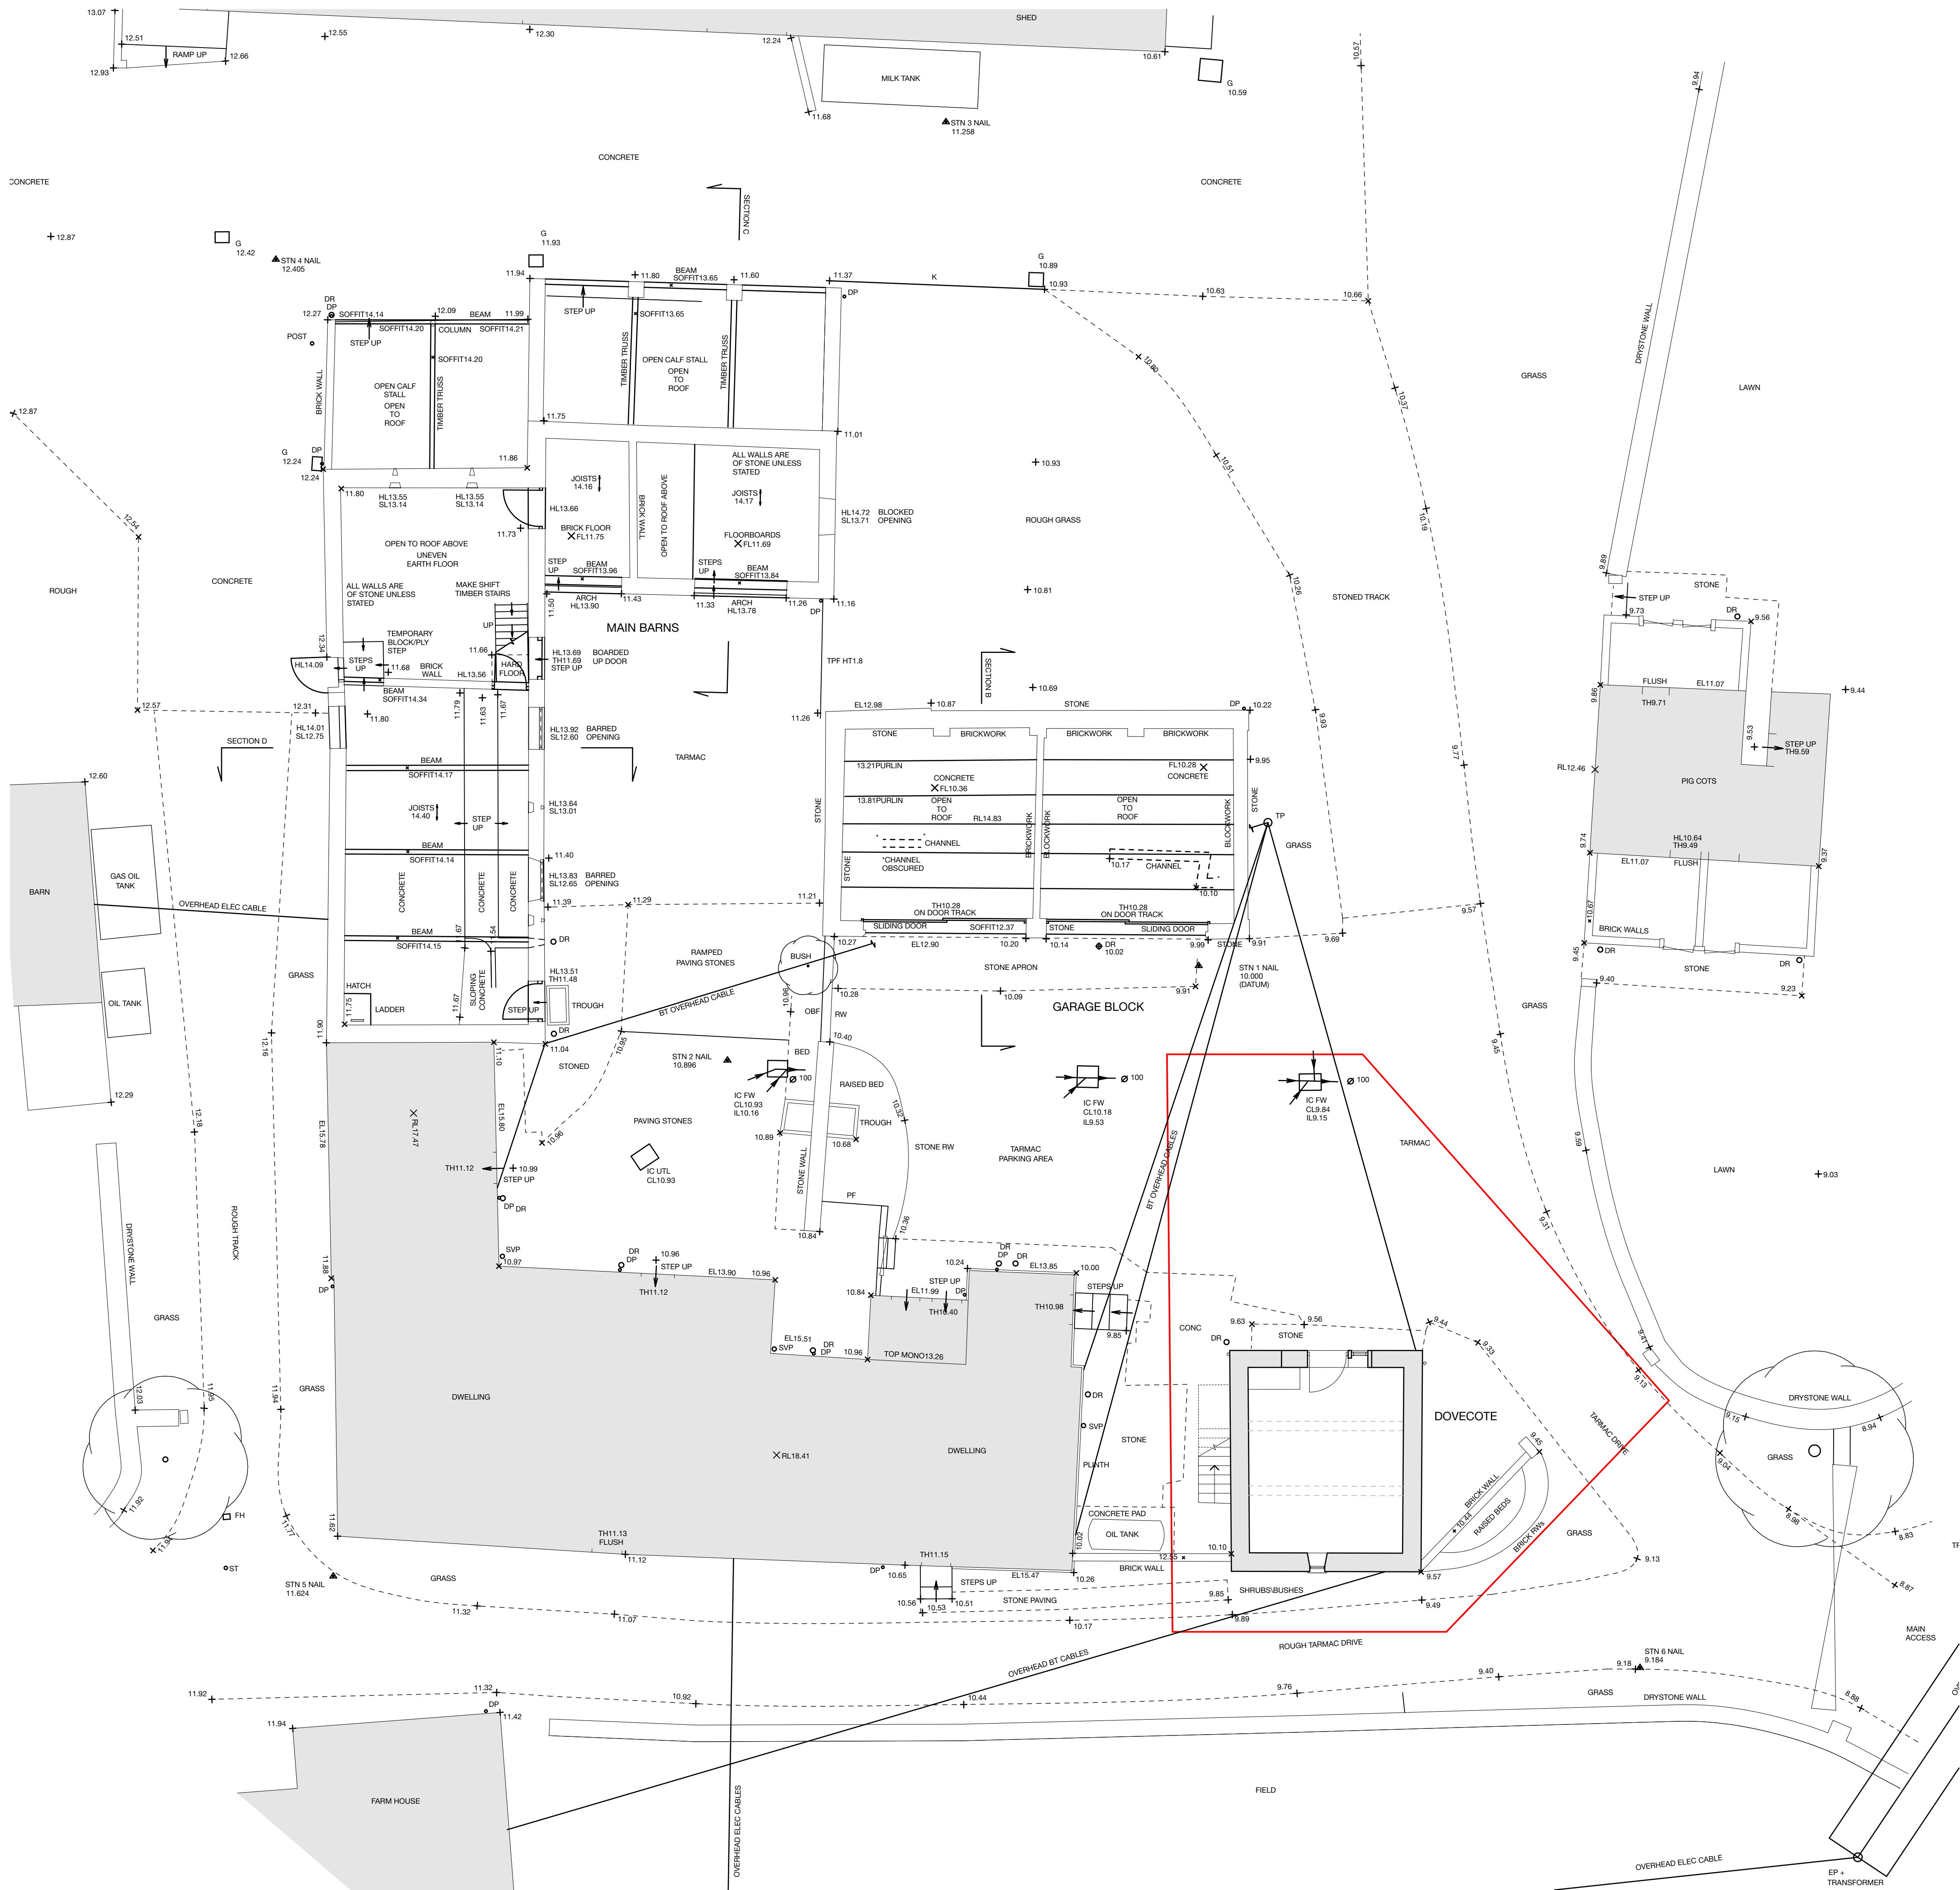

Job Title The Dovecot, Jowett House Farm, Cawthorne, Barnsley, S75 4AS	
Client Jowett House Farms Ltd	
Status Planning	Company AD
Drawing Existing Site Plan	Scale & A1 1:100
Date May 2020	Drawn MH
Drawing No. 3357 (PL) 04	Revision

ONE17
ARCHITECTS & INTERIOR DESIGNERS

The Dyehouse, Armitage Bridge
Huddersfield, West Yorkshire HD4 7PD
T 01484 668 000 F 01484 668 001
E solutions@one17design.com

ONE17DESIGN.COM