




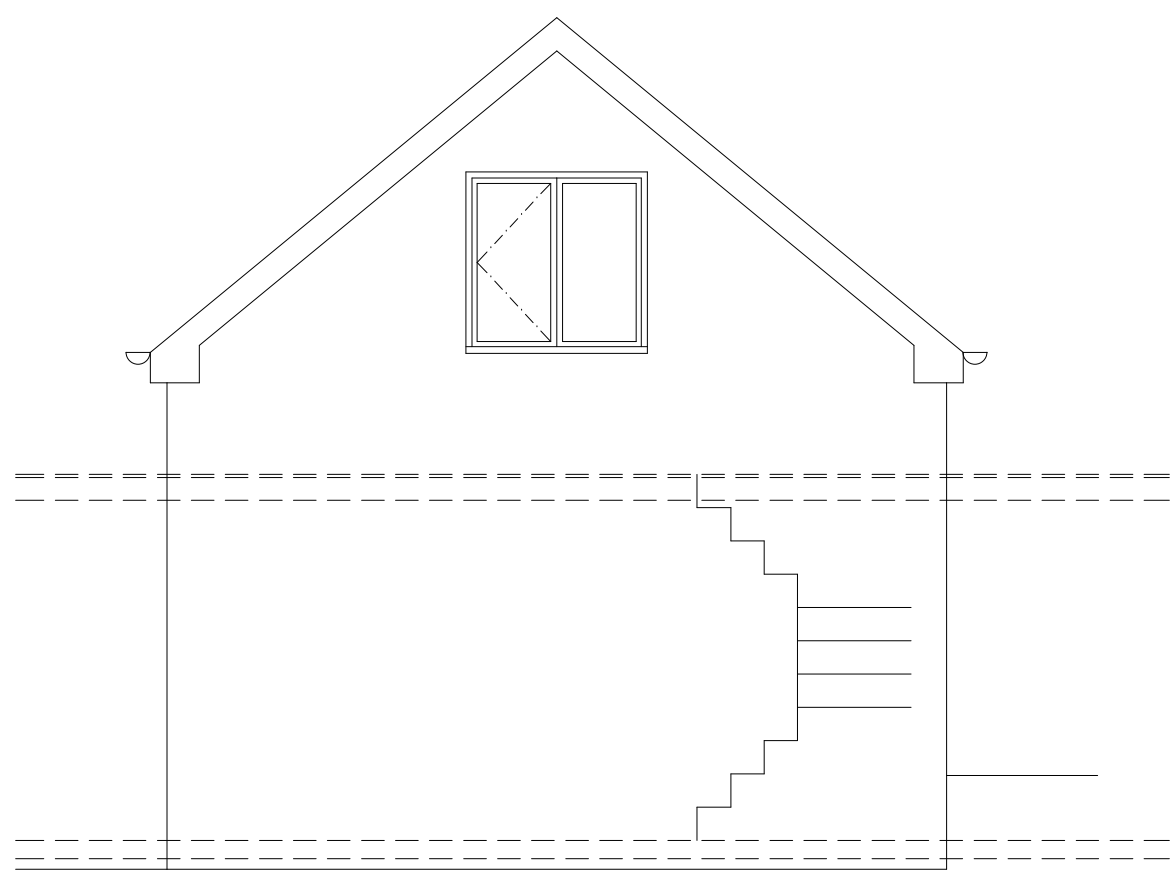


SECTION
SCALE 1:50

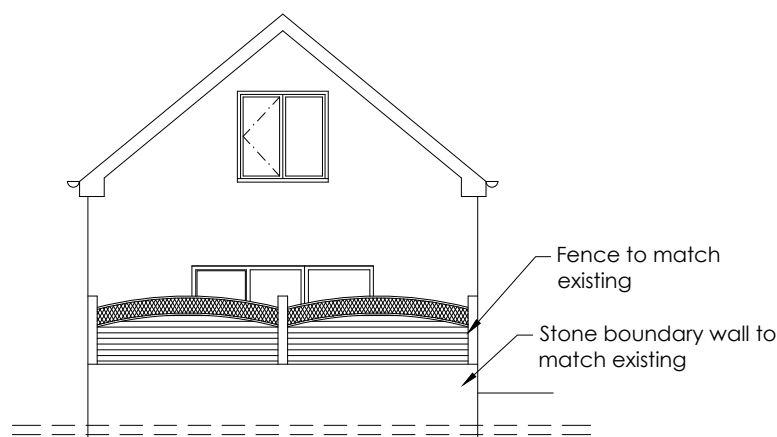


PROPOSED FRONT ELEVATION
(SHOWING BOUNDARY WALL)
SCALE 1:100

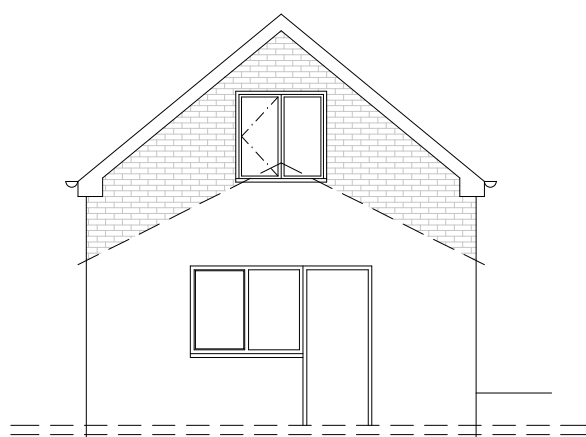


PROPOSED FRONT ELEVATION
SCALE 1:100

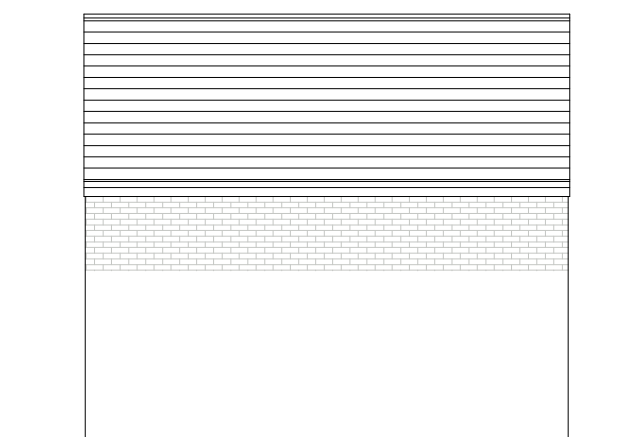


PROPOSED SIDE ELEVATION
SCALE 1:100

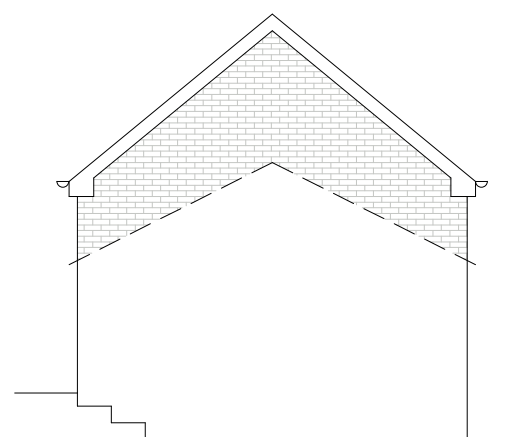


PROPOSED REAR ELEVATION
SCALE 1:100

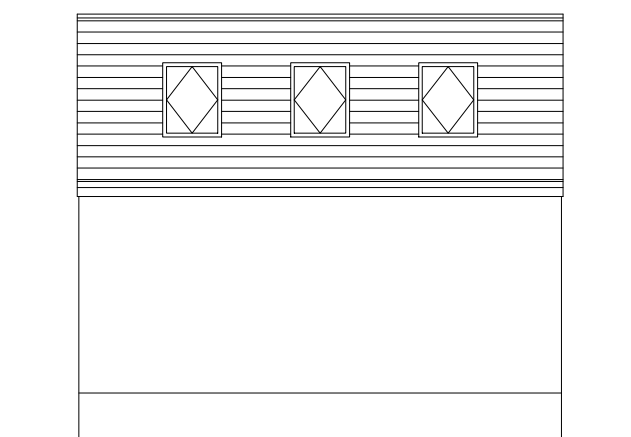


PROPOSED SIDE ELEVATION
SCALE 1:100

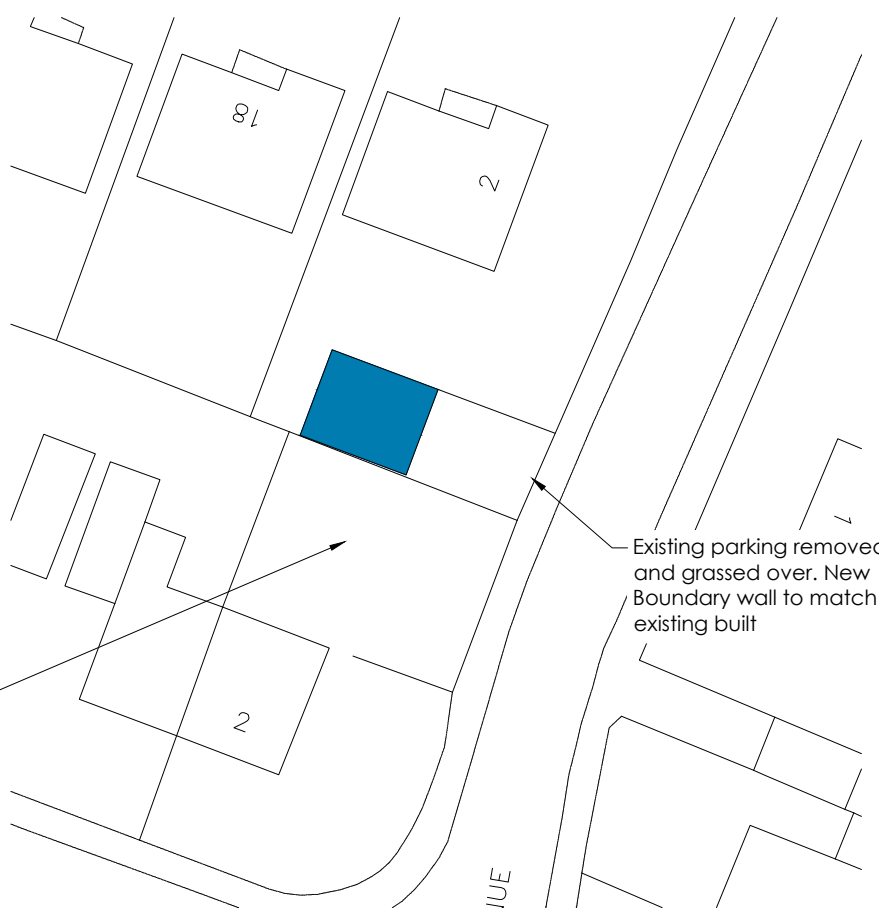


SITE PLAN
SCALE 1:500

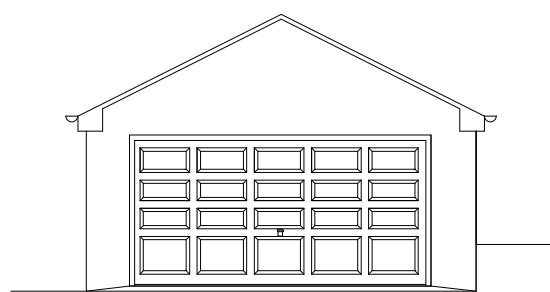


EXISTING FRONT ELEVATION
SCALE 1:100

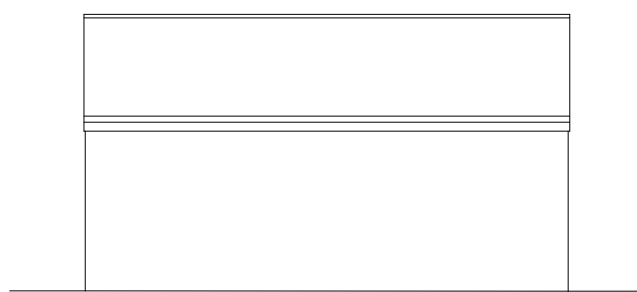


EXISTING SIDE ELEVATION
SCALE 1:100

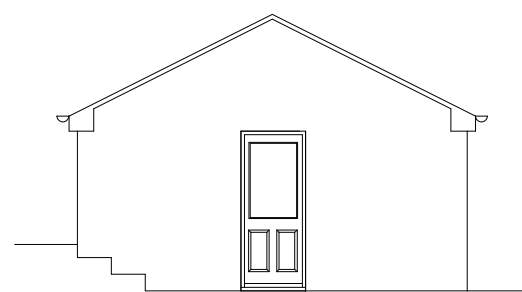


EXISTING REAR ELEVATION
SCALE 1:100

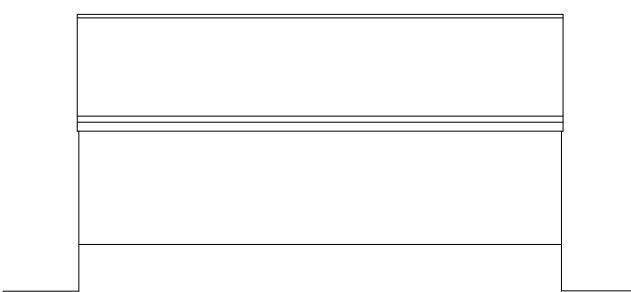


EXISTING SIDE ELEVATION
SCALE 1:100

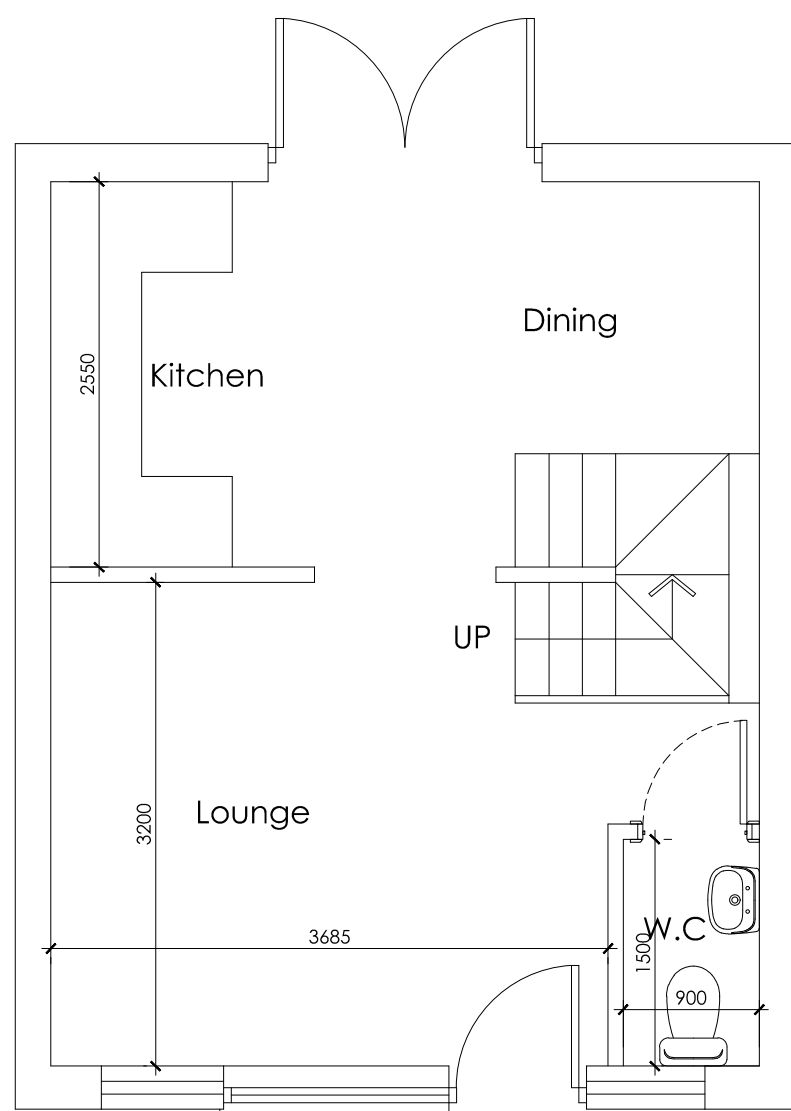

PROPOSED GROUND FLOOR PLAN
SCALE 1:50

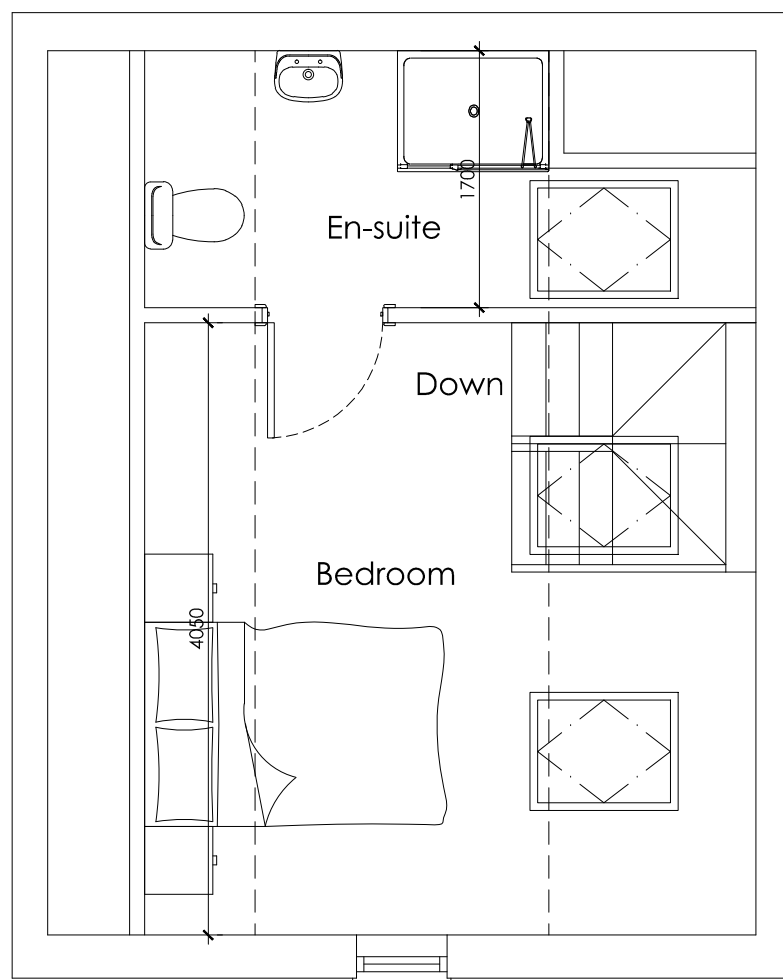

PROPOSED FIRST FLOOR PLAN
SCALE 1:50

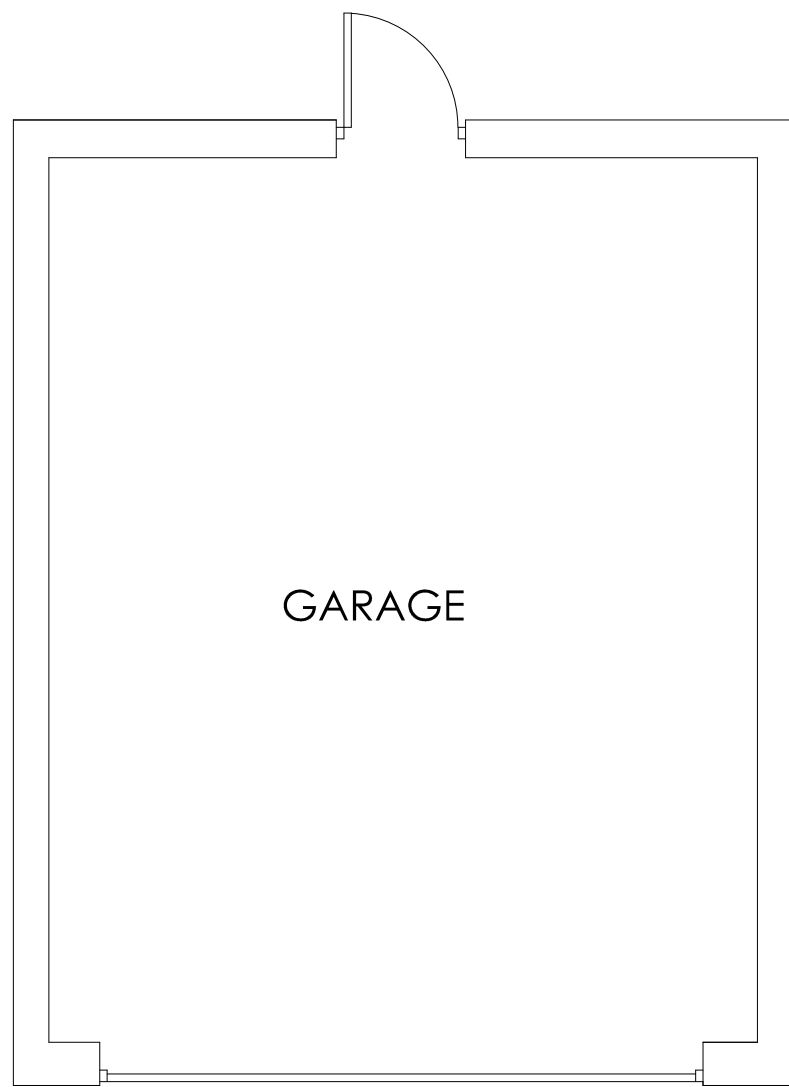

EXISTING FLOOR PLAN
SCALE 1:50



LOCATION PLAN
SCALE 1:1250

			8 MORSTON BUSINESS PARK, WHALEY ROAD, BARUGH GREEN, BARNESLEY. S75 1HQ			Phone: 01226 208482 Fax: 01226 283030 Email: info@whiteaguspartnership.co.uk Web: www.whiteaguspartnership.co.uk					
ARCHITECTURAL SERVICES AND SURVEYORS											
Project.						Client.					
PROPOSED GARAGE CONVERSION 2 ELLISTON AVE, STAINCROSS BARNESLEY, S75 6LN						MR & MRS MELLOR					
Drawing Title.						Date.		Scale.			
PLANS & ELEVATIONS						APRIL 2017		1:50 @ A1			
						Ref.		Dwg. No.	Rev.		
						17-006		01	A		
Date			Suffix	Description		Date			Suffix	Description	
18/05/2017			A	REVISED TO CLIENTS REQUIREMENTS							