



1) This drawing and the design and details depicted thereon are the copyright of Peter Dimberline Chartered Architect.  
2) All dimensions on this drawing are to be checked by the Contractor and any discrepancies are to be reported to the Architect.  
3) Do not scale critical dimensions off this drawing.  
4) Contractor to ensure that all Health & Safety requirements (CDM Regulations) in relation to this project will be complied with.

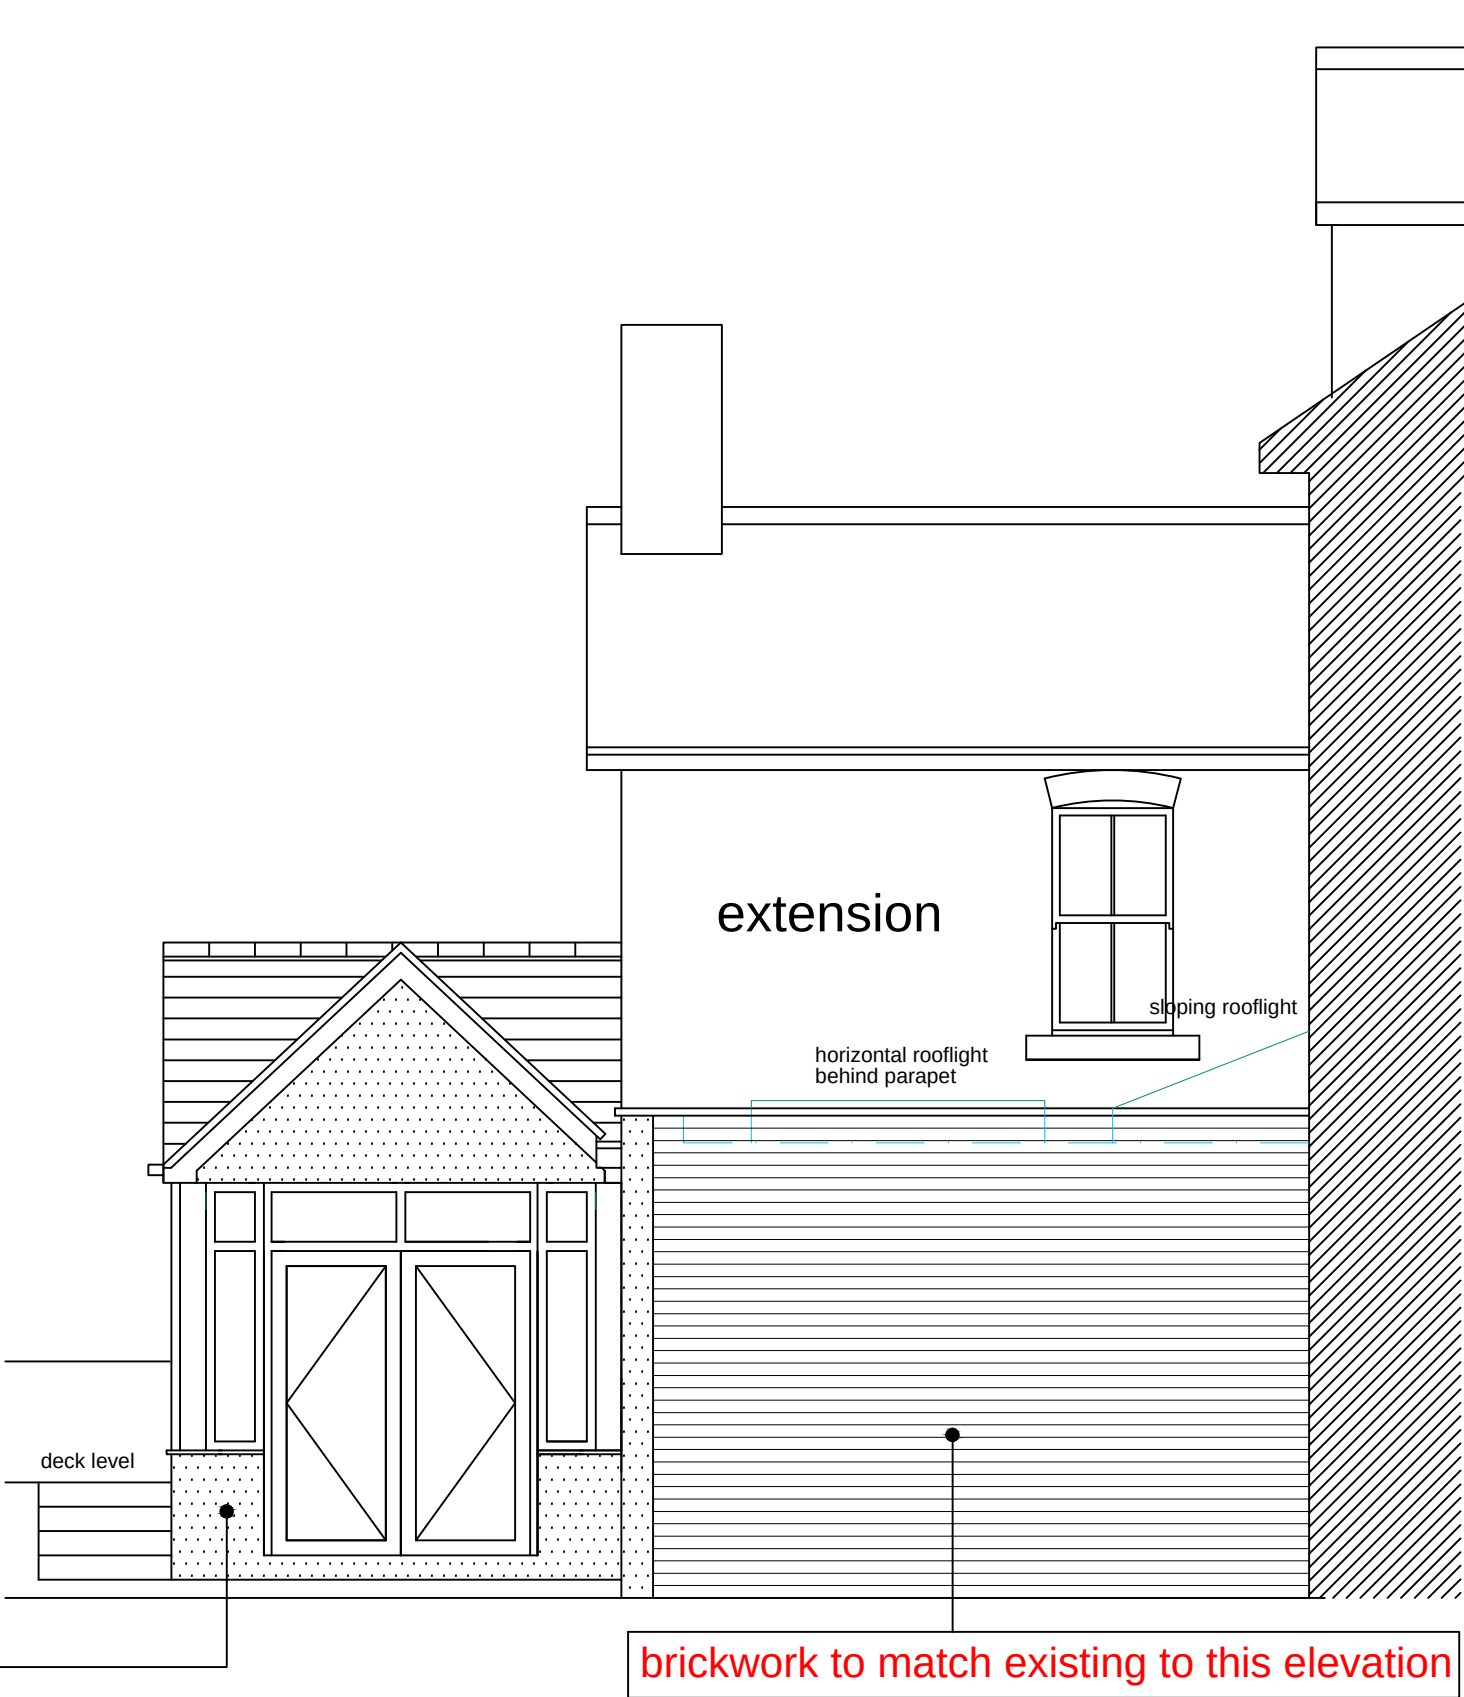


proposed south elevation




proposed east elevation

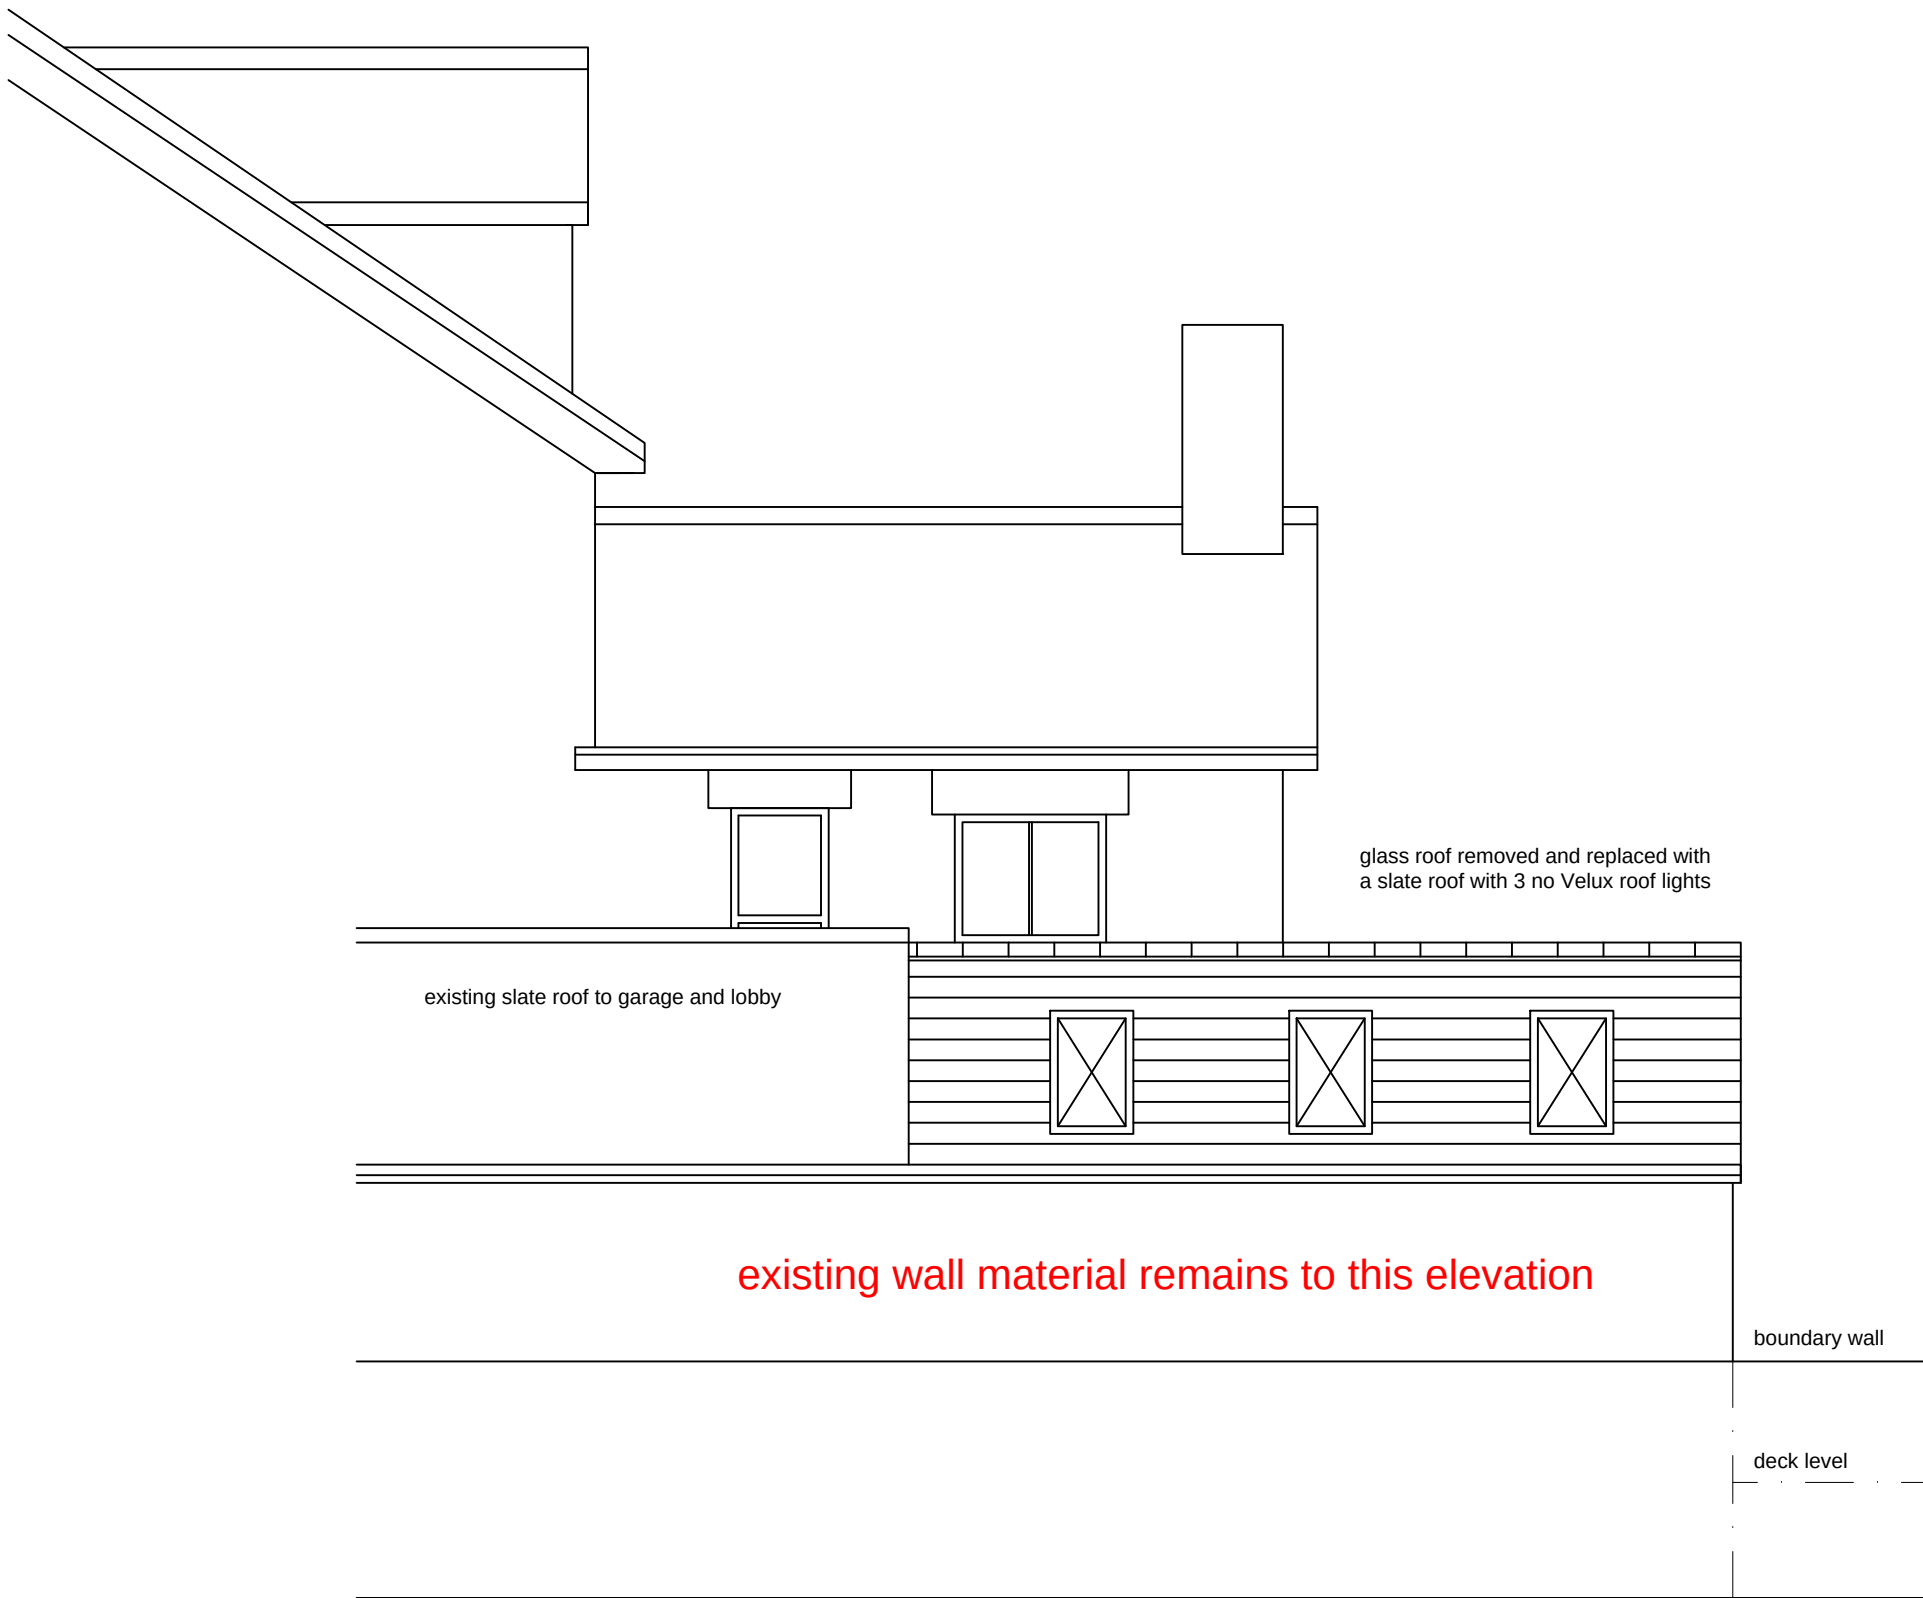


proposed west elevation

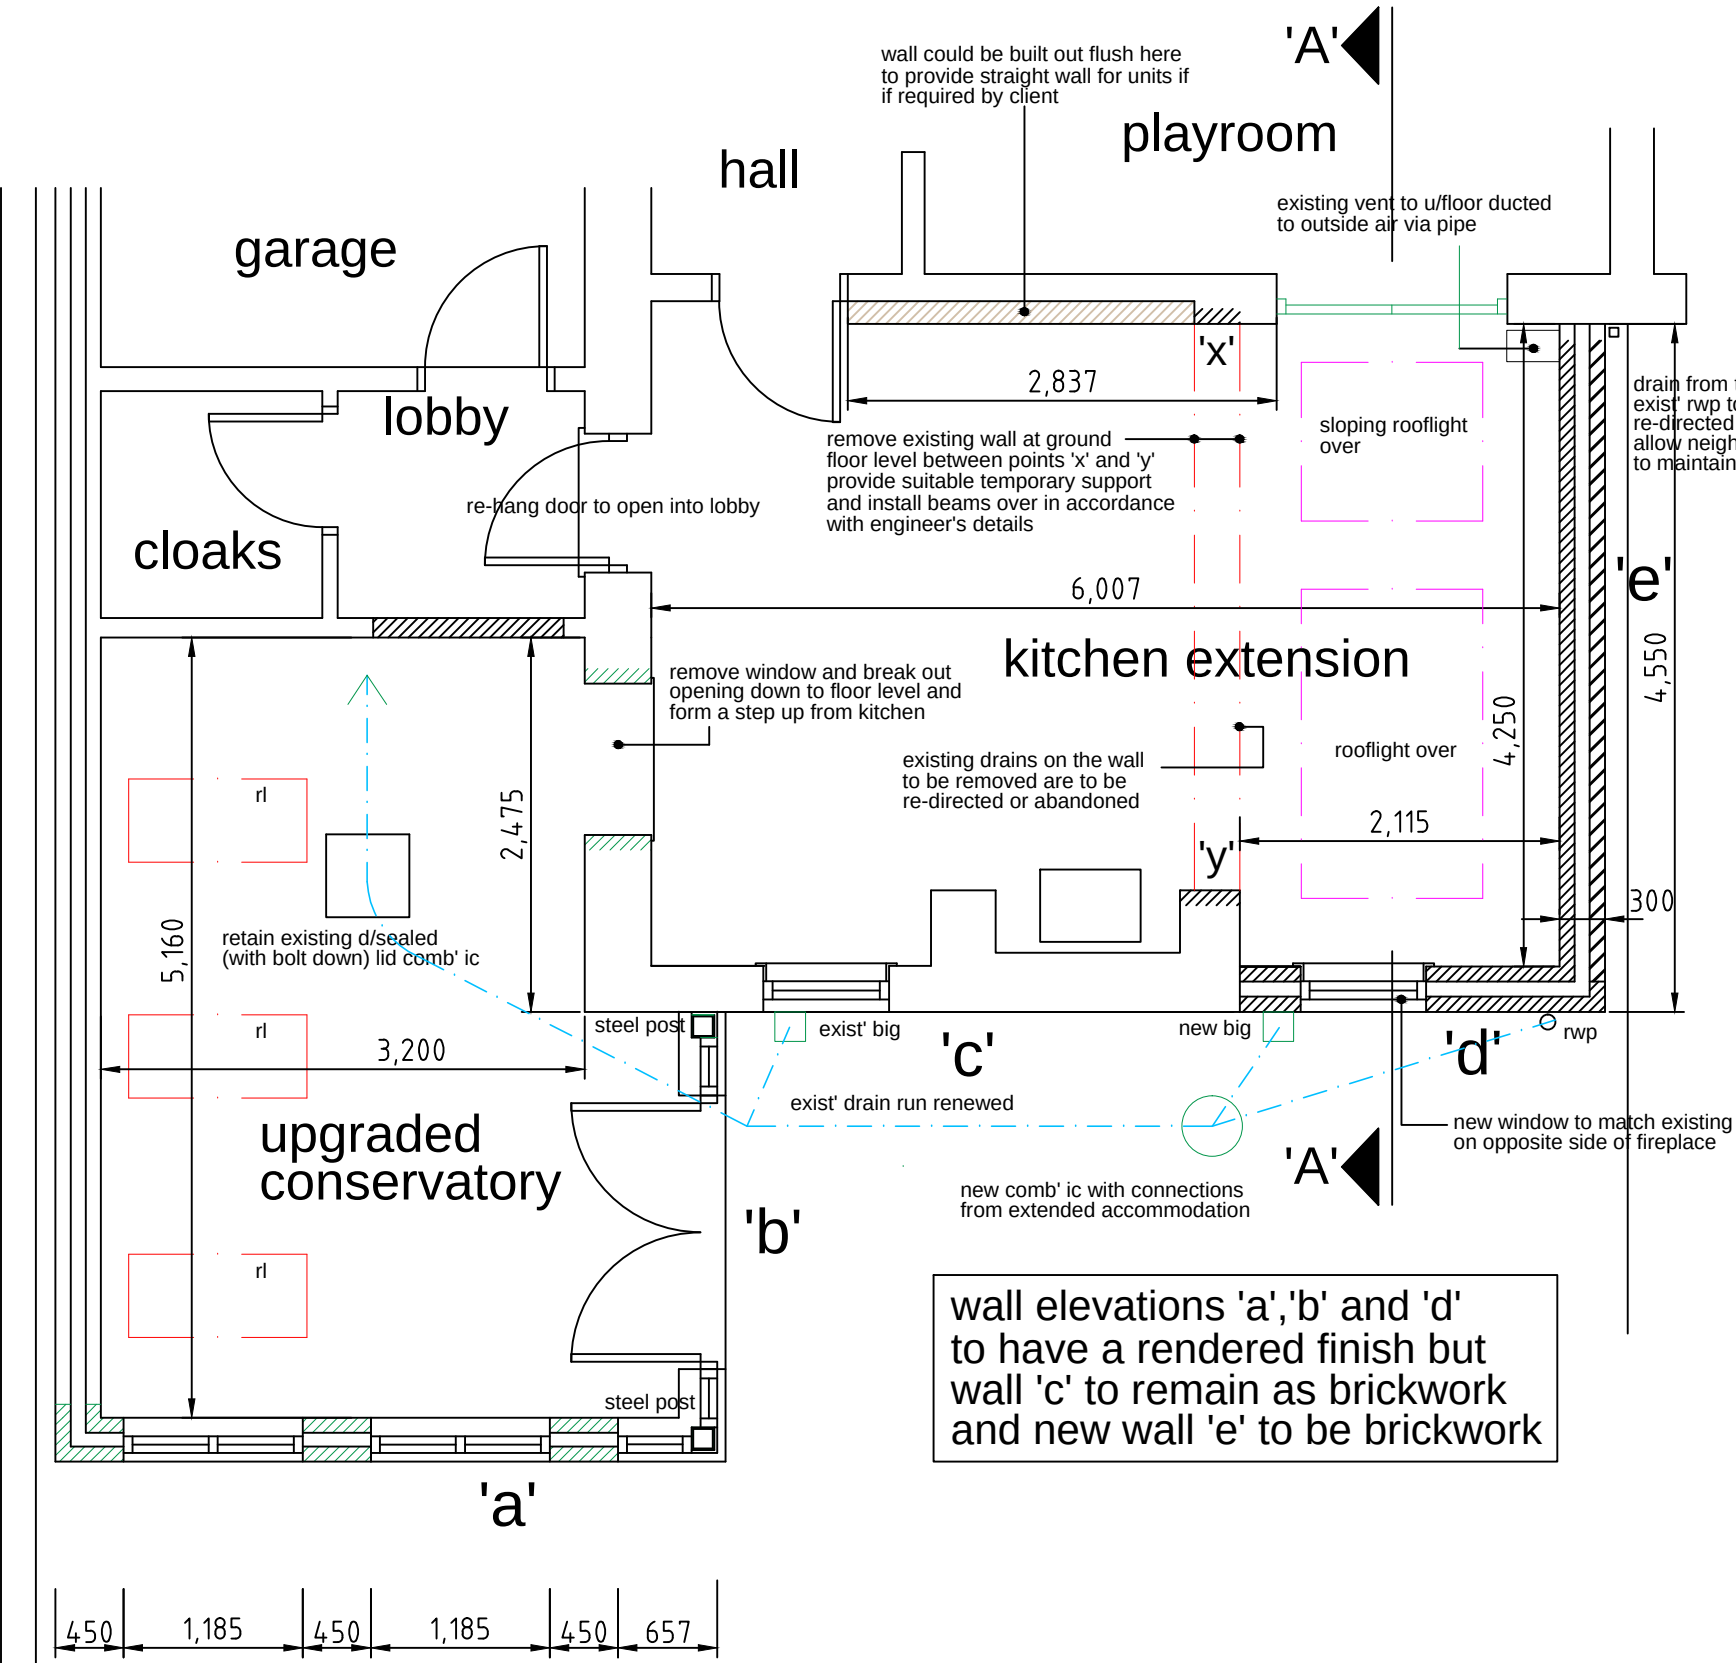

proposed ground floor layout at 1:50

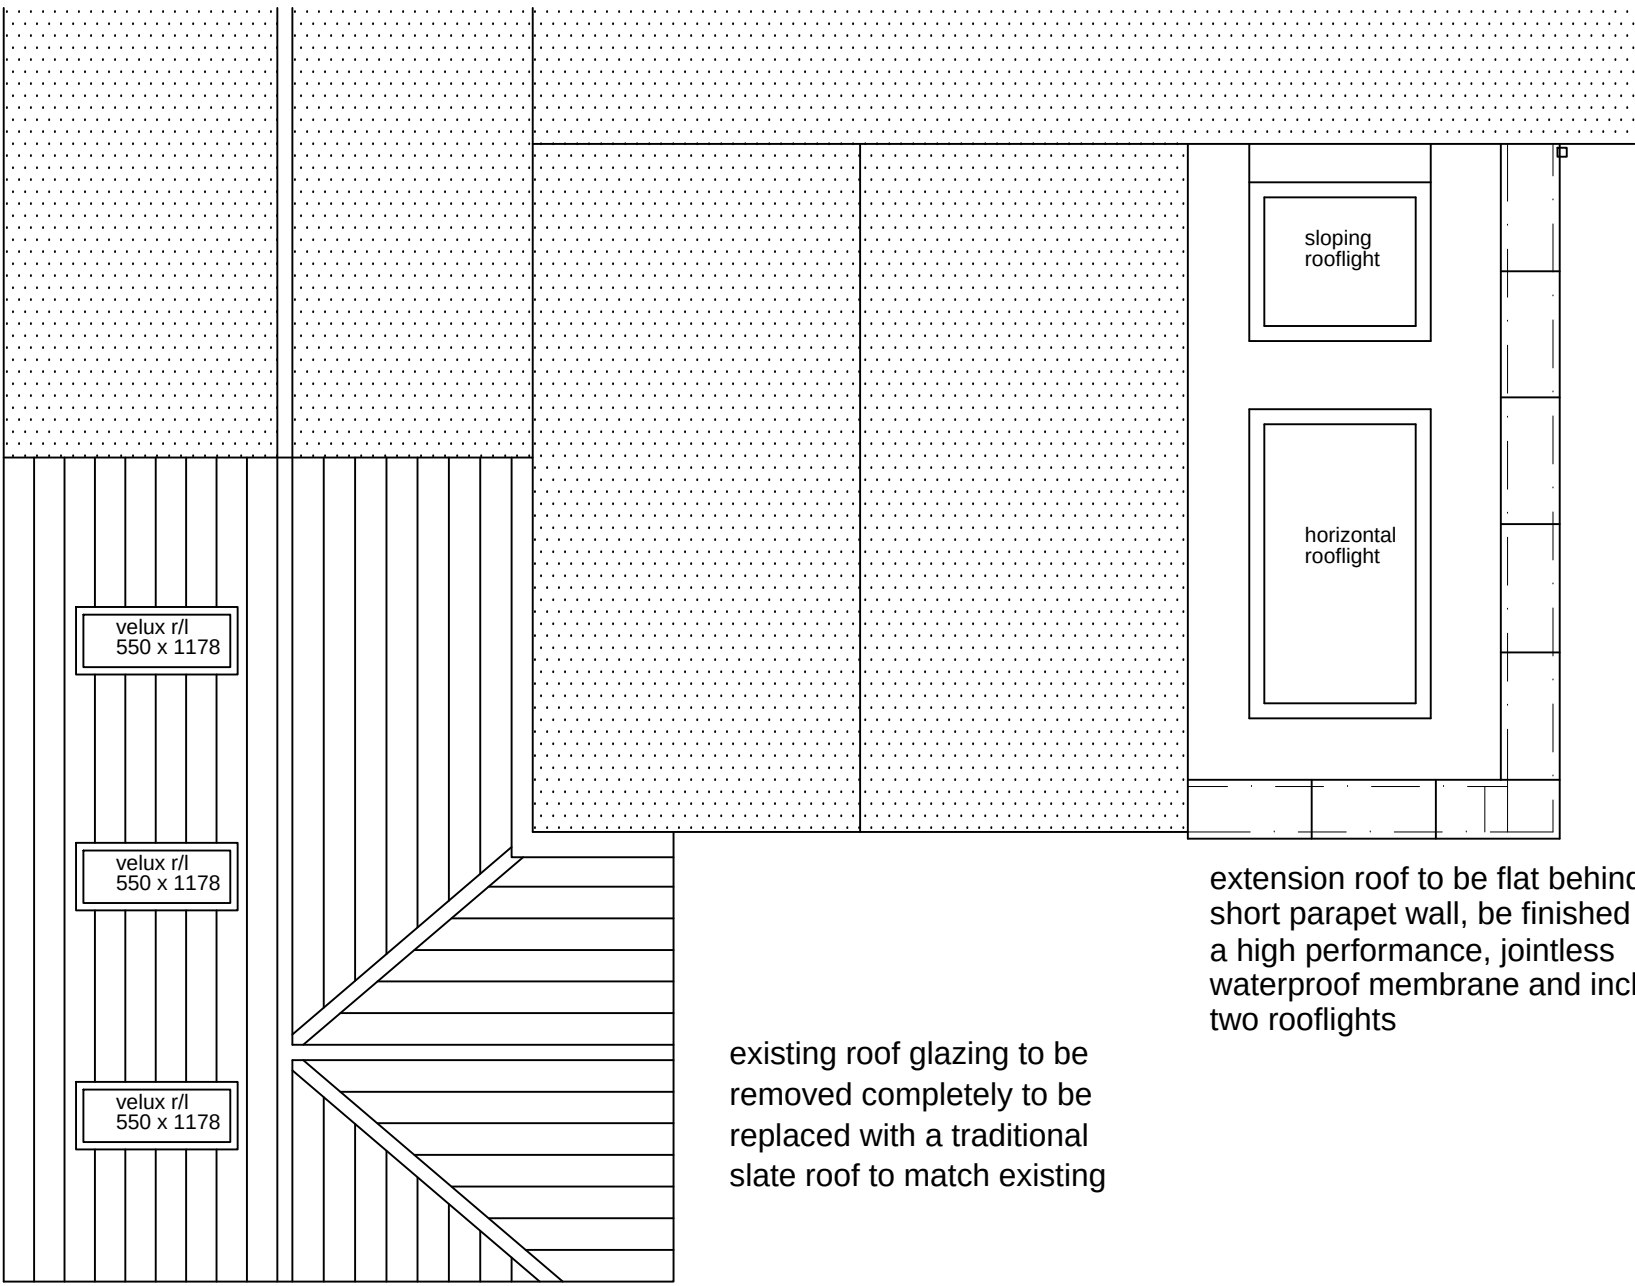

proposed roof layout at 1:50

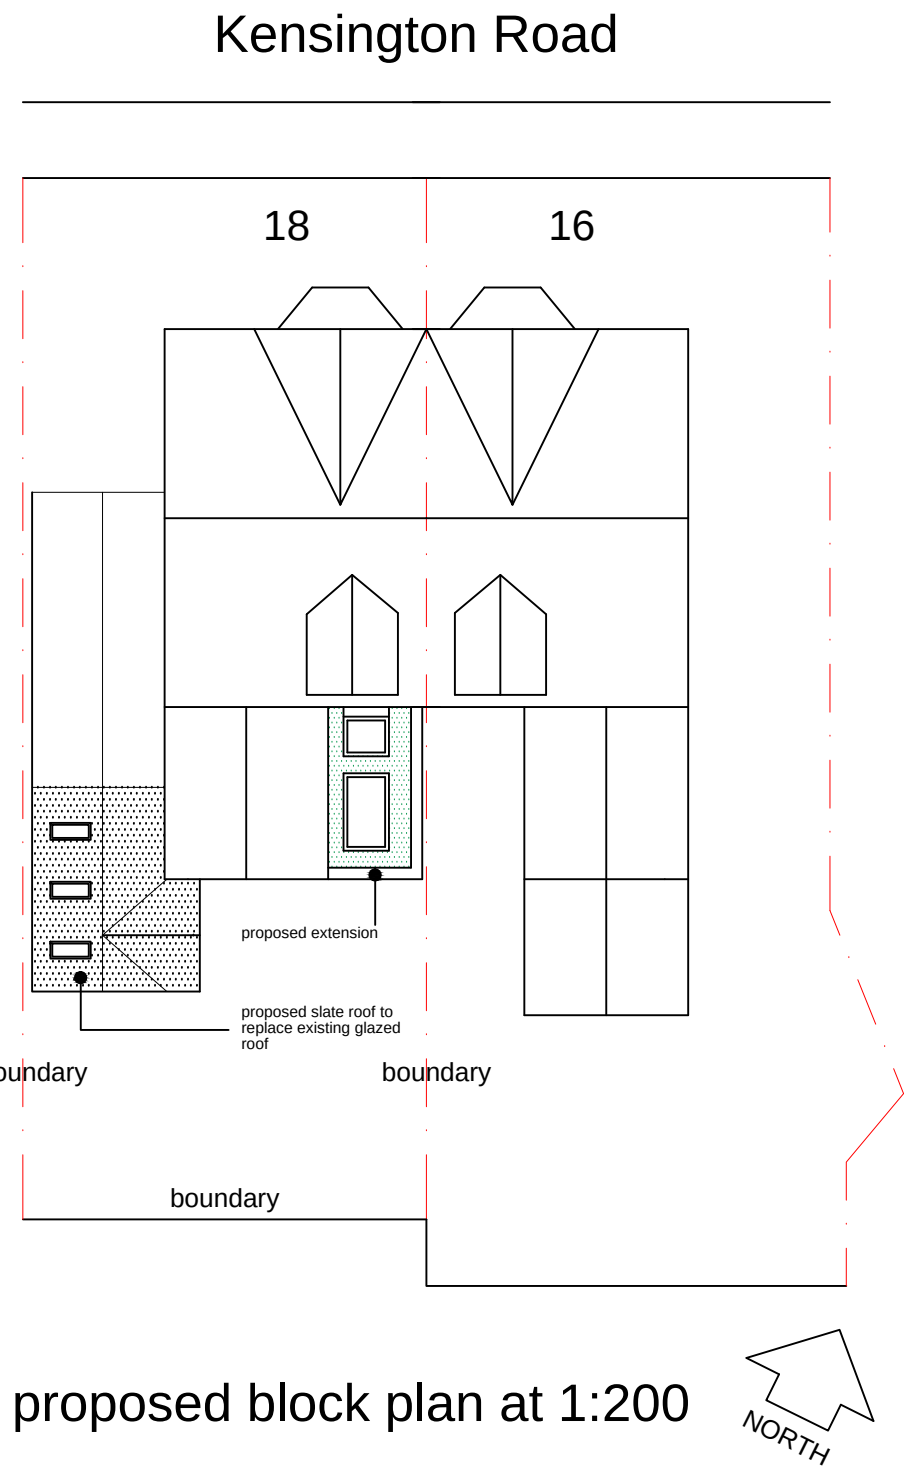

proposed block plan at 1:200

Rev. A. Clarification of external wall materials added.

REVISIONS

**PETER DIMBERLINE** Dip Arch, RIBA  
**CHARTERED ARCHITECT**

2 TIPSEY COURT, STAINCROSS  
BARNSELY, S75 6FZ

tel/fax ( 01226 ) 390947  
email: pdimberline@tiscali.co.uk

CLIENT  
Mr and Mrs Price

PROJECT  
Proposed upgrade of conservatory  
and erection of a 'side return' extension

LOCATION  
18 Kensington Road,  
Barnsley

DRAWING  
Proposed details

SCALES 1:50 DATE Dec' '18

DRWG No. 2018/11/02

REV. A

DRAWN BY

PD