




ELEVATION A

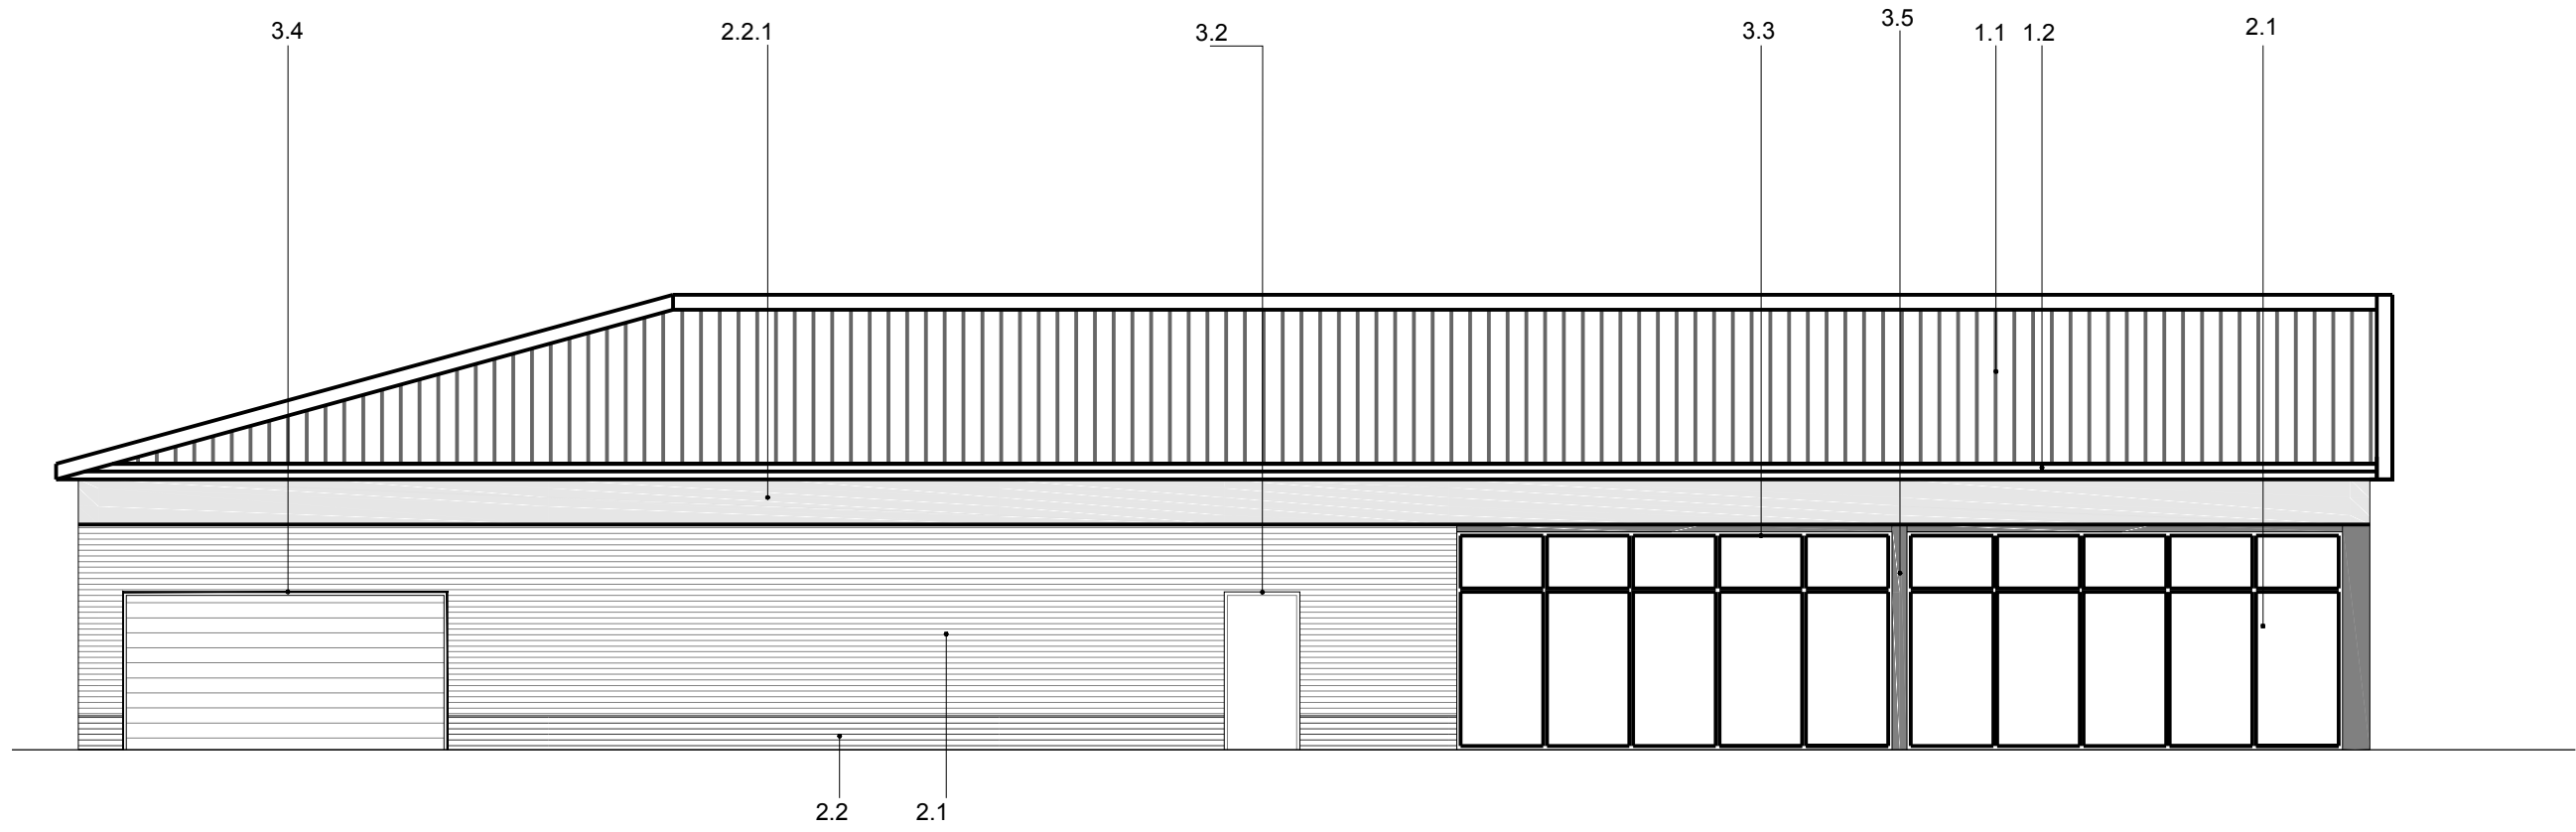


ELEVATION B

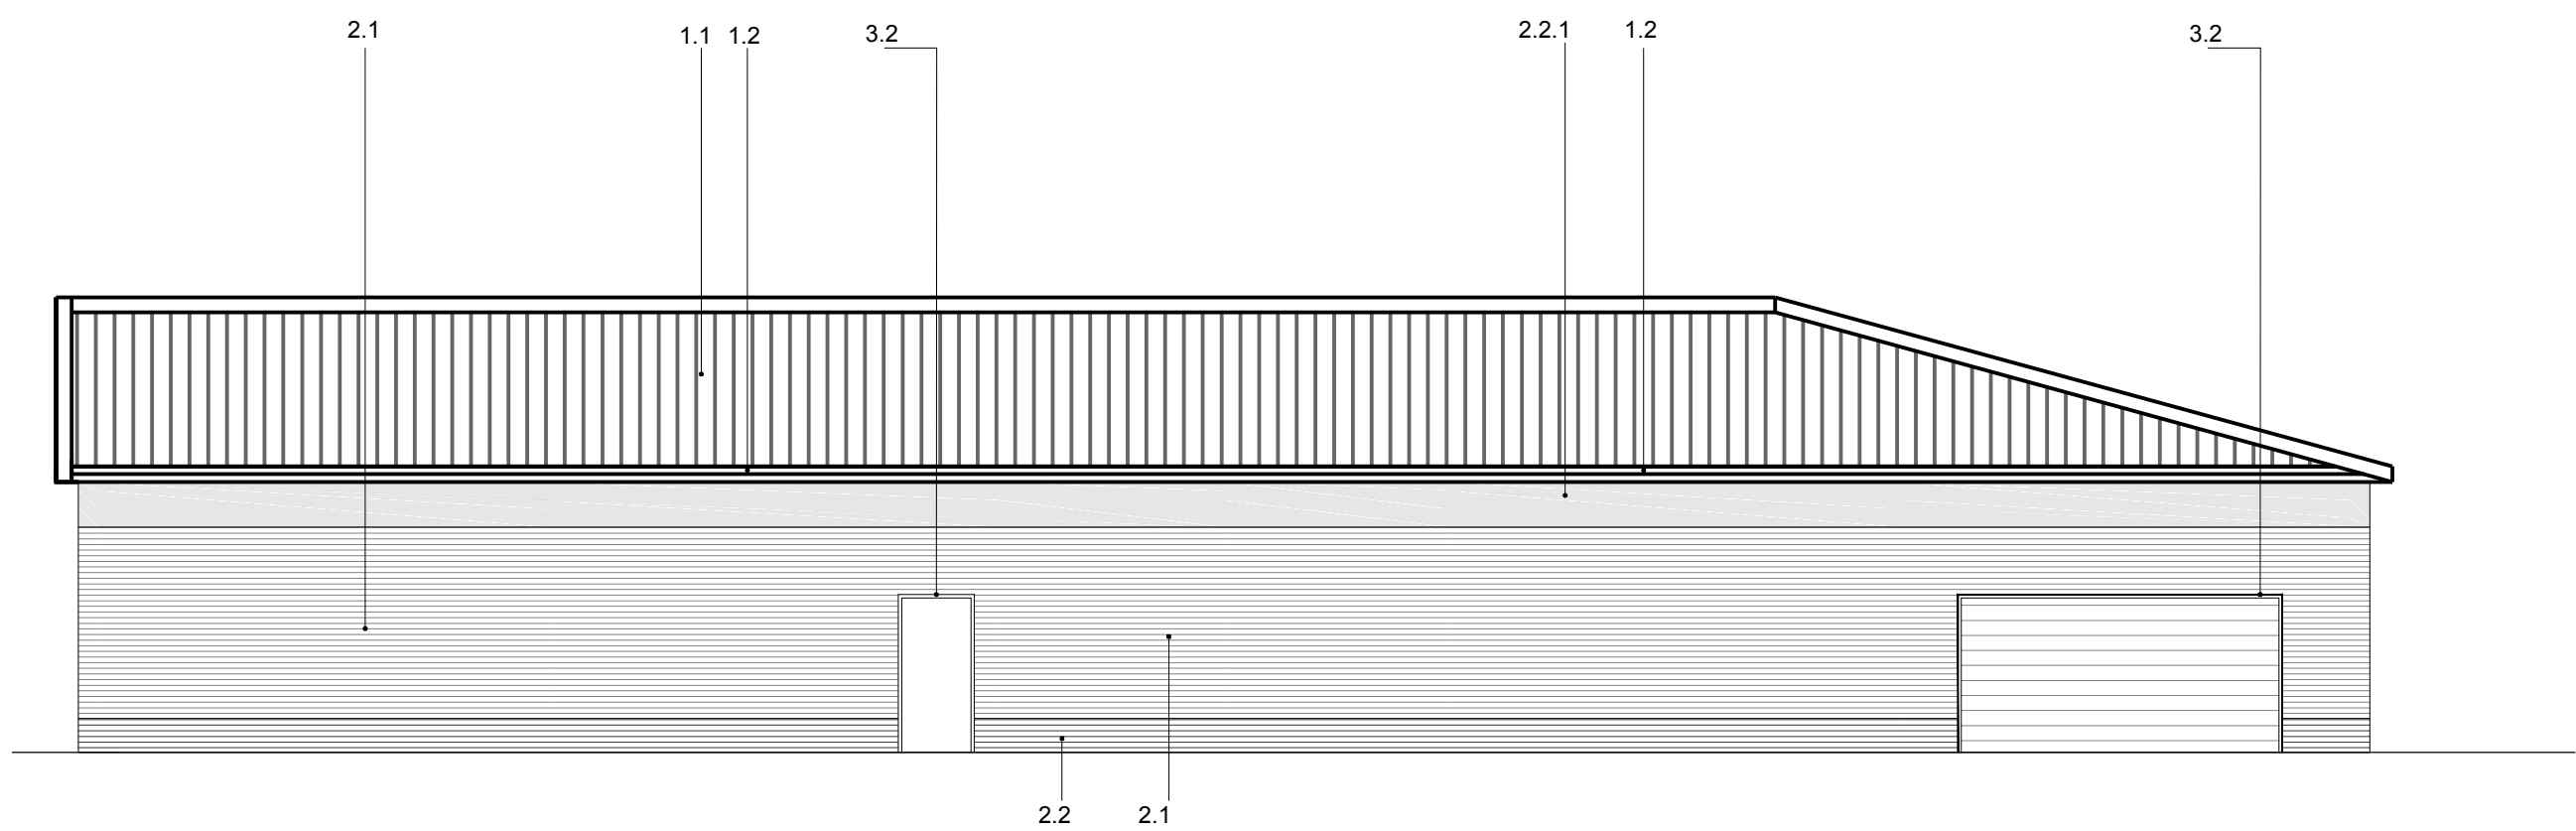


ELEVATION C

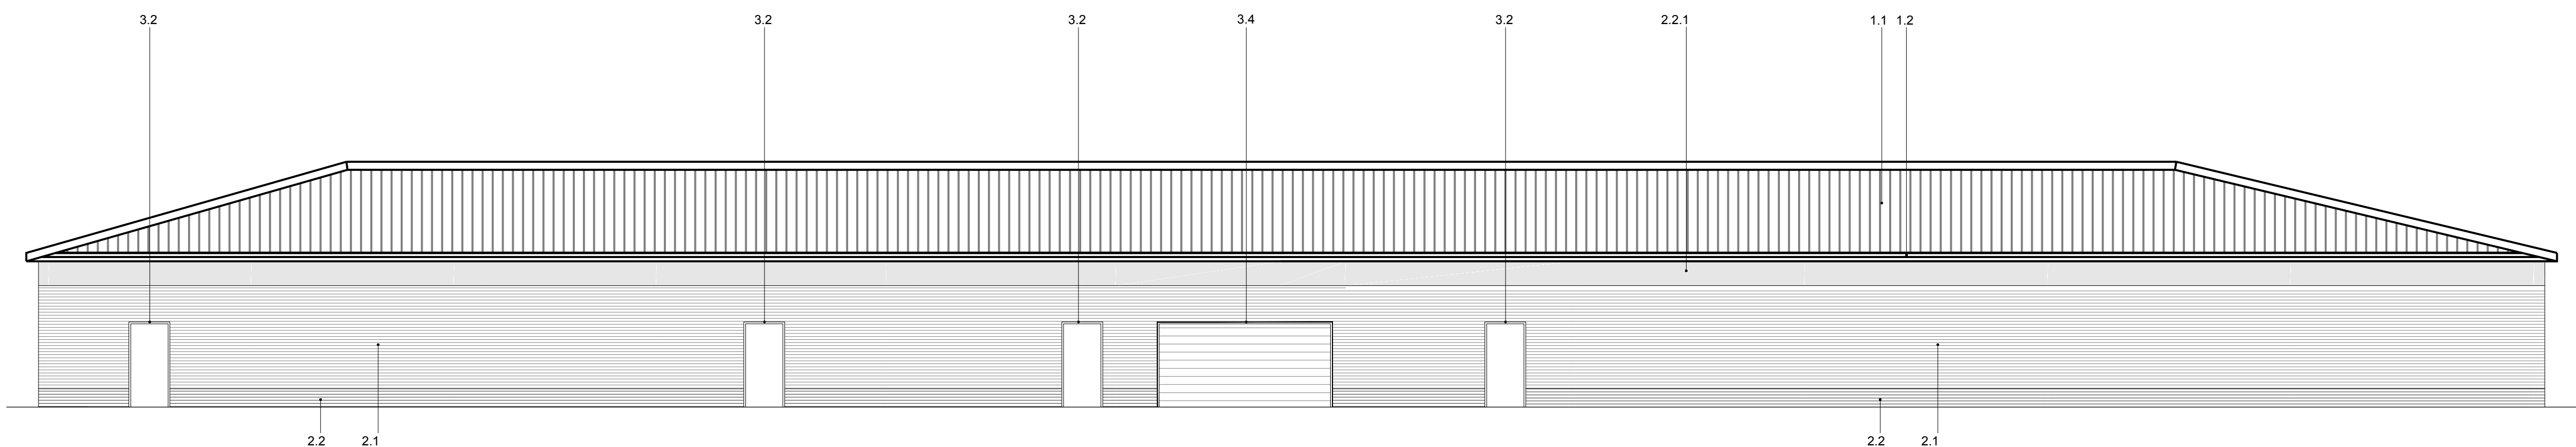


ELEVATION D

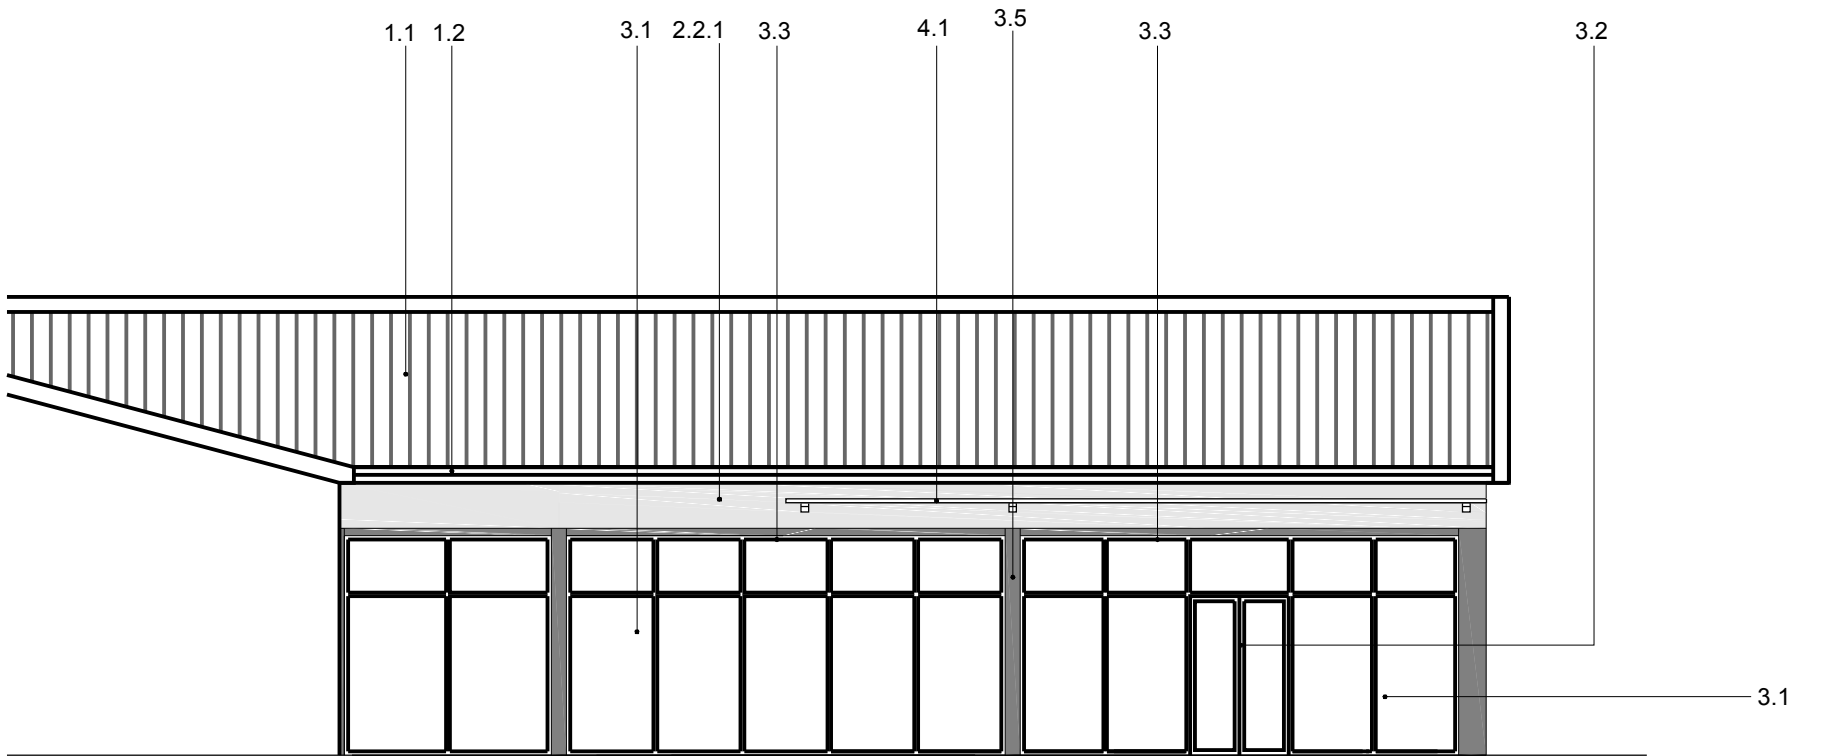


ELEVATION E

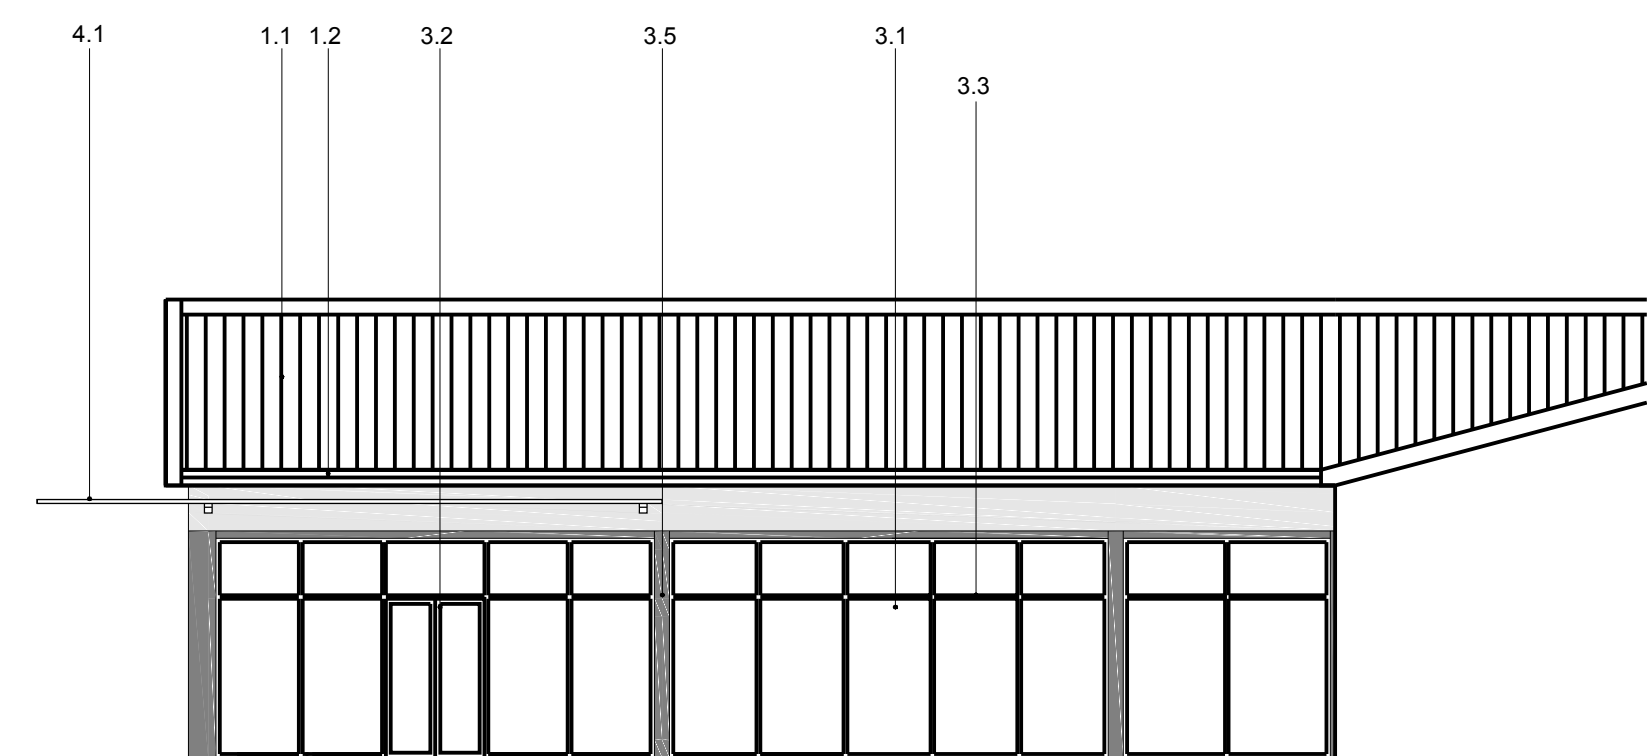

ELEVATION F

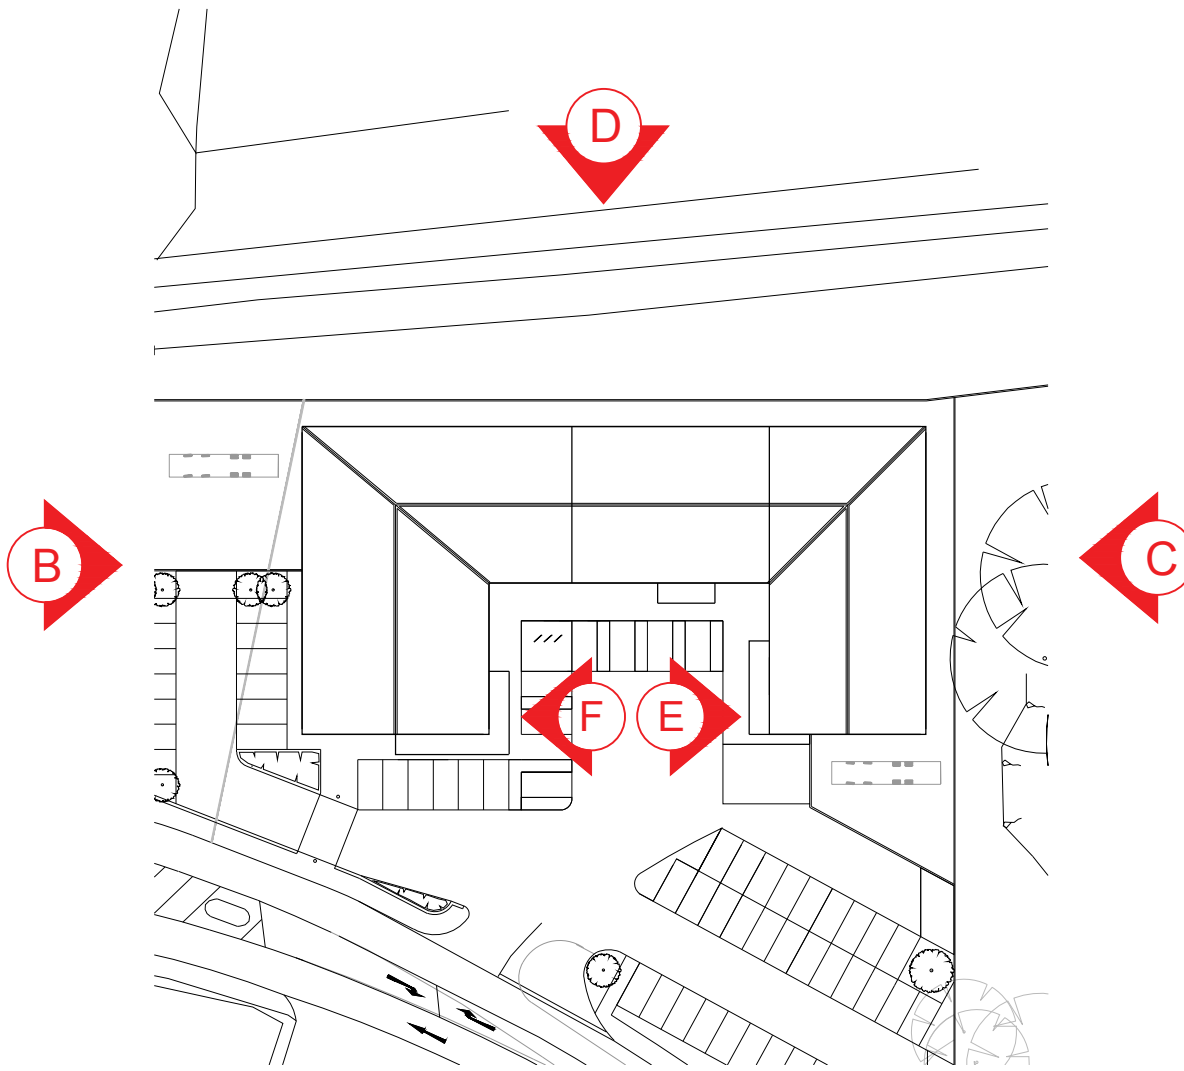

SITE PLAN @ 1:750

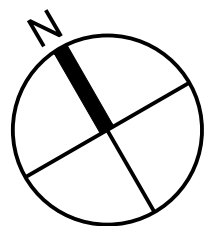

MATERIALS:


- 1.0 Roof
- 1.1 Composite Panel - Grey
- 1.2 Fascia, Press Metal Silver
- 2.0 Walls
- 2.1 Red Brick
- 2.2 Charcoal Brick
- 2.2 Composite TRESPA Panels - two tones:
 - 2.2.1 Dark
 - 2.2.2 Light
- 3.0 Windows and Doors
- 3.1 Glazing
- 3.2 Polyester Powder Coated aluminium doors - dark grey
- 3.3 Polyester Powder Coated aluminium frame - dark grey
- 3.4 Polyester Powder Coated roller door- dark grey
- 3.5 Press Metal Boxing to encase columns - Polyester Powder Coated - dark grey
- 4.0 Miscellaneous
- 4.1 Steel Canopy with Safety Glass
- 4.2 Signage, size and contents to be determined.

NOTE:

DRAWING TO BE READ ALONGSIDE
DRAWING NR 3R11-0-310 + ADDITIONAL
PLANNING DRAWING INFO.

D	12/05/16	Design of elevations updated.	JC	CY
C	06/05/16	Elevations amended to reflect the latest design	JC	CY
B	06/02/15	Amendments made to notes	AD	AD
A	12/01/15	OS proposal layout	AD	AD
REV	DATE	DESCRIPTION	DRW	CHK

MICHAEL HYDE AND ASSOCIATES LIMITED
chartered architects

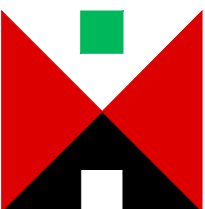

MANCHESTER ☐ SHEFFIELD ☒

51 BARTON ARCADE ABBEY HOUSE
DEANSGATE 11 LEOPOLD STREET
MANCHESTER M3 2BJ SHEFFIELD S1 2QY
TEL 0161 834 1018 TEL 0114 2727123
FAX 0161 834 4798 FAX 0114 2753043
Manchester@MHA Sheffield@MHA
architects.com architects.com

PROJECT TITLE	ALDHAM BRIDGE, WOMBWELL LANE BARNESLEY
DRAWING TITLE	PROPOSED ELEVATIONS
DRAWING PURPOSE	PRELIMINARY
DRAWN / CHECKED	JJ / AD
DATE	MARCH 2014
SCALE	1:100 @ A1
JOB No	3R11
DRAWING No	3R11-0-300
STATUS	S2
REVISION	D