




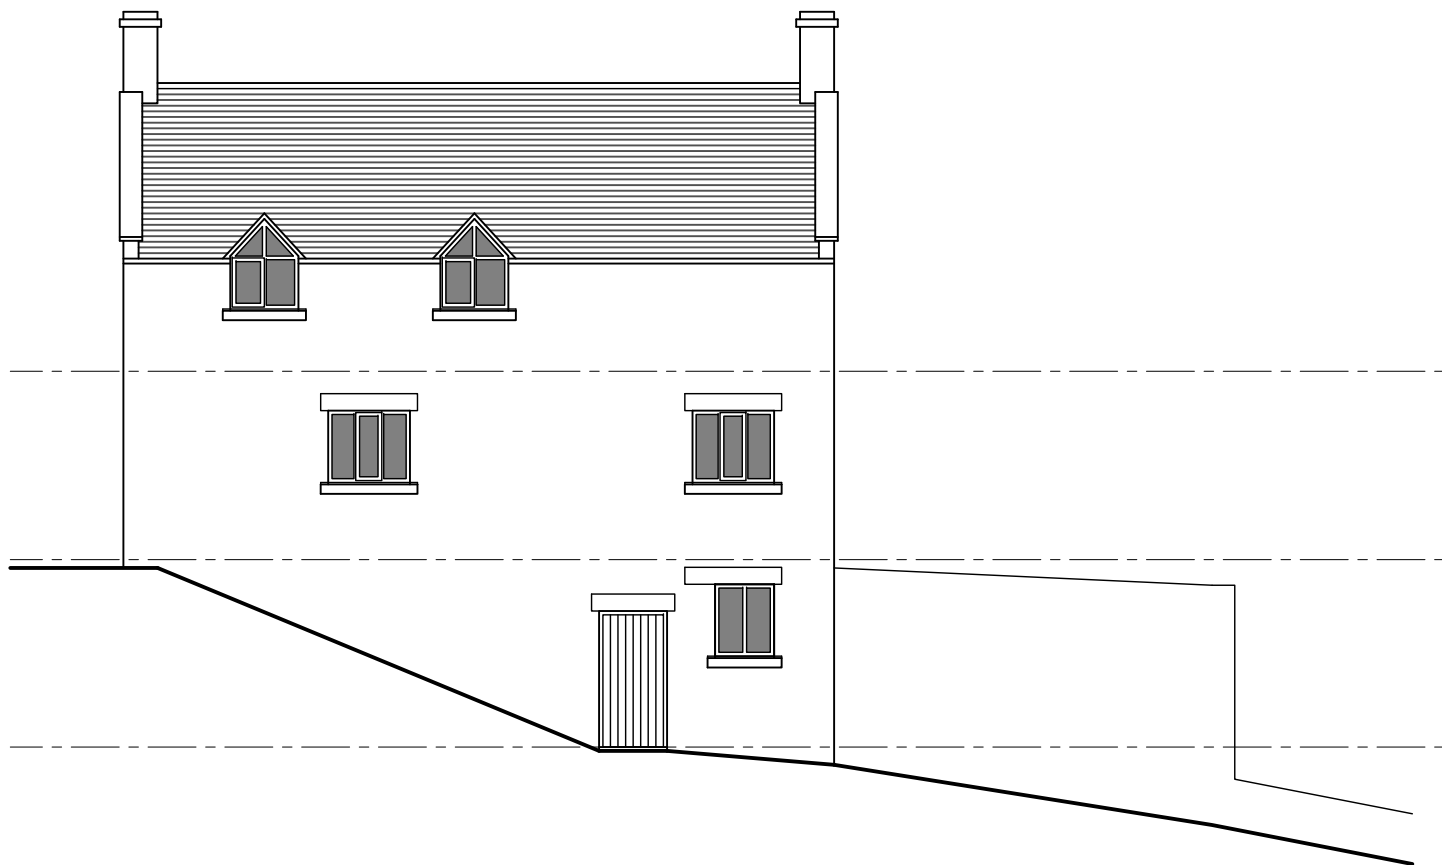

SOUTH ELEVATION

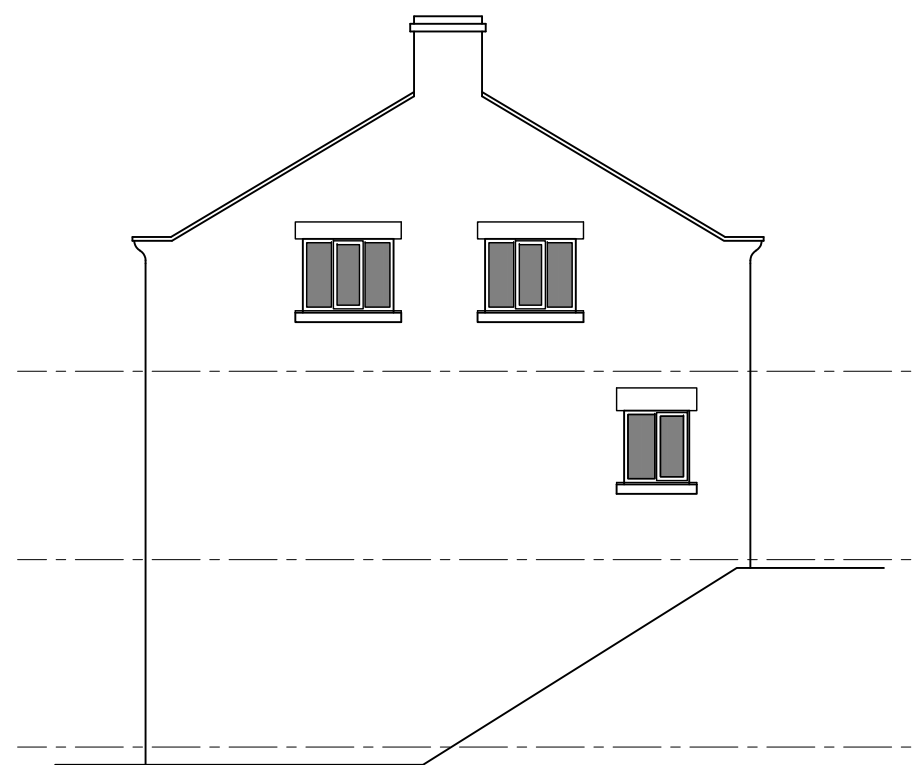

EAST ELEVATION

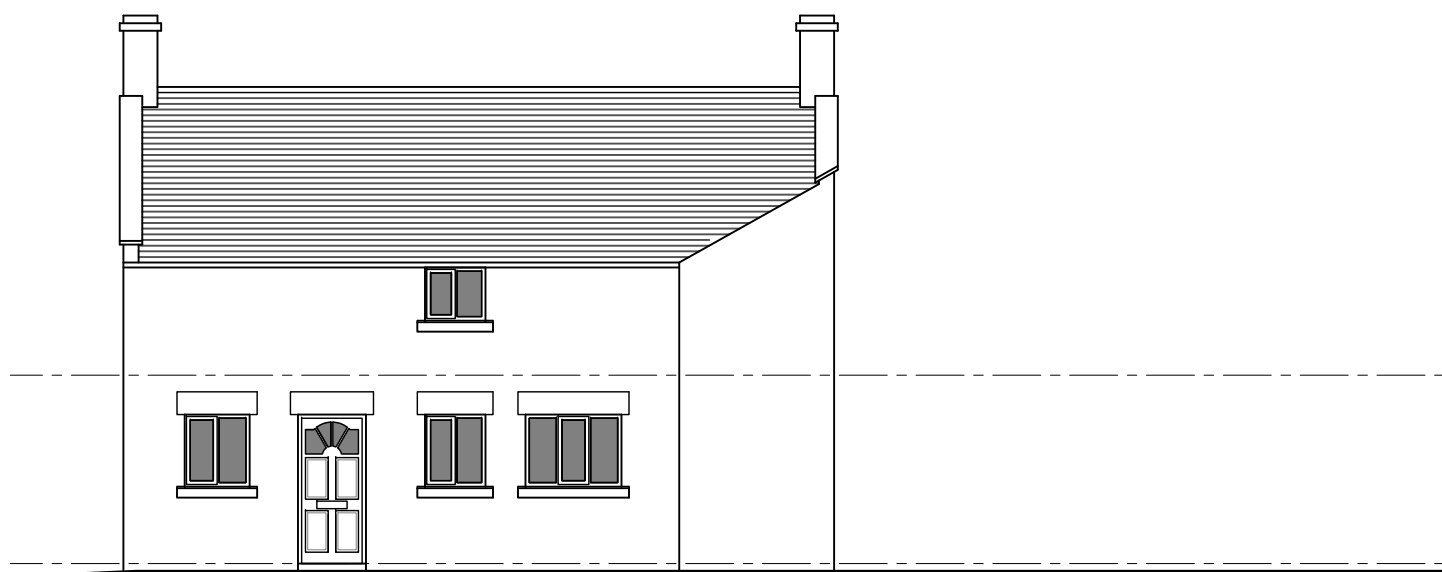


NORTH ELEVATION



WEST ELEVATION

Notes

Revisions

 

PLANNING

Birkett Cole Lowe
ARCHITECTS

HAWK WORKS
105A MARY STREET
SHEFFIELD S1 4RT
tel 0114 275 7260
fax 0114 275 7254
bclarchitects@btconnect.com

Client

MR. & MRS. PENNINGTON
FORGE CROFT, FORGE LN
WORTLEY S35 7DN

Project

PROPOSED EXTENSION

Drawing

ELEVATIONS AS EXISTING

Scale 1:100@A3 By NJC Date 29.01.13

Number
3518(0-03)