


- NOTES**
- All dimensions and levels are to be checked on site.
 - Any discrepancies are to be reported to the architect before any work commences.
 - The drawing shall not be scaled to ascertain any dimensions. Work to figure dimensions only.
 - The drawing shall not be reproduced without express written permission from AEW.
 - Title, overall drawings and ownership boundaries are the property of AEW. AEW shall be responsible for the accuracy of scale discrepancy of base plans supplied to them.
 - All works are to be undertaken in accordance with Building Regulations and the latest British Standards.
 - All proprietary materials and products are to be used strictly in accordance with the manufacturers recommendations.

CDM 2015

Client notified of duties: **At Design Workshops**
Principal Designer: **TBC**
Unless noted below, all known hazards have been highlighted on the drawing.
Notes:
Drawings to be used in conjunction with all other drawings as noted on issue sheet.




KEY PLAN - NTS

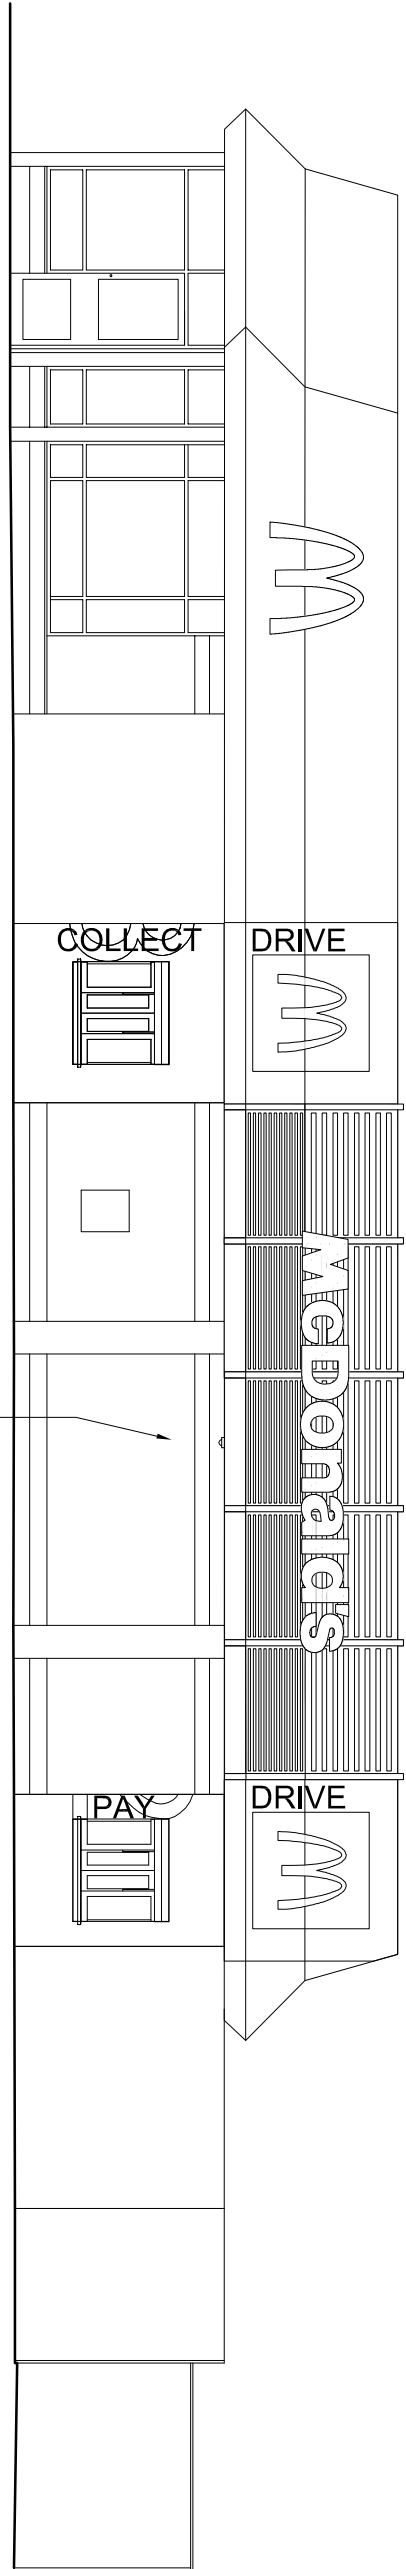


NO WORKS TO SOUTH ELEVATION

EXISTING SOUTH ELEVATION

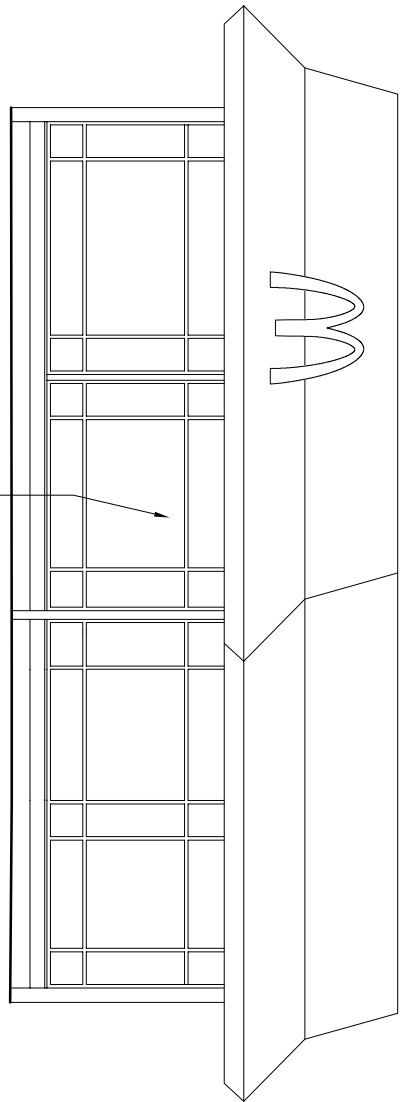


NO WORKS TO WEST ELEVATION

EXISTING WEST ELEVATION

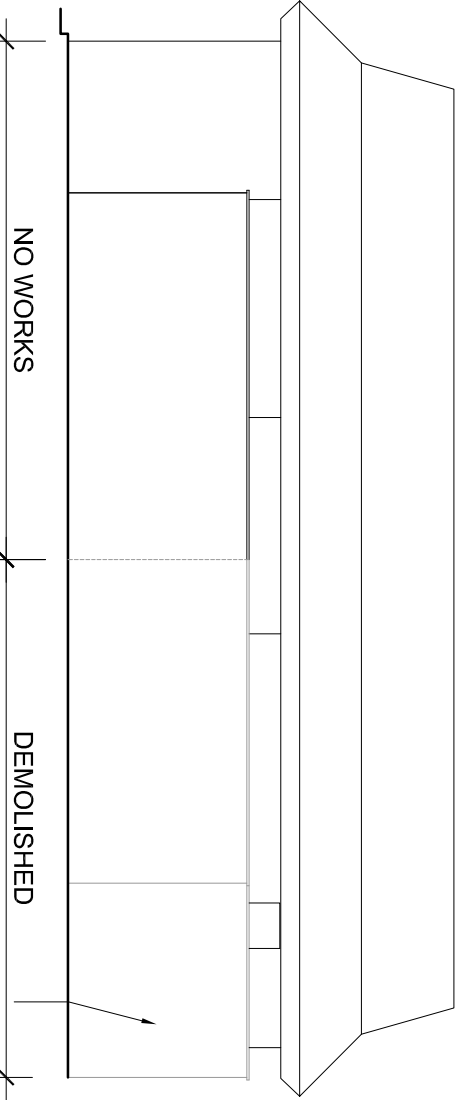


NO WORKS
DEMOLISHED
EXISTING CORRAL BRICK WALL TO BE REMOVED

EXISTING EAST ELEVATION

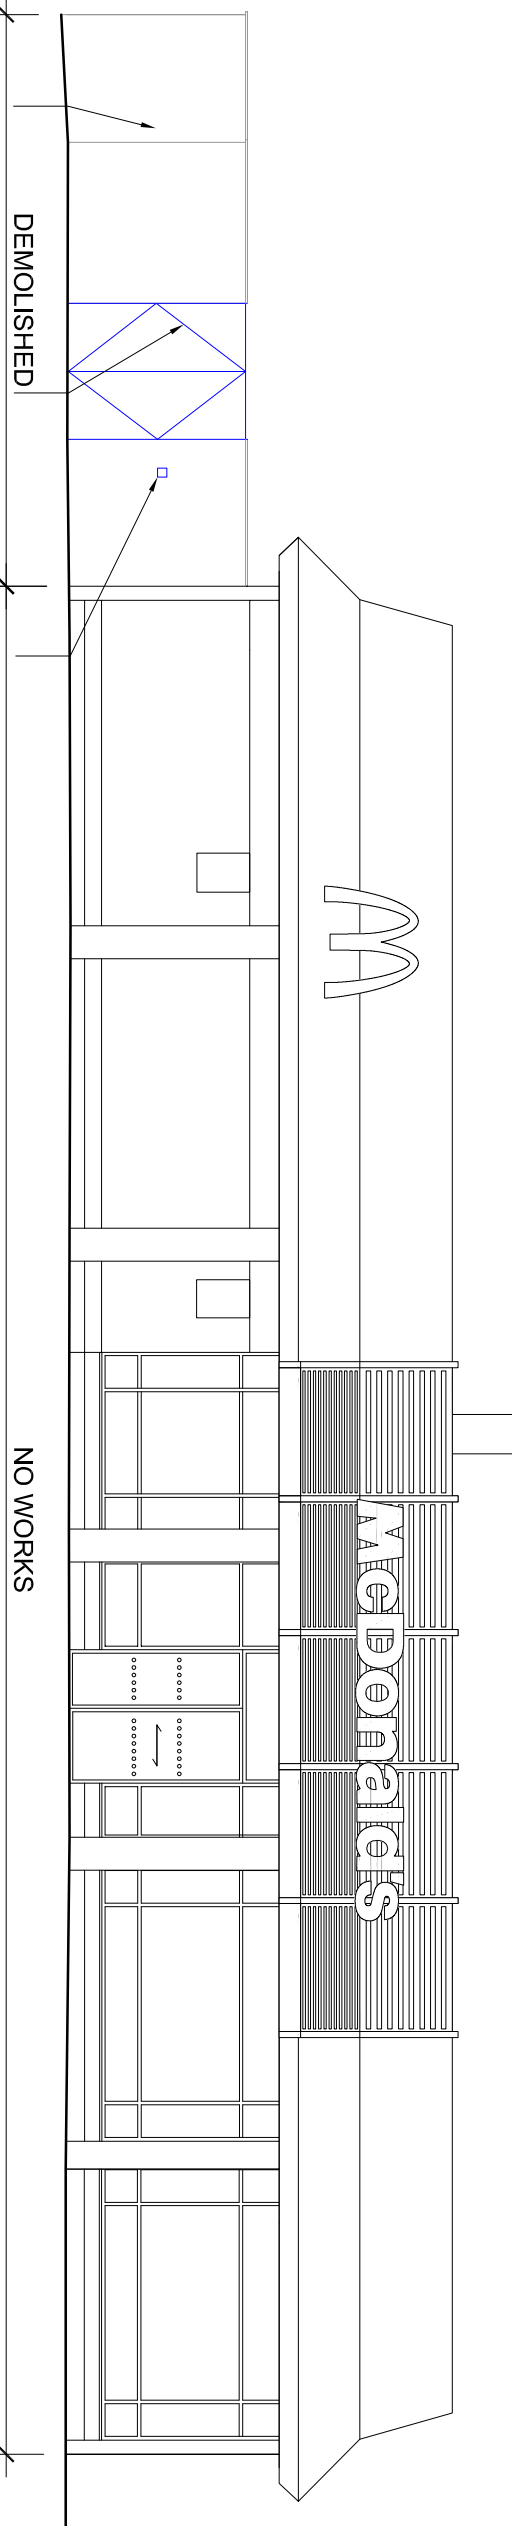


DEMOLISHED
EXISTING CORRAL BRICK WALL TO BE REMOVED
EXISTING STEEL CORRAL GATES TO BE RELOCATED
EXISTING CO² FILL POINT TO BE RELOCATED

EXISTING NORTH ELEVATION

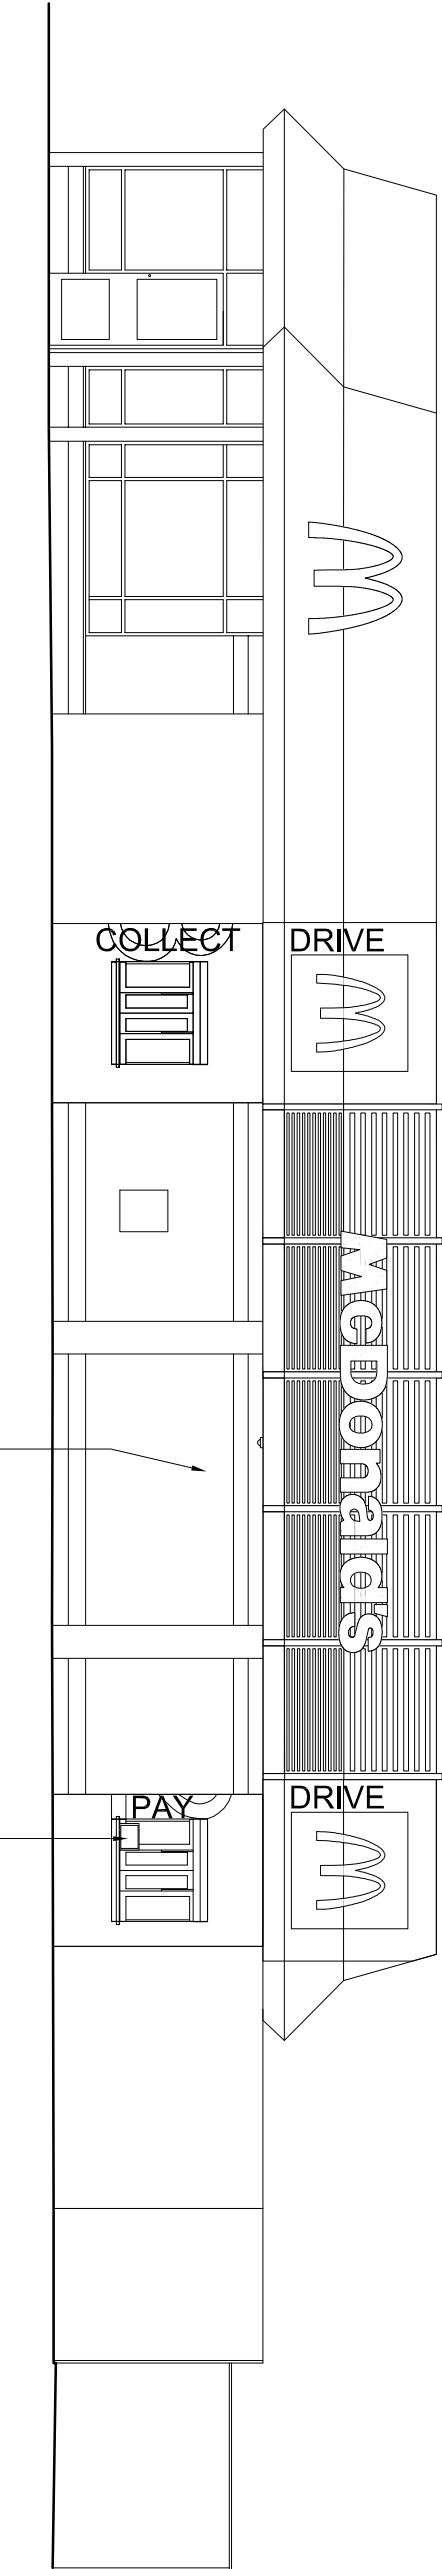


NO WORKS TO SOUTH ELEVATION
NEW 15° DIGITAL MARKETING SCREEN APPLIED TO CASH BOOTH

PROPOSED SOUTH ELEVATION

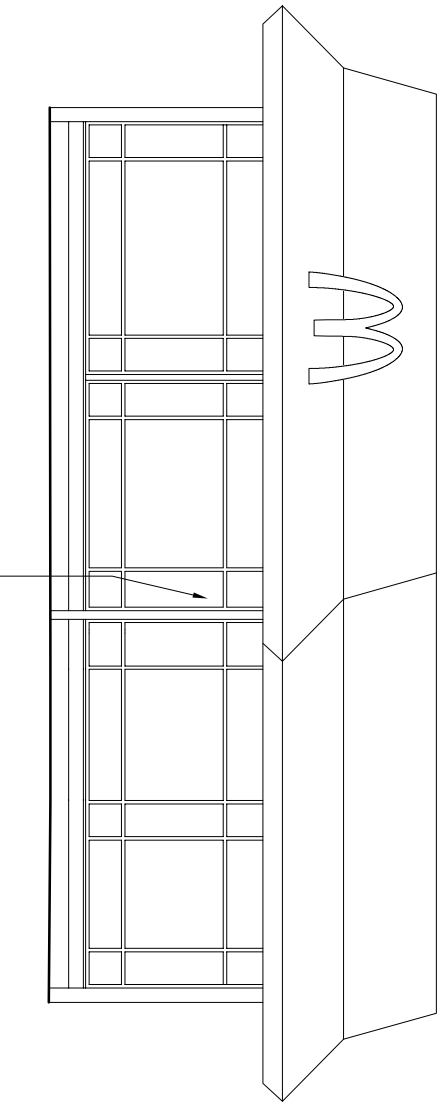


NO WORKS TO WEST ELEVATION

PROPOSED WEST ELEVATION

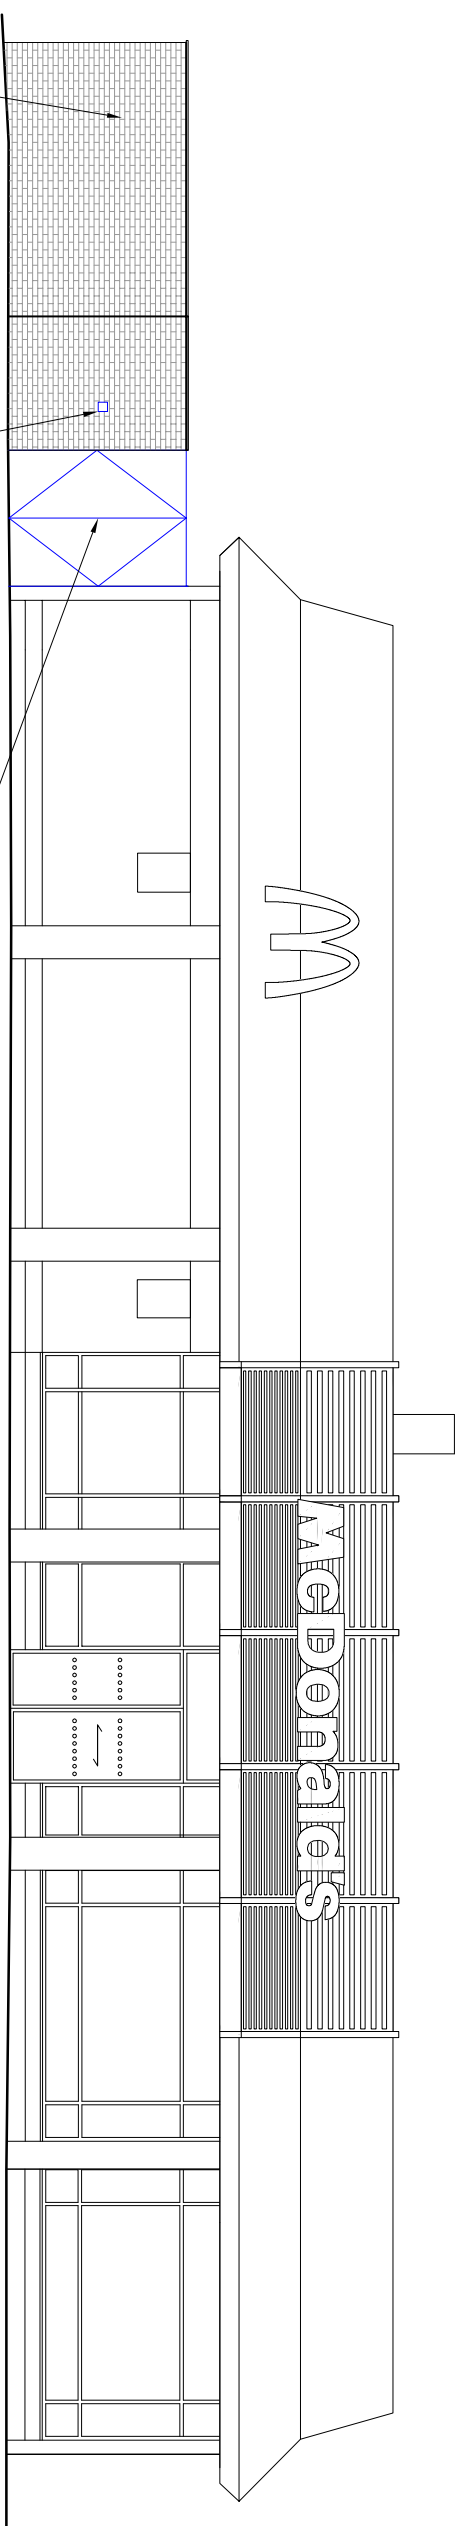


EXTENSION
NEW BRICK WALL TO RELOCATED CO² FILL POINT - SPECIALIST TO ADVISE
RELOCATED STEEL GATES

PROPOSED NORTH ELEVATION

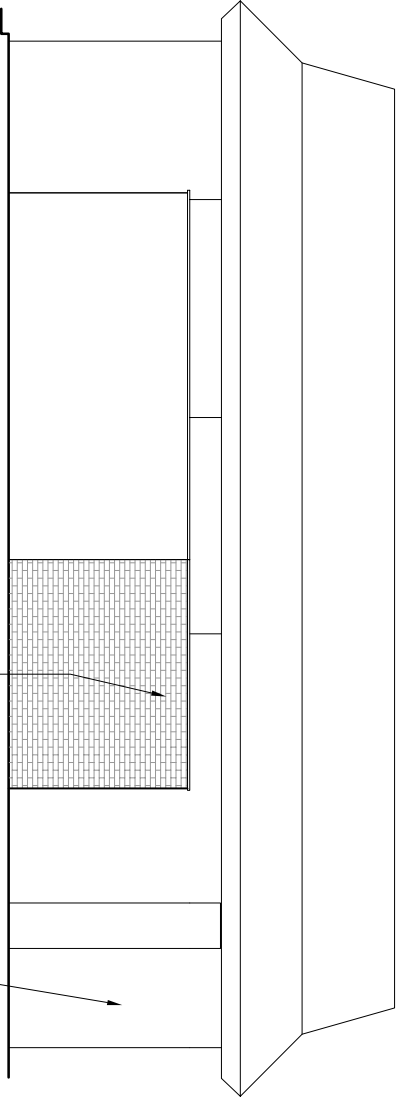

EXTENSION
NEW BRICK WALL TO MATCH EXISTING
EXISTING WALL WITHIN CORRAL TO BE MADE GOOD AS REQUIRED

PROPOSED EAST ELEVATION

 

EXISTING & PROPOSED SITE ELEVATIONS 1:100

PLANNING

REV	Date	Drawn by: -	Checked by: -
Status			
Purpose of Issue			
S2 For Information			
drawing stage: PLANNING			
client: McDonald's Restaurants Ltd			
project: TANKERSLEY WENTWORTH RETAIL PARK 0584 BARNLEY S75 5AX		stage: EXISTING & PROPOSED SITE ELEVATIONS	
drawing file: 19/06/19		drawn: HE	
date: 19/06/19		checked: DP	
scale: A1 1:100		drawn: DP	

Rev

Job No

11386_AEW_0584_0105

aew architects
0161 214 4370
www.aewarchitects.com

