
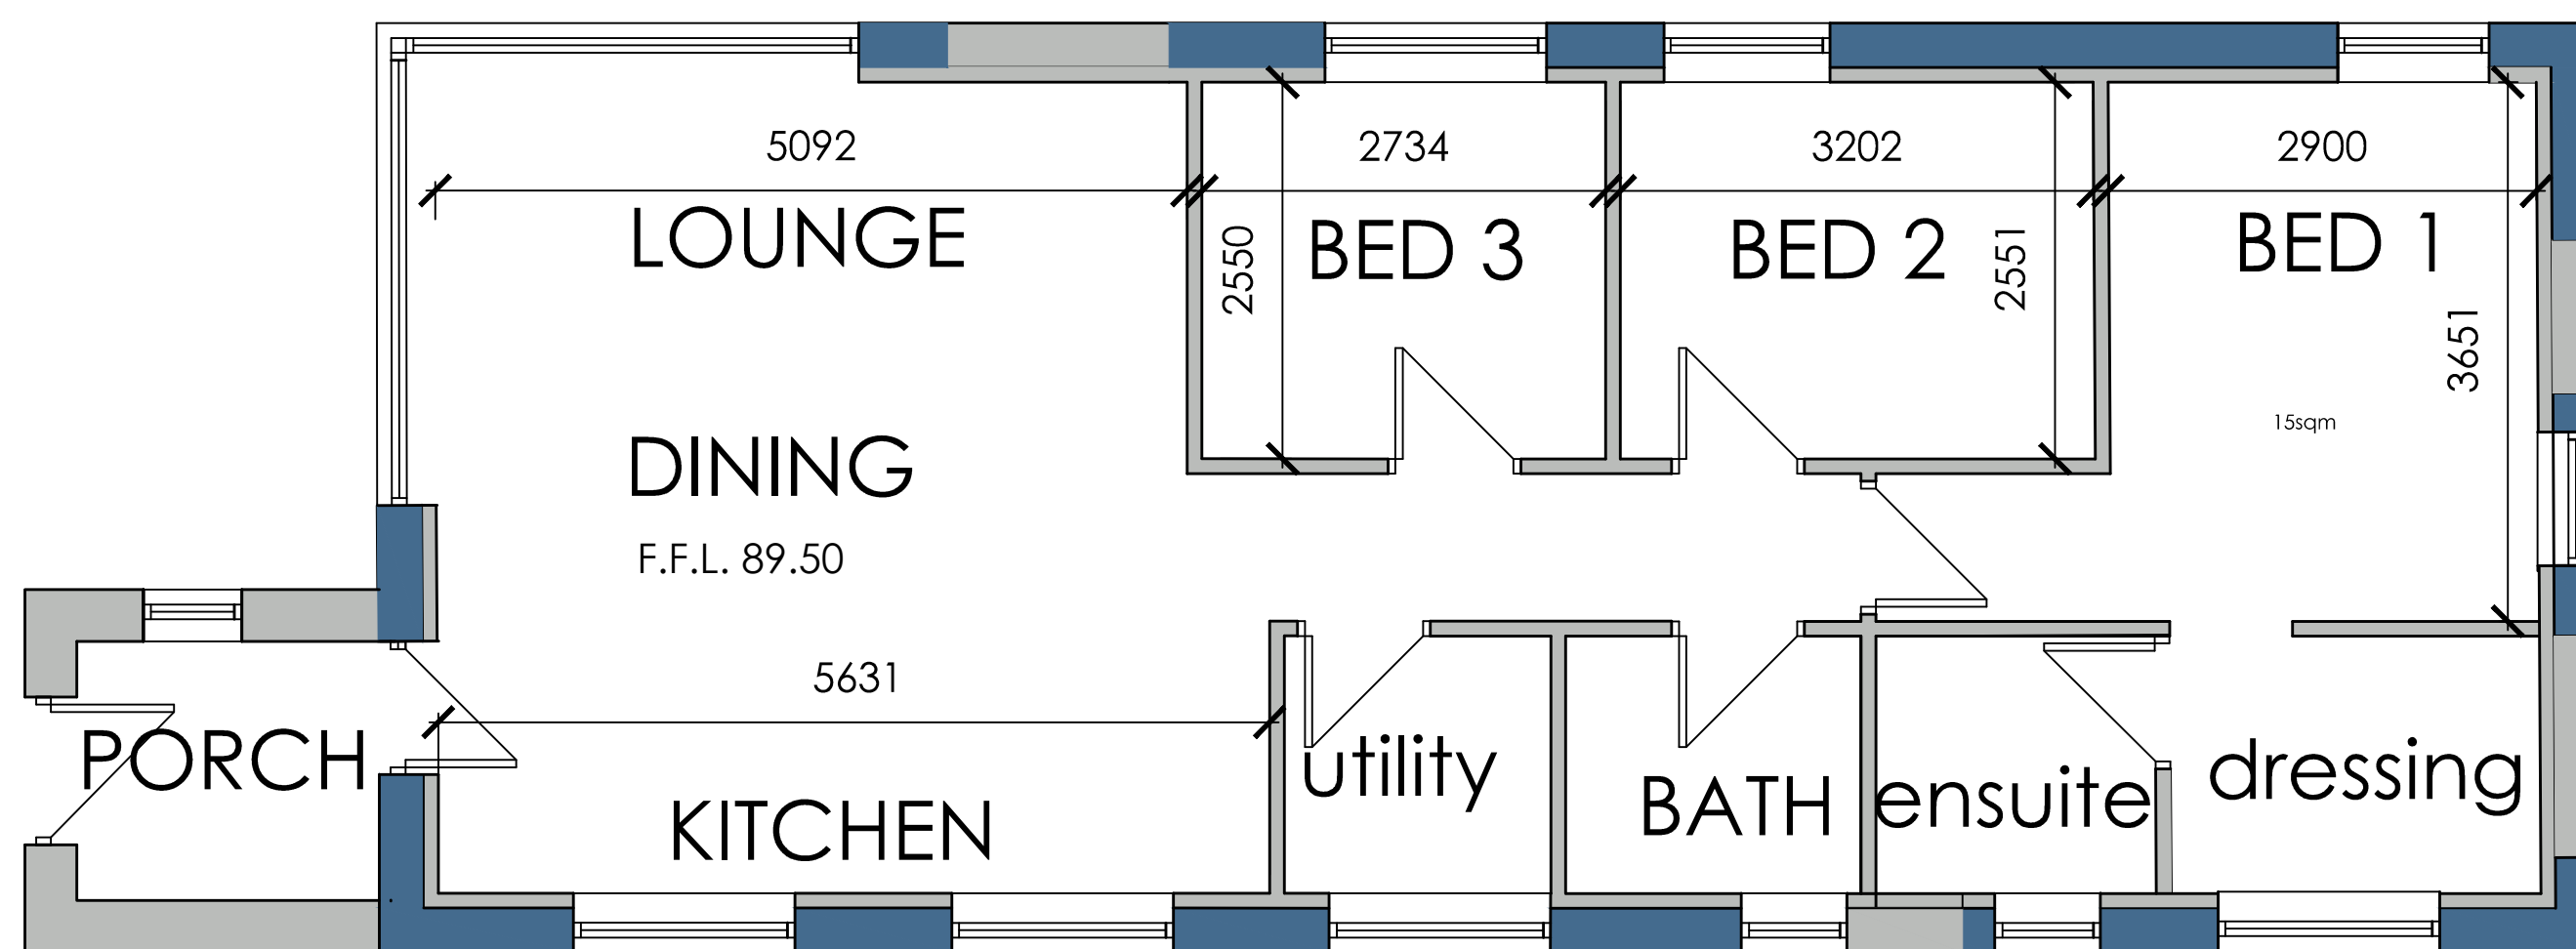
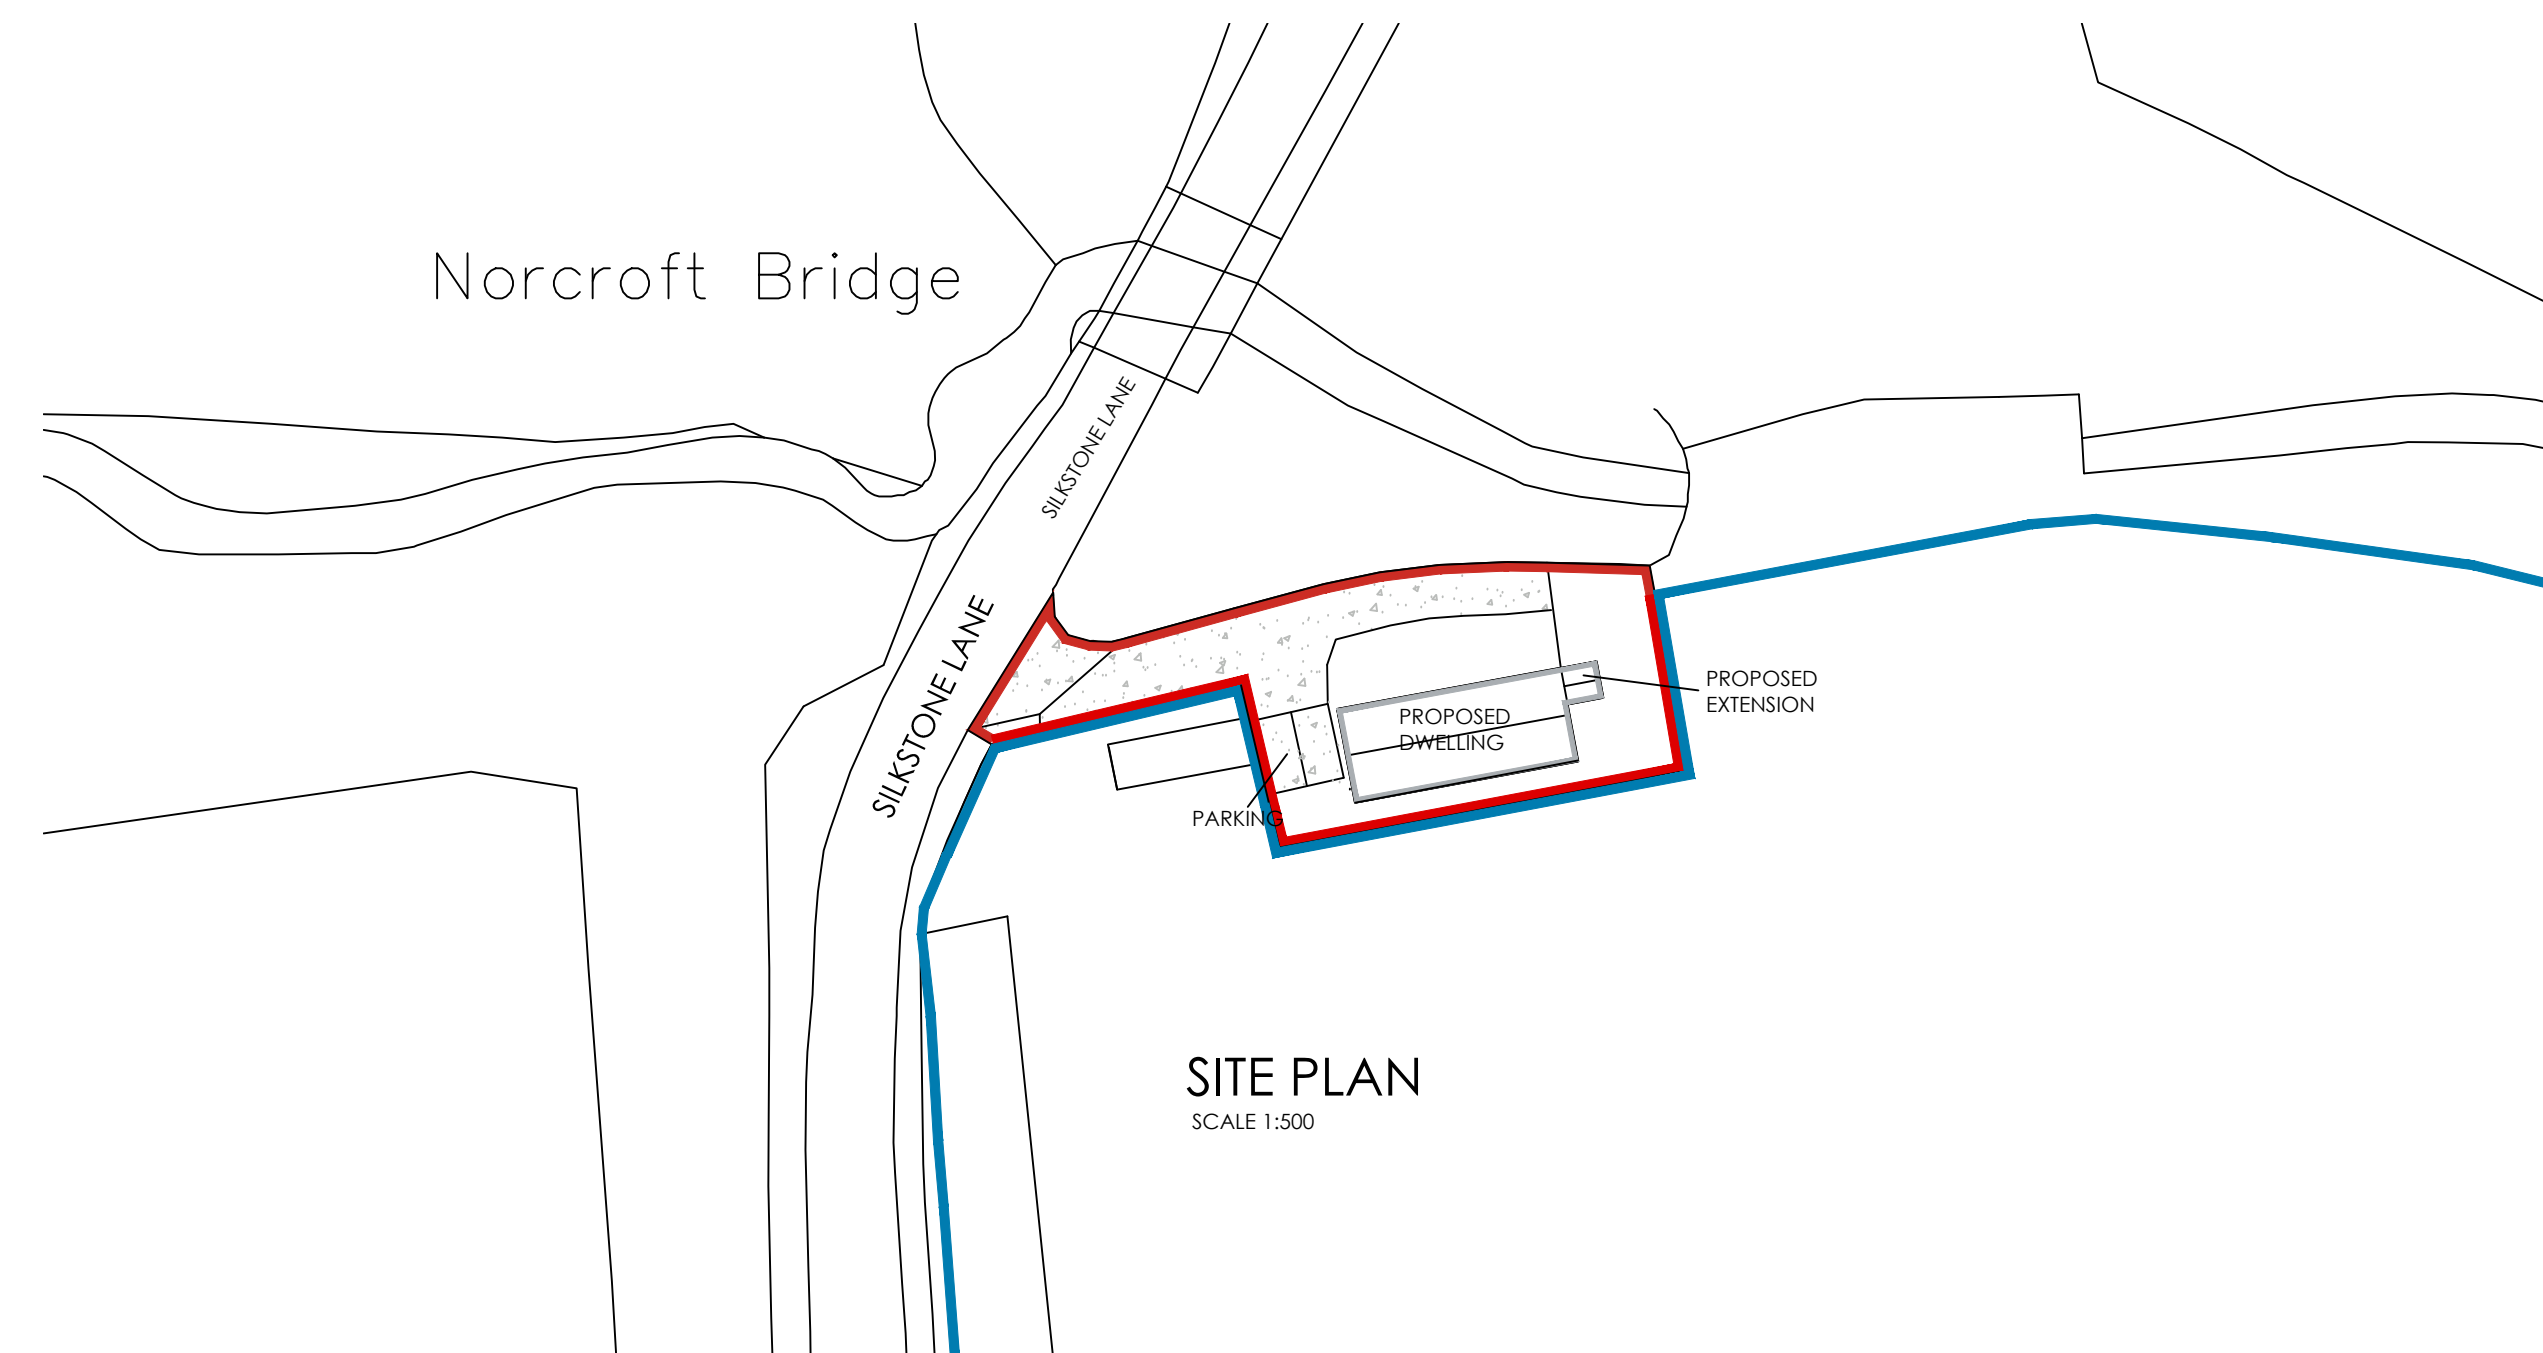
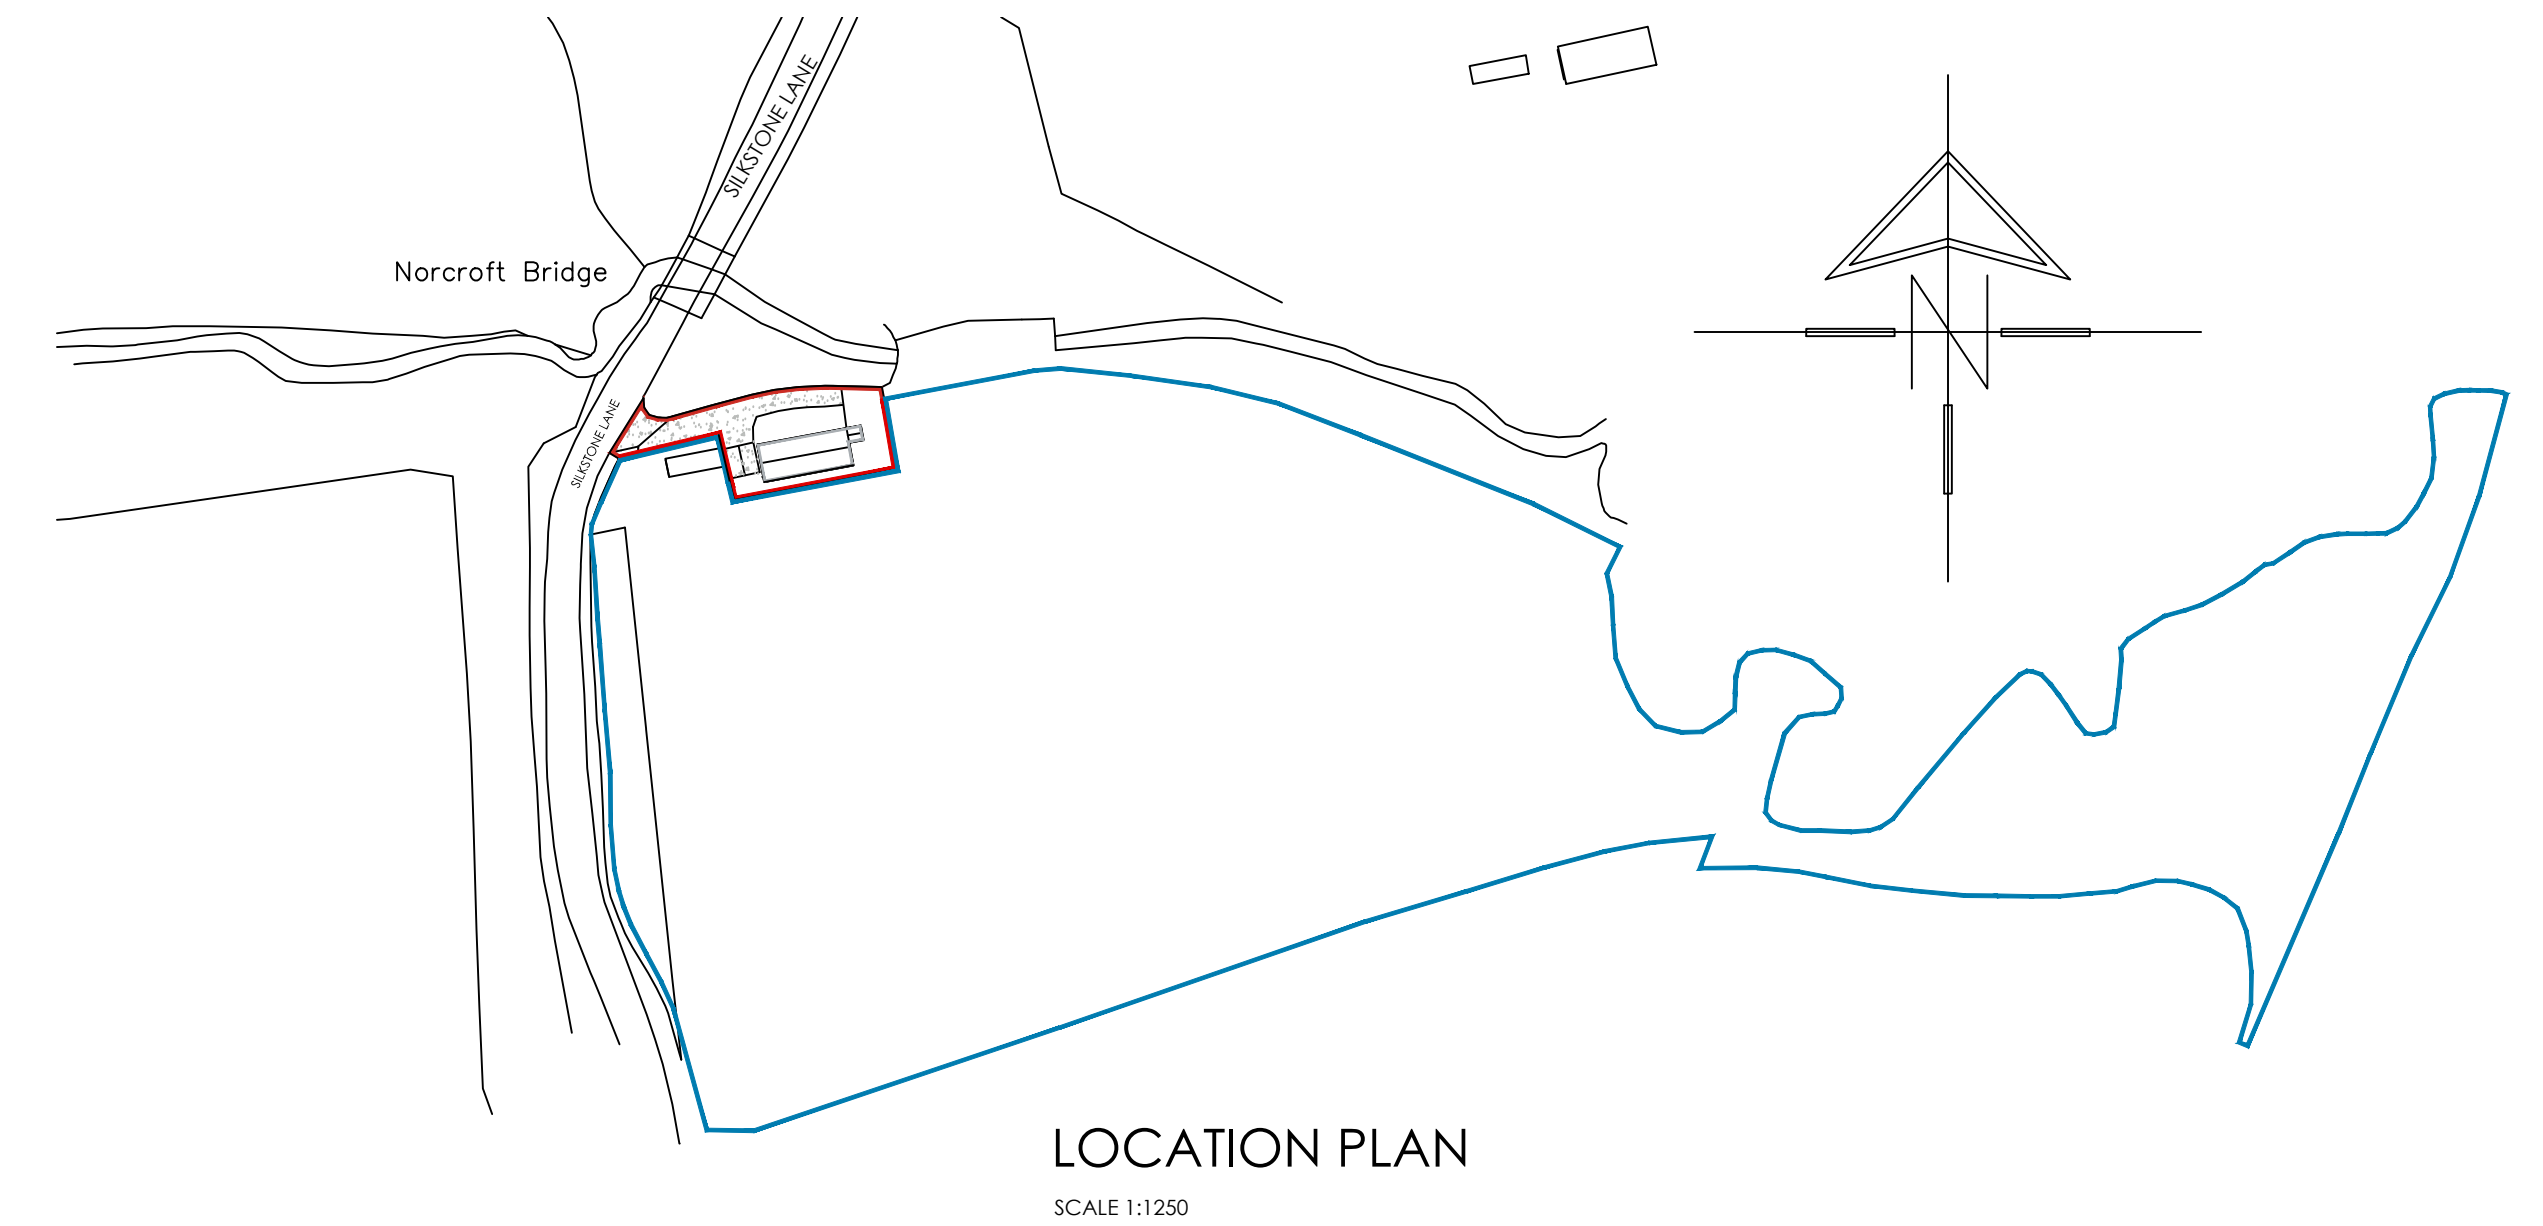


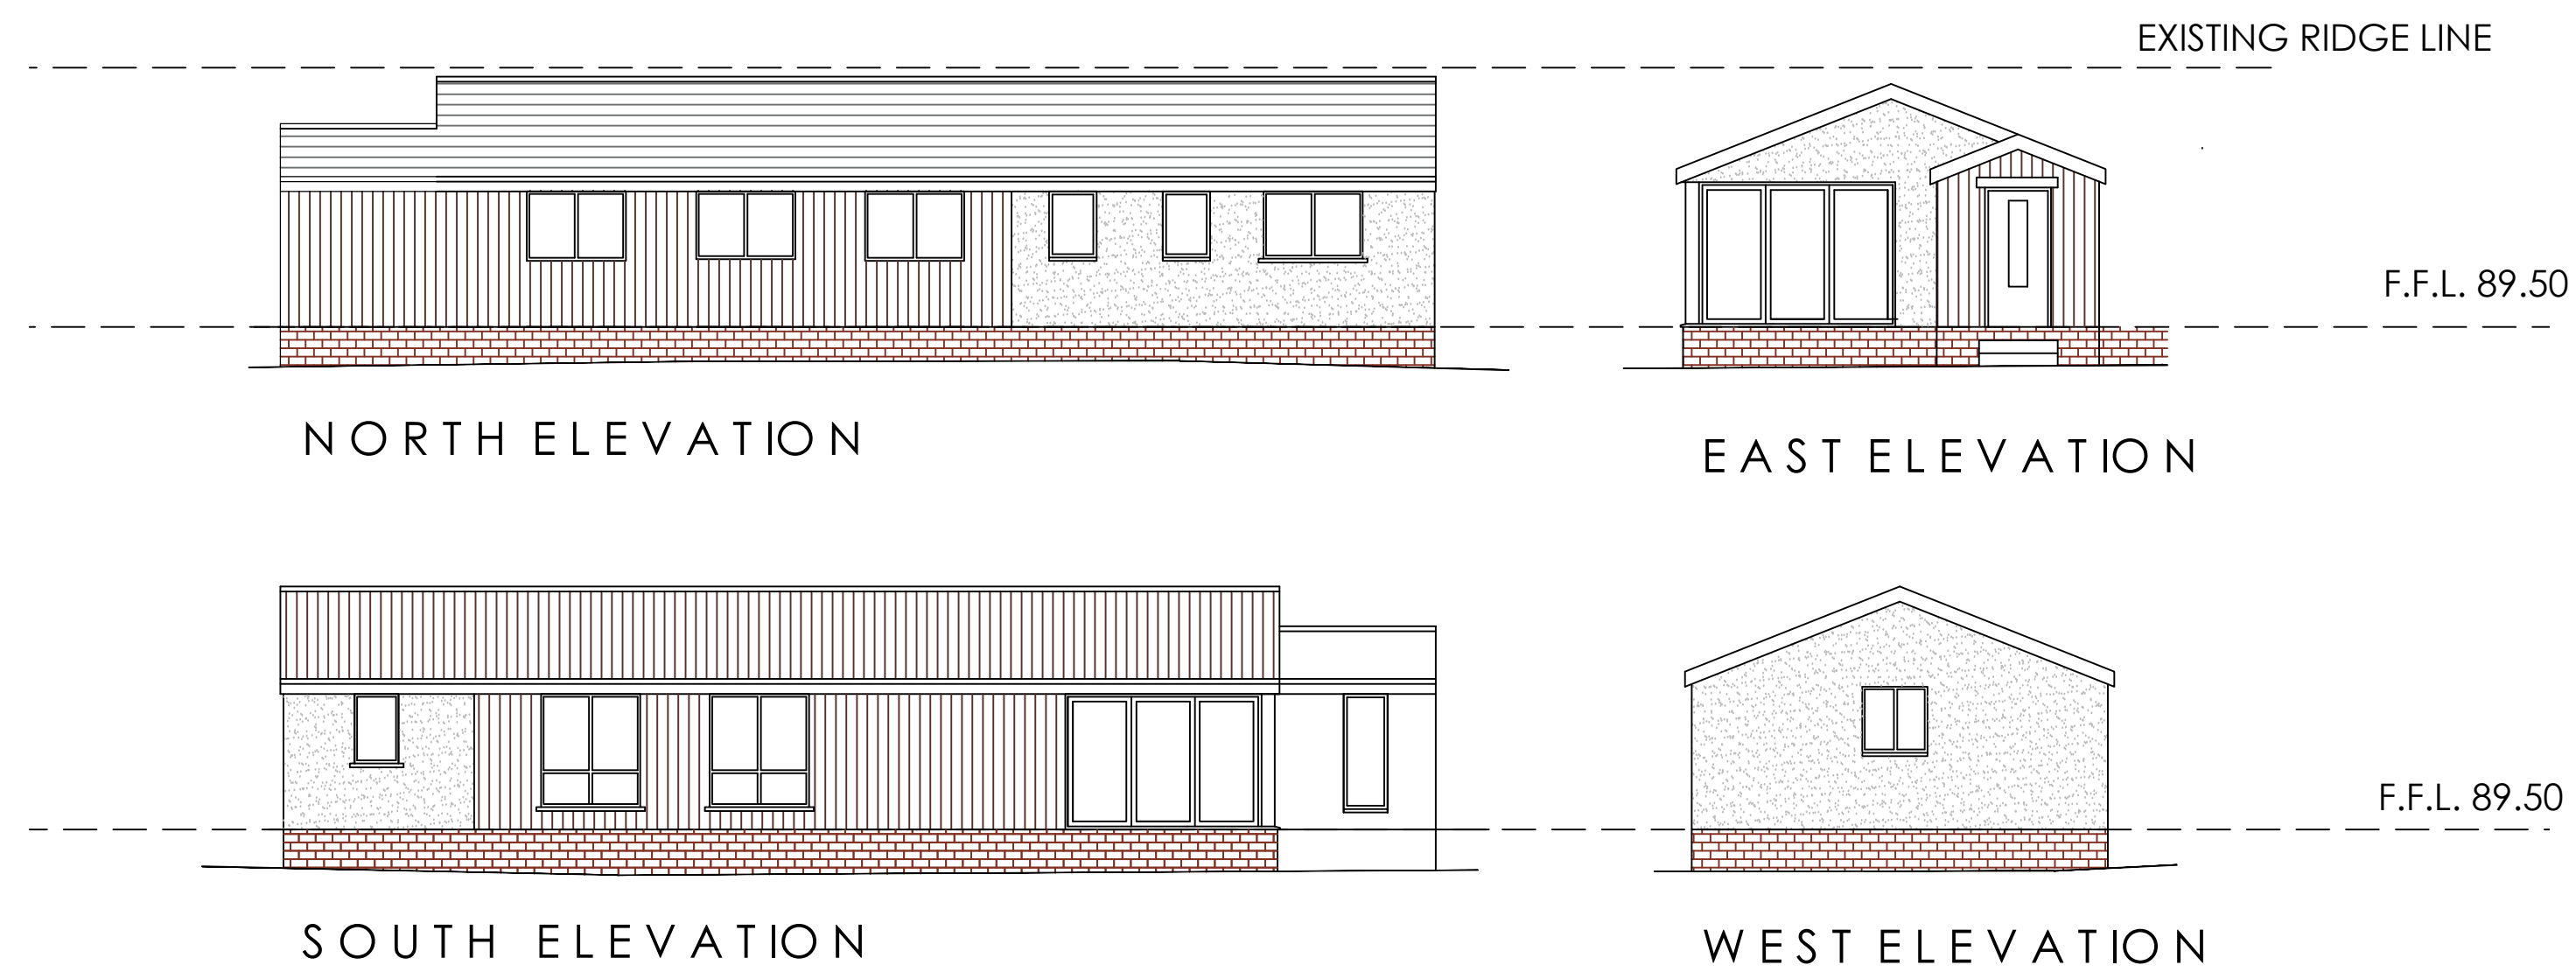

FLOOR PLAN

|   |        |                                                   |                                                                     |                                    |                                                                                |                                 |  |
|---|--------|---------------------------------------------------|---------------------------------------------------------------------|------------------------------------|--------------------------------------------------------------------------------|---------------------------------|--|
| <div></div> <div><div>White Agus</div><div>Architectural Services</div></div> |        |                                                   | OFFICE ONE,<br>DRILL HALL,<br>11 EASTGATE,<br>BARNSELEY,<br>S70 2EU |                                    | Phone: 01226 208482<br>Email: info@whiteagus.co.uk<br>Web: www.whiteagus.co.uk |                                 |  |
| Project.<br>PROPOSED CONVERSION TO DWELLING<br>NORCROFT BRIDGE, SILKSTONE                                                                                          |        |                                                   |                                                                     | Client.<br><br>MR COREY RICHARDSON |                                                                                |                                 |  |
| Drawing<br>Title.<br><br>PLANS AND ELEVATIONS<br>AS PROPOSED   |        |                                                   |                                                                     | Date.<br><br>MAY 24                |                                                                                | Scale.<br><br>1:50 & 1:100 @ A1 |  |
|   |        |                                                   |                                                                     | Ref.<br><br>23-119                 |                                                                                | Dwg. No.<br><br>02              |  |
| Date   | Suffix | Description                                       |                                                                     | Date                               | Suffix                                                                         | Description                     |  |
| 04-07-24   | A      | FINISHED FLOOR LEVEL REVISED TO SUIT F.R.A.       |                                                                     |                                    |                                                                                |                                 |  |
| 31-07-24   | B      | SITE & LOCATION PLANS AMENDED                     |                                                                     |                                    |                                                                                |                                 |  |
| 07-08-24   | C      | FURTHER SITE PLAN AMENDMENTS TO P.O. REQUIREMENTS |                                                                     |                                    |                                                                                |                                 |  |
| 10-09-24   | D      | EXISTING RIDGE HEIGHT ADDED FOR P.O.              |                                                                     |                                    |                                                                                |                                 |  |